



Site Location Plan

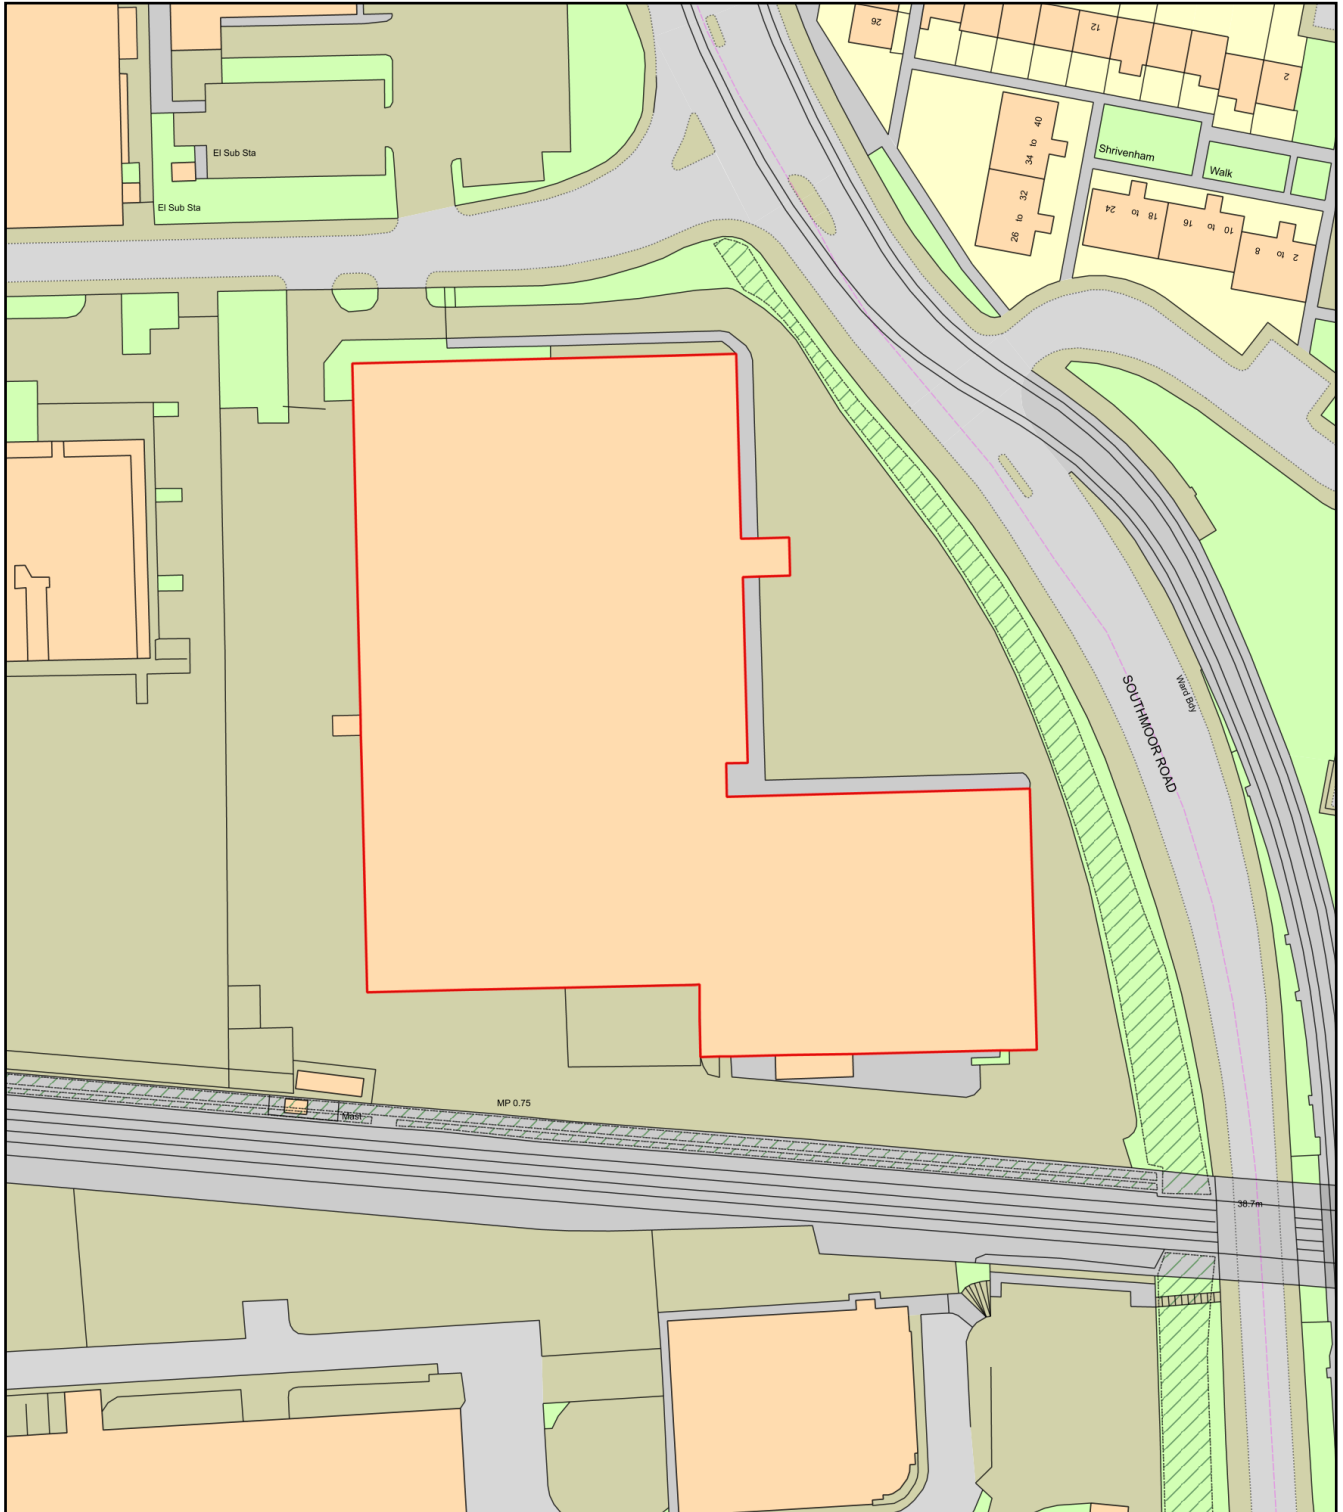

0 50
Metres

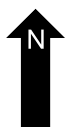

Plan Produced for: **Caulmert Limited**
Date Produced: 21 Mar 2022
Plan Reference Number: TQRQM22080103608723
Scale: 1:1250 @ A4