



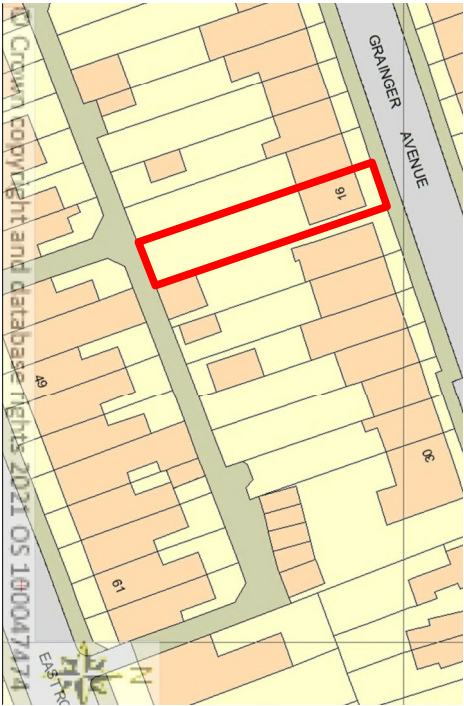


LOCATION PLAN 1:1000

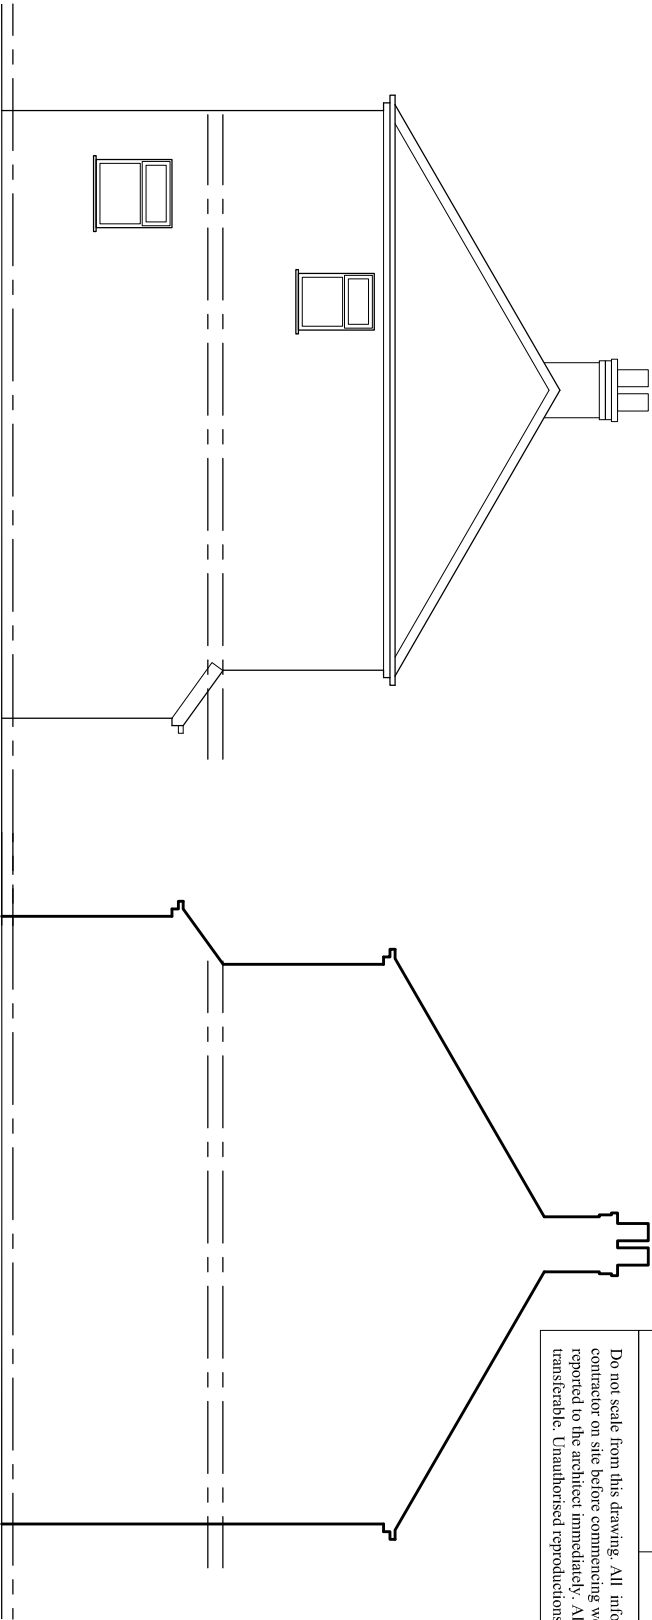

PURPOSE OF ISSUE PLANNING

Do not scale from this drawing. All information should be checked by the contractor on site before commencing work. Any discrepancies should be reported to the architect immediately. All rights are reserved and are not transferable. Unauthorised reproductions of this drawing are not permitted.

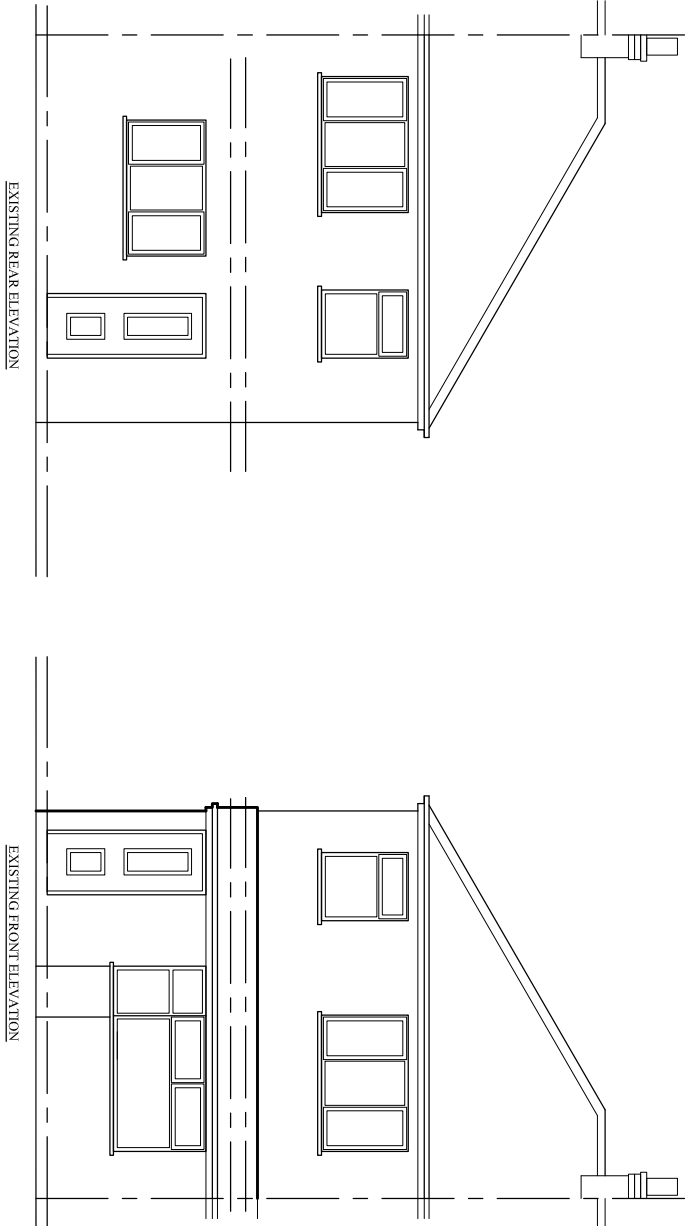

PROJECT
16 Grainger Avenue,
Longsight

CLIENT

DRAWING TITLE
Existing Plan

JOB No DRAWING No
NA-P01

SCALE DATE REVISION
1:100@A3 Jan. 2022
DRAWN CHECKED BY

t: 0782 895 3405
e: niamat@hotmail.co.uk

na design