



STANFORDS
FOR BUSINESS

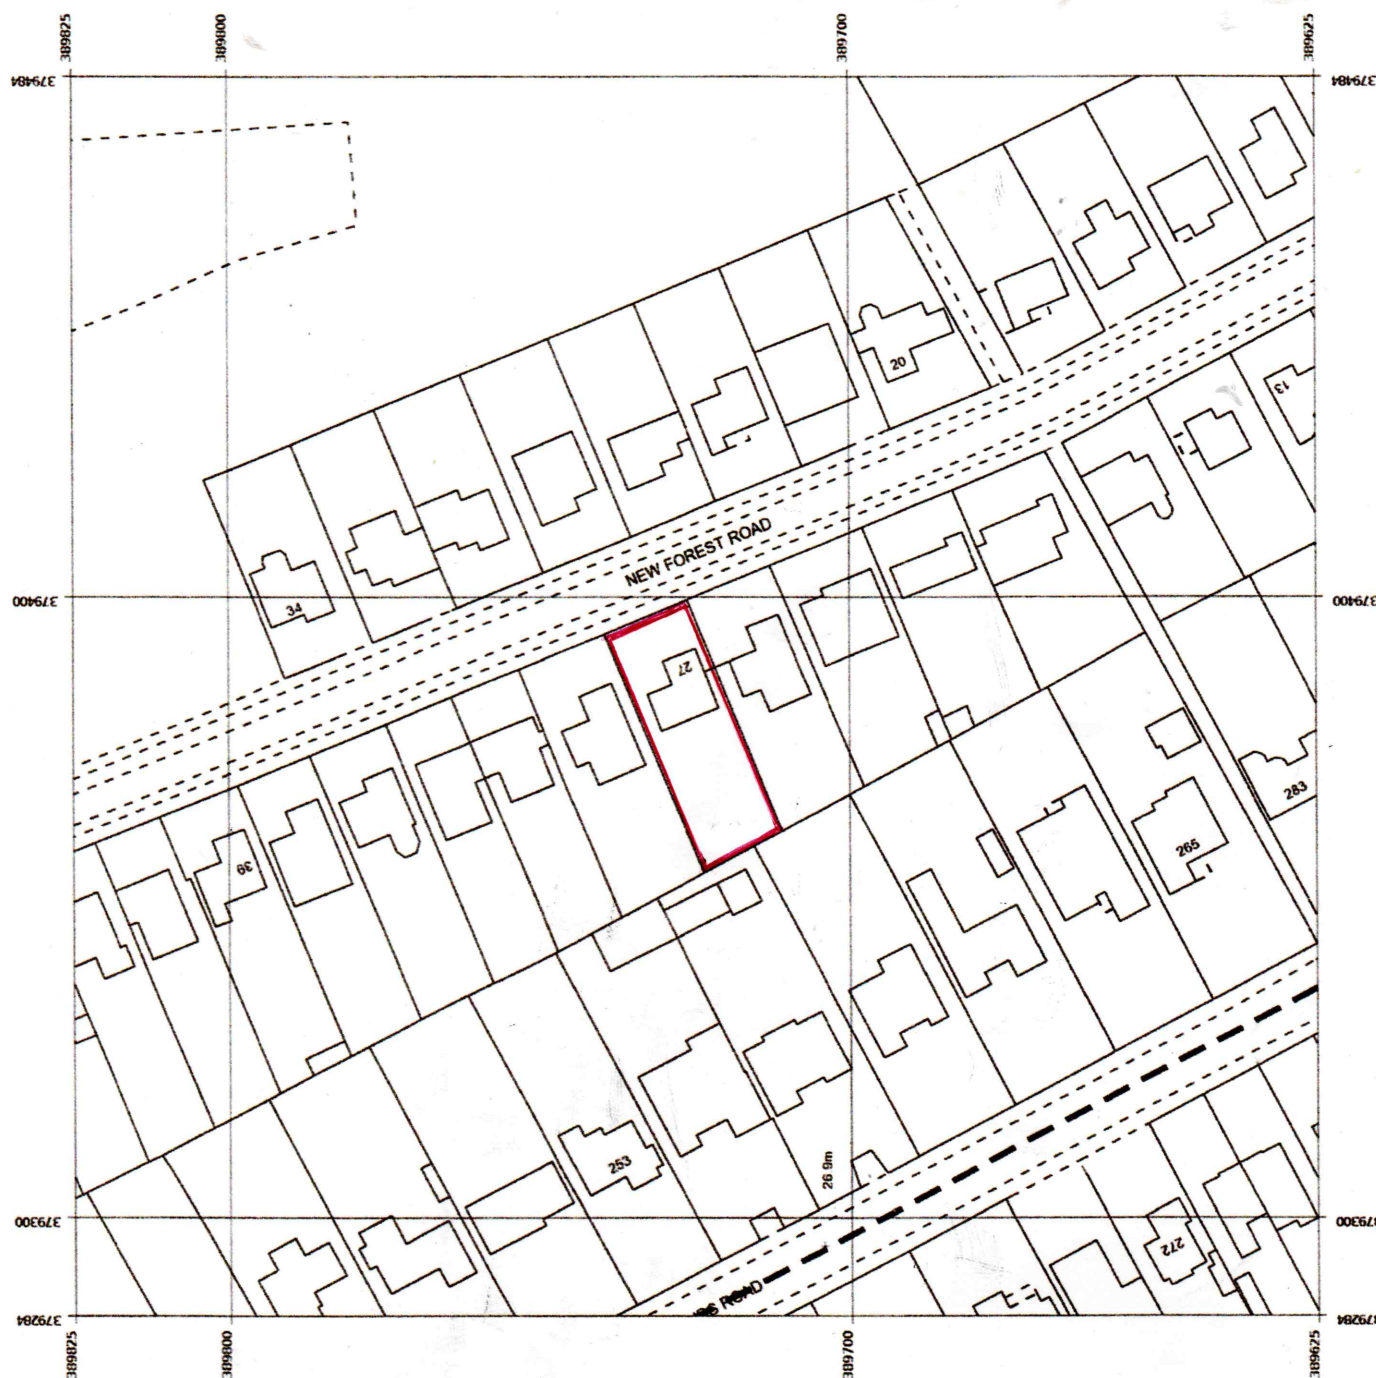

Produced 23 Sep 2020 from the Ordnance Survey MasterMap (Topography) Database and incorporating surveyed revision available at this date.

The representation of a road, track or path is no evidence of a right of way. The representation of features as lines is no evidence of a property boundary.

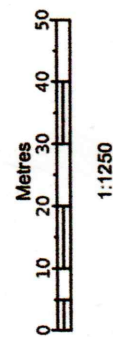


N 27, New Forest Rd, Manchester
M23 9JT

Supplied by: Stanfords 23 Sep 2020
Licence: © Crown Copyright and
database rights 2020 OS100035409
Order Licence Reference: OI1424
Centre coordinates: 379384 38977

Drwg. No; RG /SM / 05

roger green

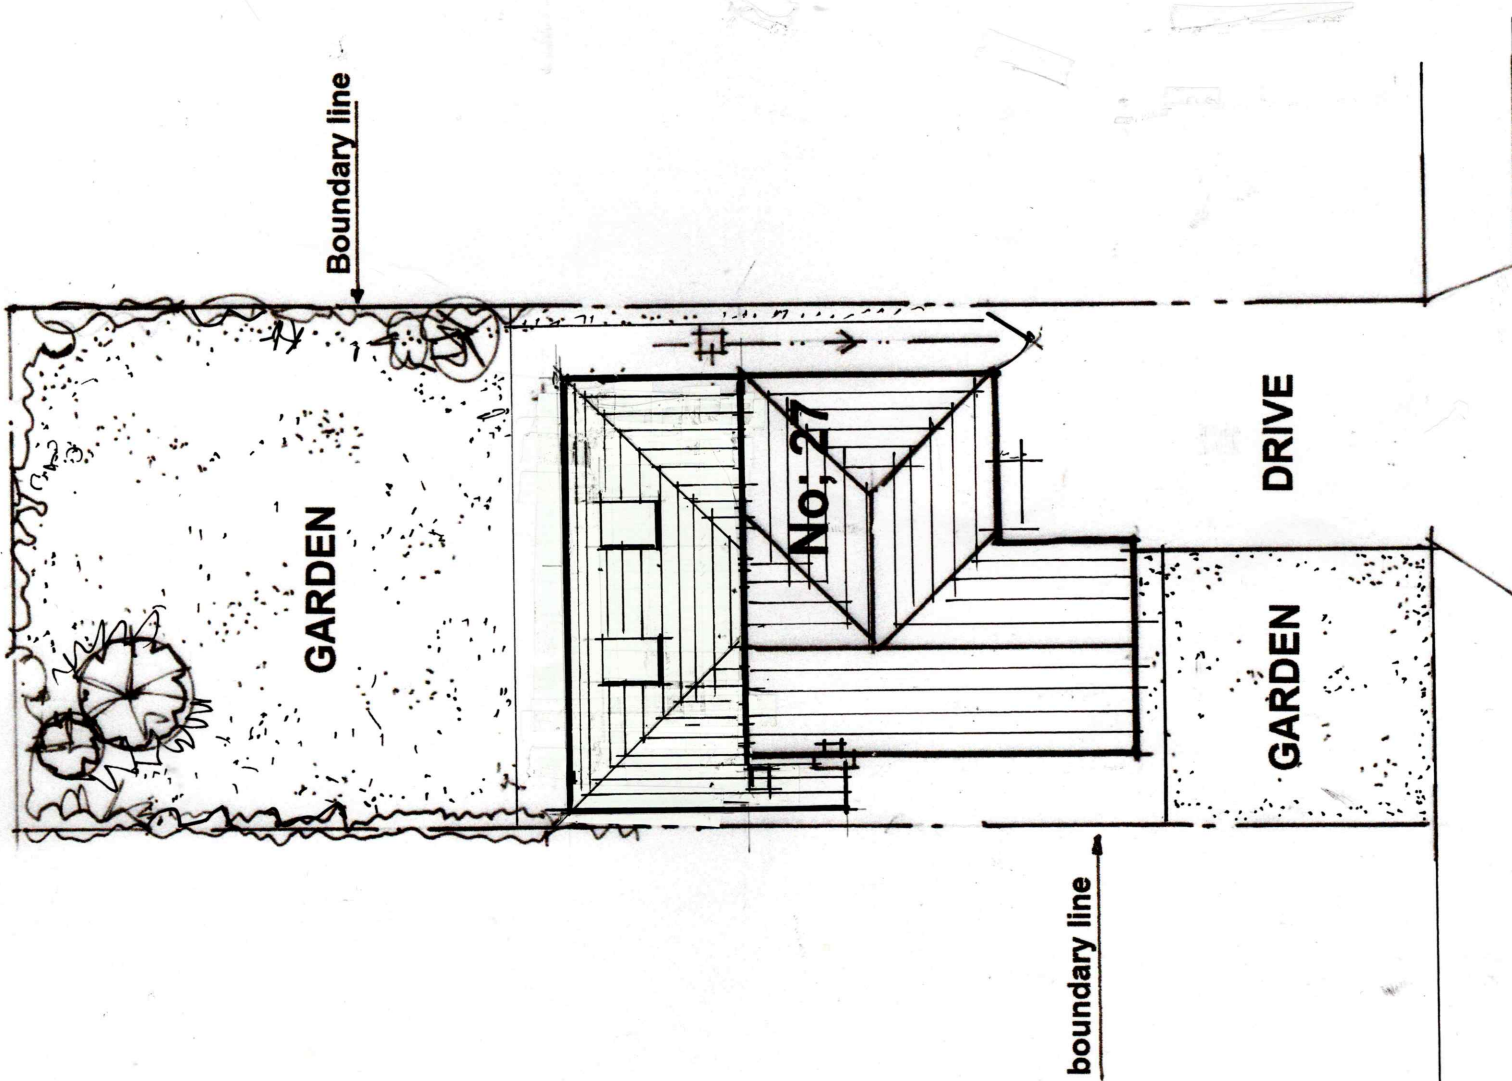

NEW FOREST ROAD

Site Plan ; Scale ; 1:200 @ A3

