
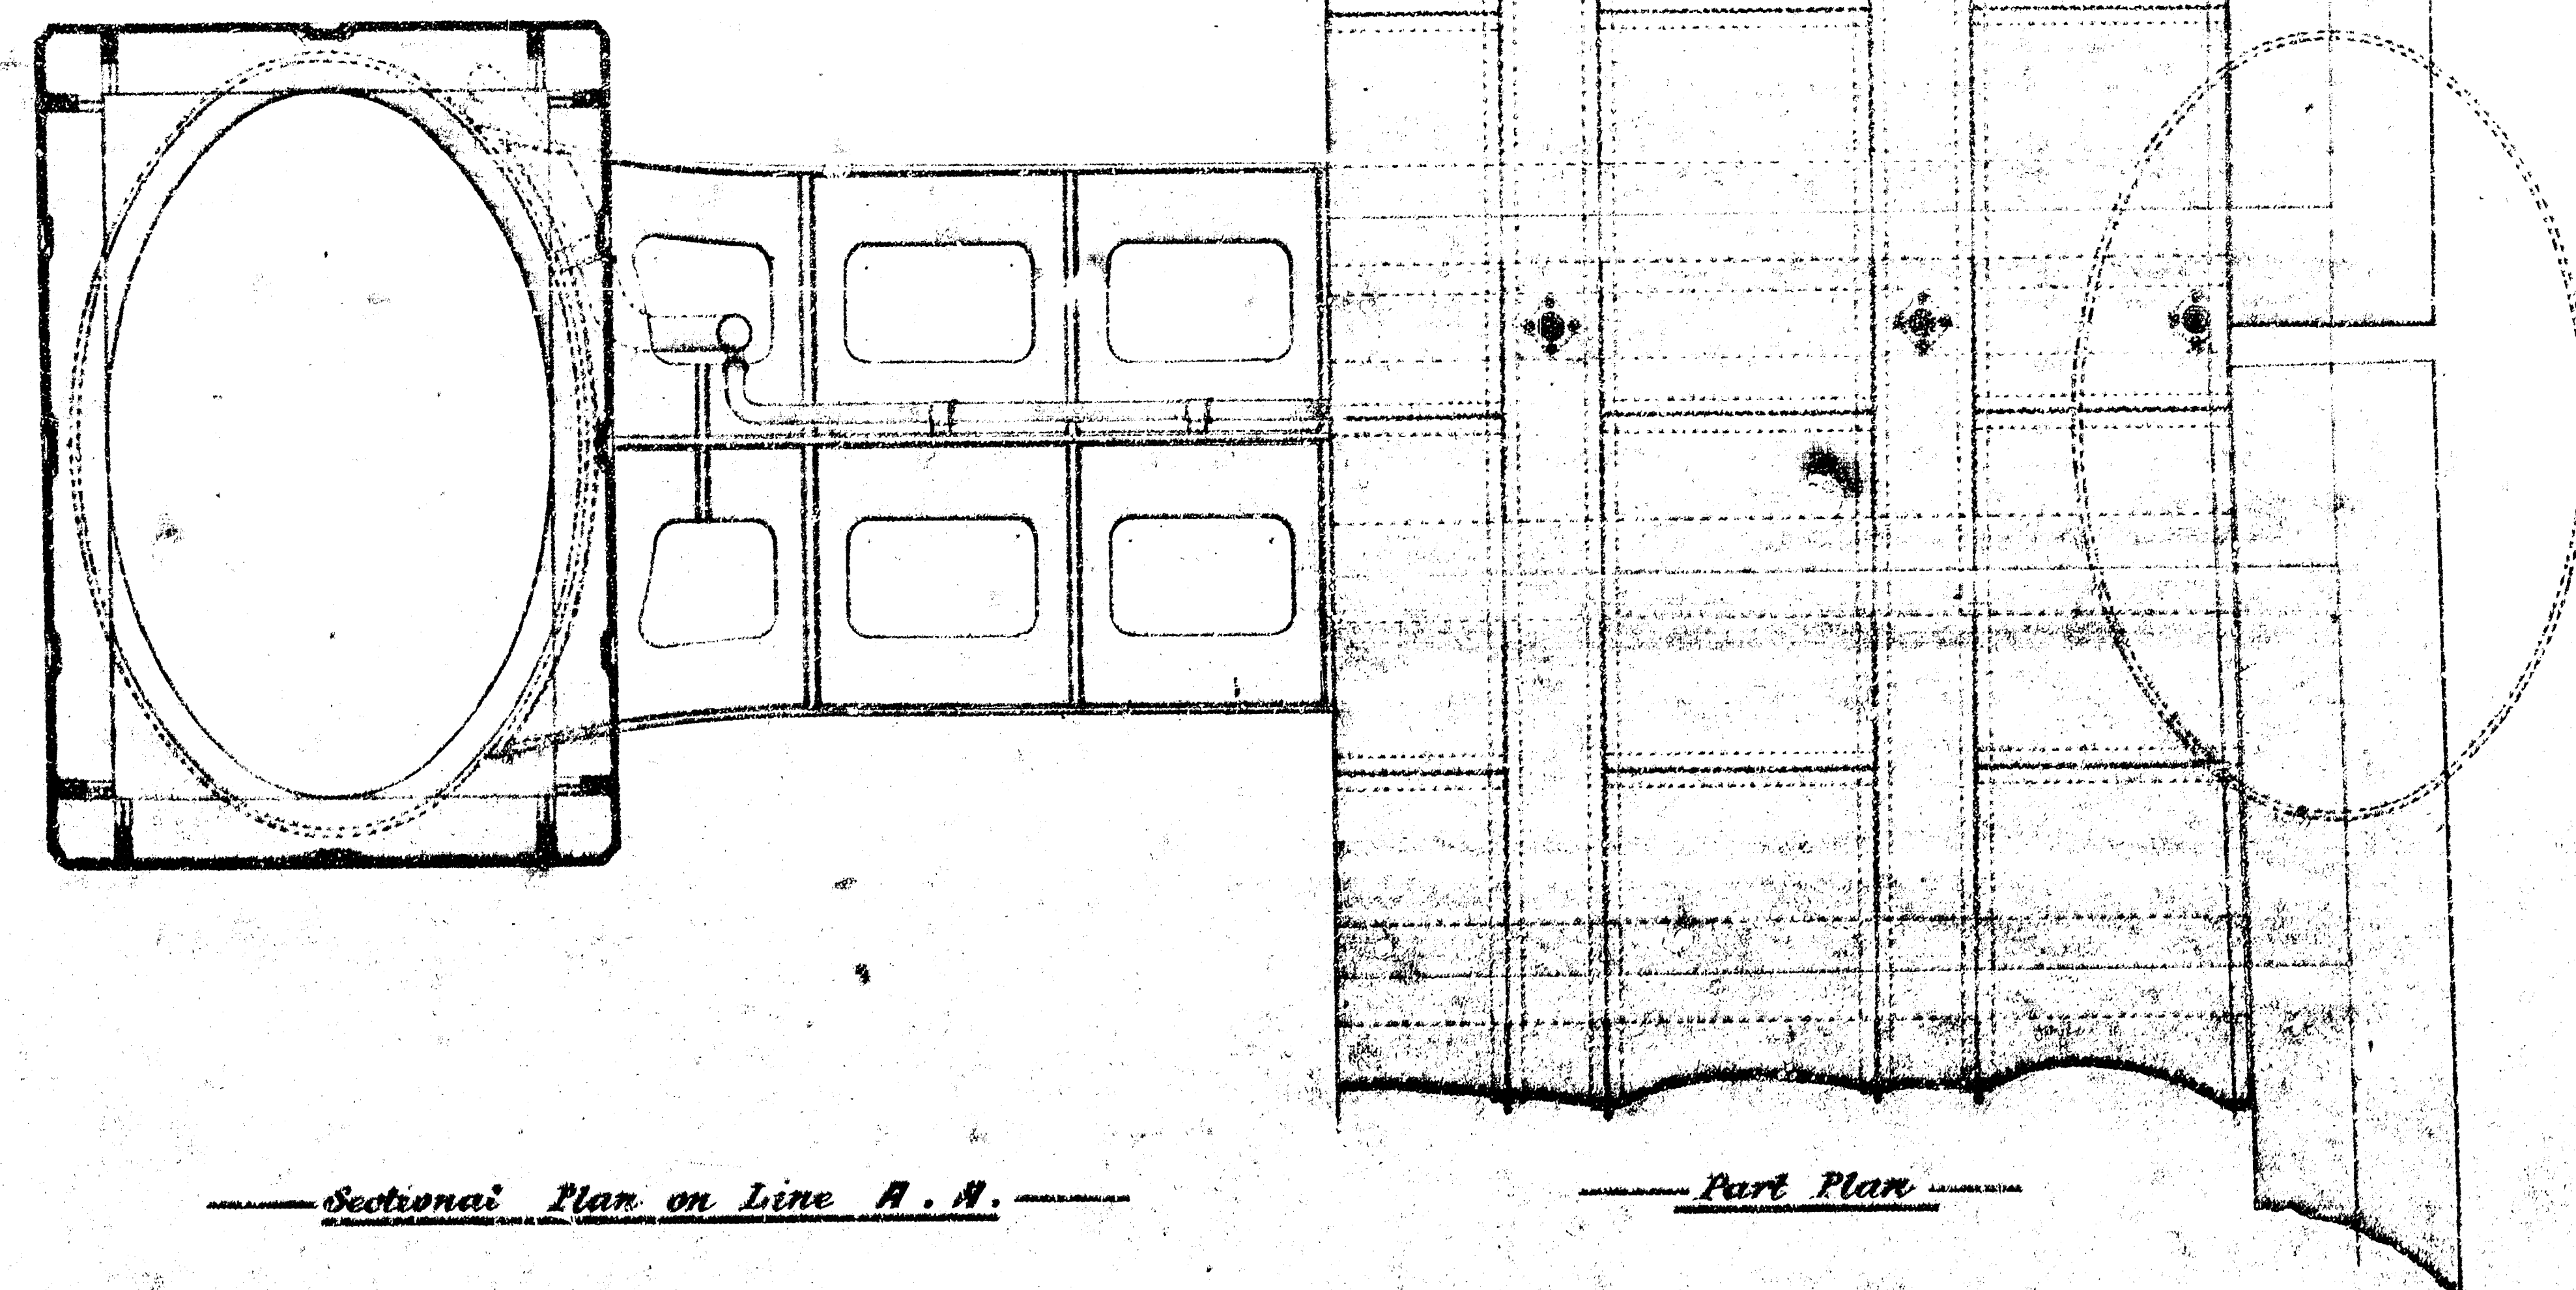
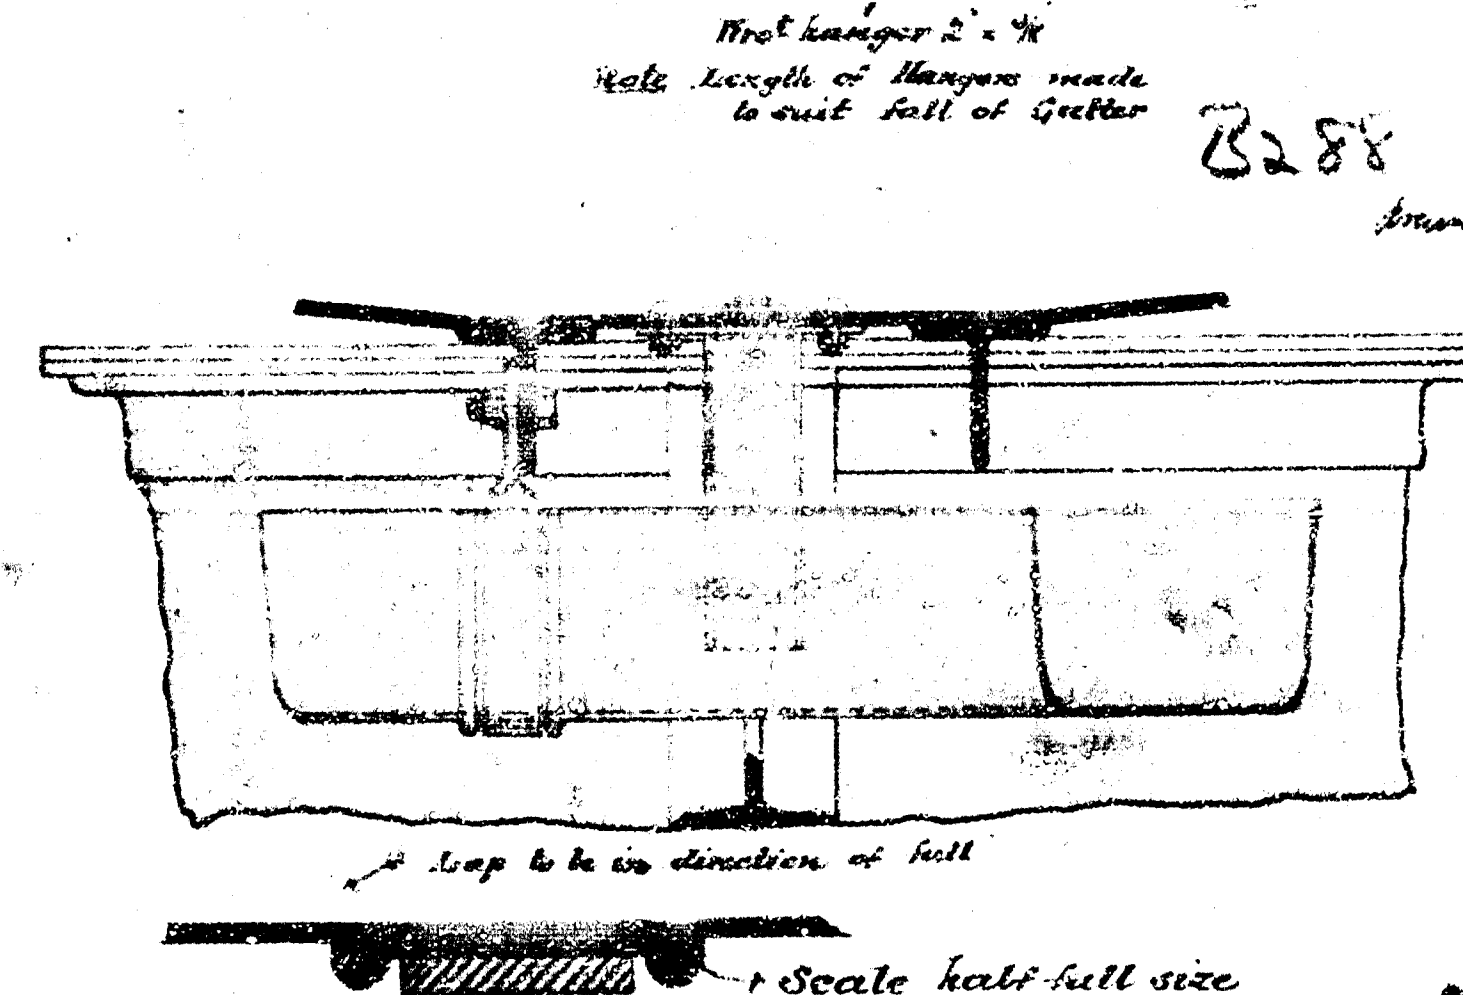
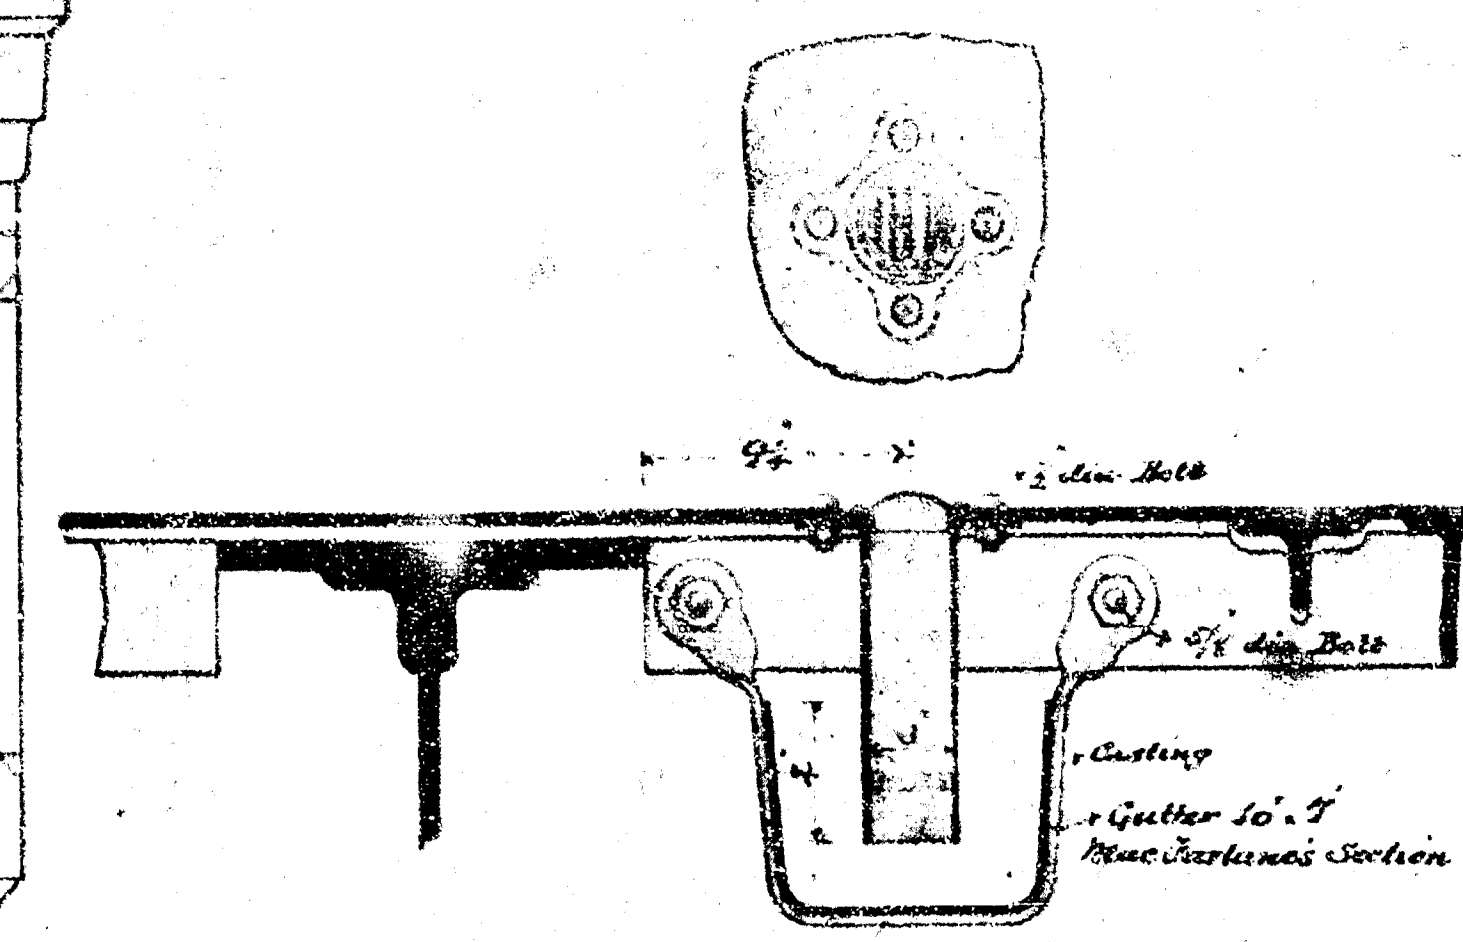


C.L.C. MANCHESTER CENTRAL STATION RAIL

DETAILS OF DRAINAGE OF CASTLEFIELD BRIDGE.

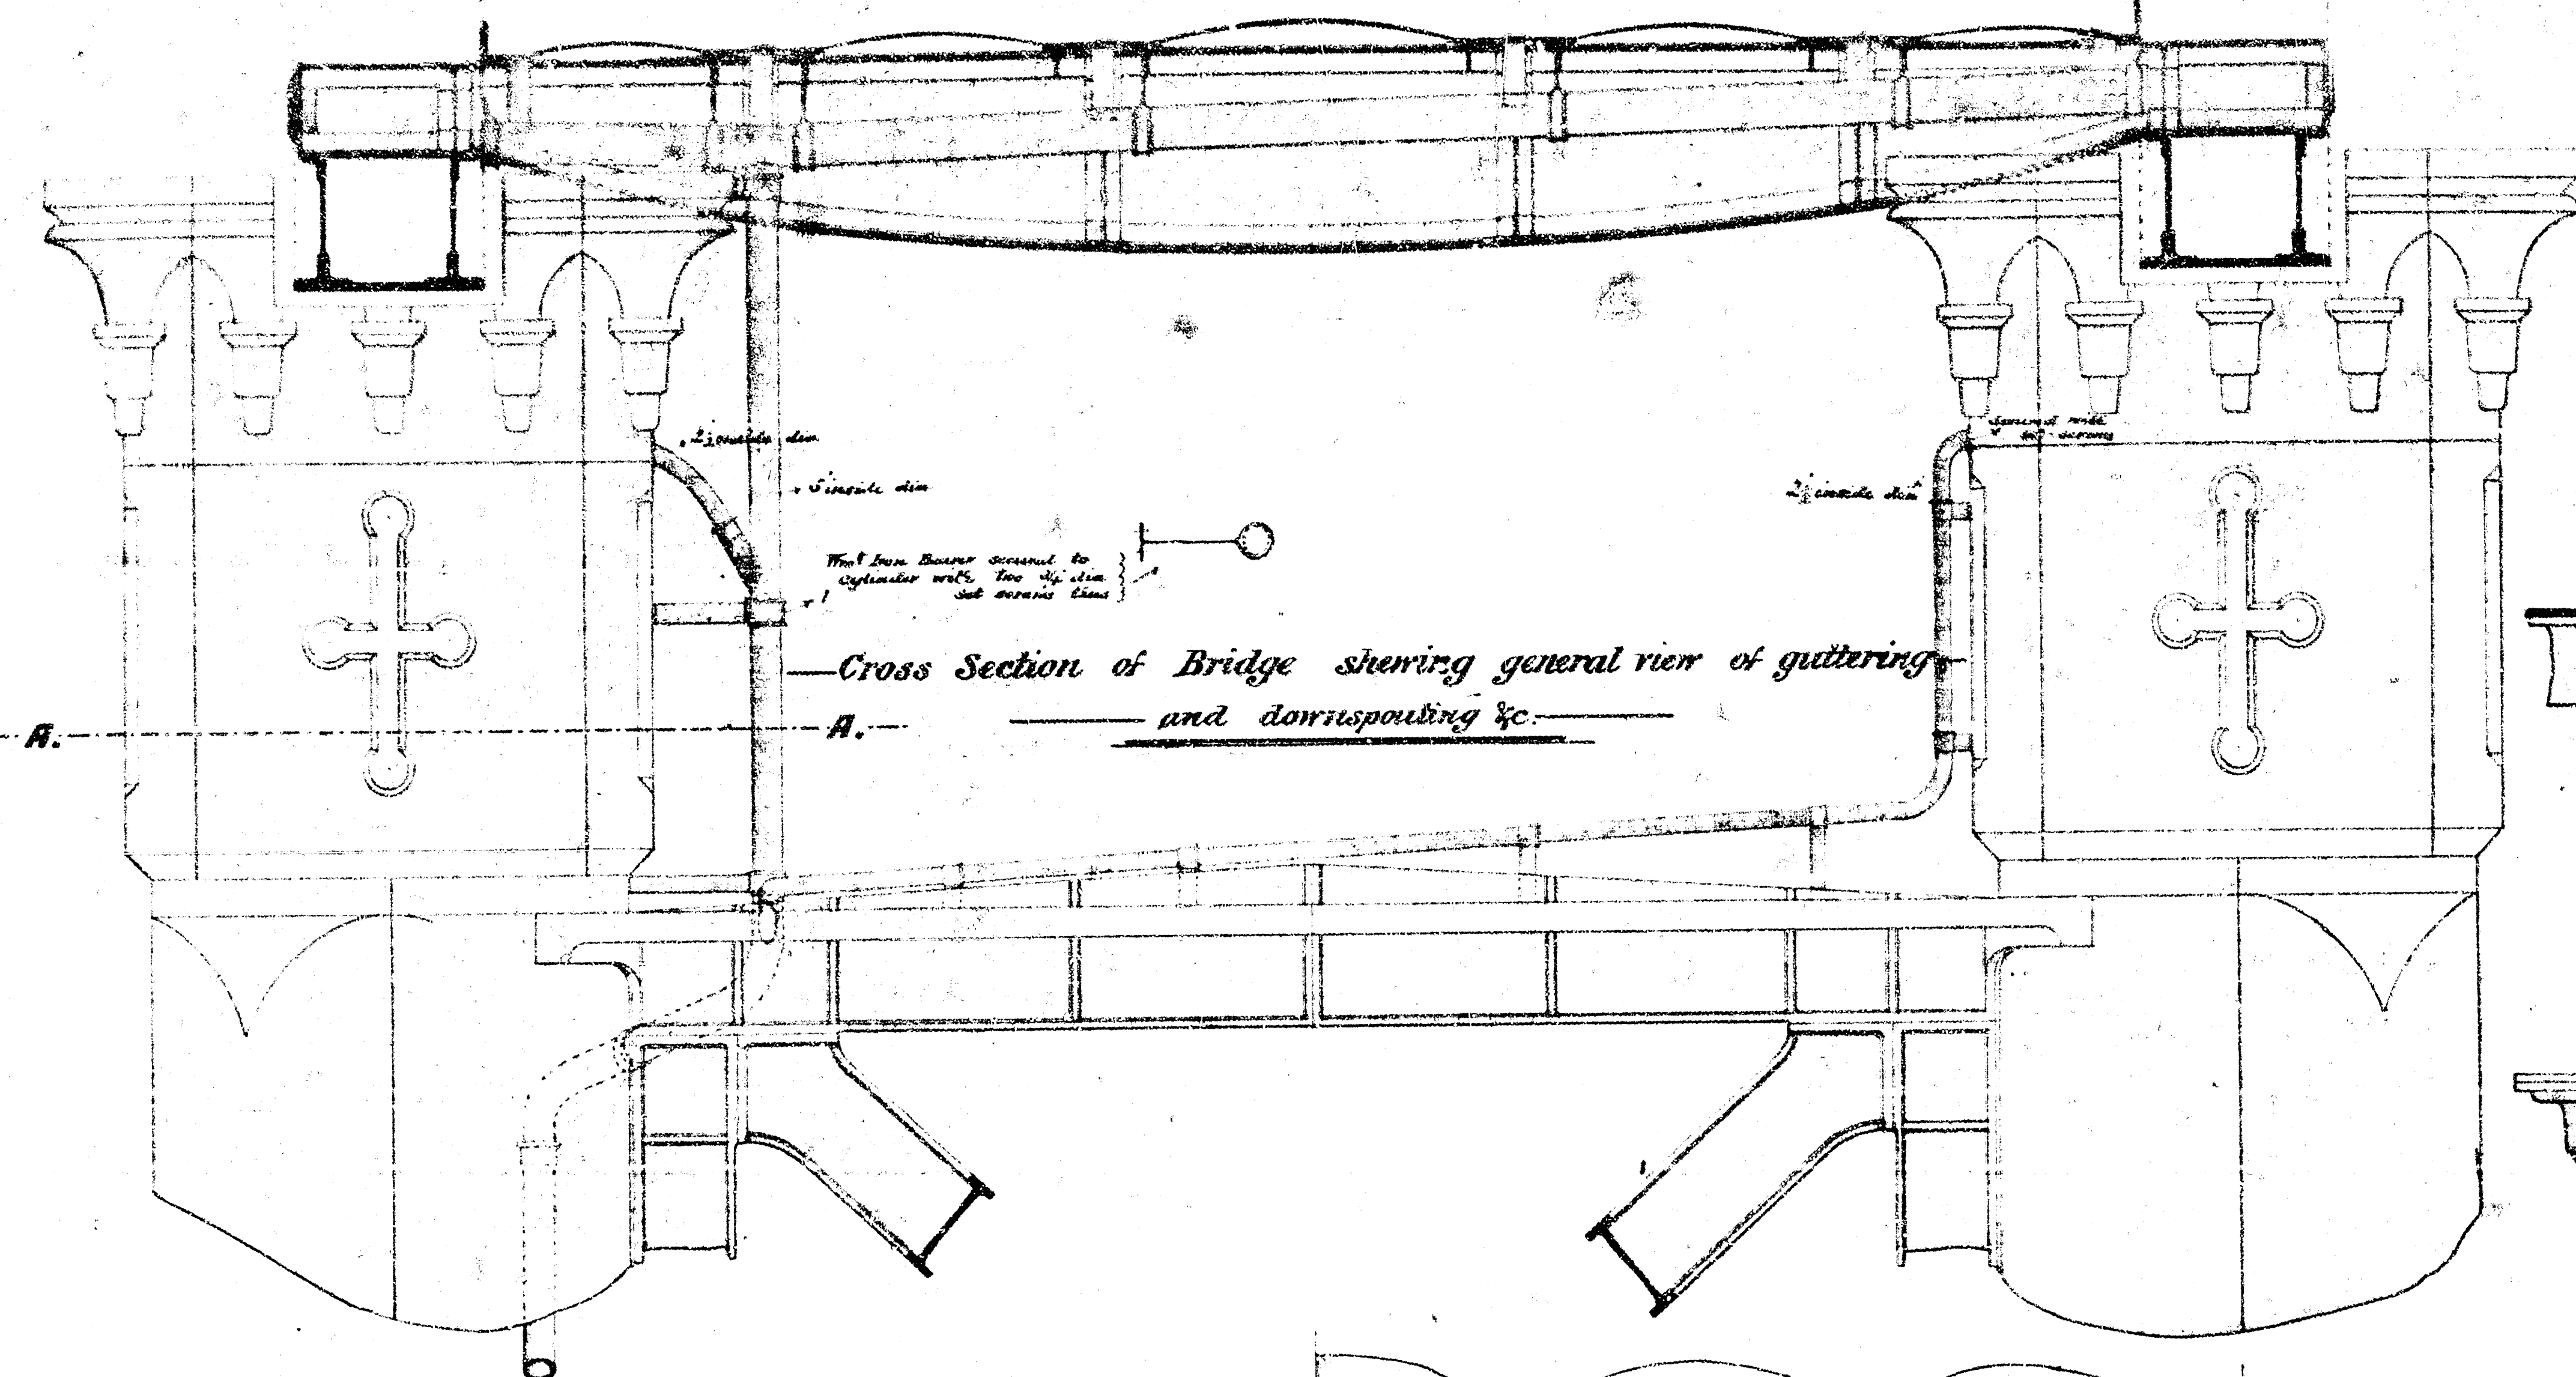


Scales
General view and Plan $\frac{1}{2}$ " = 1 foot
Enlarged Details $\frac{1}{4}$ " = 1 foot


64022

BARCO NBS
8187
No.


WCRM 30025

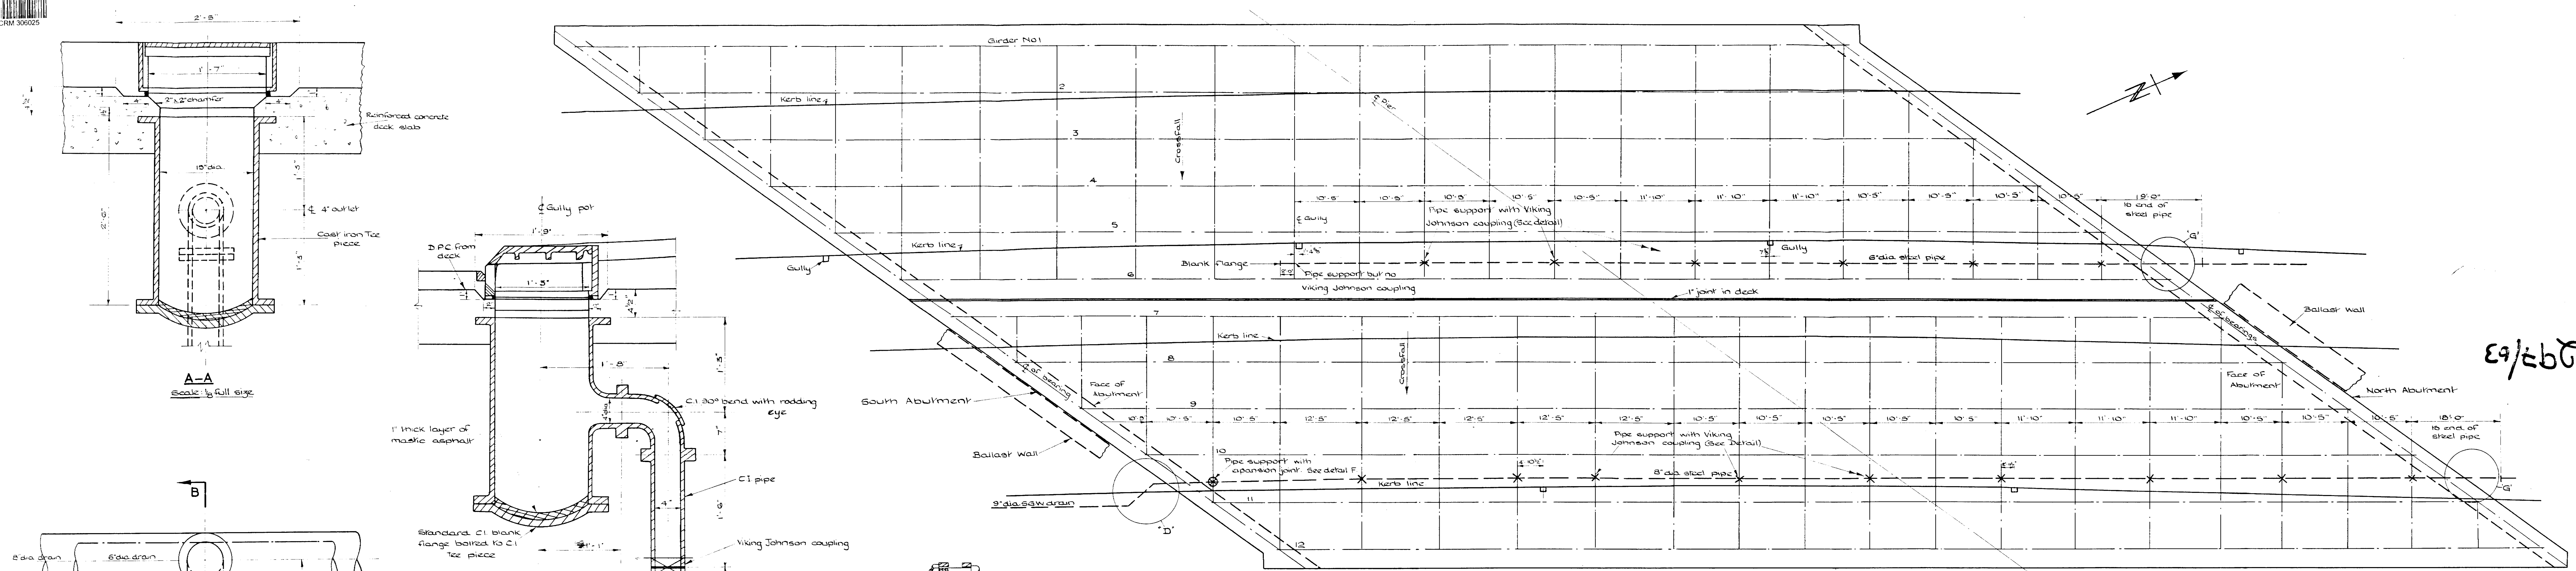

EG/EBD


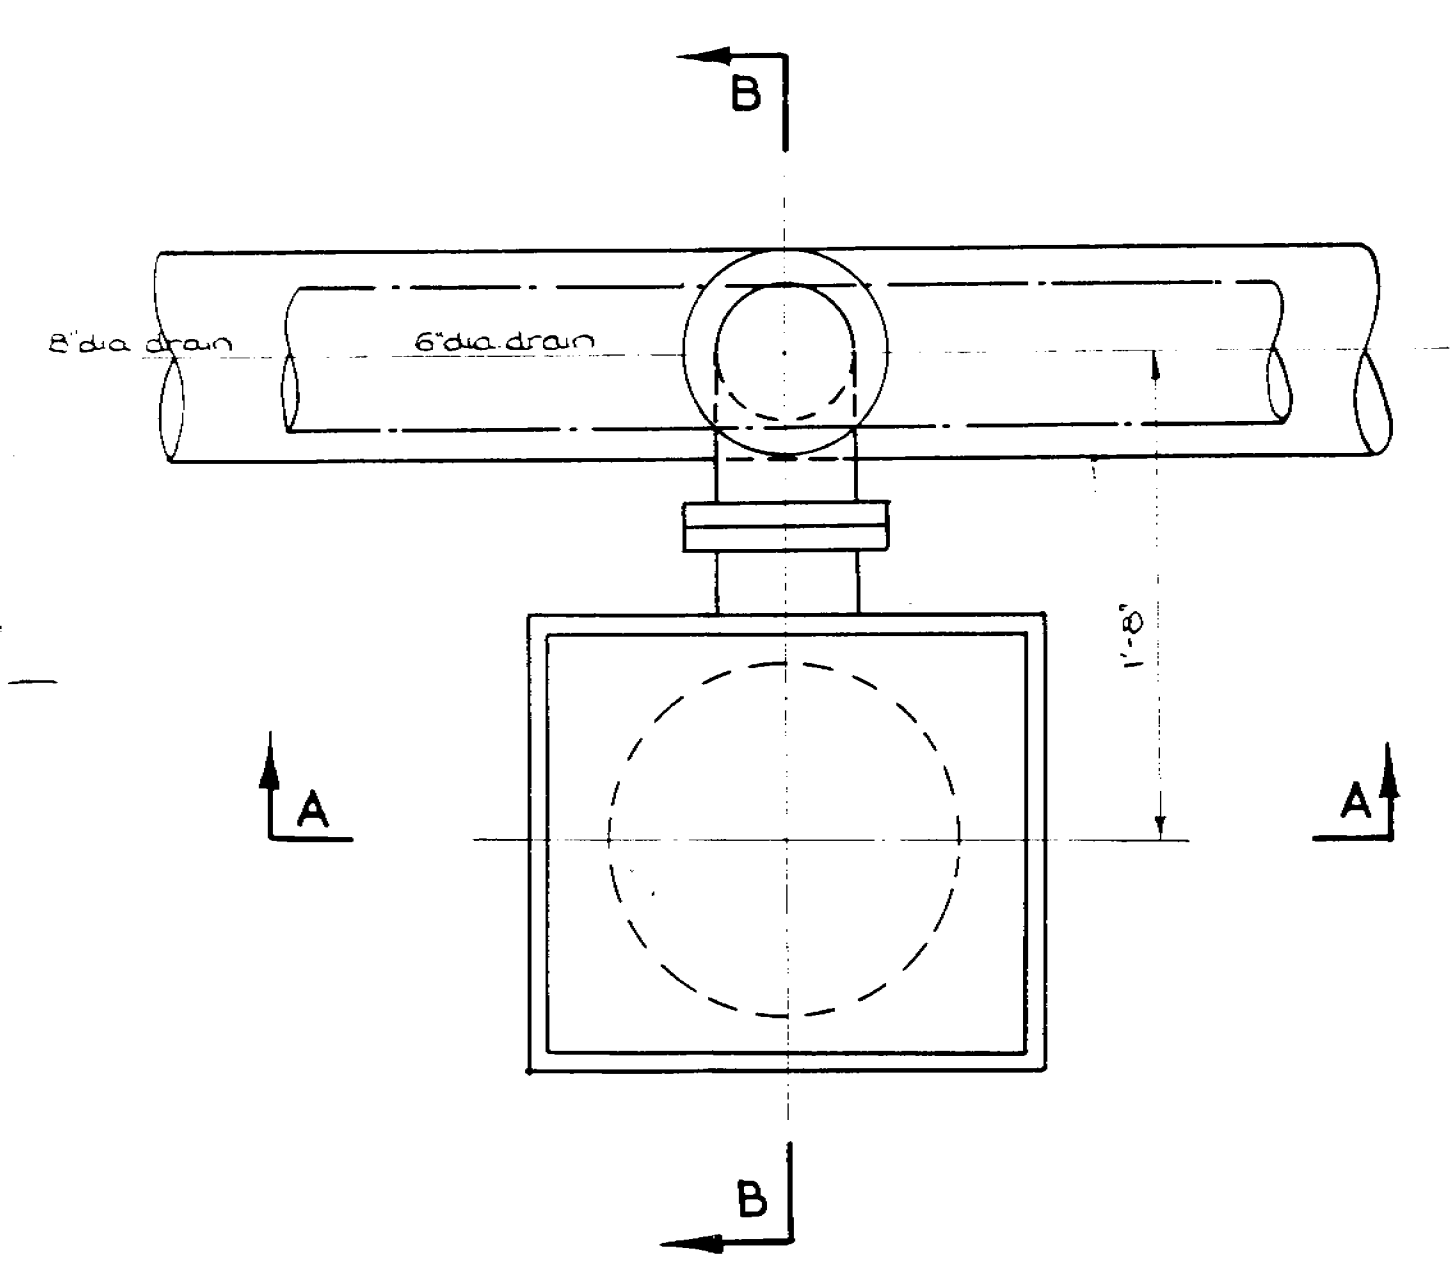


PLAN OF GULLY
Scale: 1/8" full size

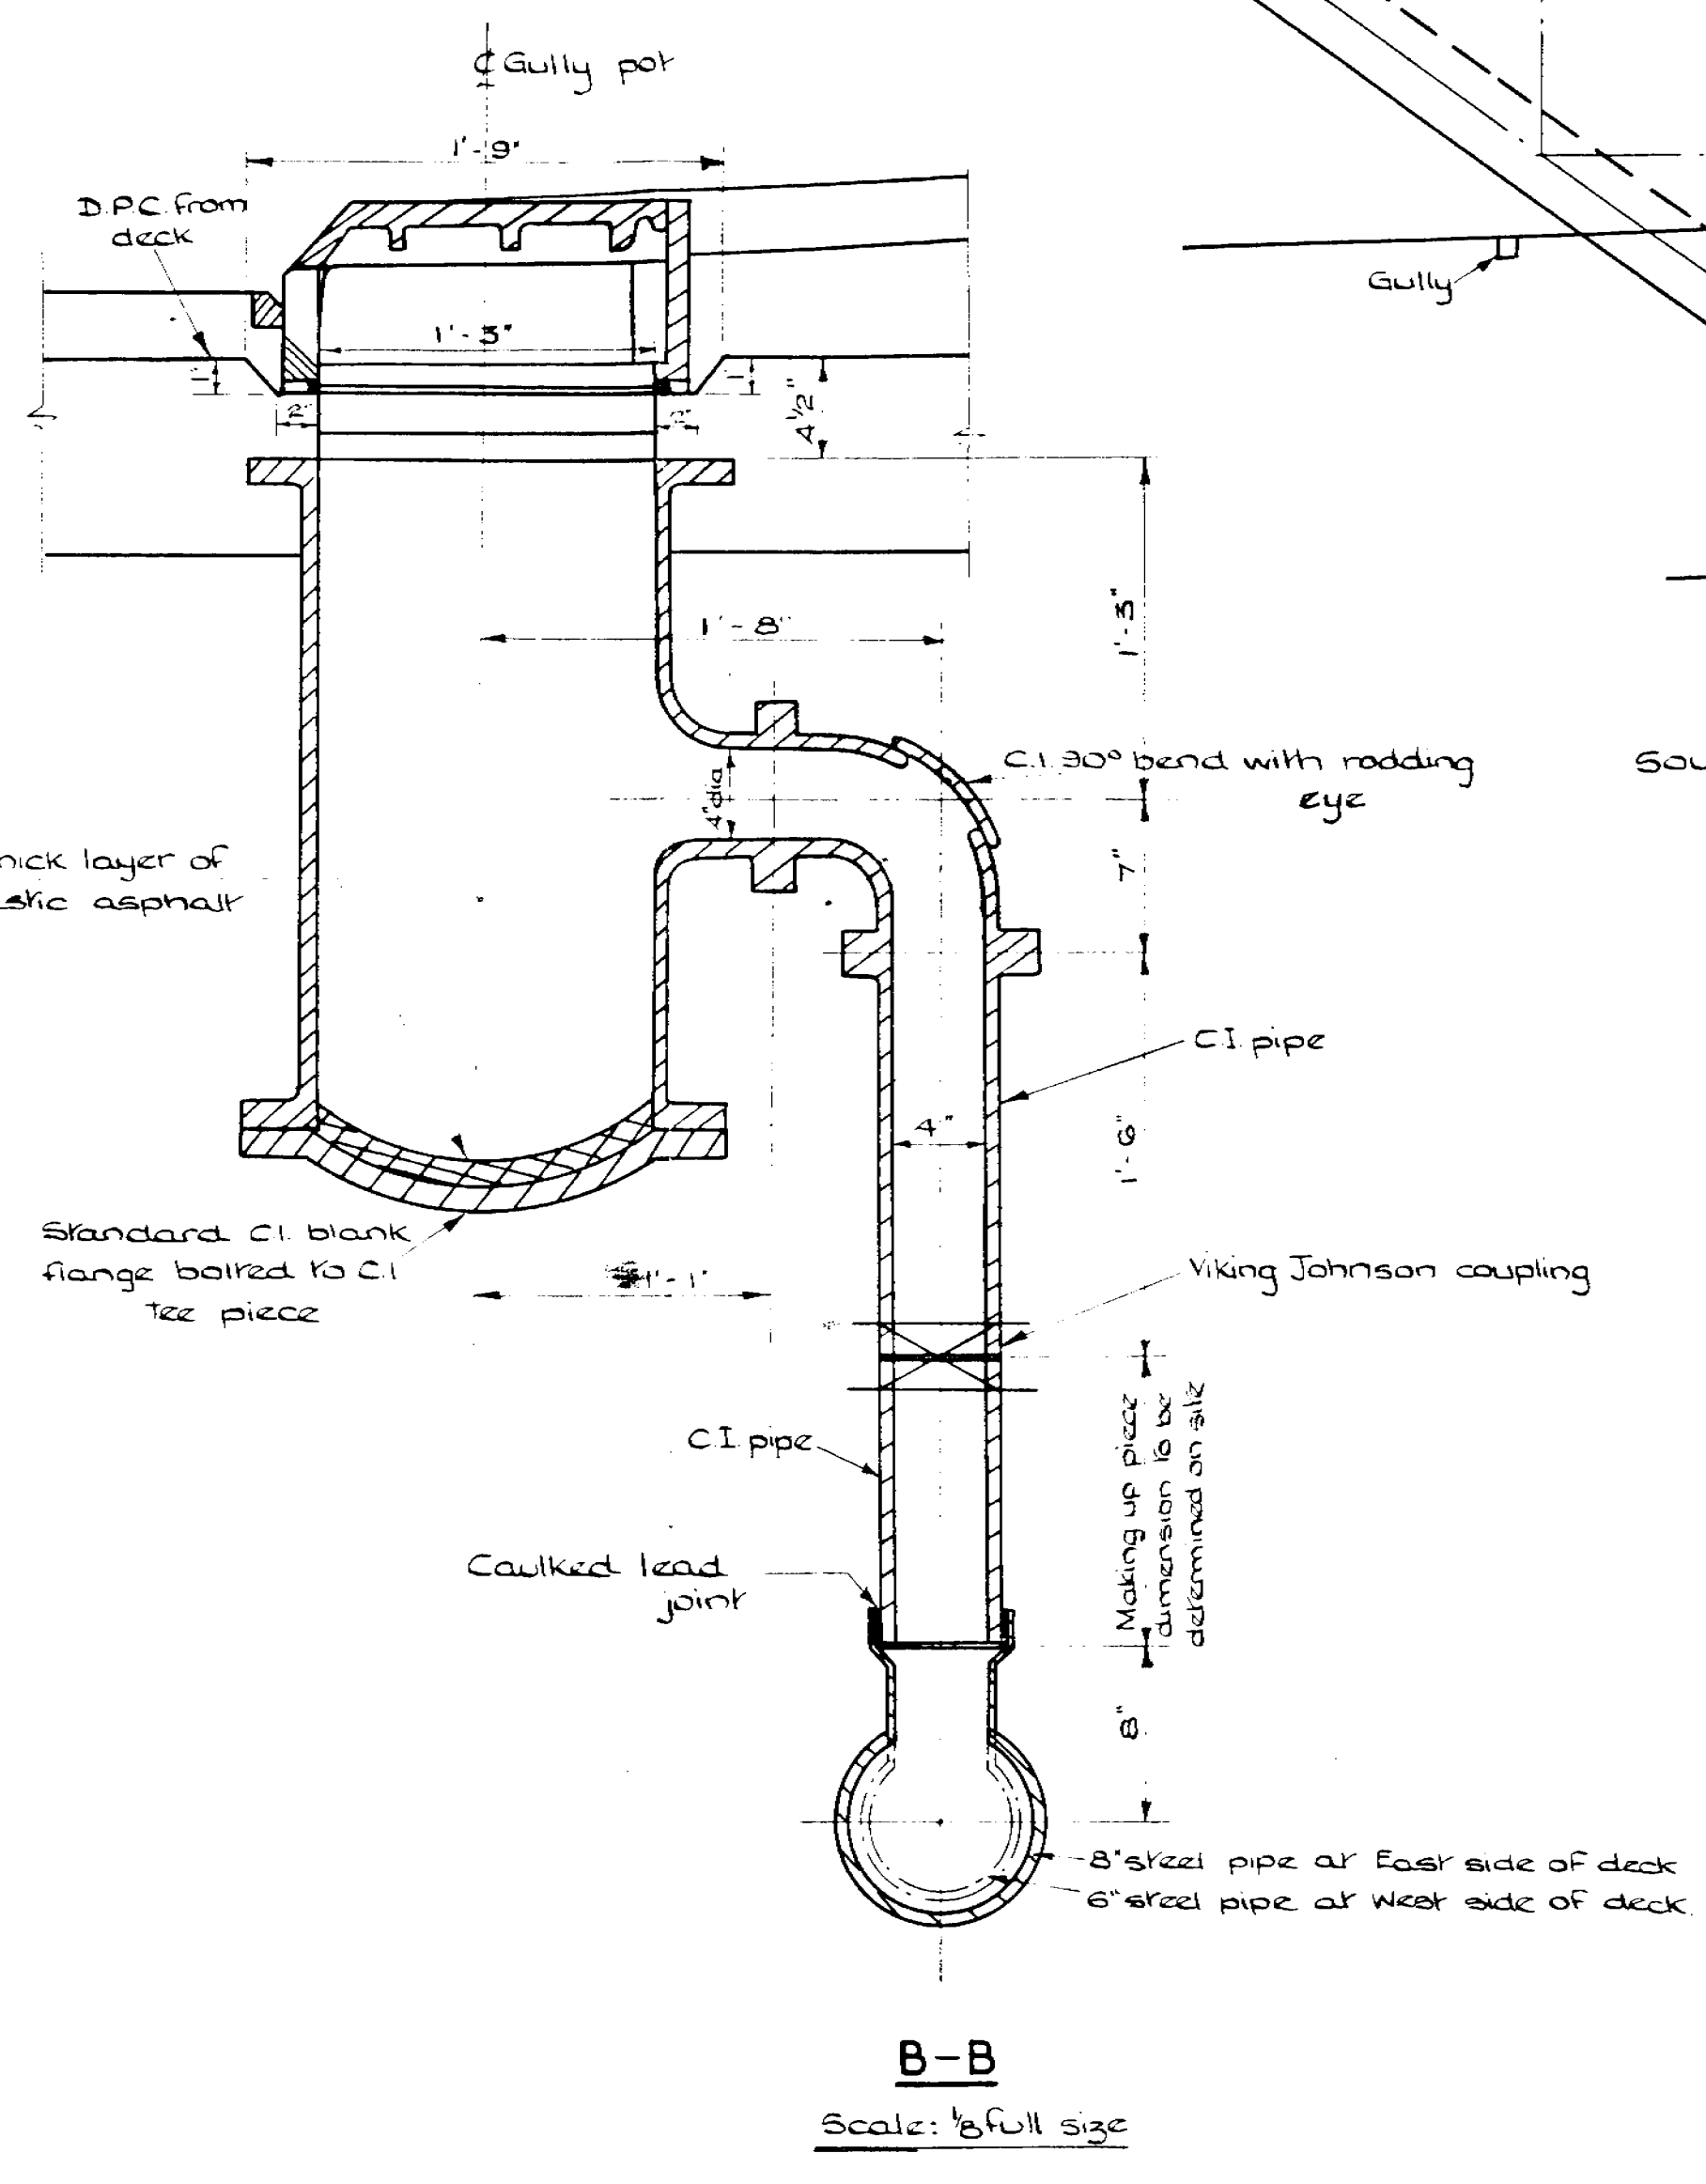


B-B
Scale: 1/8" full size


8" DIA. M.S. PIPE EXPANSION JOINT
Not to scale

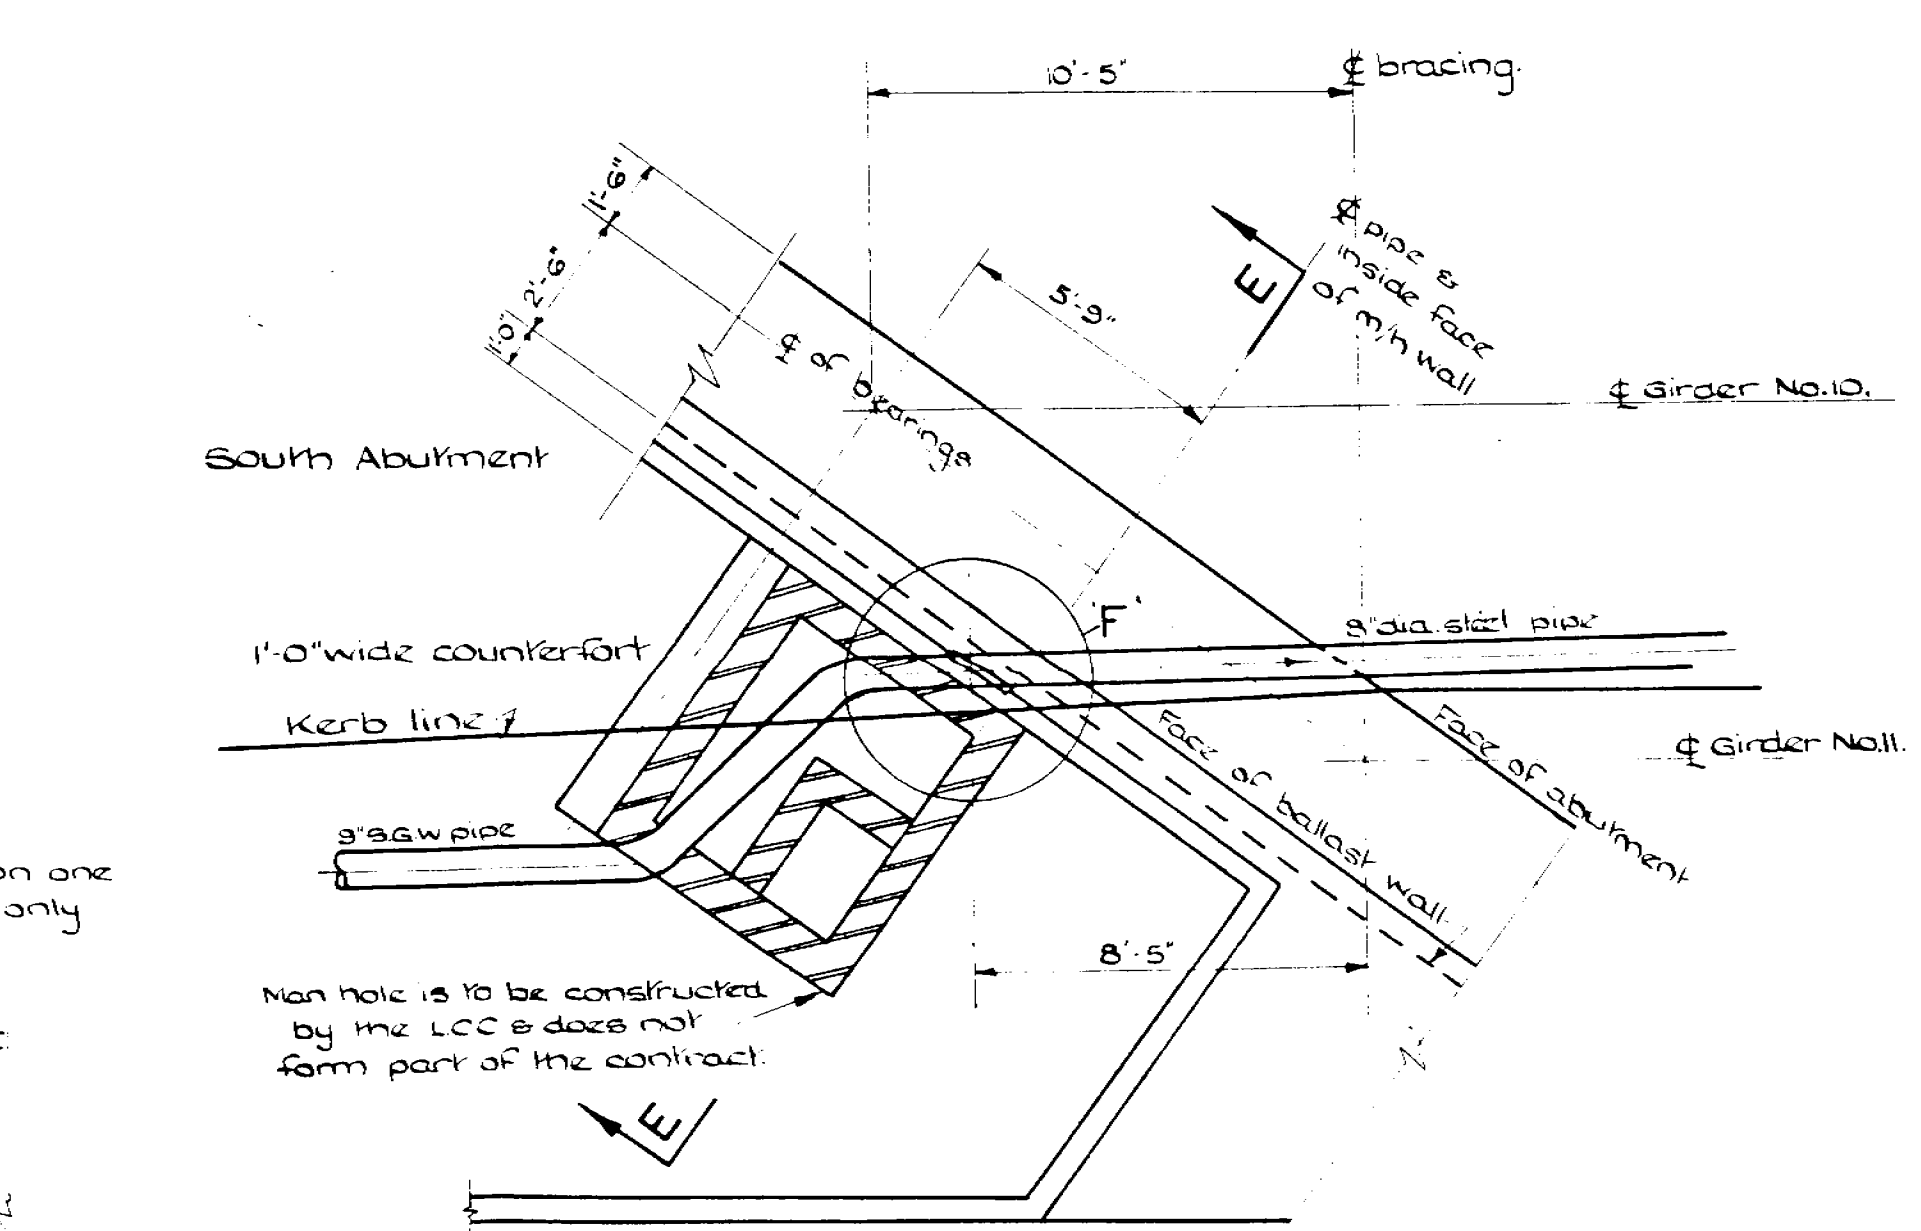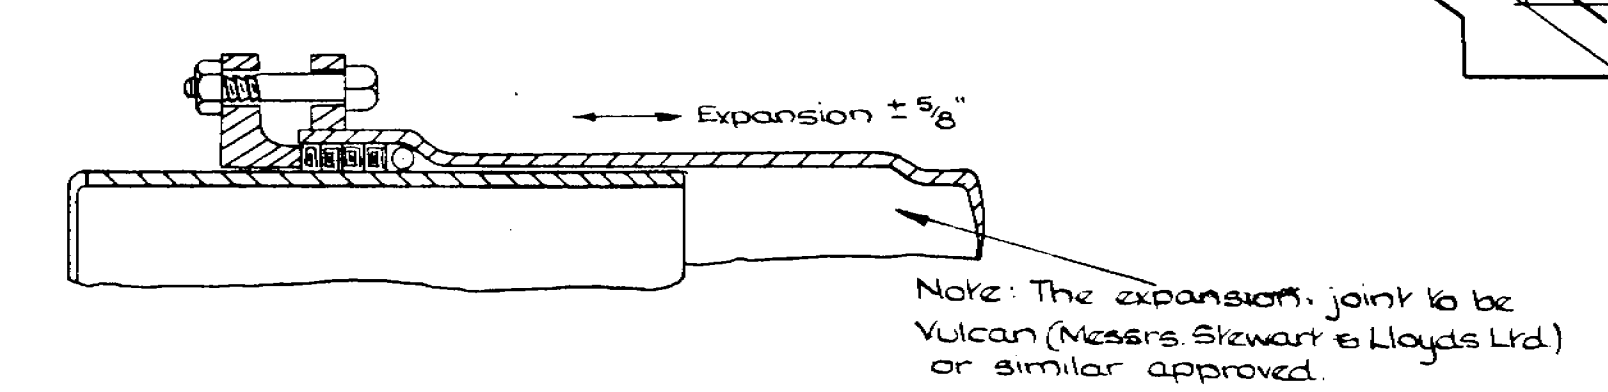


DETAIL 'D'
Scale: 1/4" inch to 1 foot

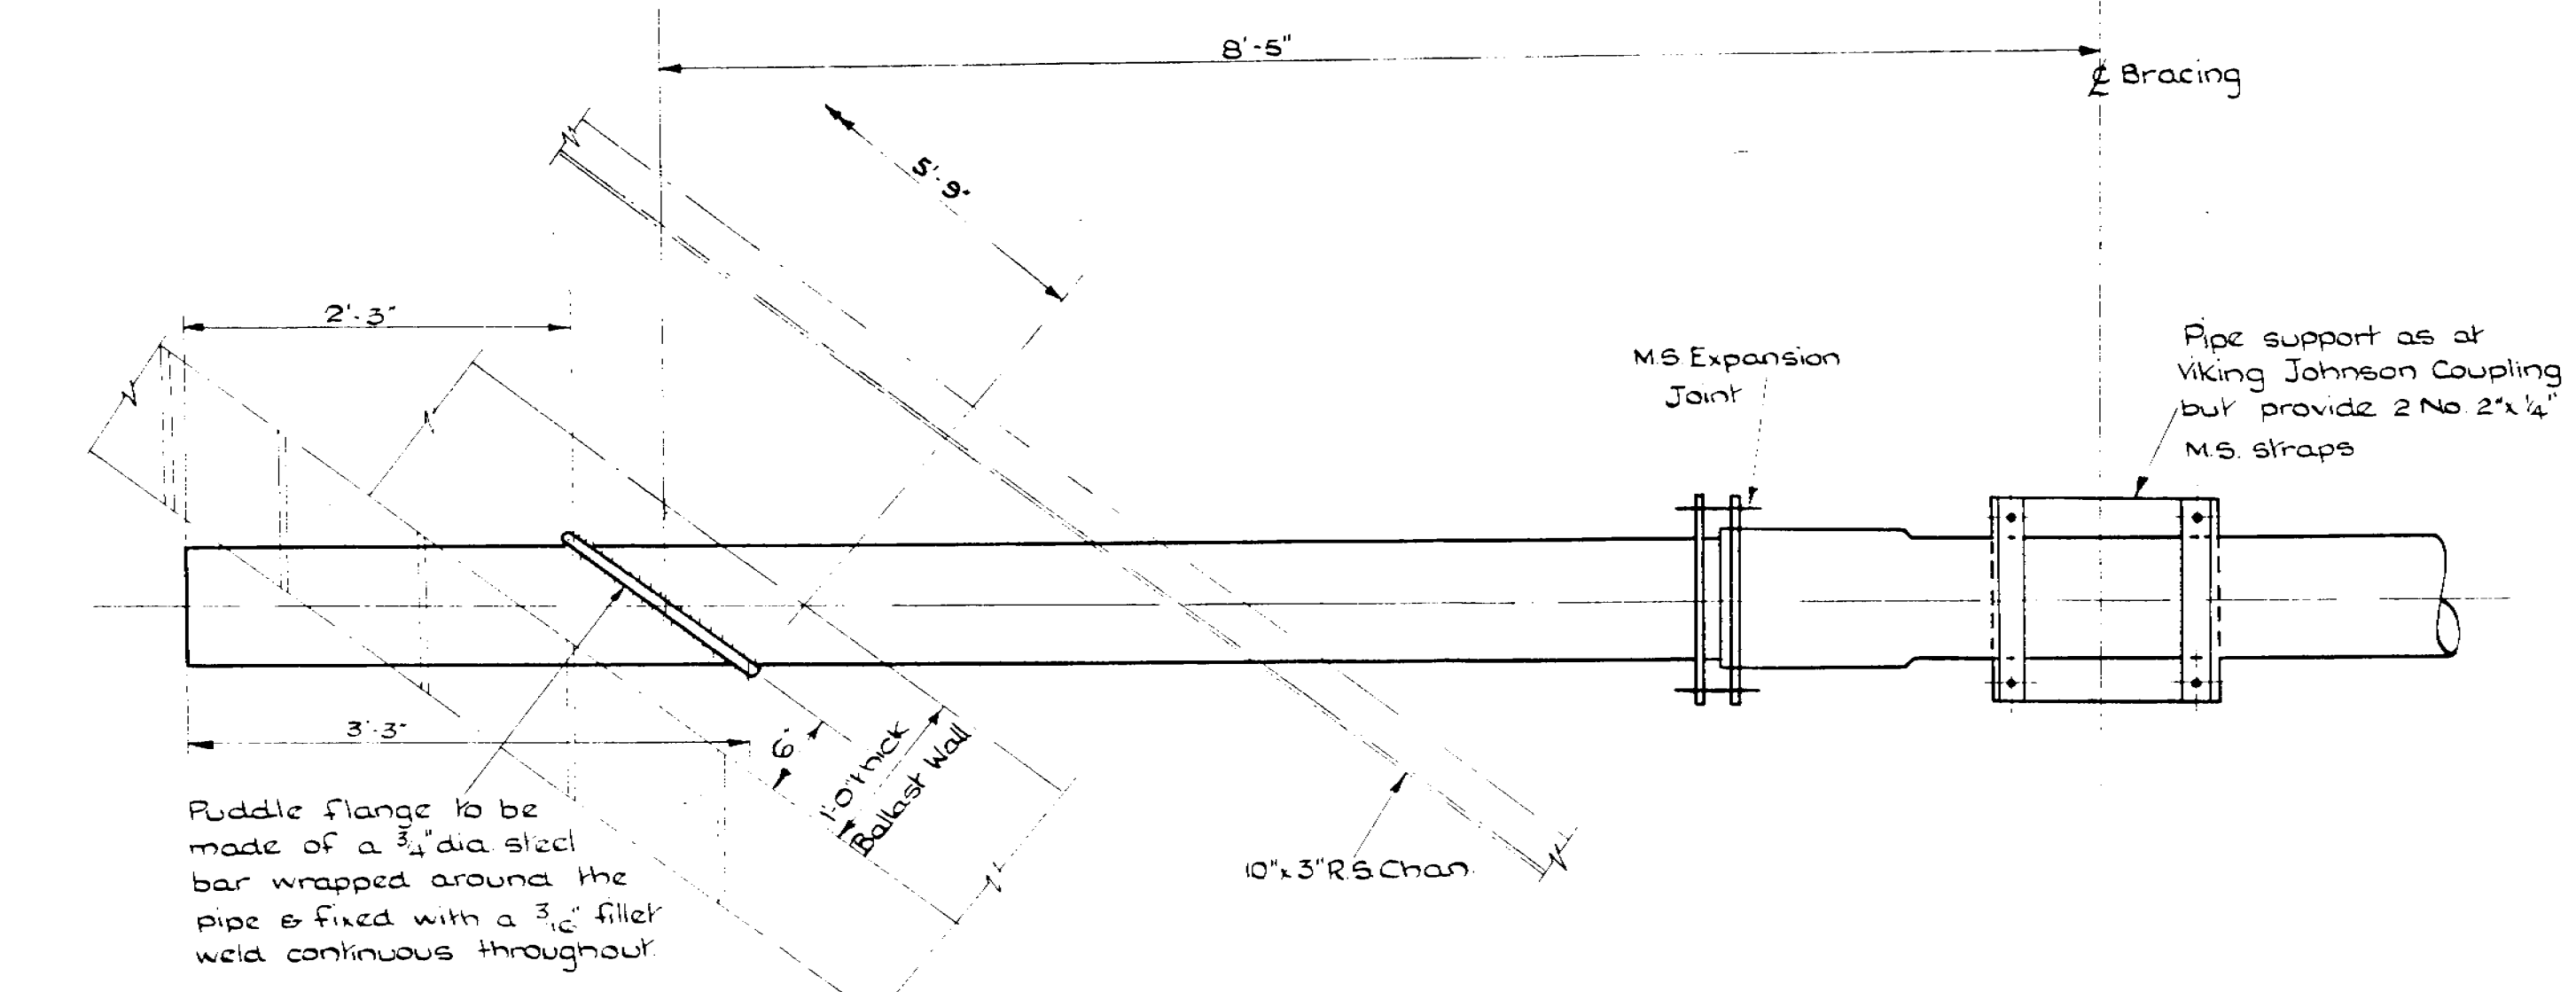

DETAIL 'F'
Scale: 1/4" inch to 1 foot

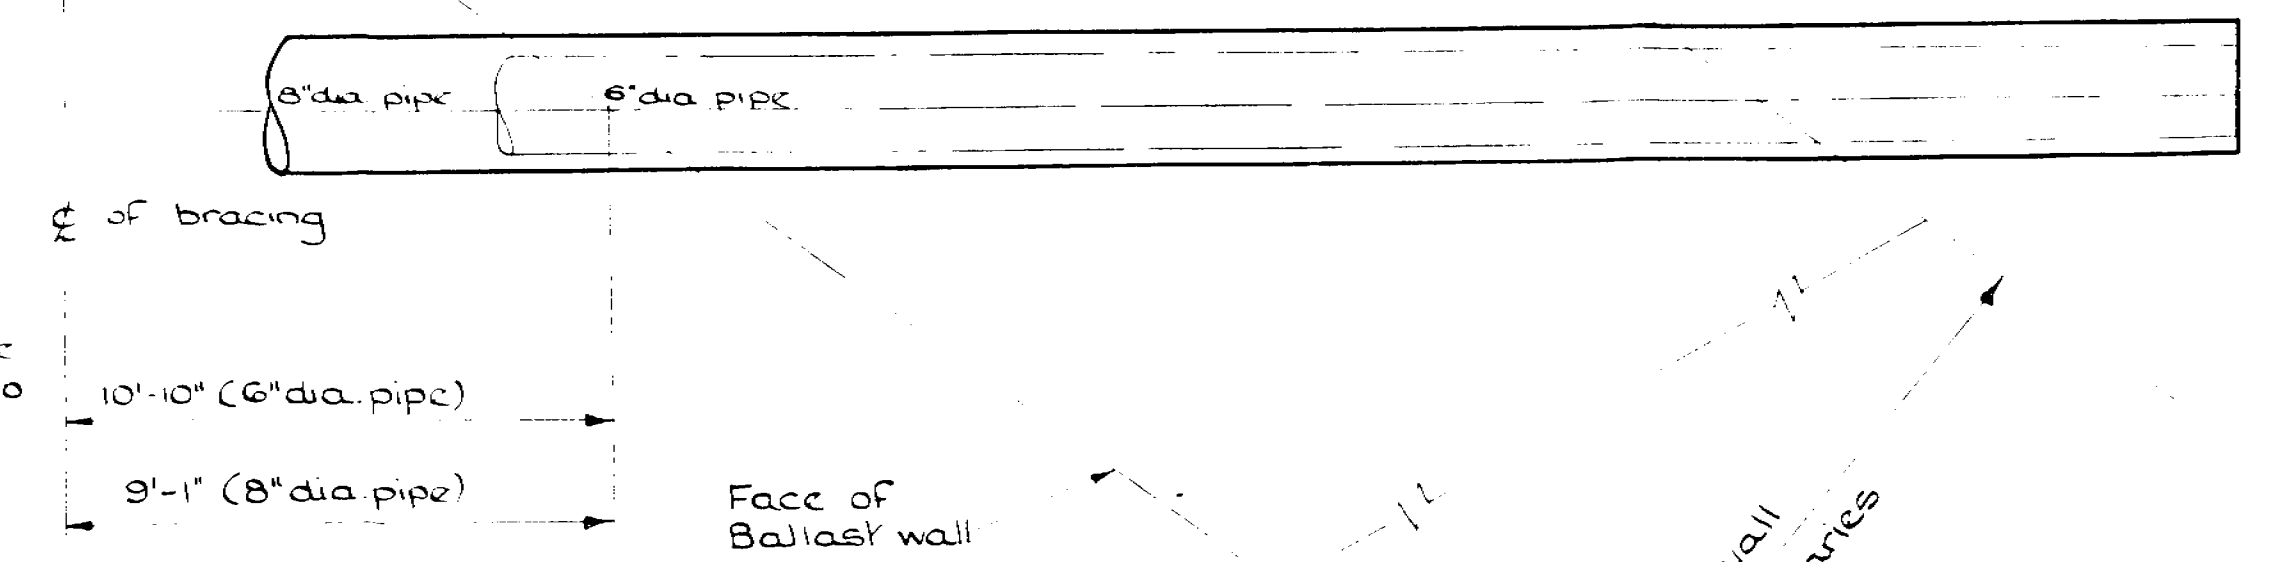


DETAIL 'G'
Scale: 1/4" inch to 1 foot

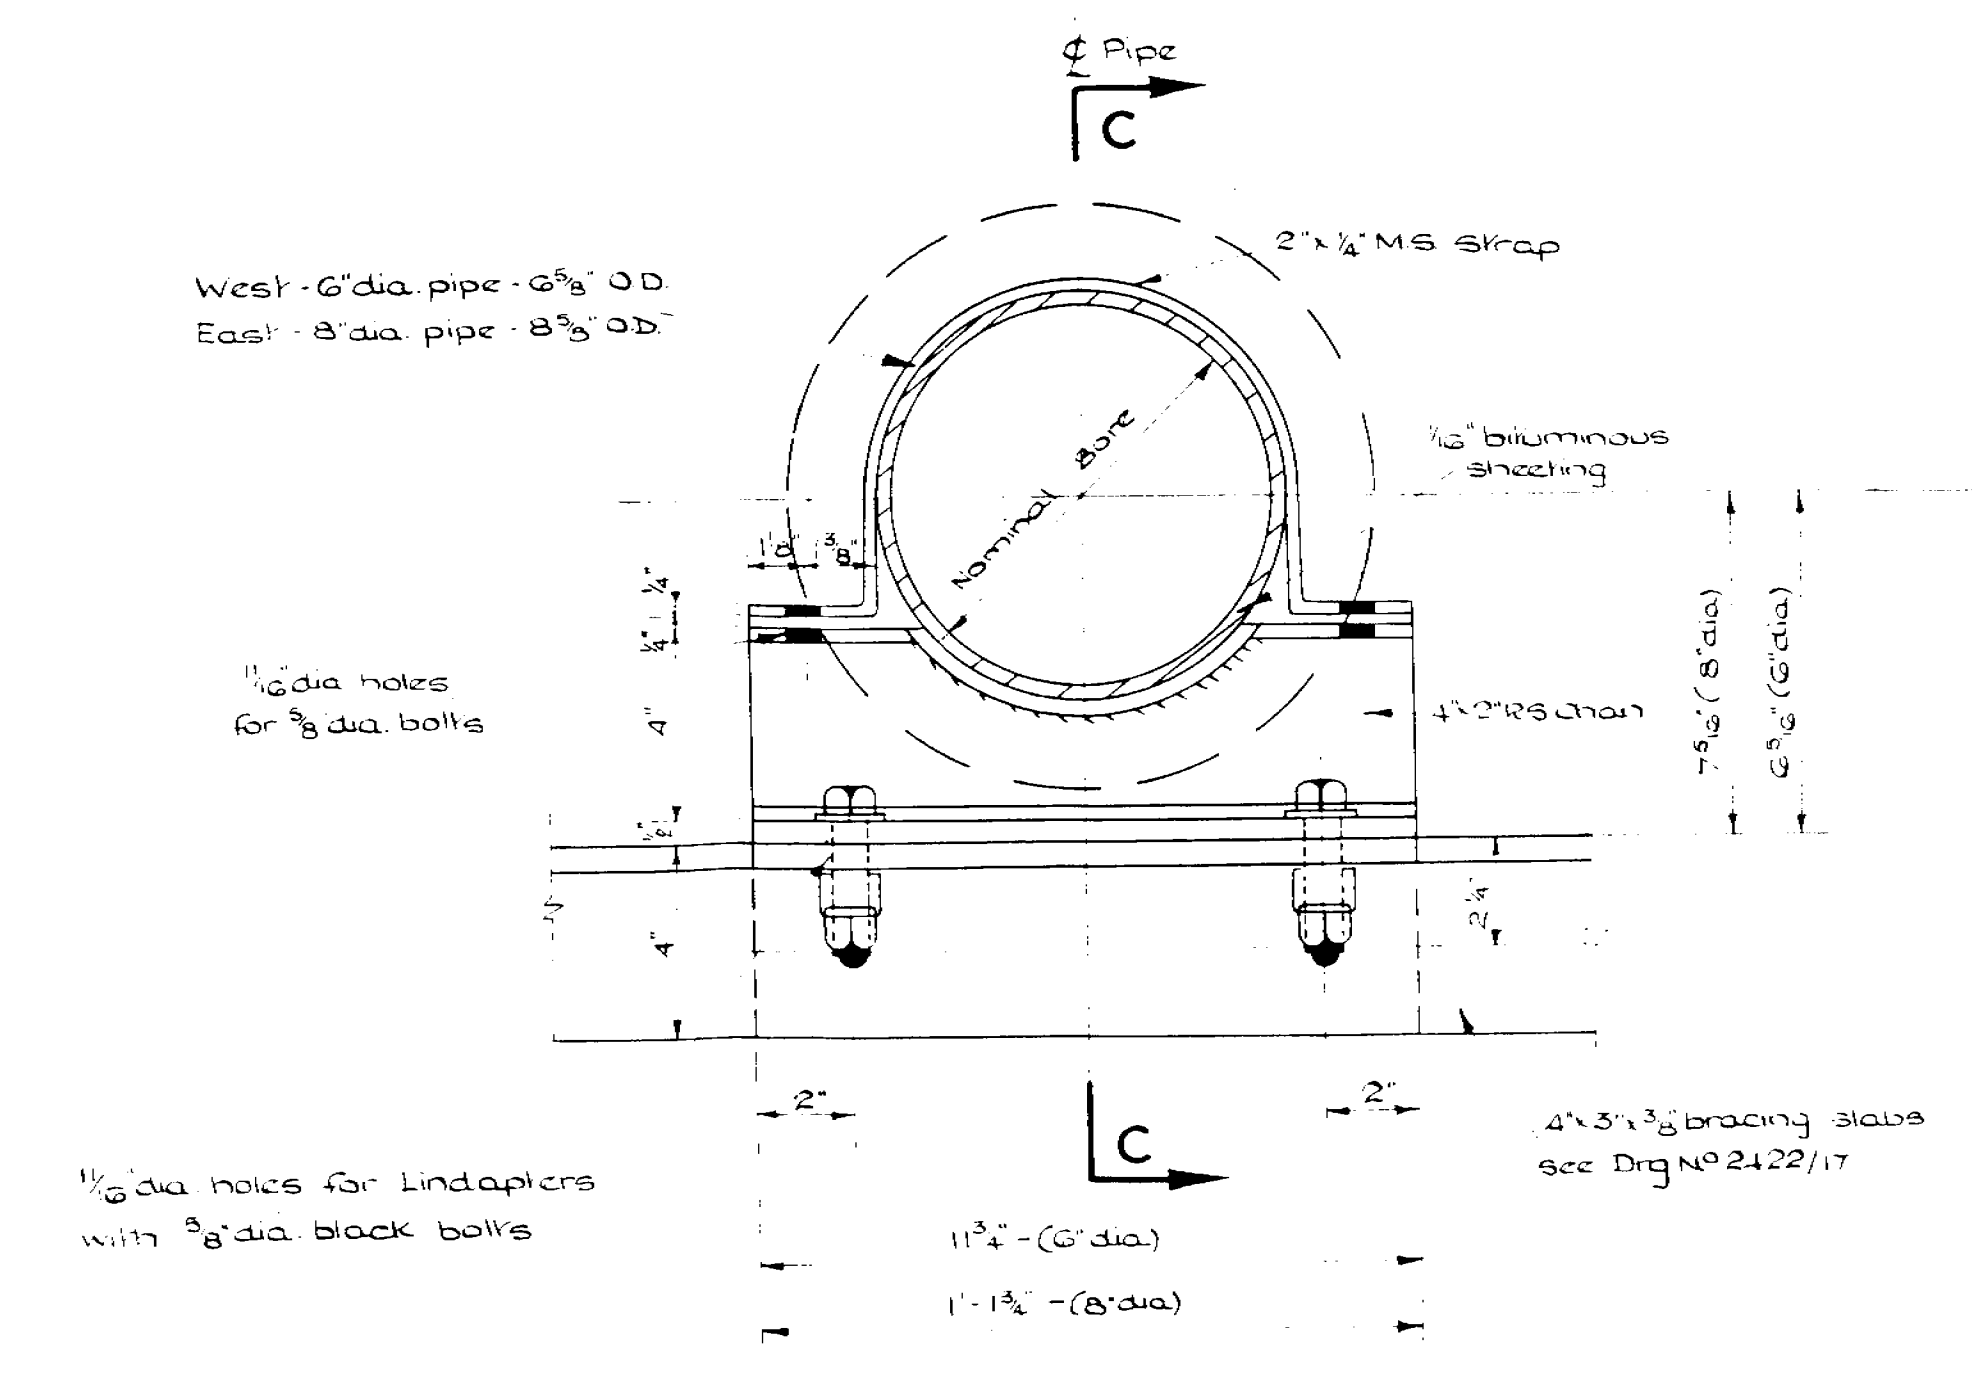


SECTION THRO' PIPE

DETAIL OF SUPPORTS FOR VIKING JOHNSON COUPLINGS
Scale: 3/16" inch to 1 foot

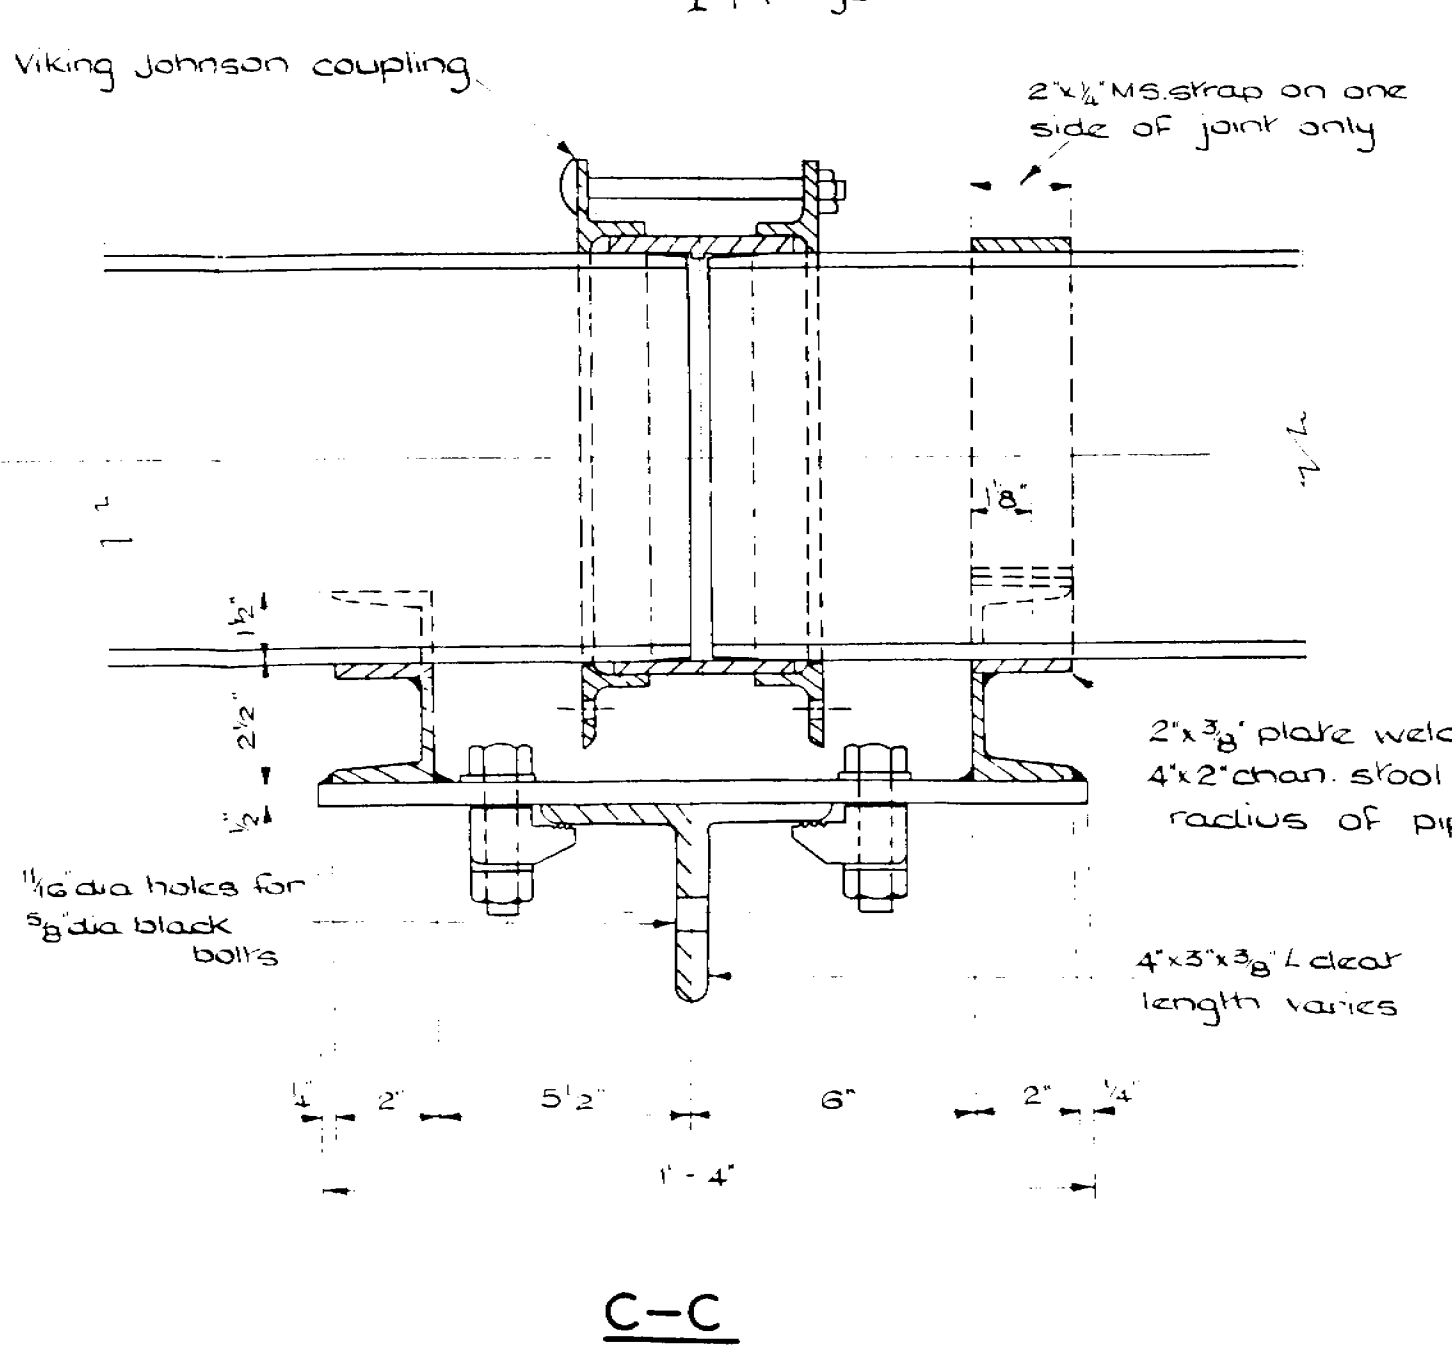

C-C

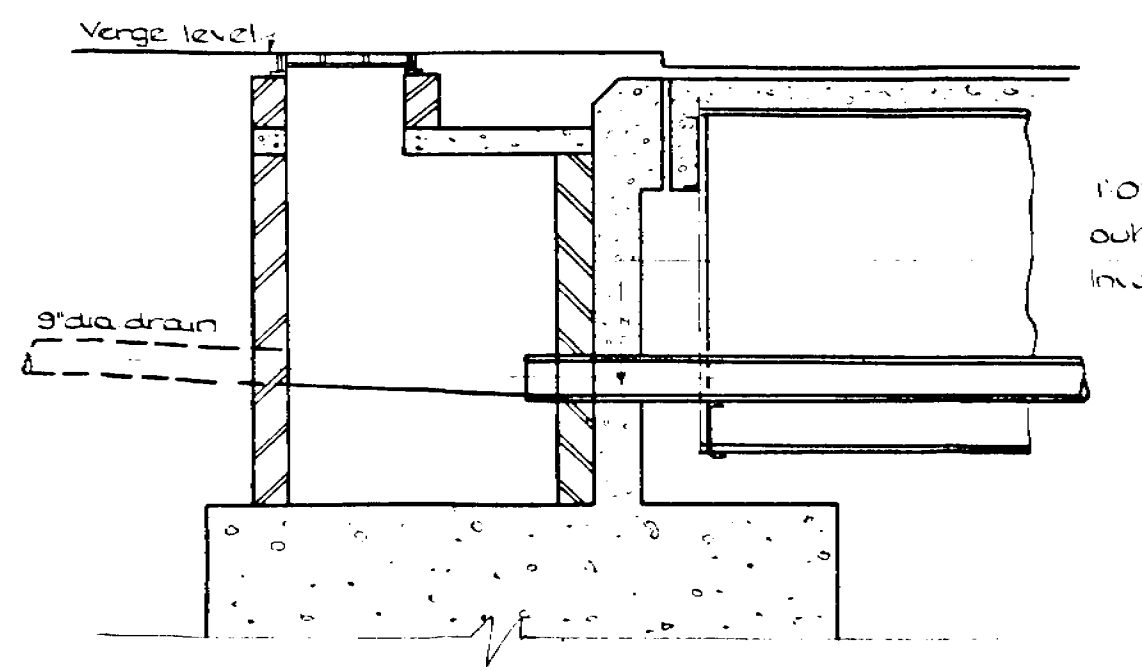

E-E
Scale: 1/4" inch to 1 foot

SPEKE WIDNES LINK ROAD
EXTENSION FROM HALEWOOD TO WIDNES


CONTRACT B

LANCASHIRE COUNTY COUNCIL
HALEWOOD RAILWAY BRIDGE No 2422
ARRANGEMENT & DETAILS OF DECK DRAINAGE


SHEET SUFFIX	REVISIONS	DATE	JAMES DRAKE, B.Sc., MICE, MIM, E. PP, Inst. HE.	SHEET No
A	Minor Amendments & Detail 'F' added	March 1963	COUNTY SURVEYOR & BRIDGEMASTER,	DRAWING No A
B			COUNTY HALL, PRESTON.	2422/16
C			DATE: JANUARY 1963	
D				

OFFICE COPY
TO BE RETURNED
TO PLAN ROOM
CIVIL ENGINEER
LIVERPOOL


4/29/63
Rack 7

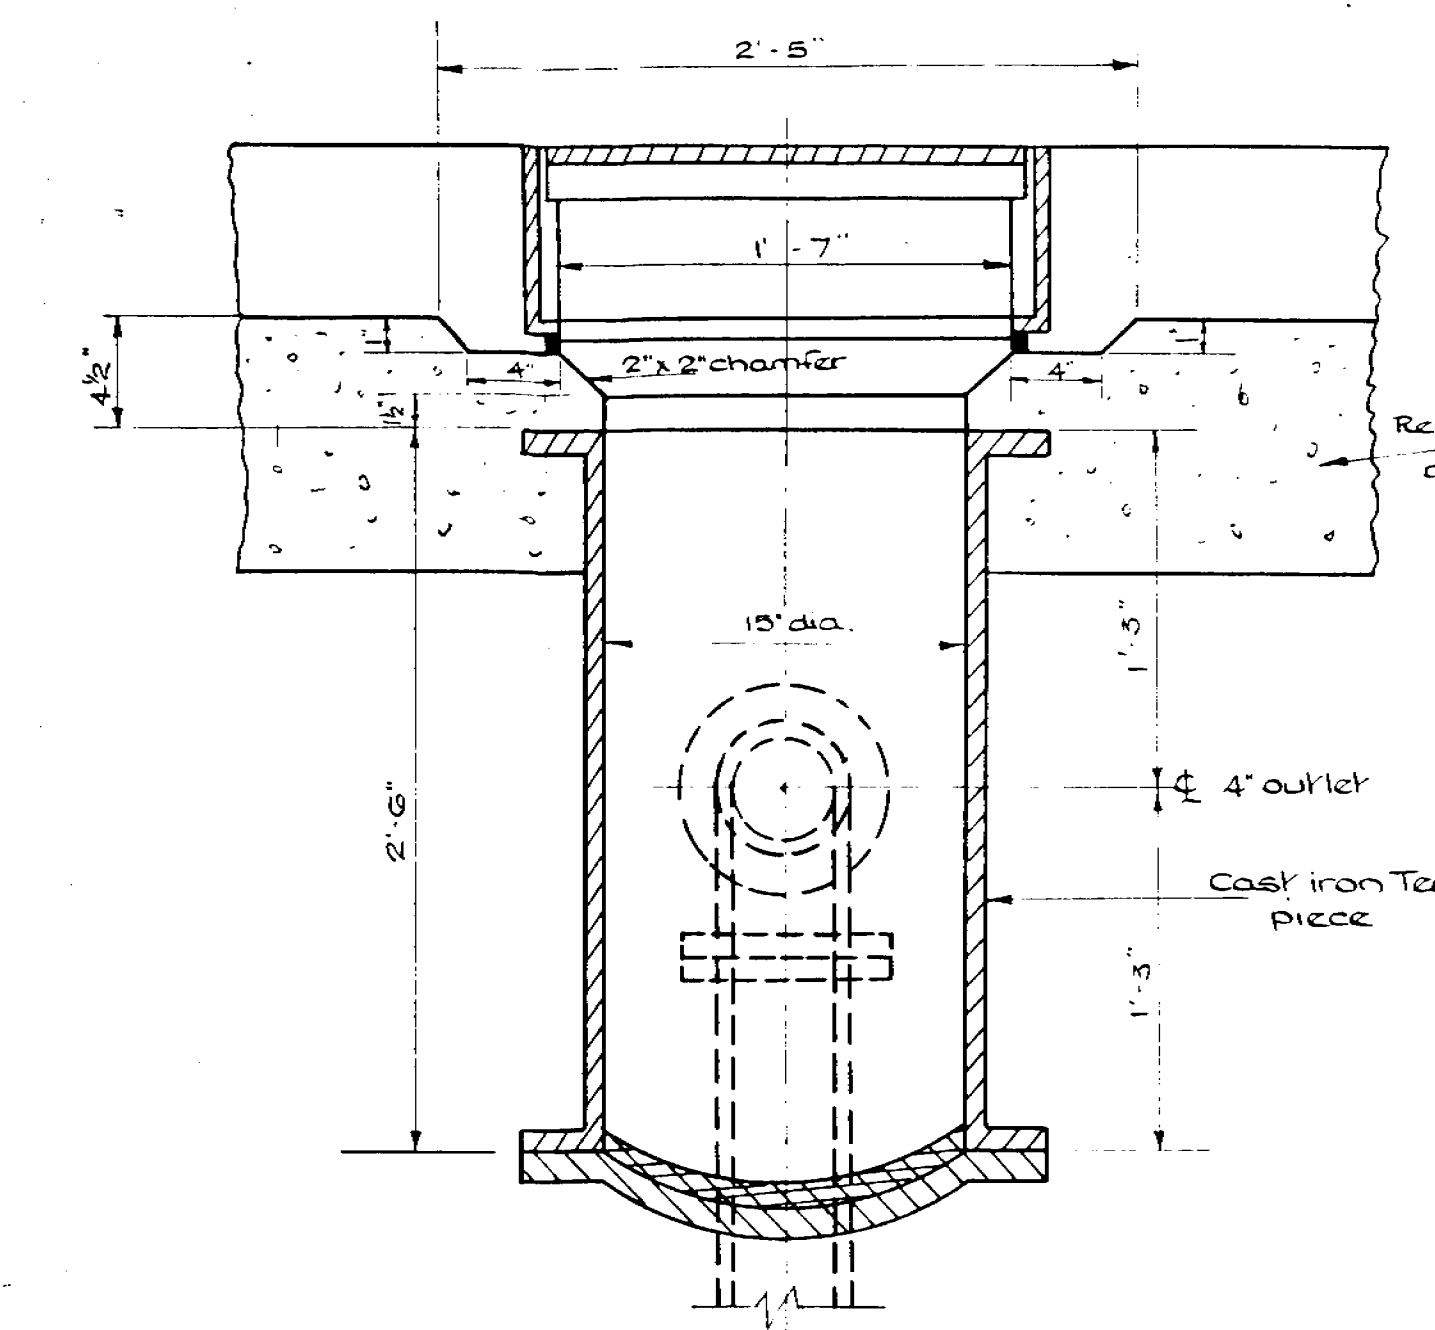

A-A
Scale: 1/2 full size

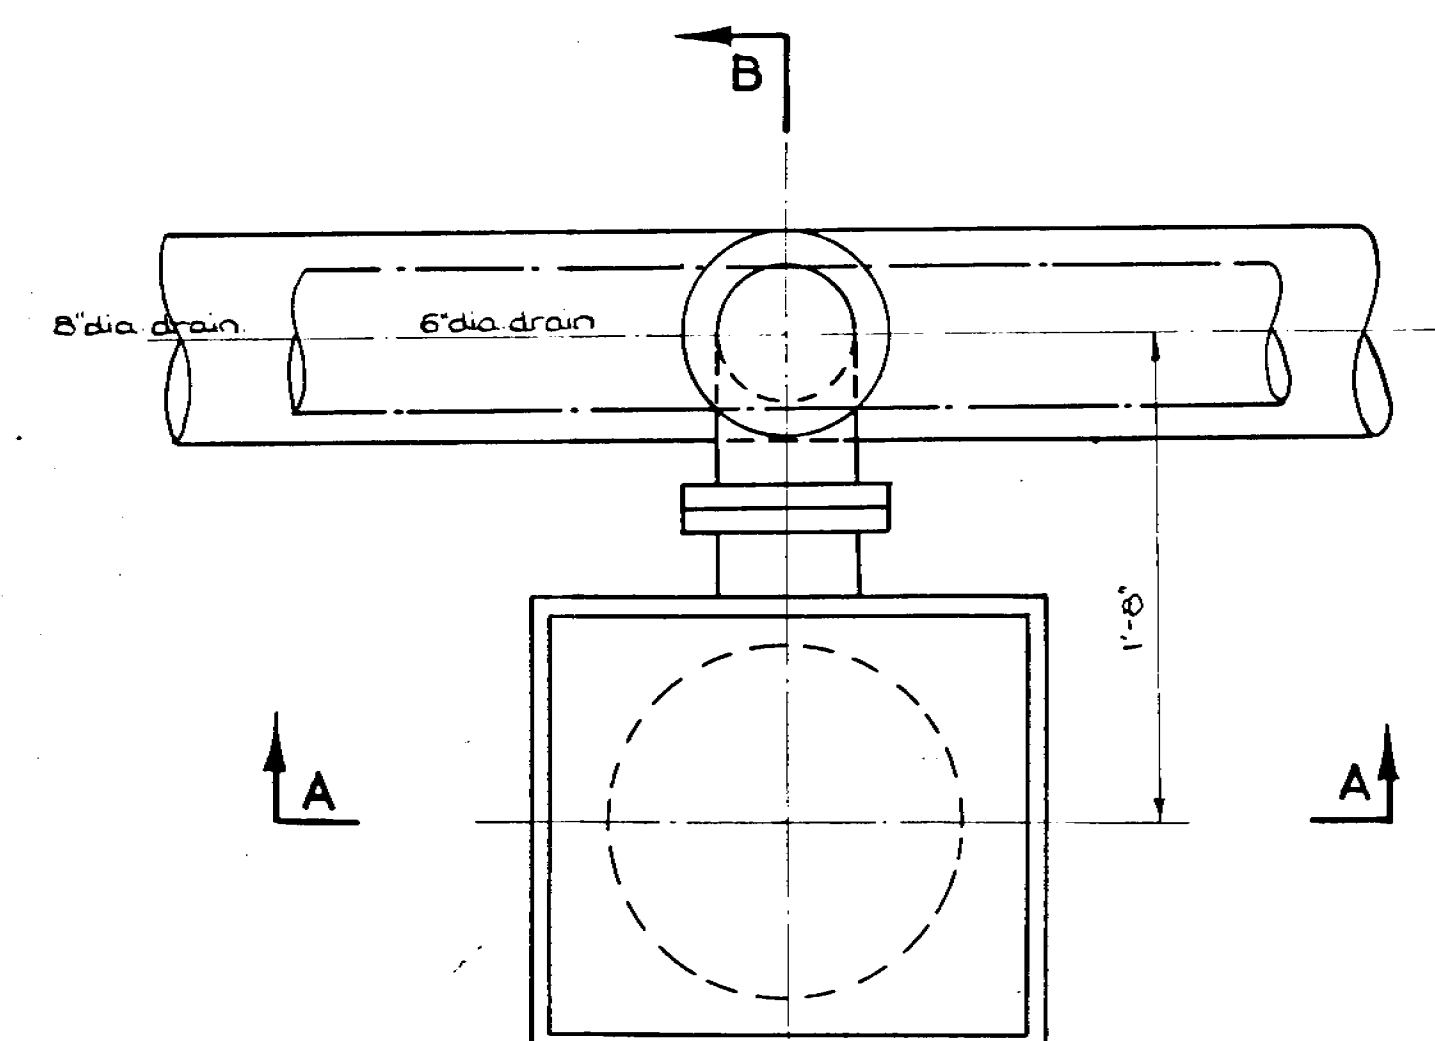


PLAN OF GULLY
Scale: 1/2 full size

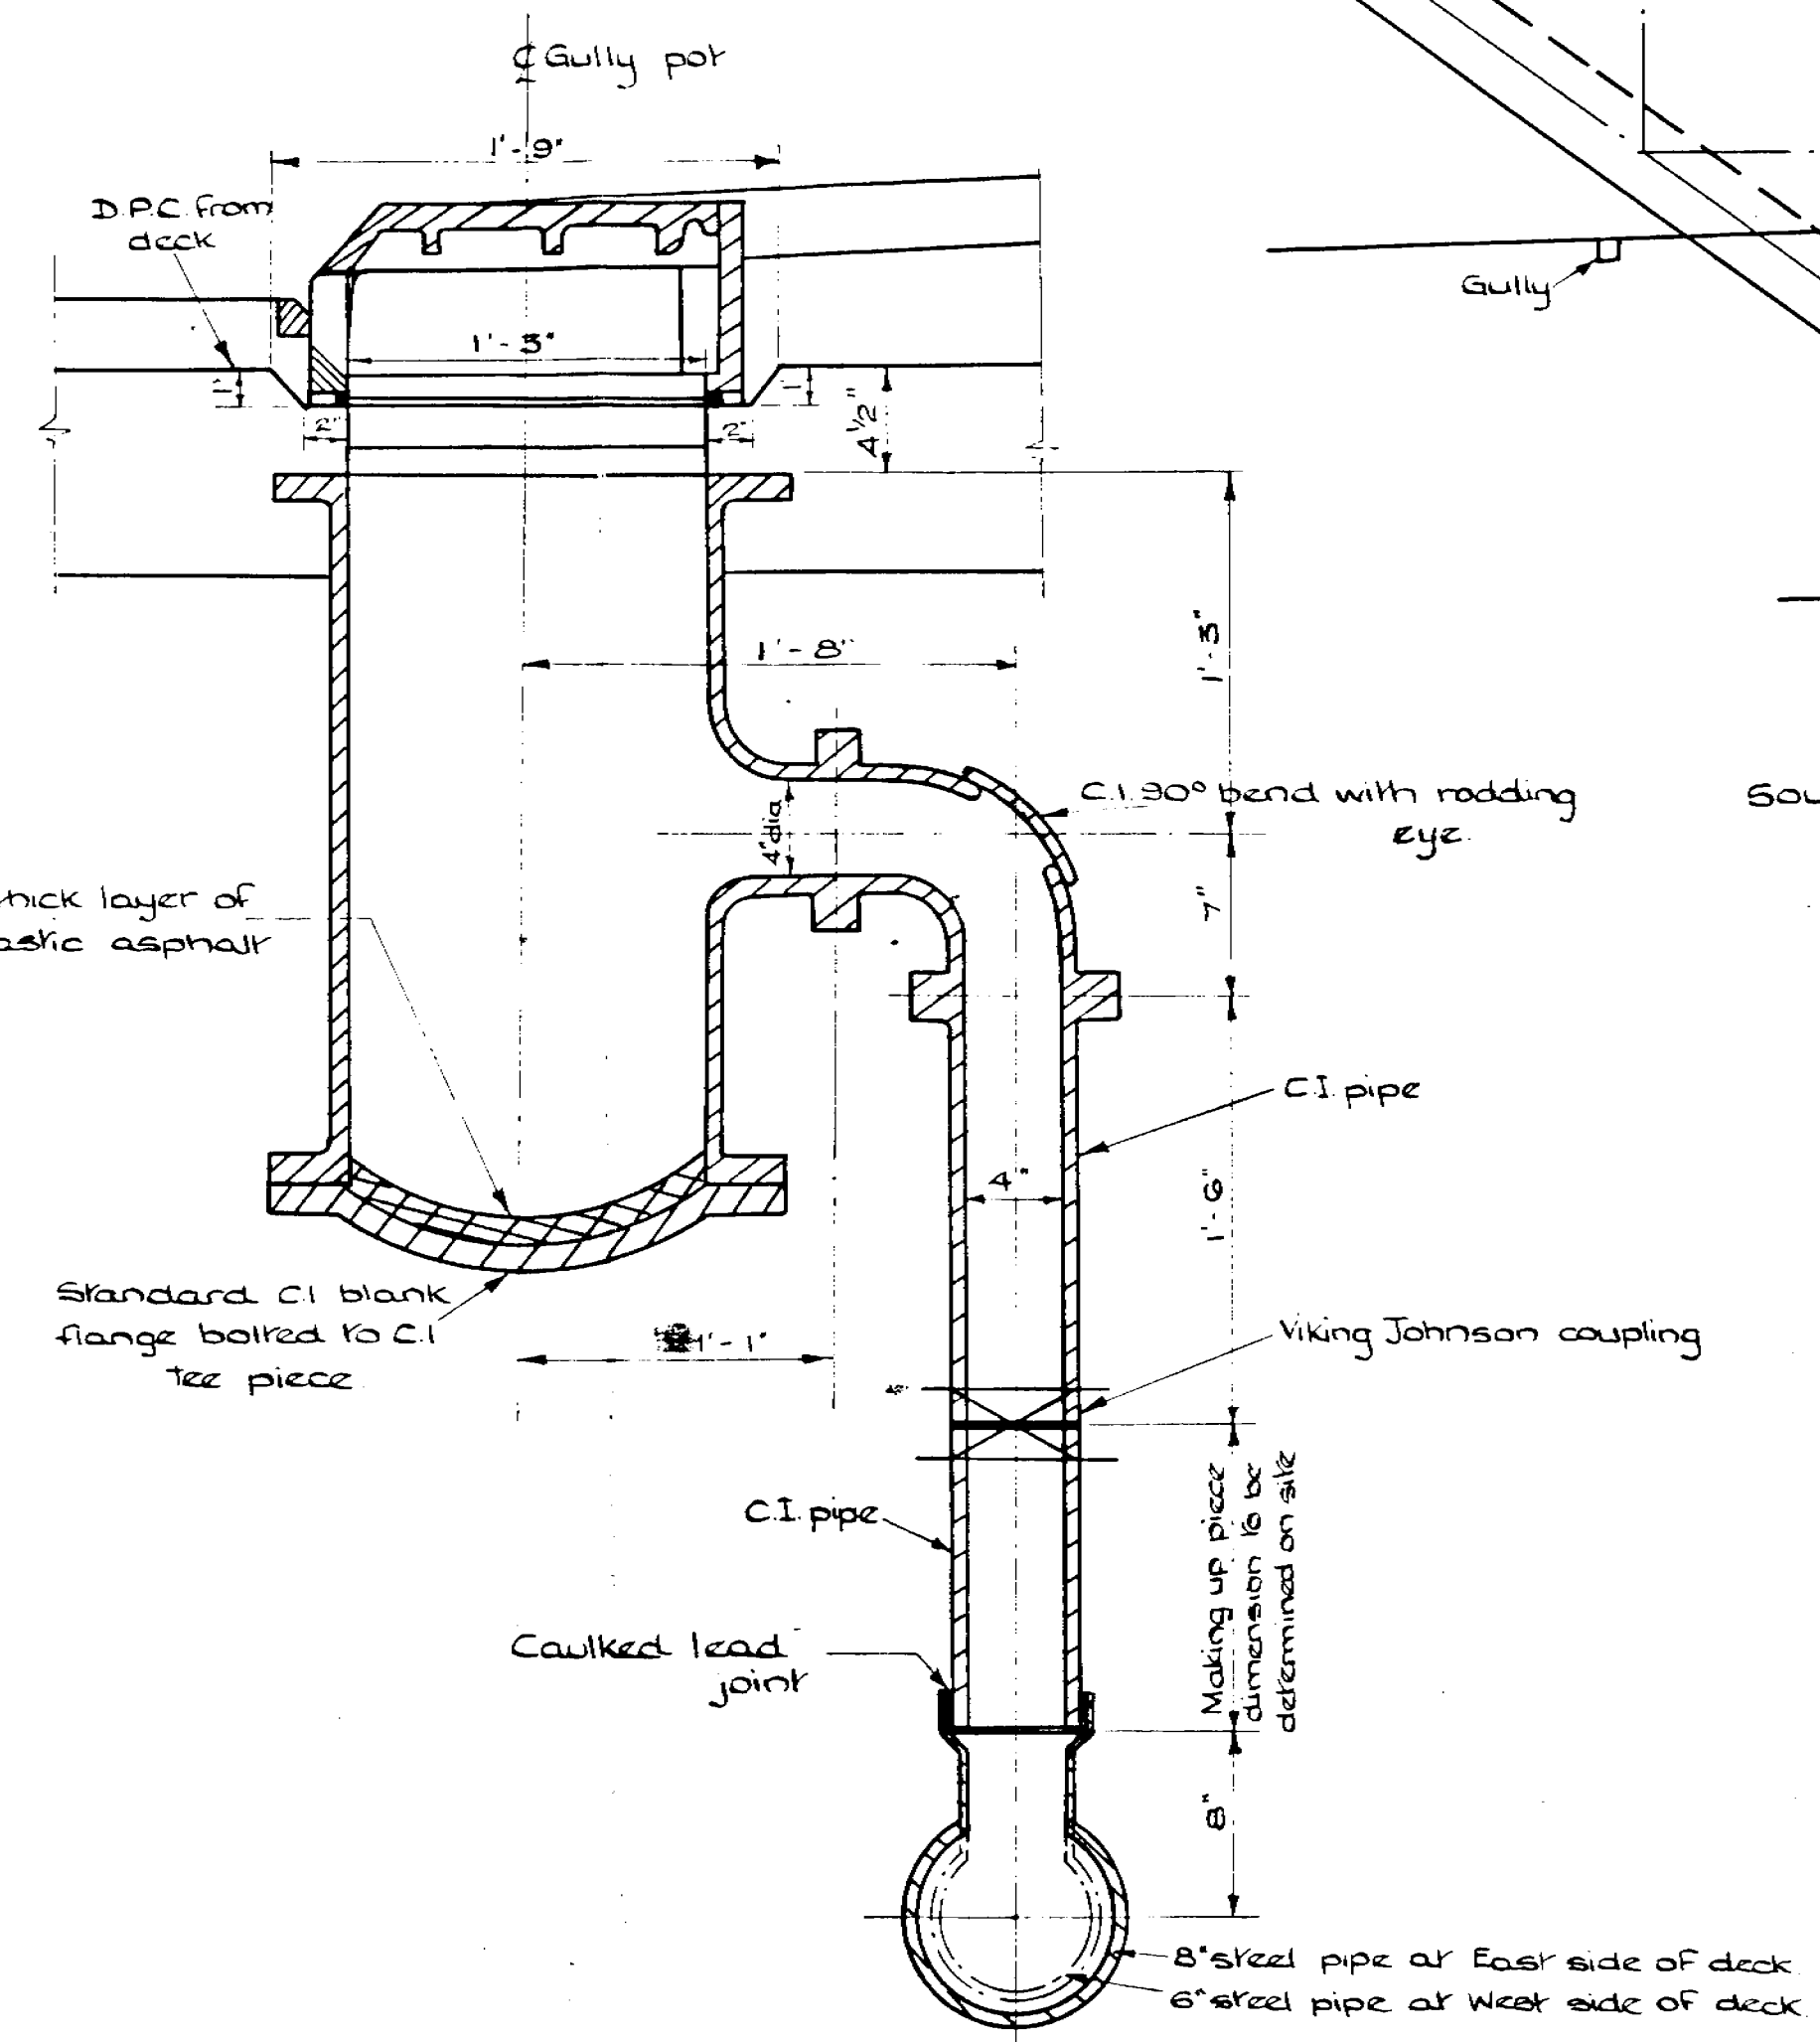


B-B
Scale: 1/2 full size

DETAILS OF SIDE ENTRY GULLY & CONNECTIONS

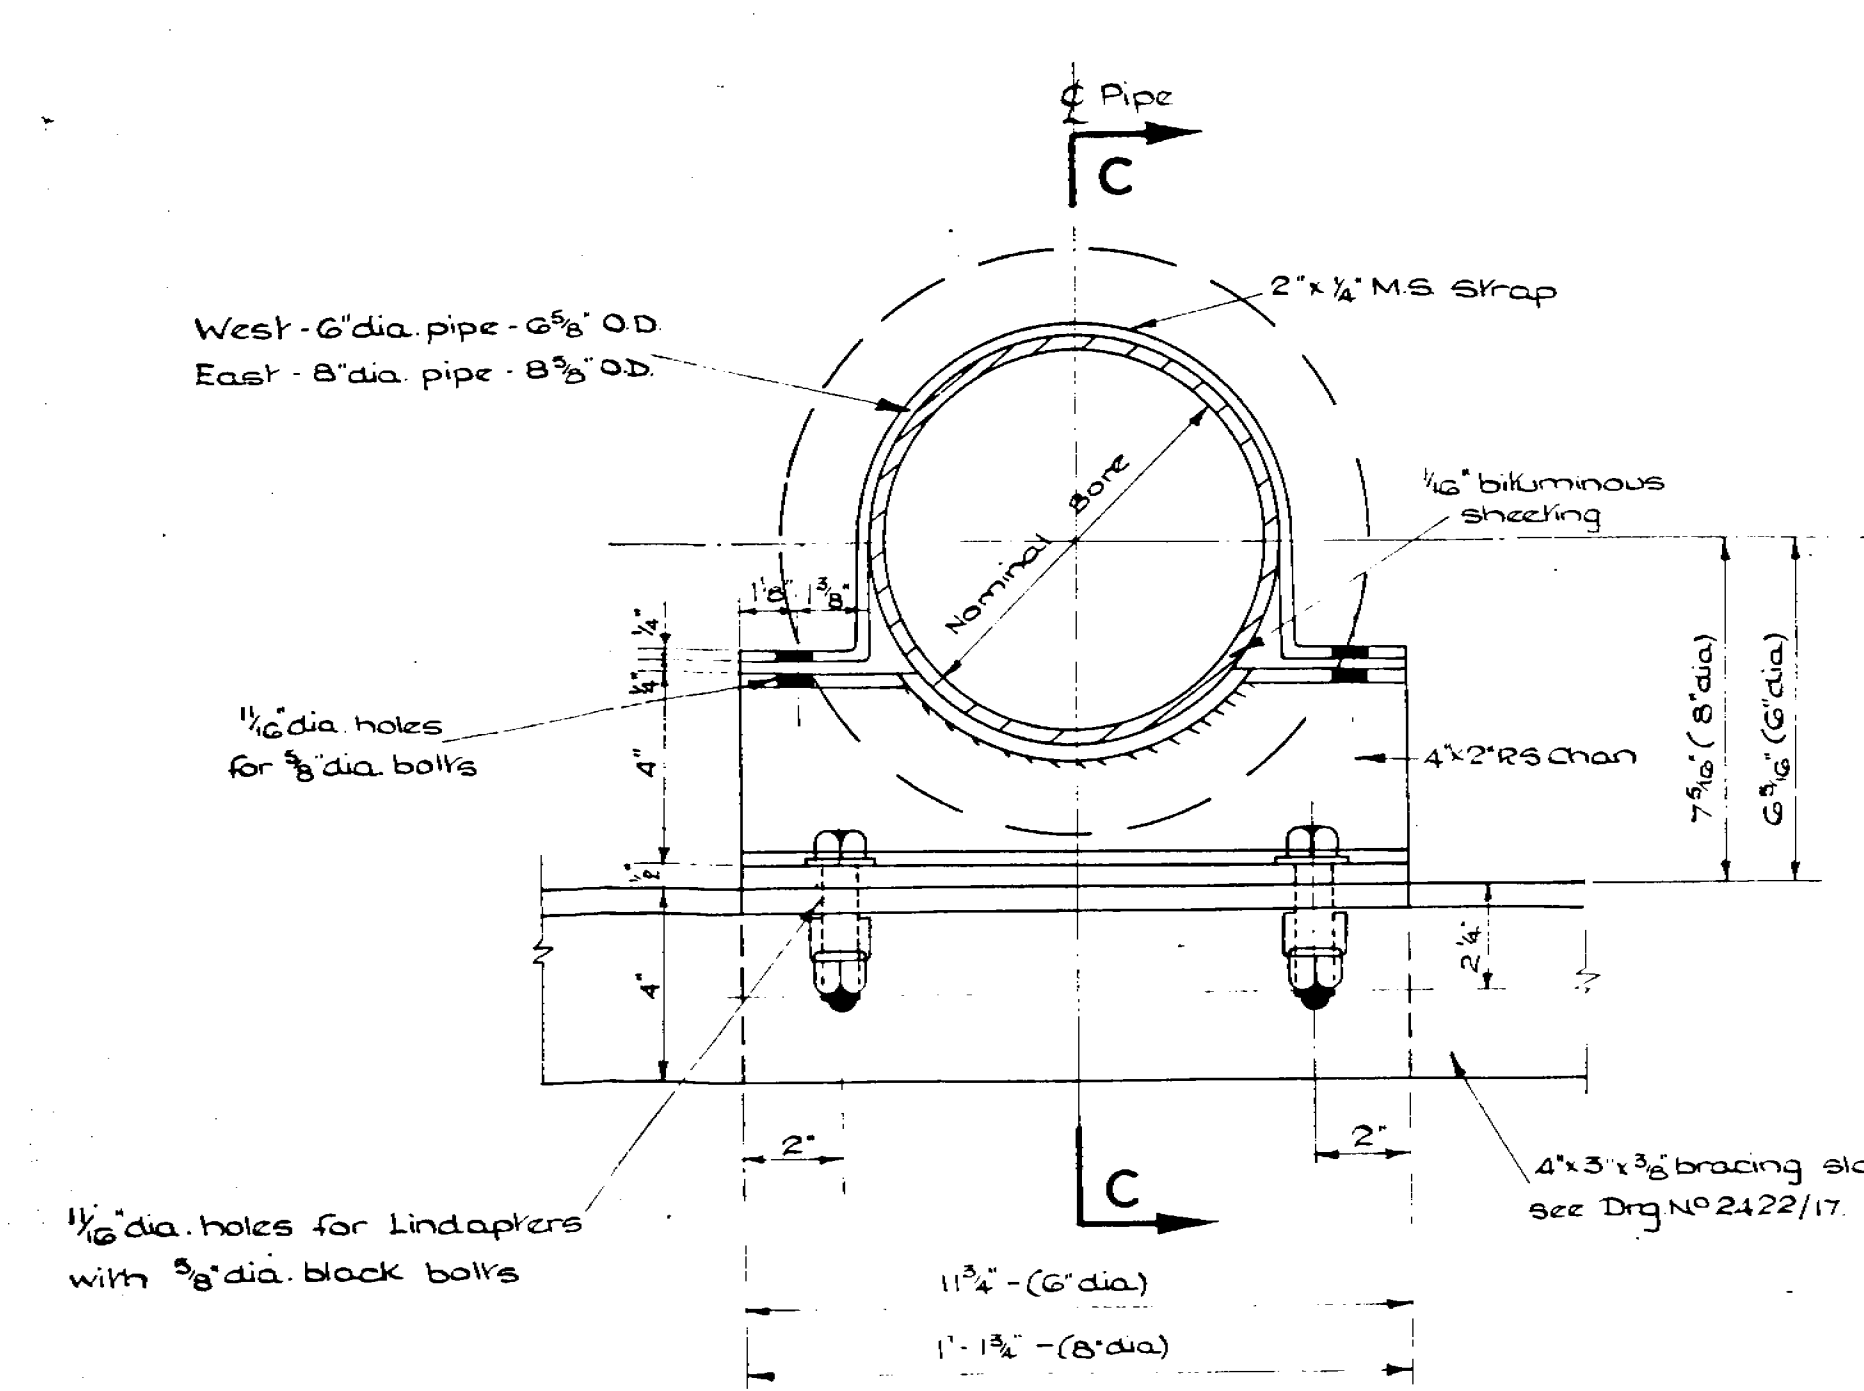


SECTION THRO' PIPE

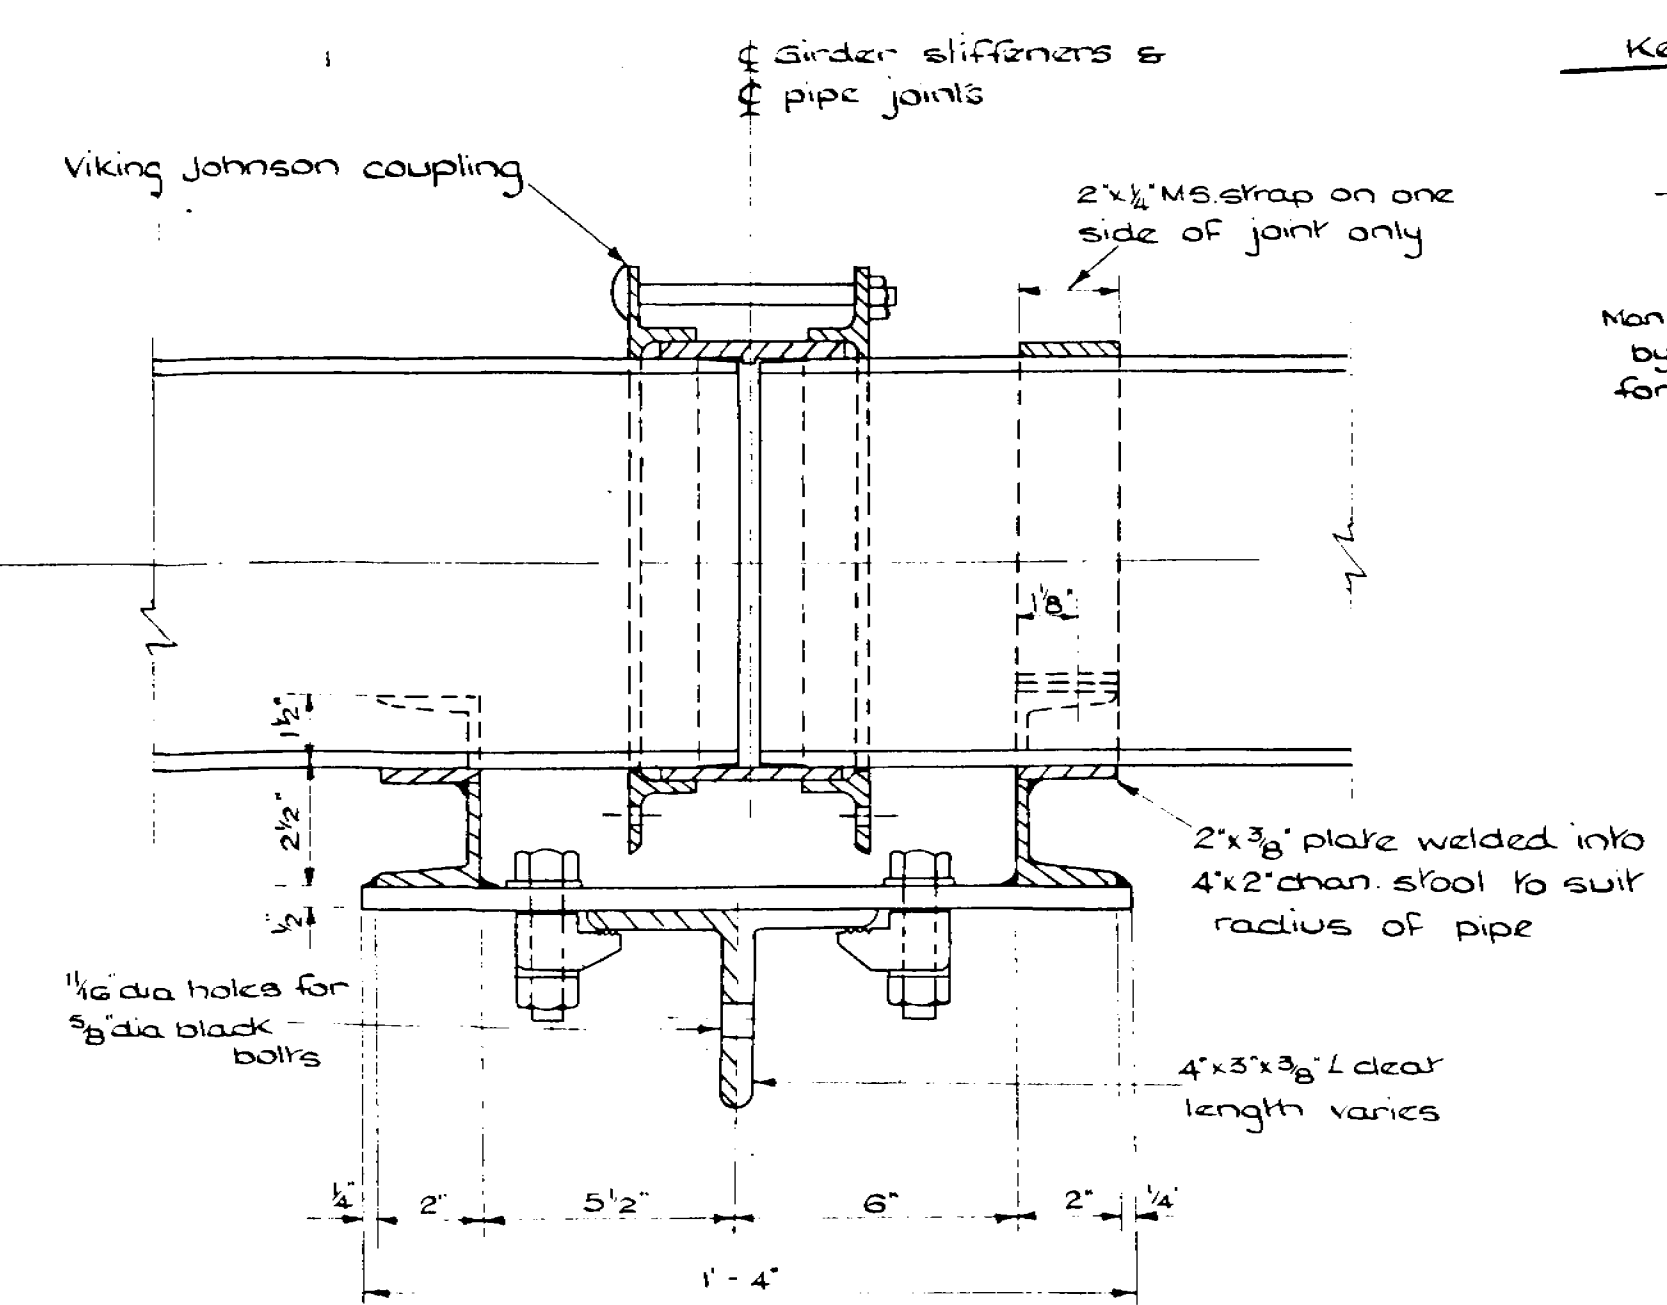


C-C

DETAIL OF SUPPORTS FOR VIKING JOHNSON COUPLINGS


Scale: 3 inches to 1 foot

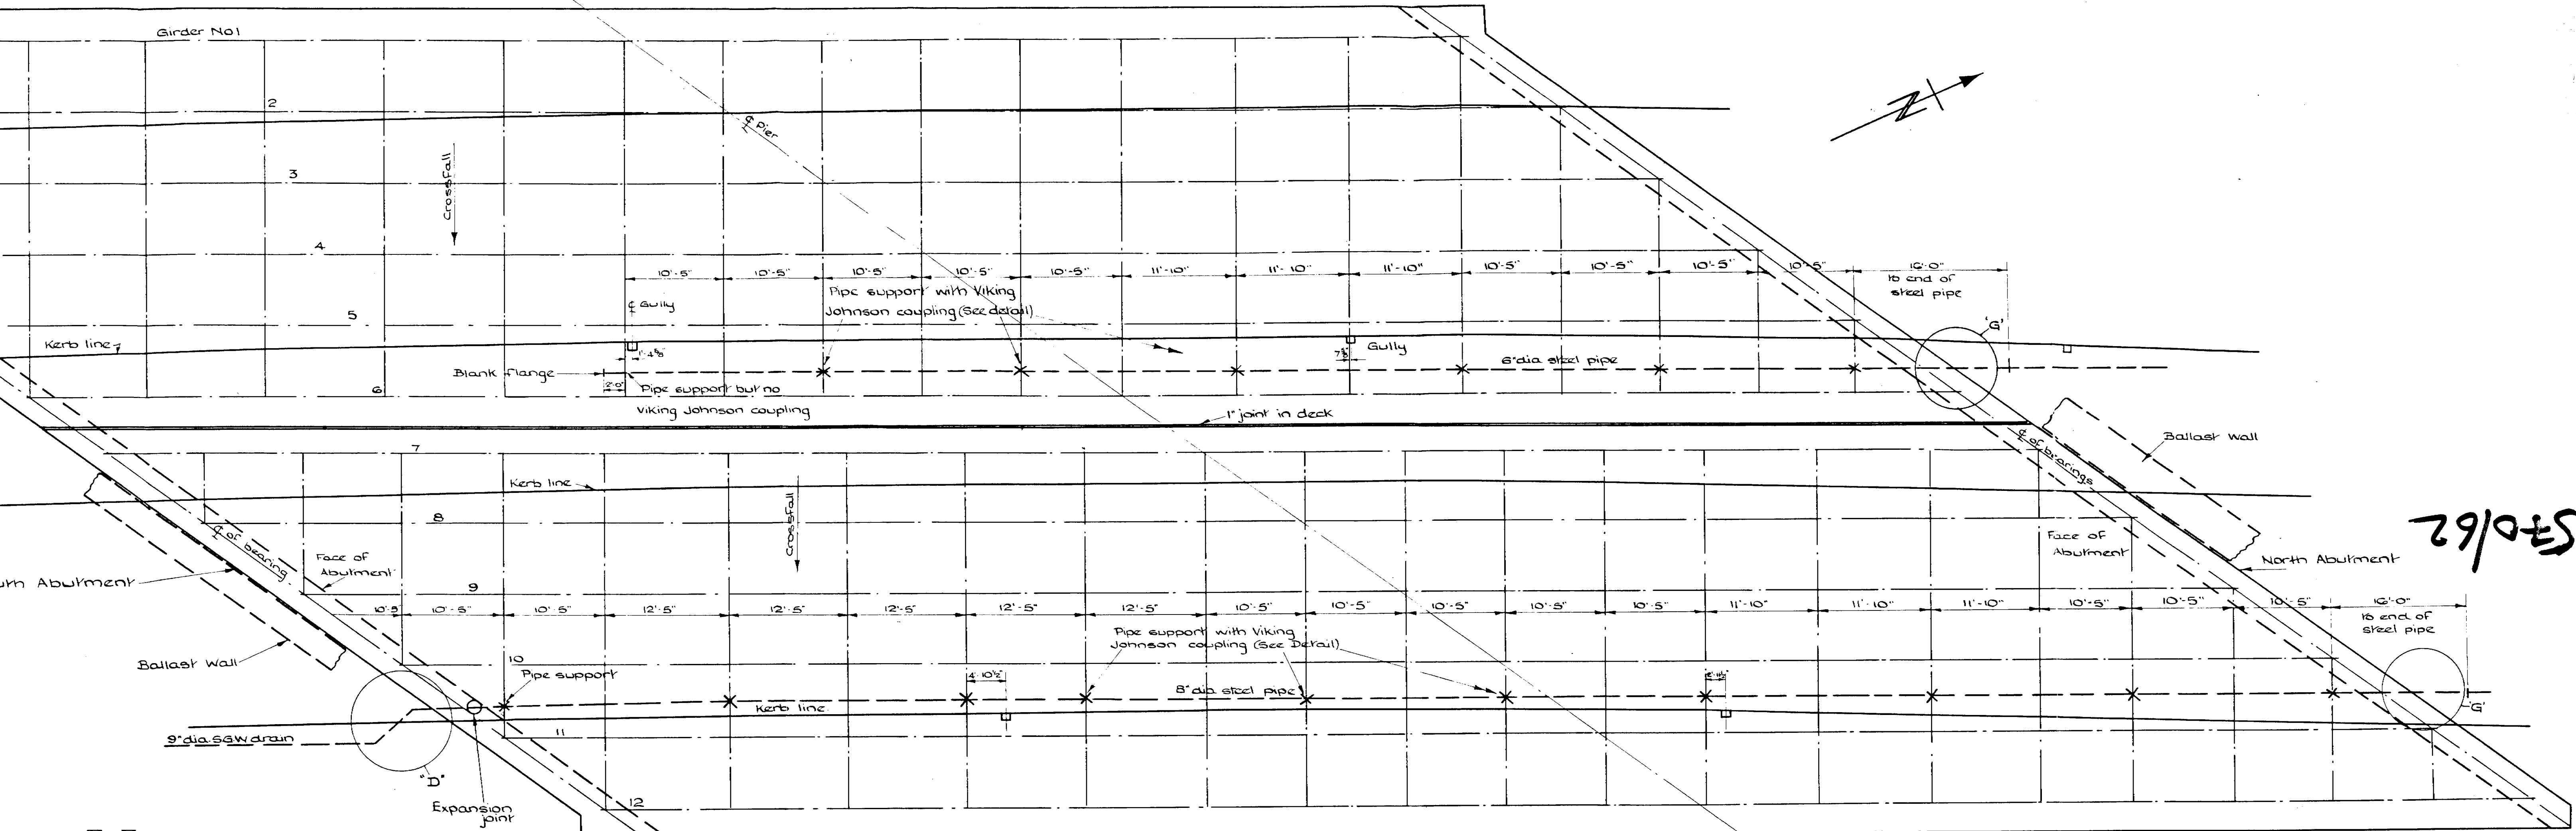


PLAN
Scale: 1 inch to 1 foot

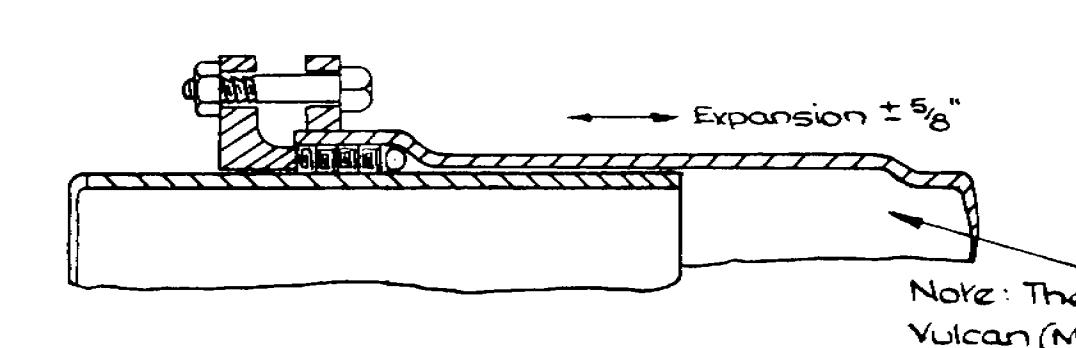


D-D: M.S. PIPE EXPANSION JOINT
Not to scale

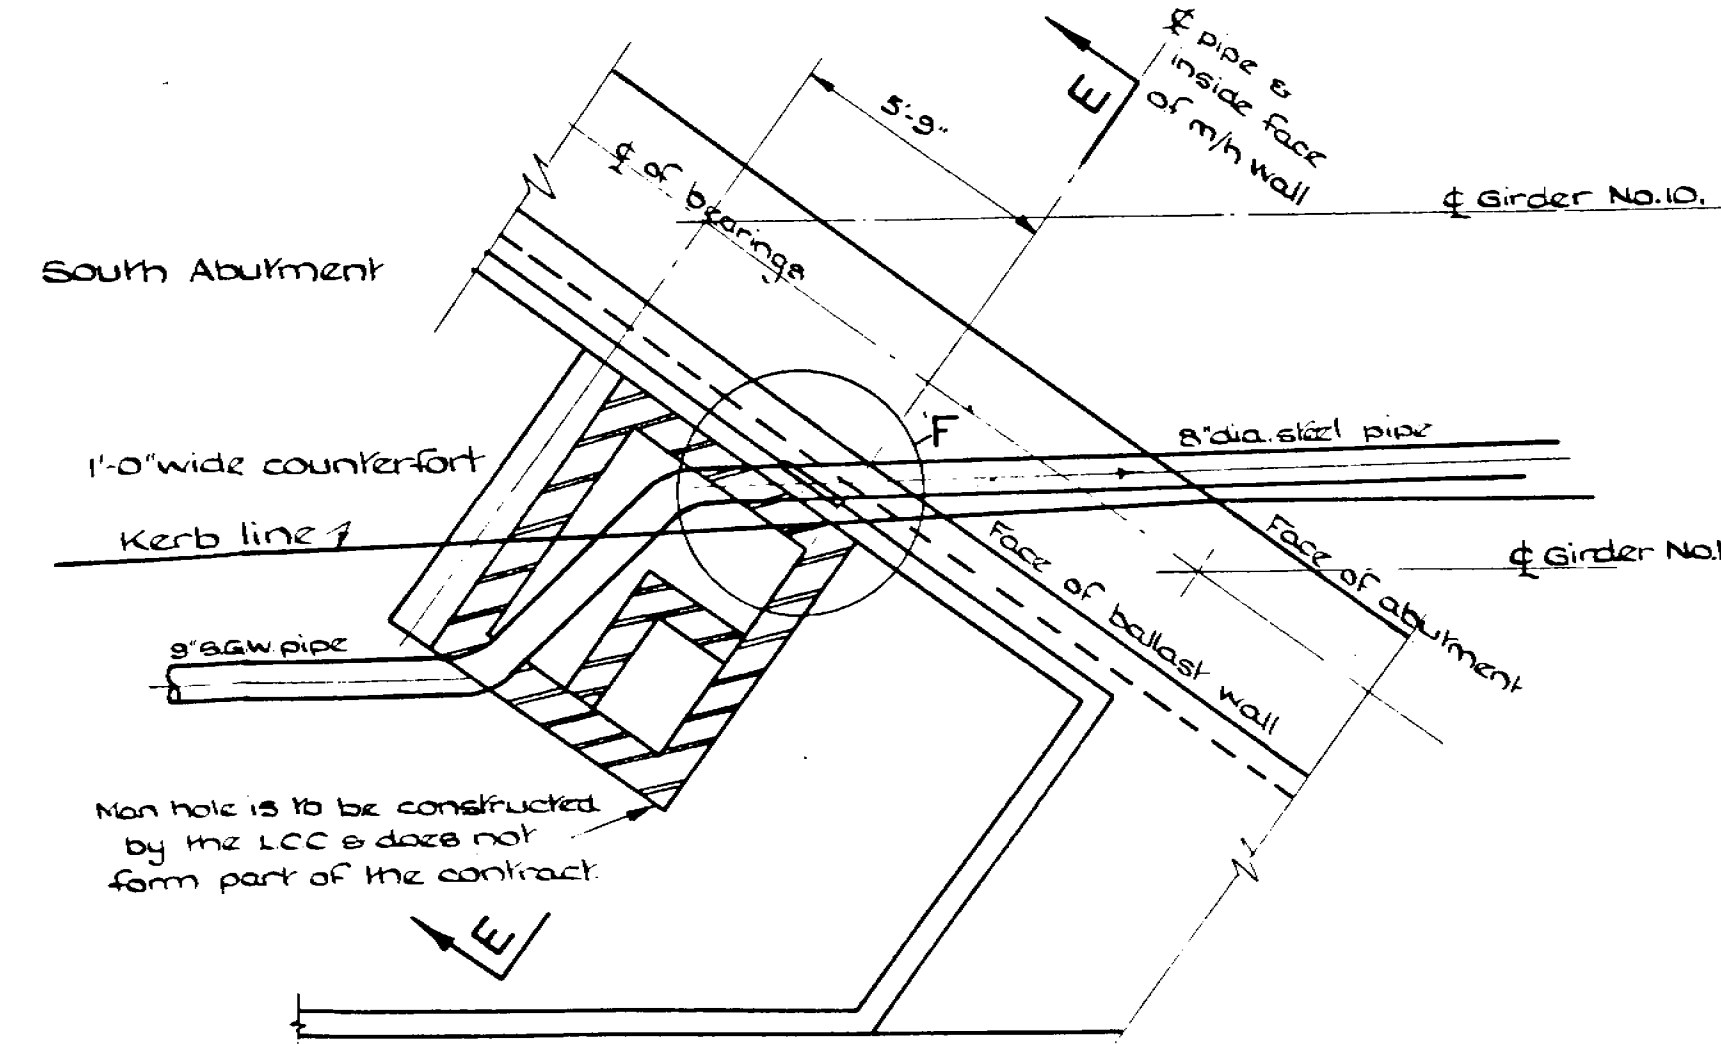


DETAIL 'D'
Scale: 1/2 inch to 1 foot

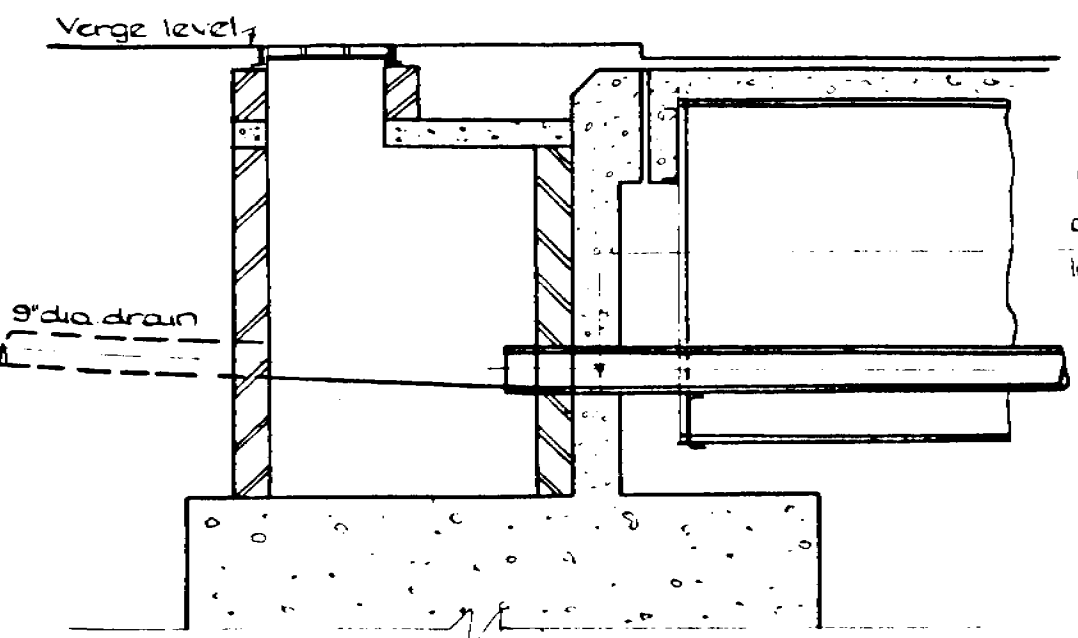

E-E
Scale: 1 inch to 1 foot

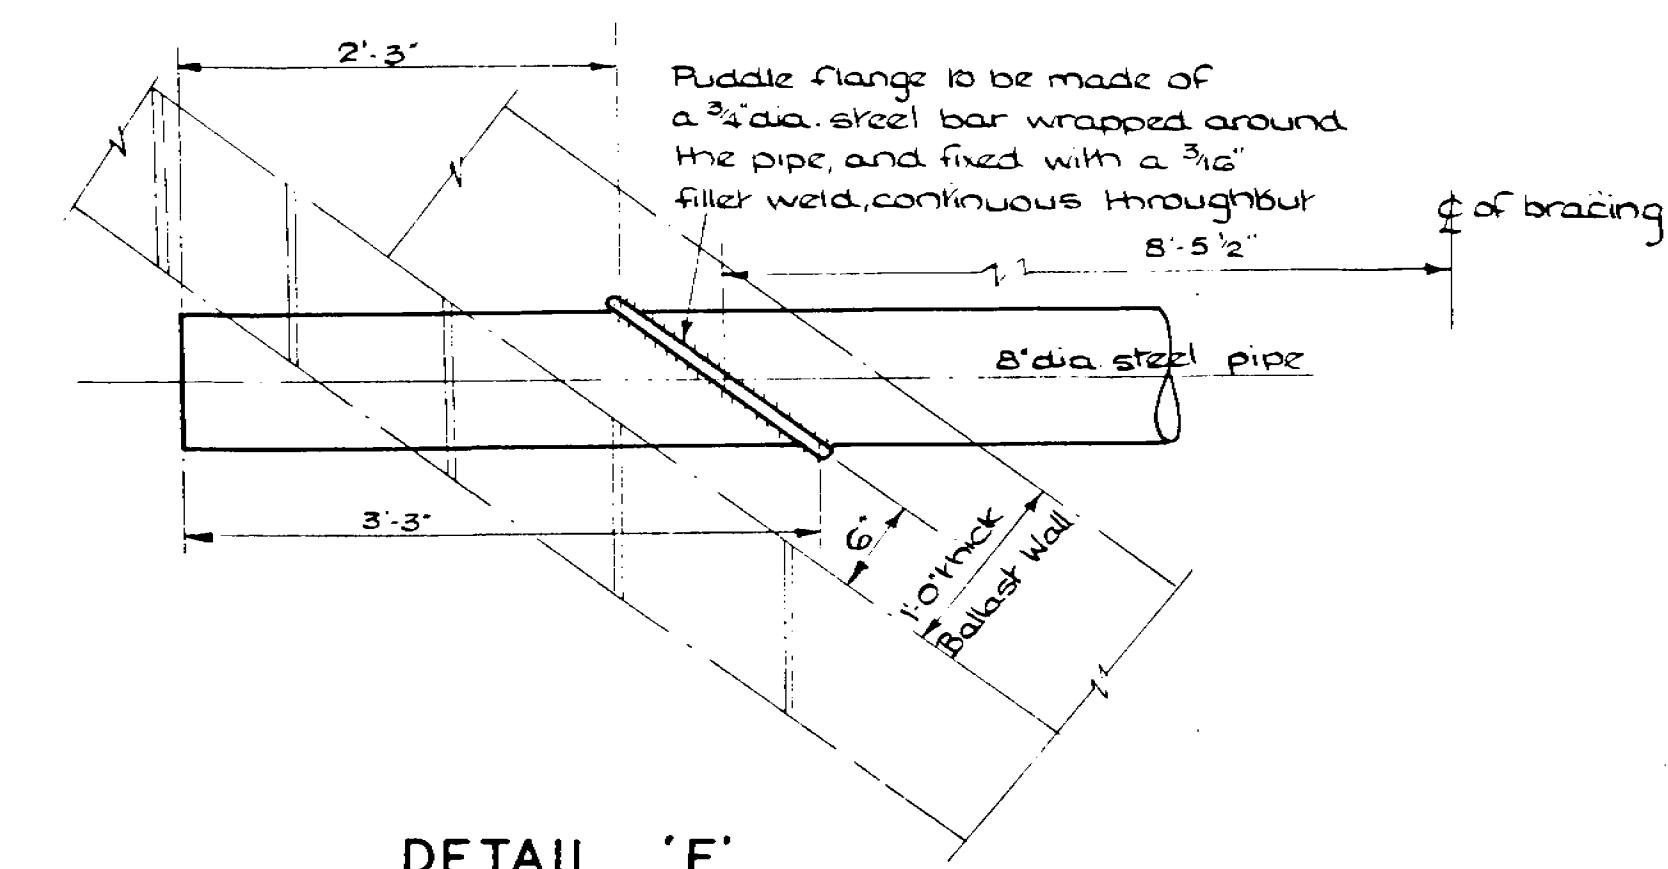

DETAIL 'F'
Scale: 1 inch to 1 foot

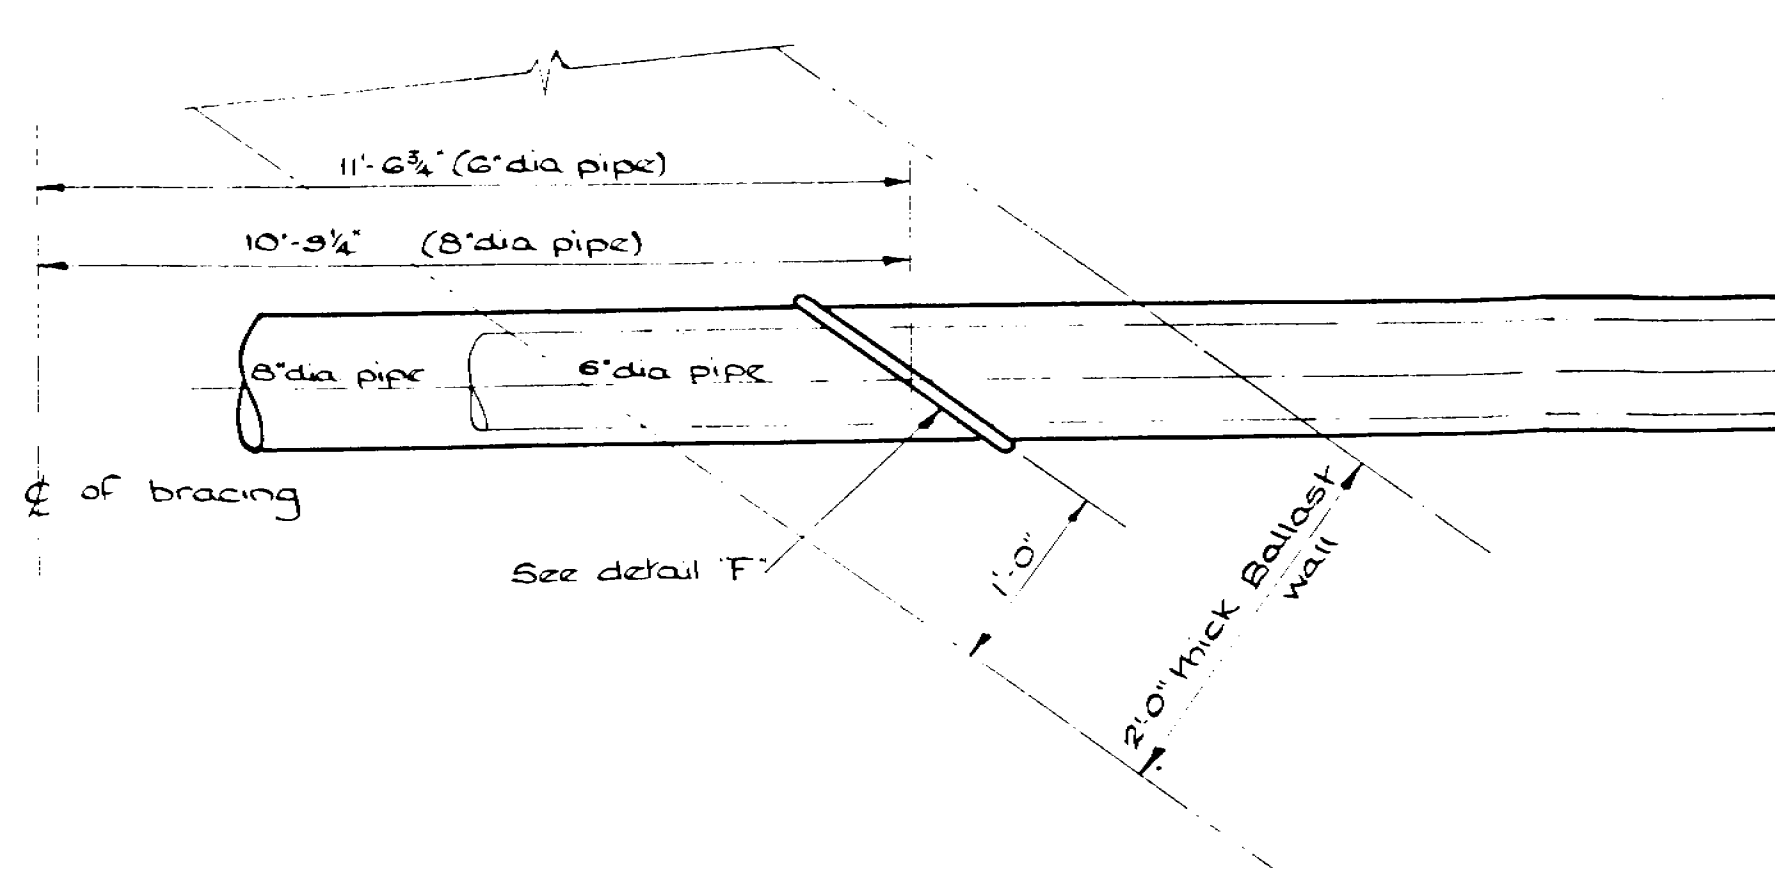

DETAIL 'G'
Scale: 1 inch to 1 foot

SPEKE WIDNES LINK ROAD
EXTENSION FROM HALEWOOD TO WIDNES

CONTRACT B

LANCASHIRE COUNTY COUNCIL
HALEWOOD RAILWAY BRIDGE No 2422
ARRANGEMENT & DETAILS OF DECK DRAINAGE






SHEET SUFFIX	REVISIONS	DATE	JAMES DRAKE, B.S., MICE, MIMM.E., PP. INST. HE, COUNTY SURVEYOR & BRIDGEMASTER, COUNTY HALL, PRESTON.	SHEET NO
A				
B				
C				
D				

OFFICE COPY
TO BE RETURNED
TO PLAN ROOM
CIVIL ENGINEER
JAN 1963

29/10/62

C. L. C. MANCHESTER CENTRAL STATION RAIL

DETAILS OF DRAINAGE OF CASTLEFIELD BRIDGE.









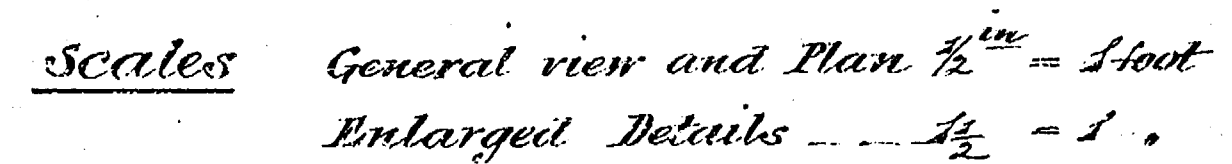
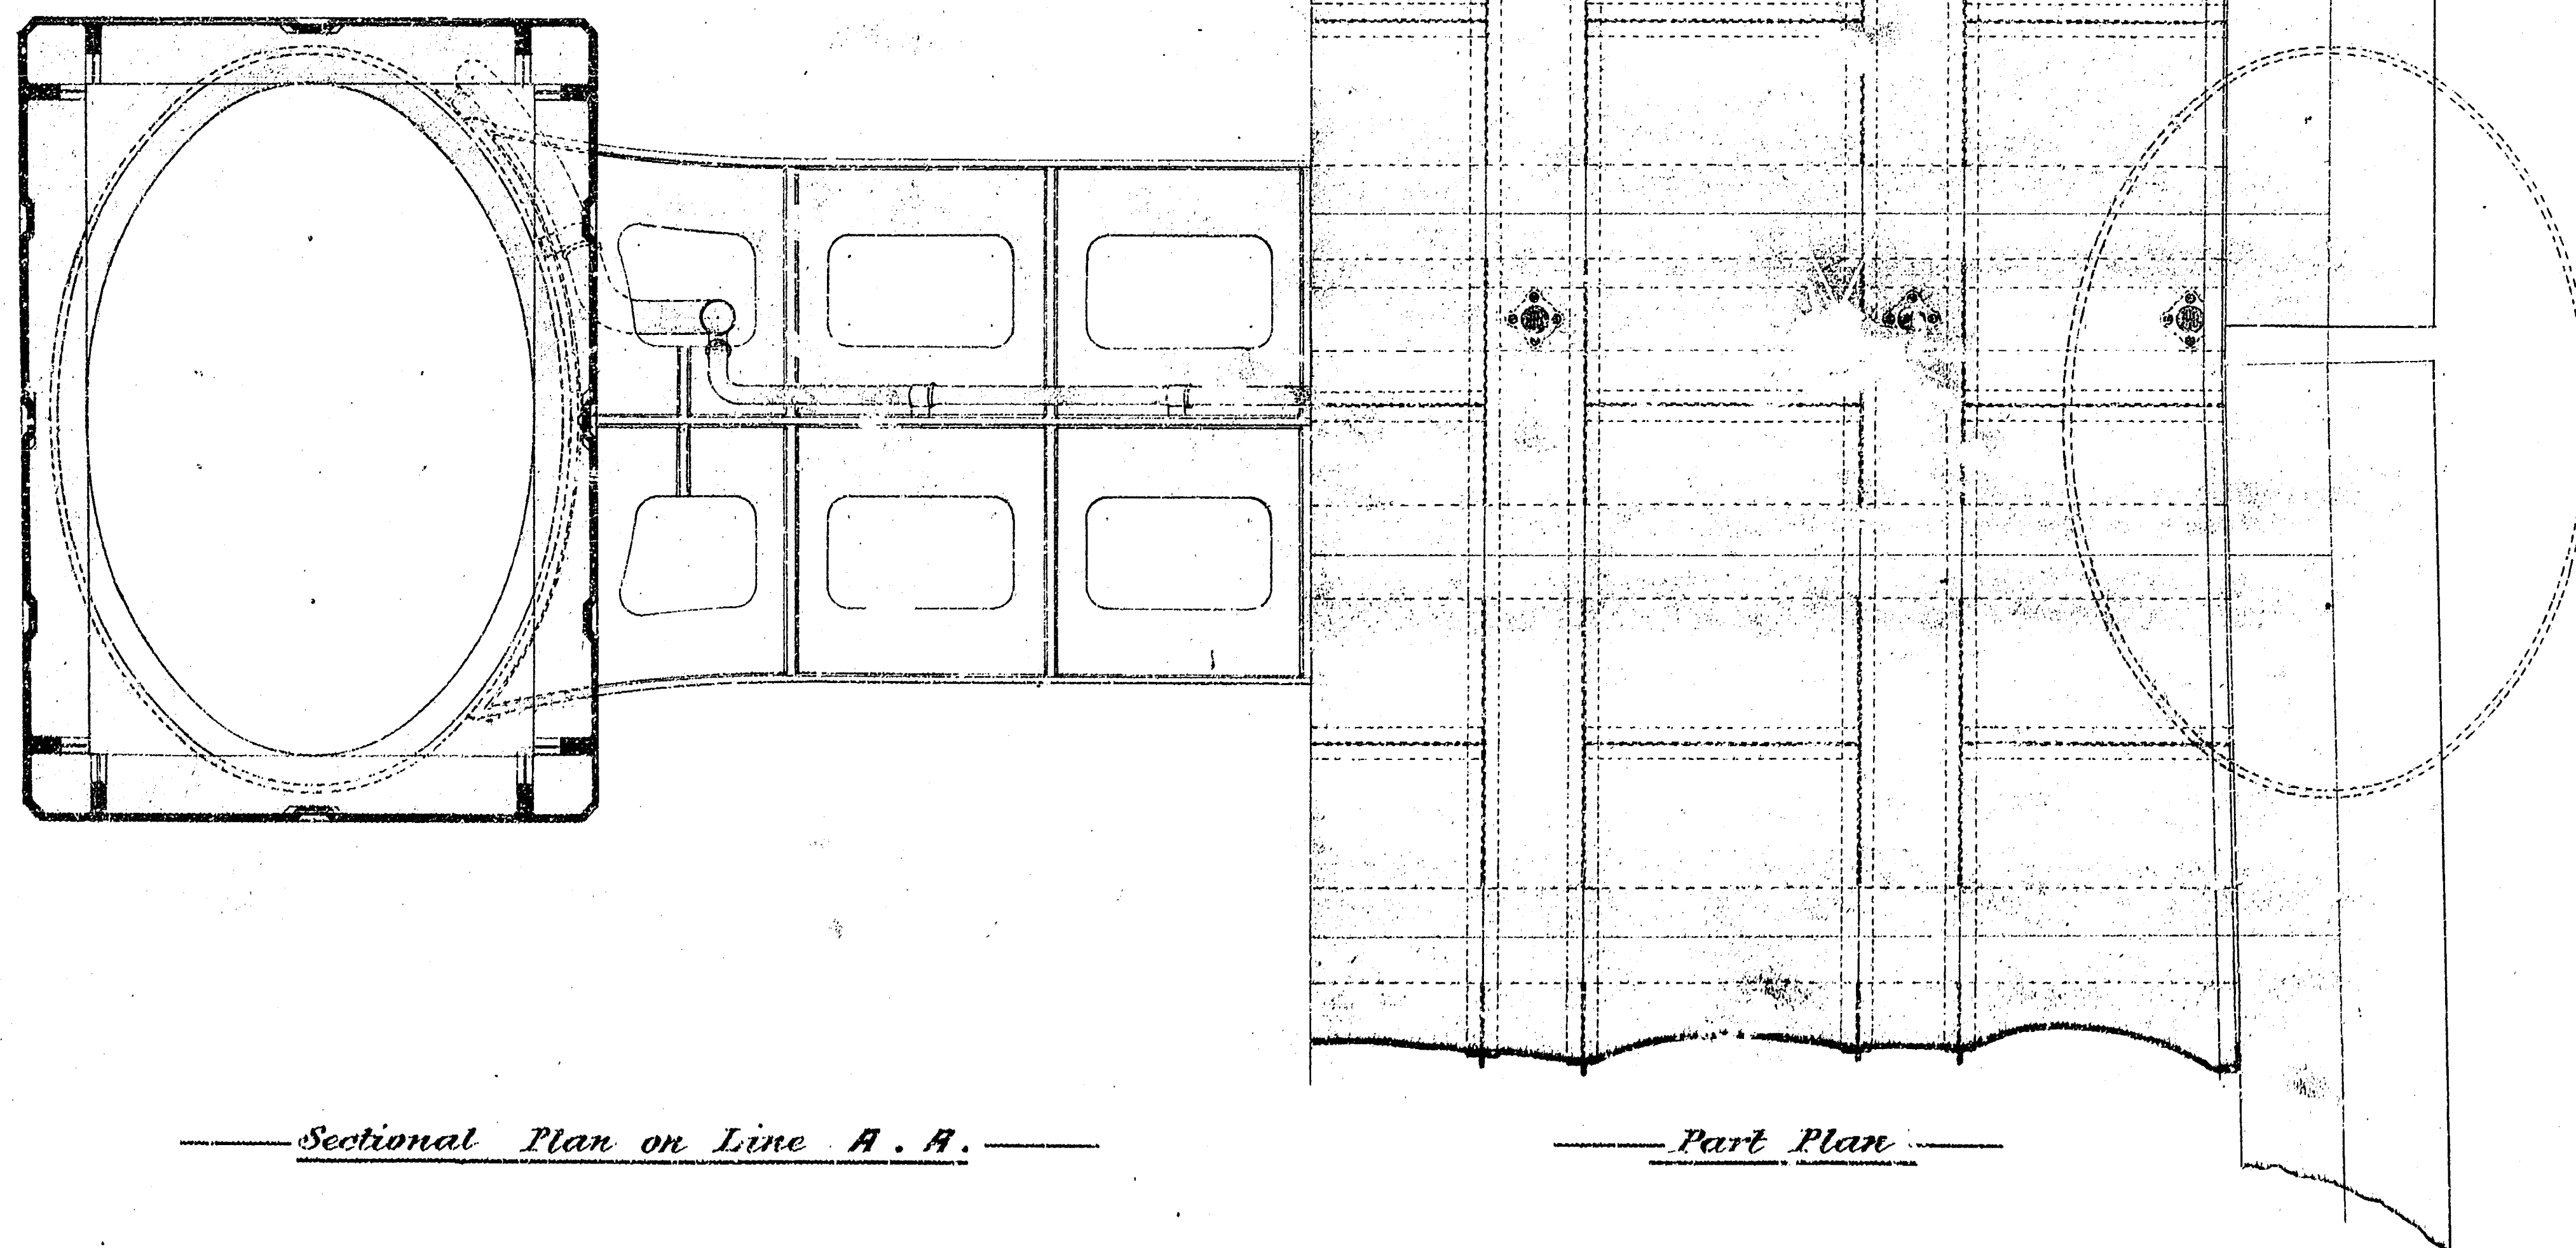
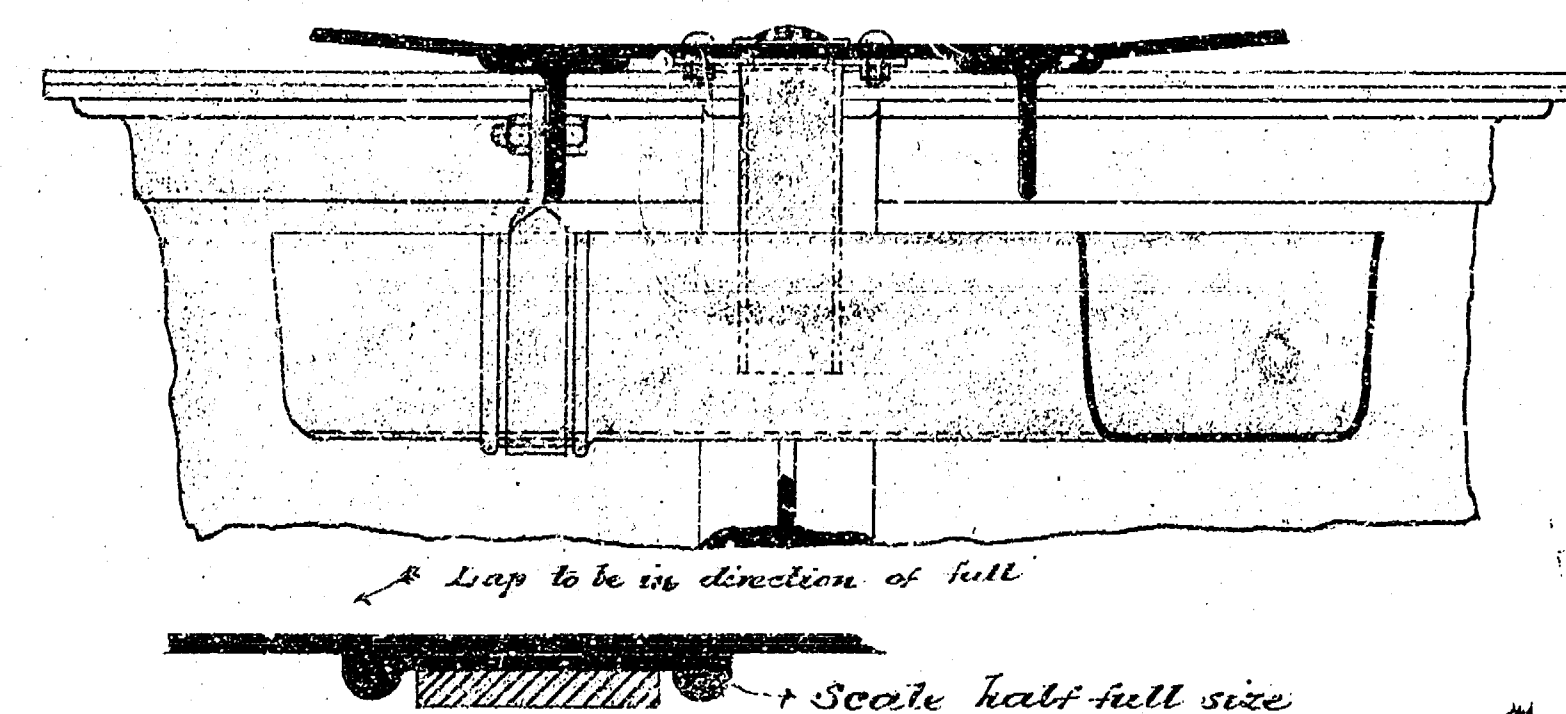
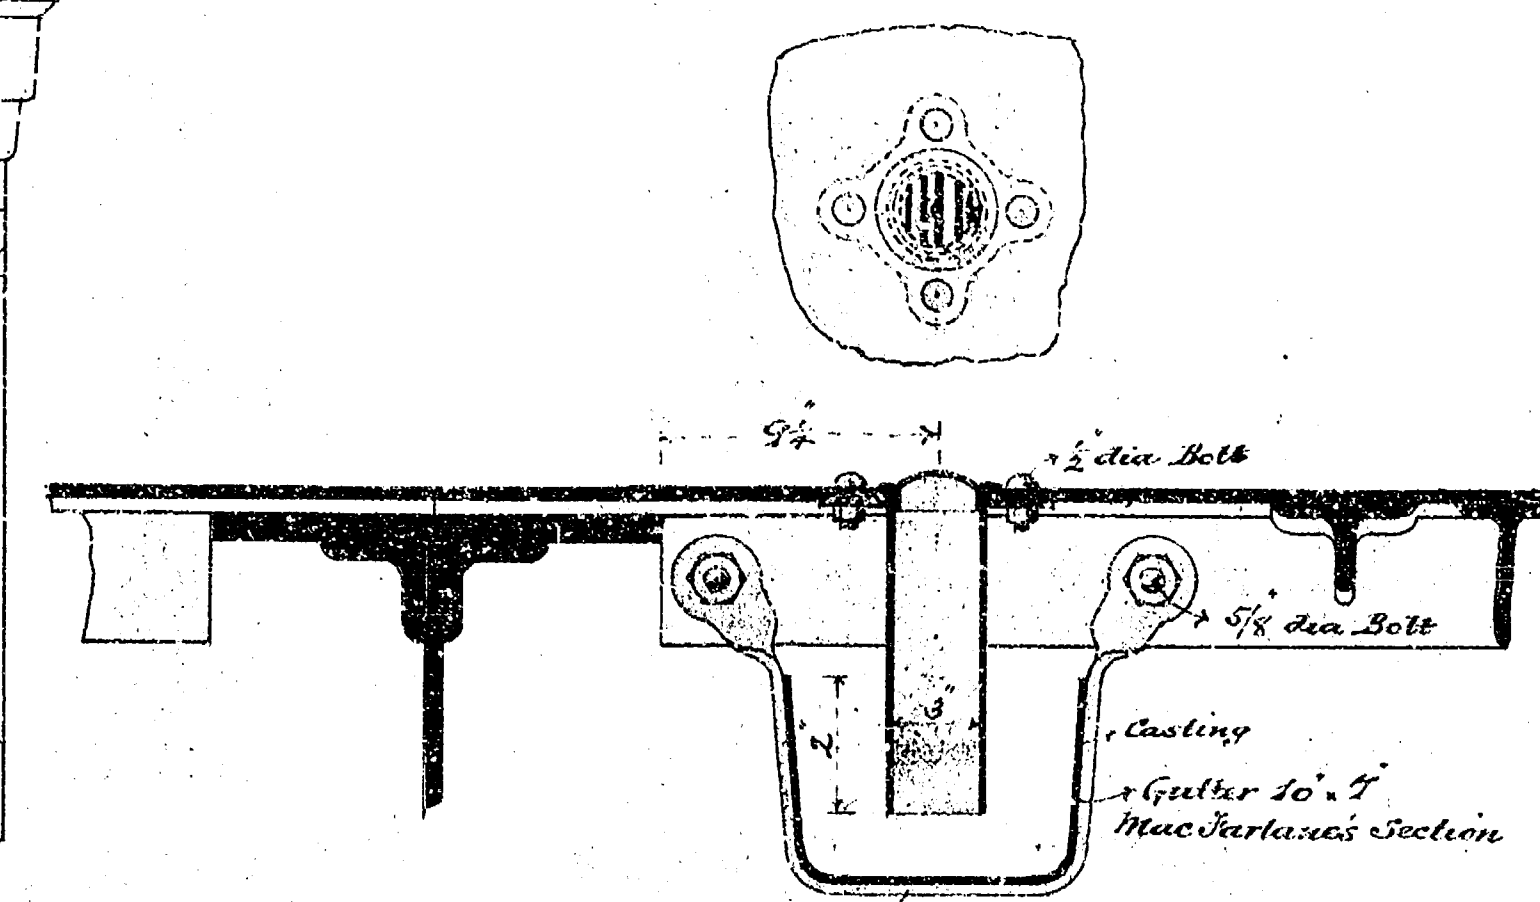
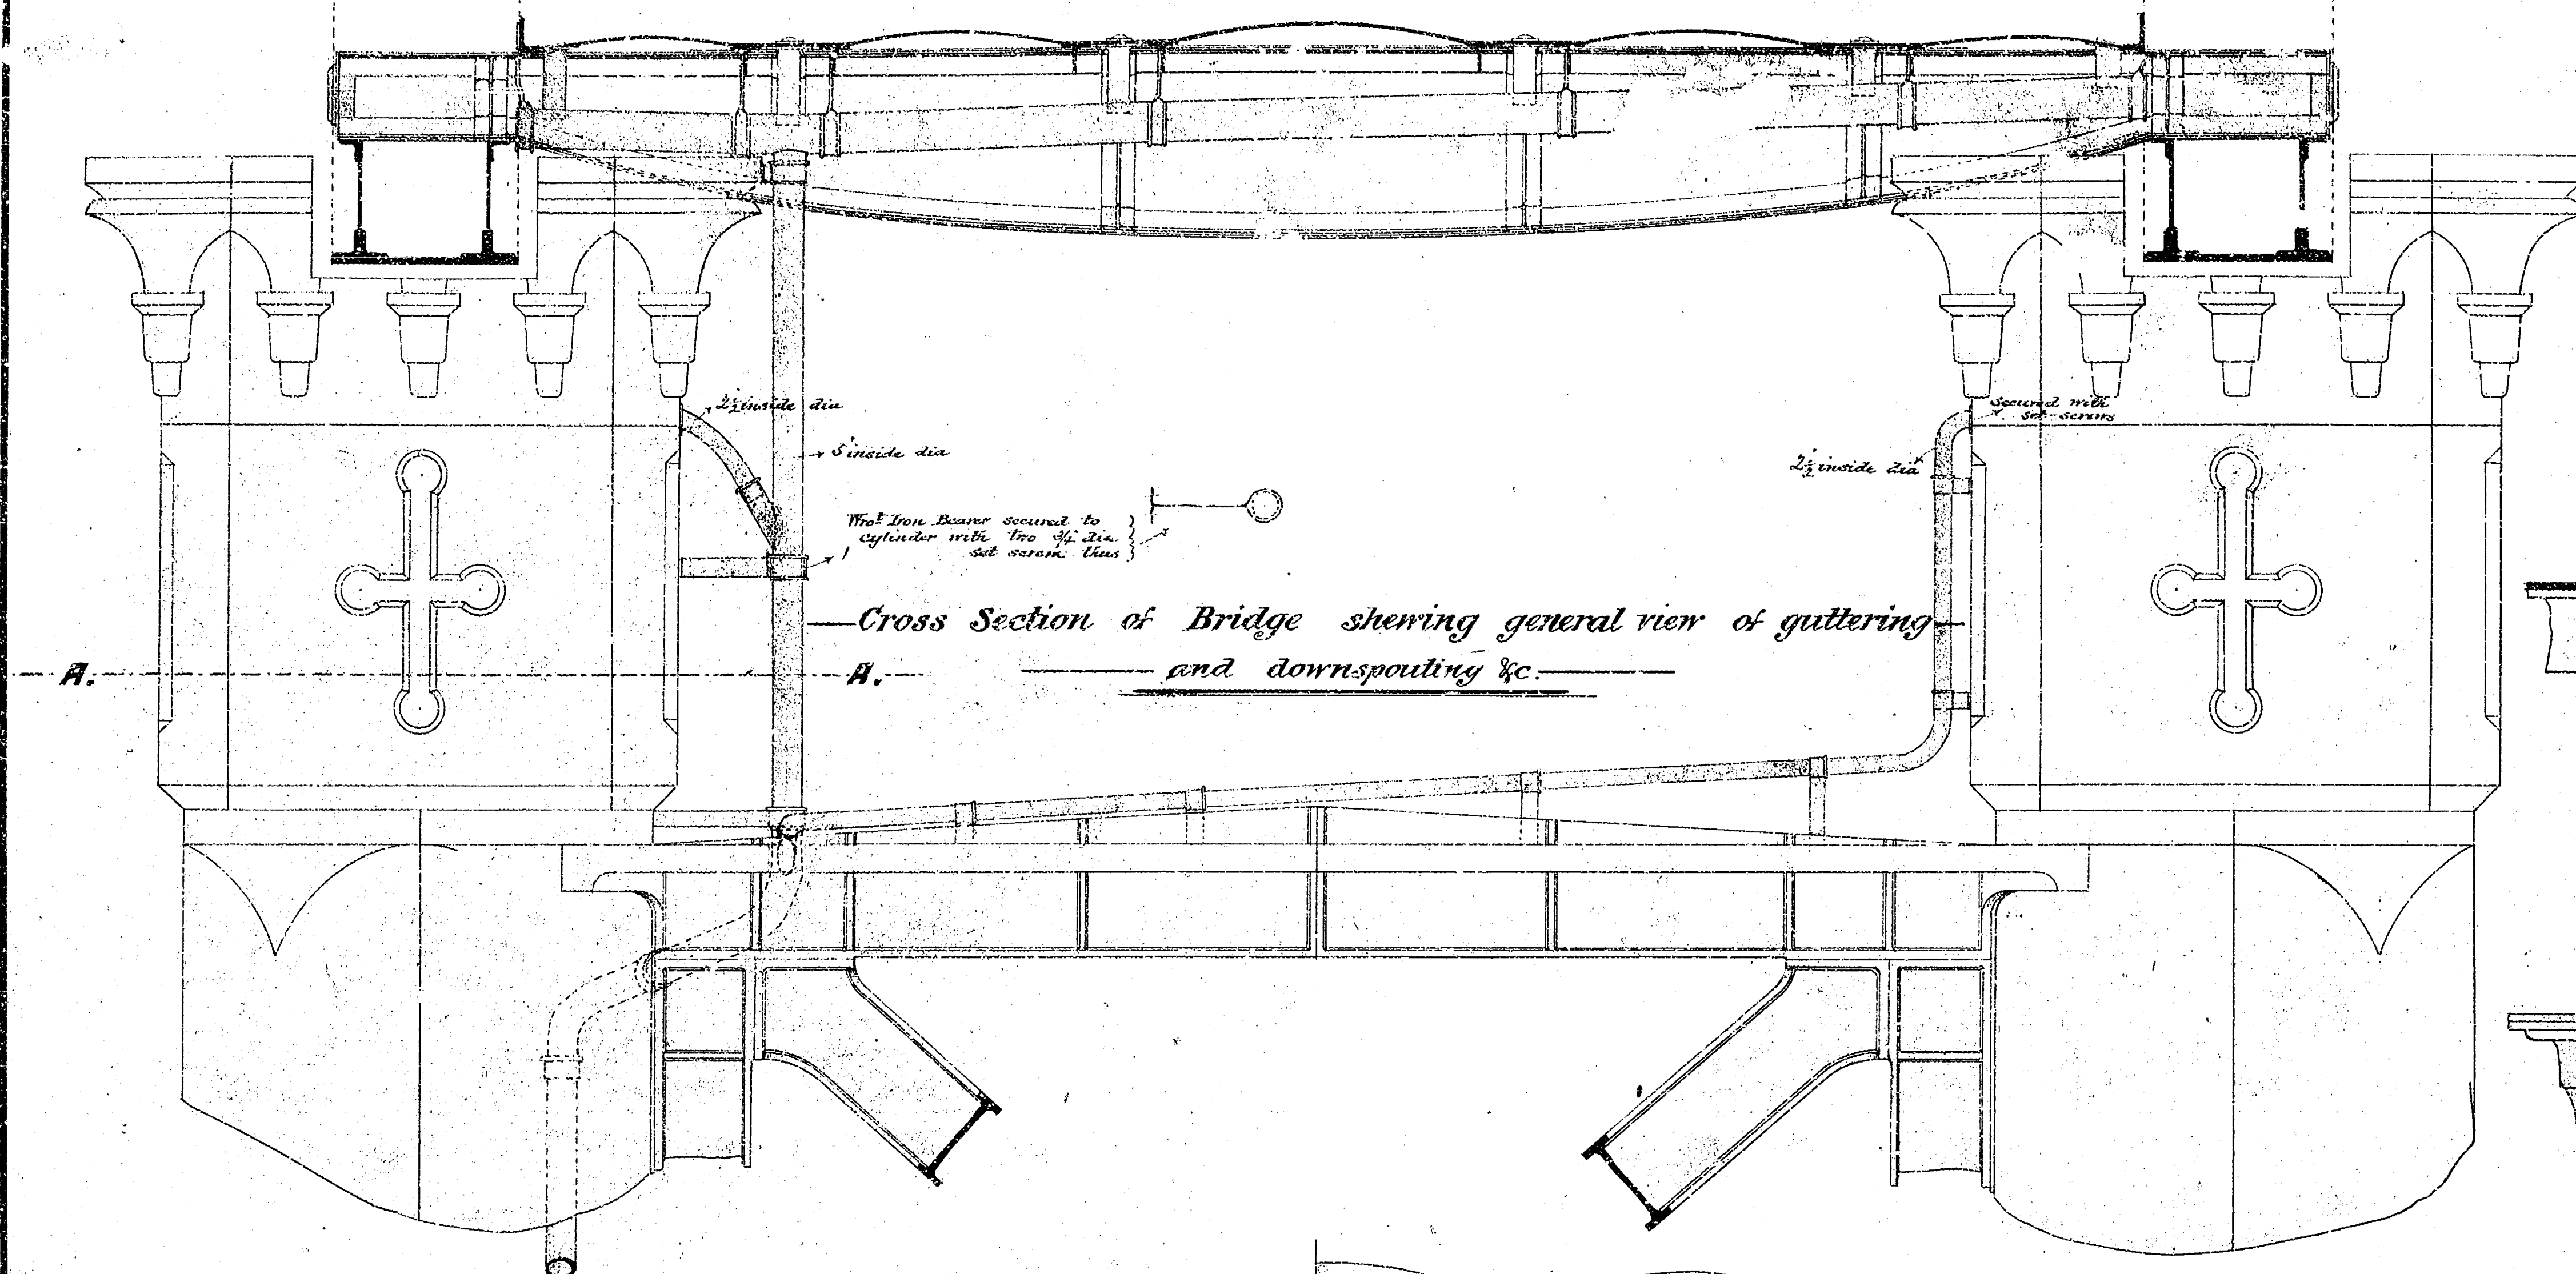


64022

BARCO NEG

S187

No. [illegible]

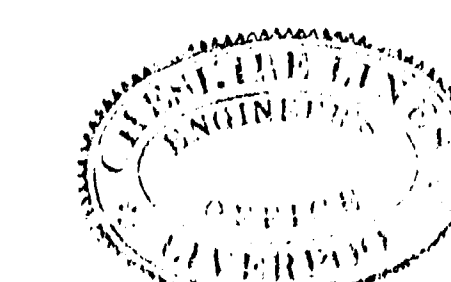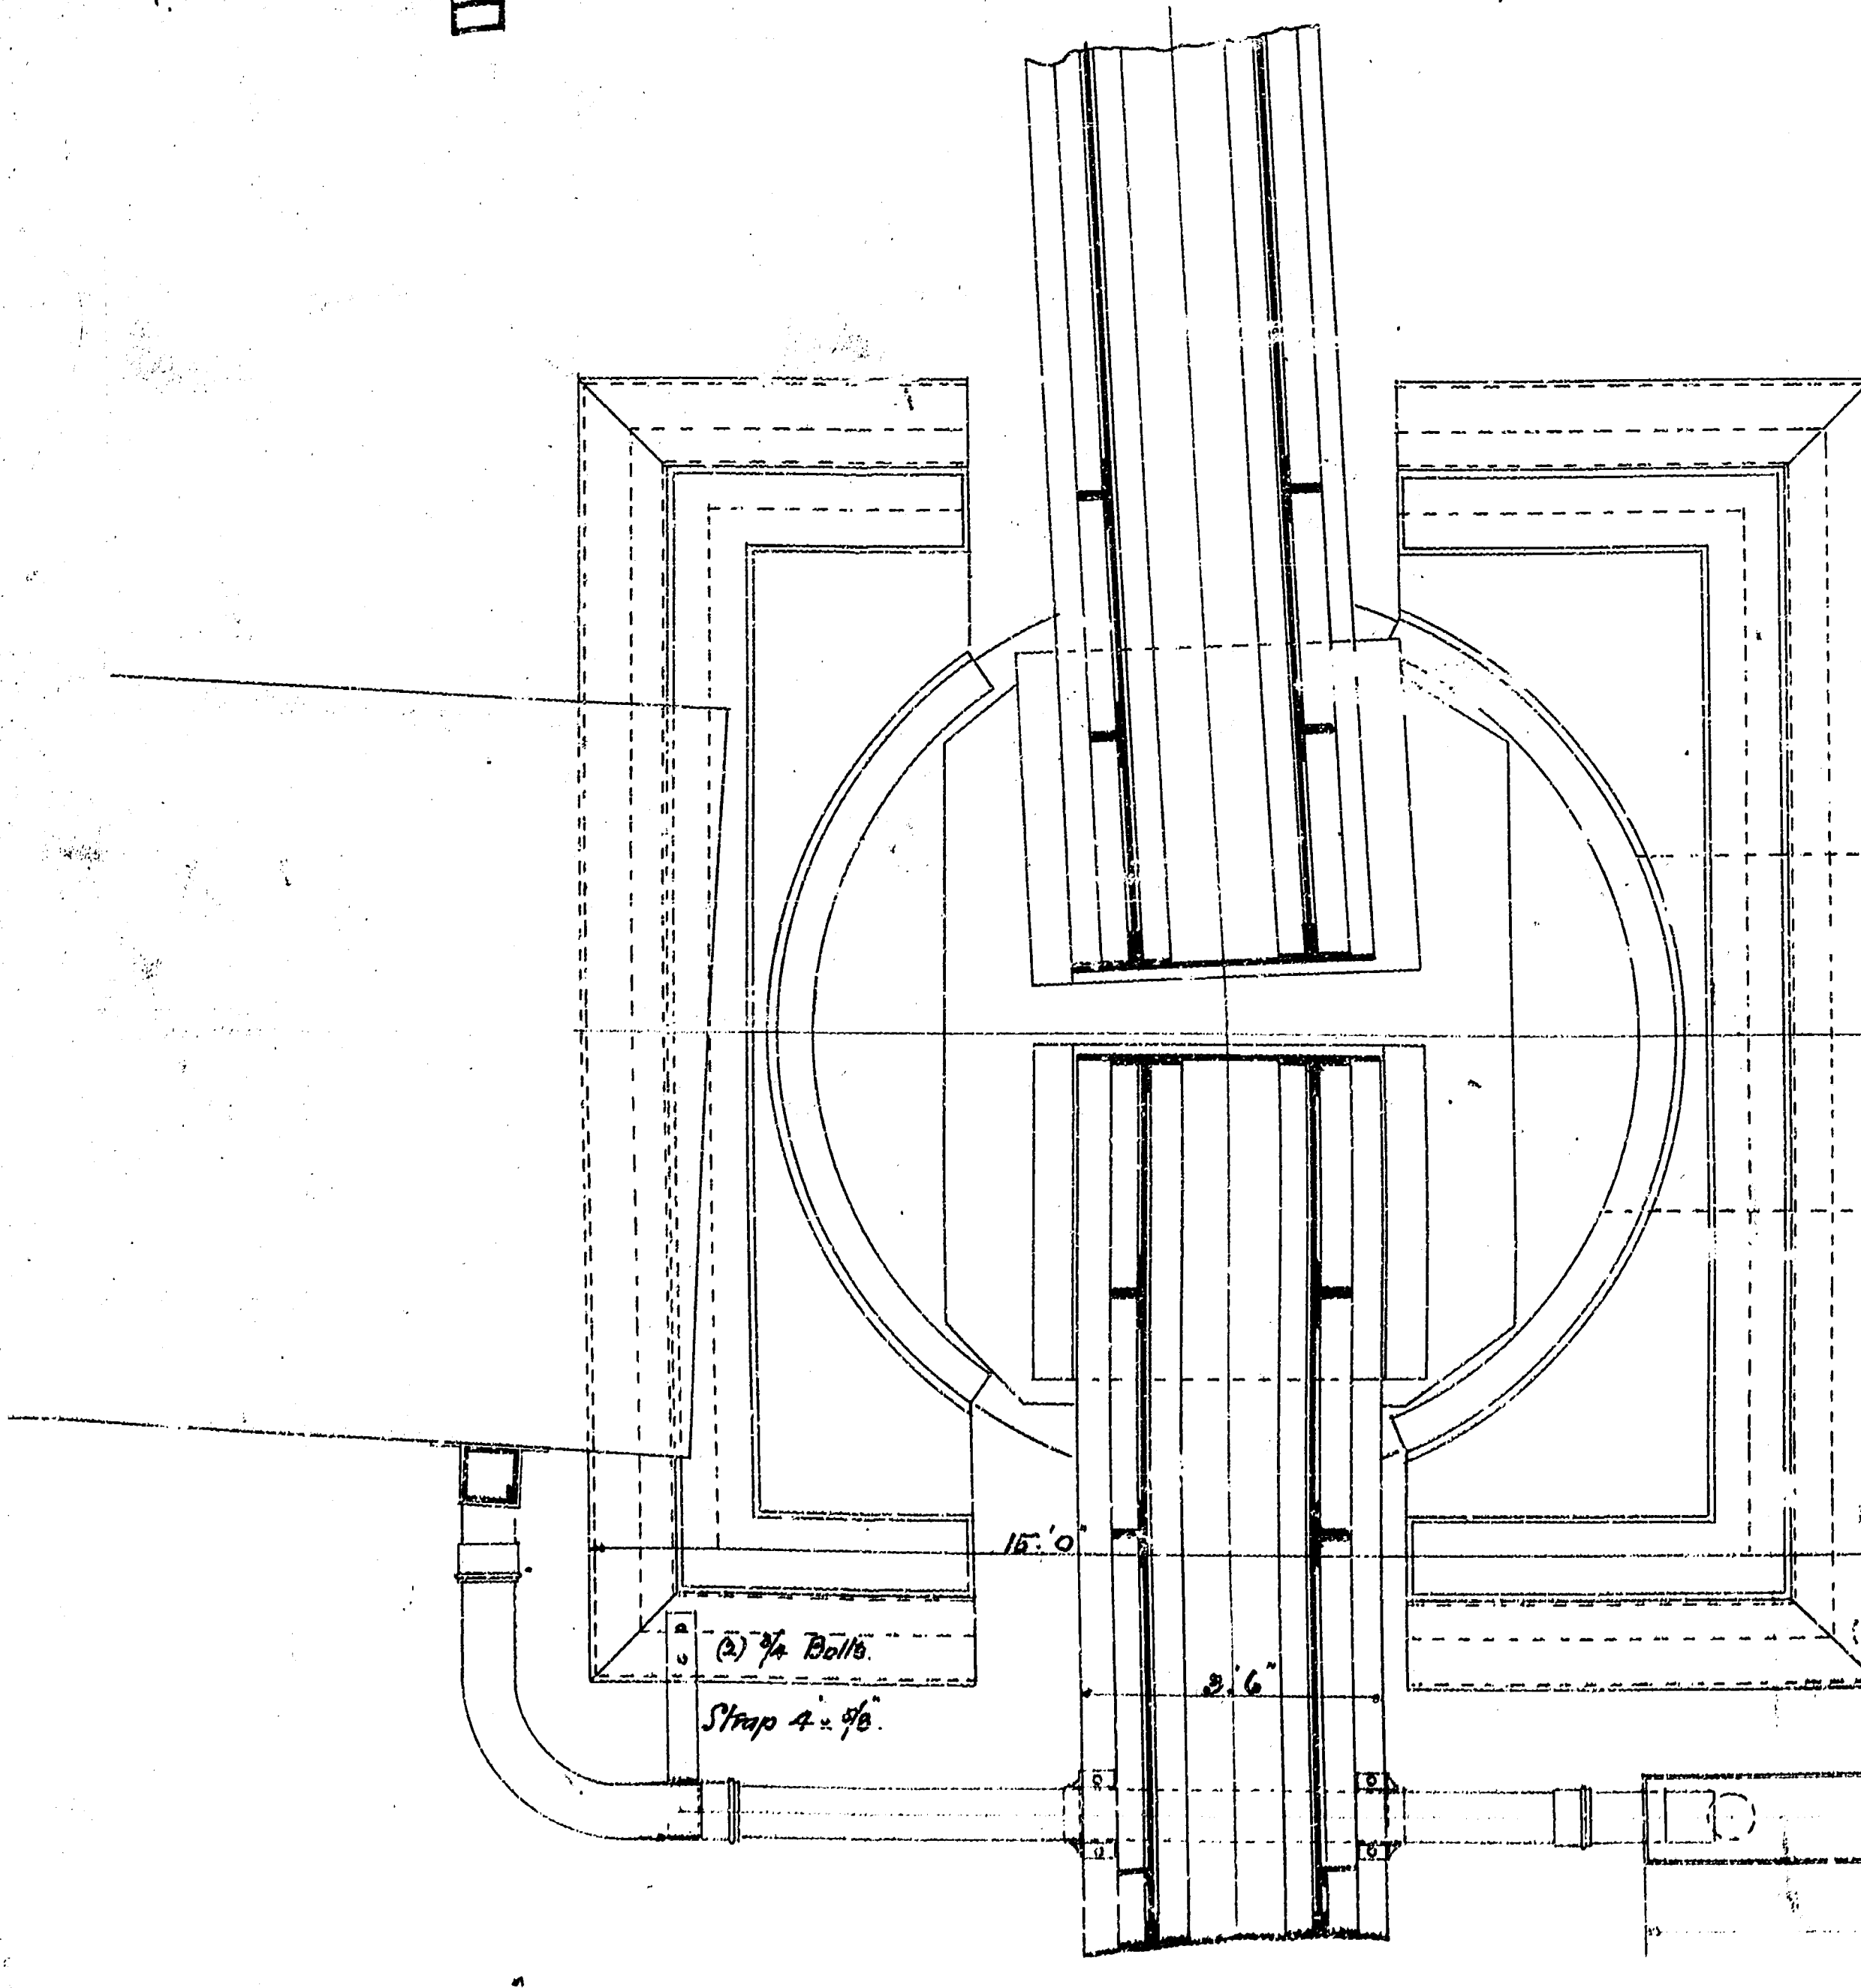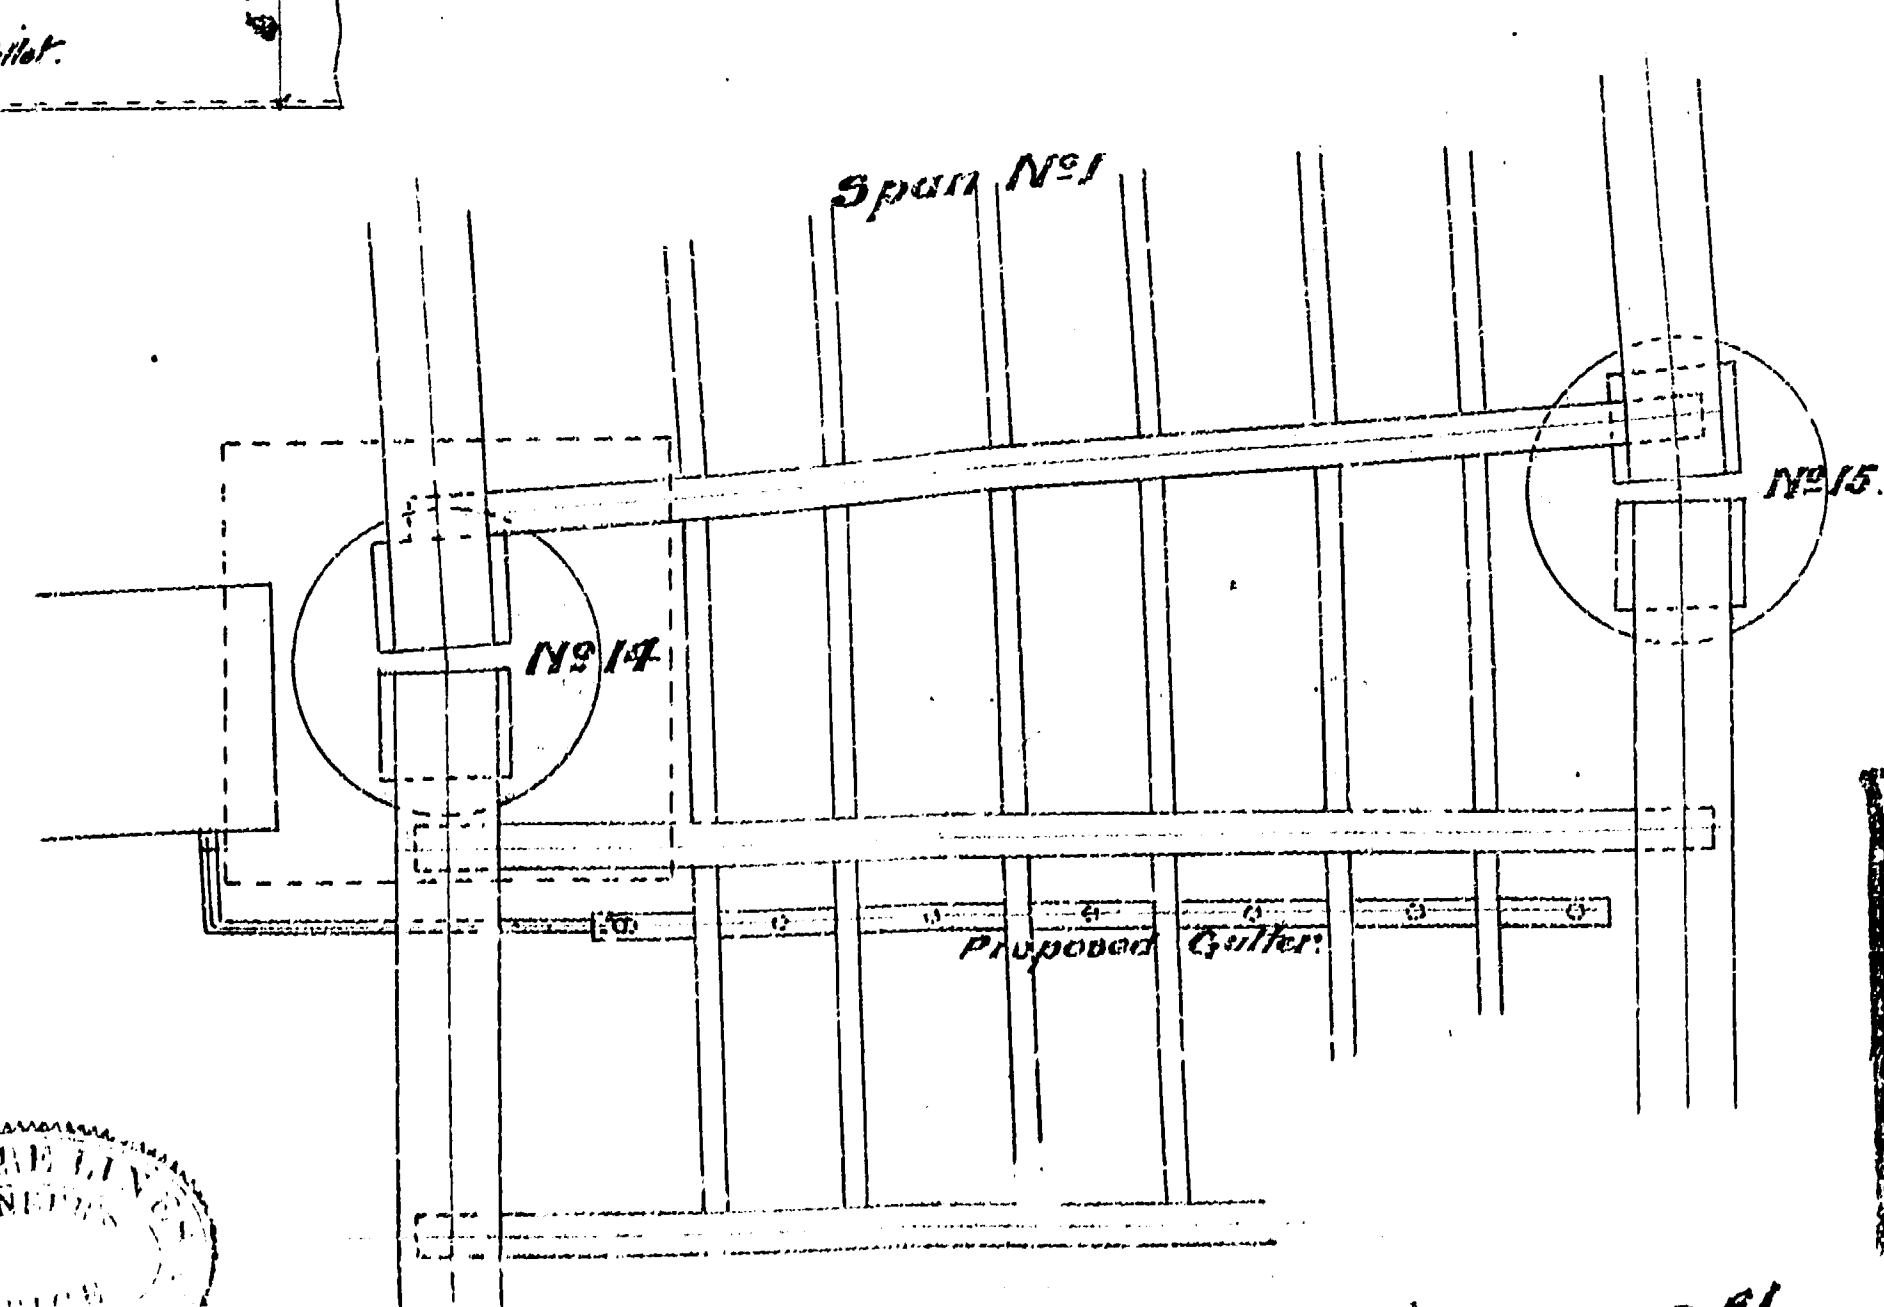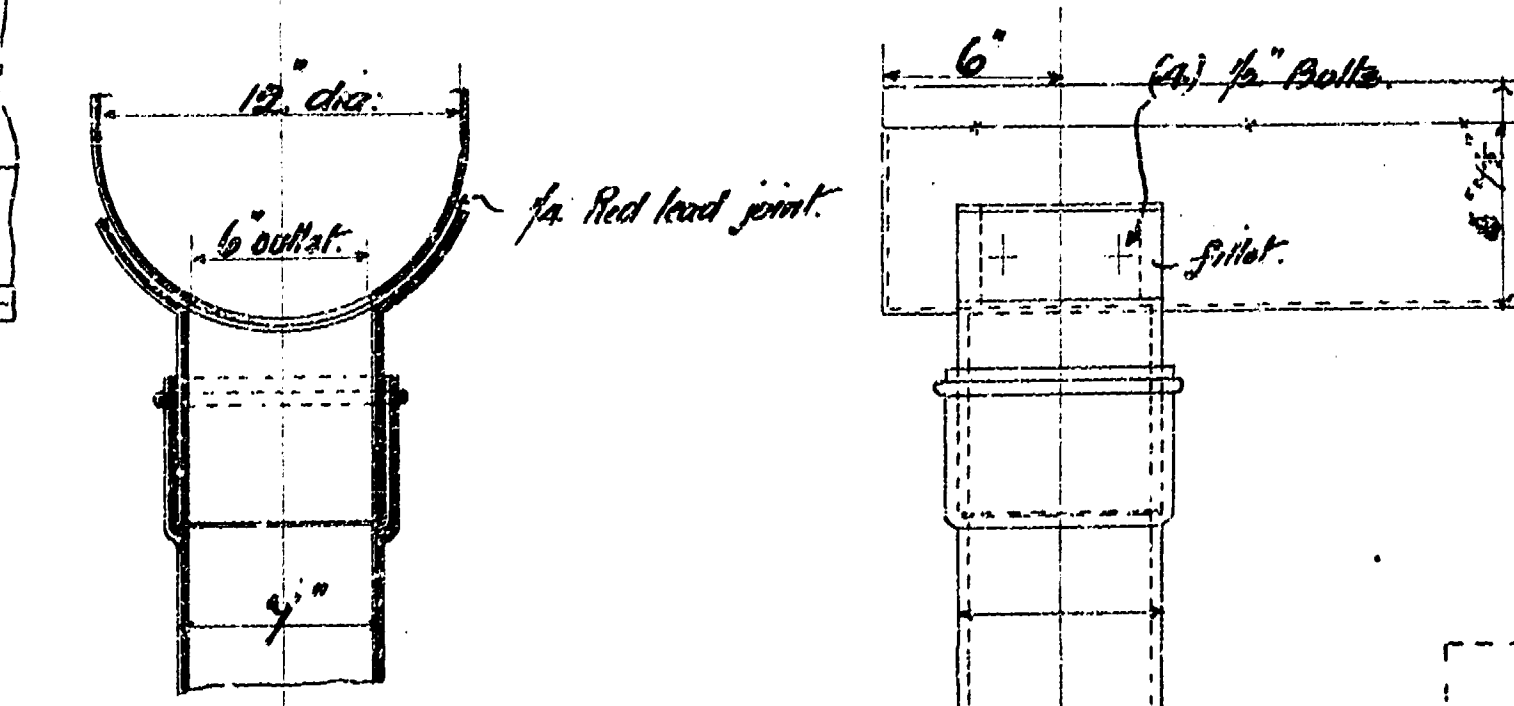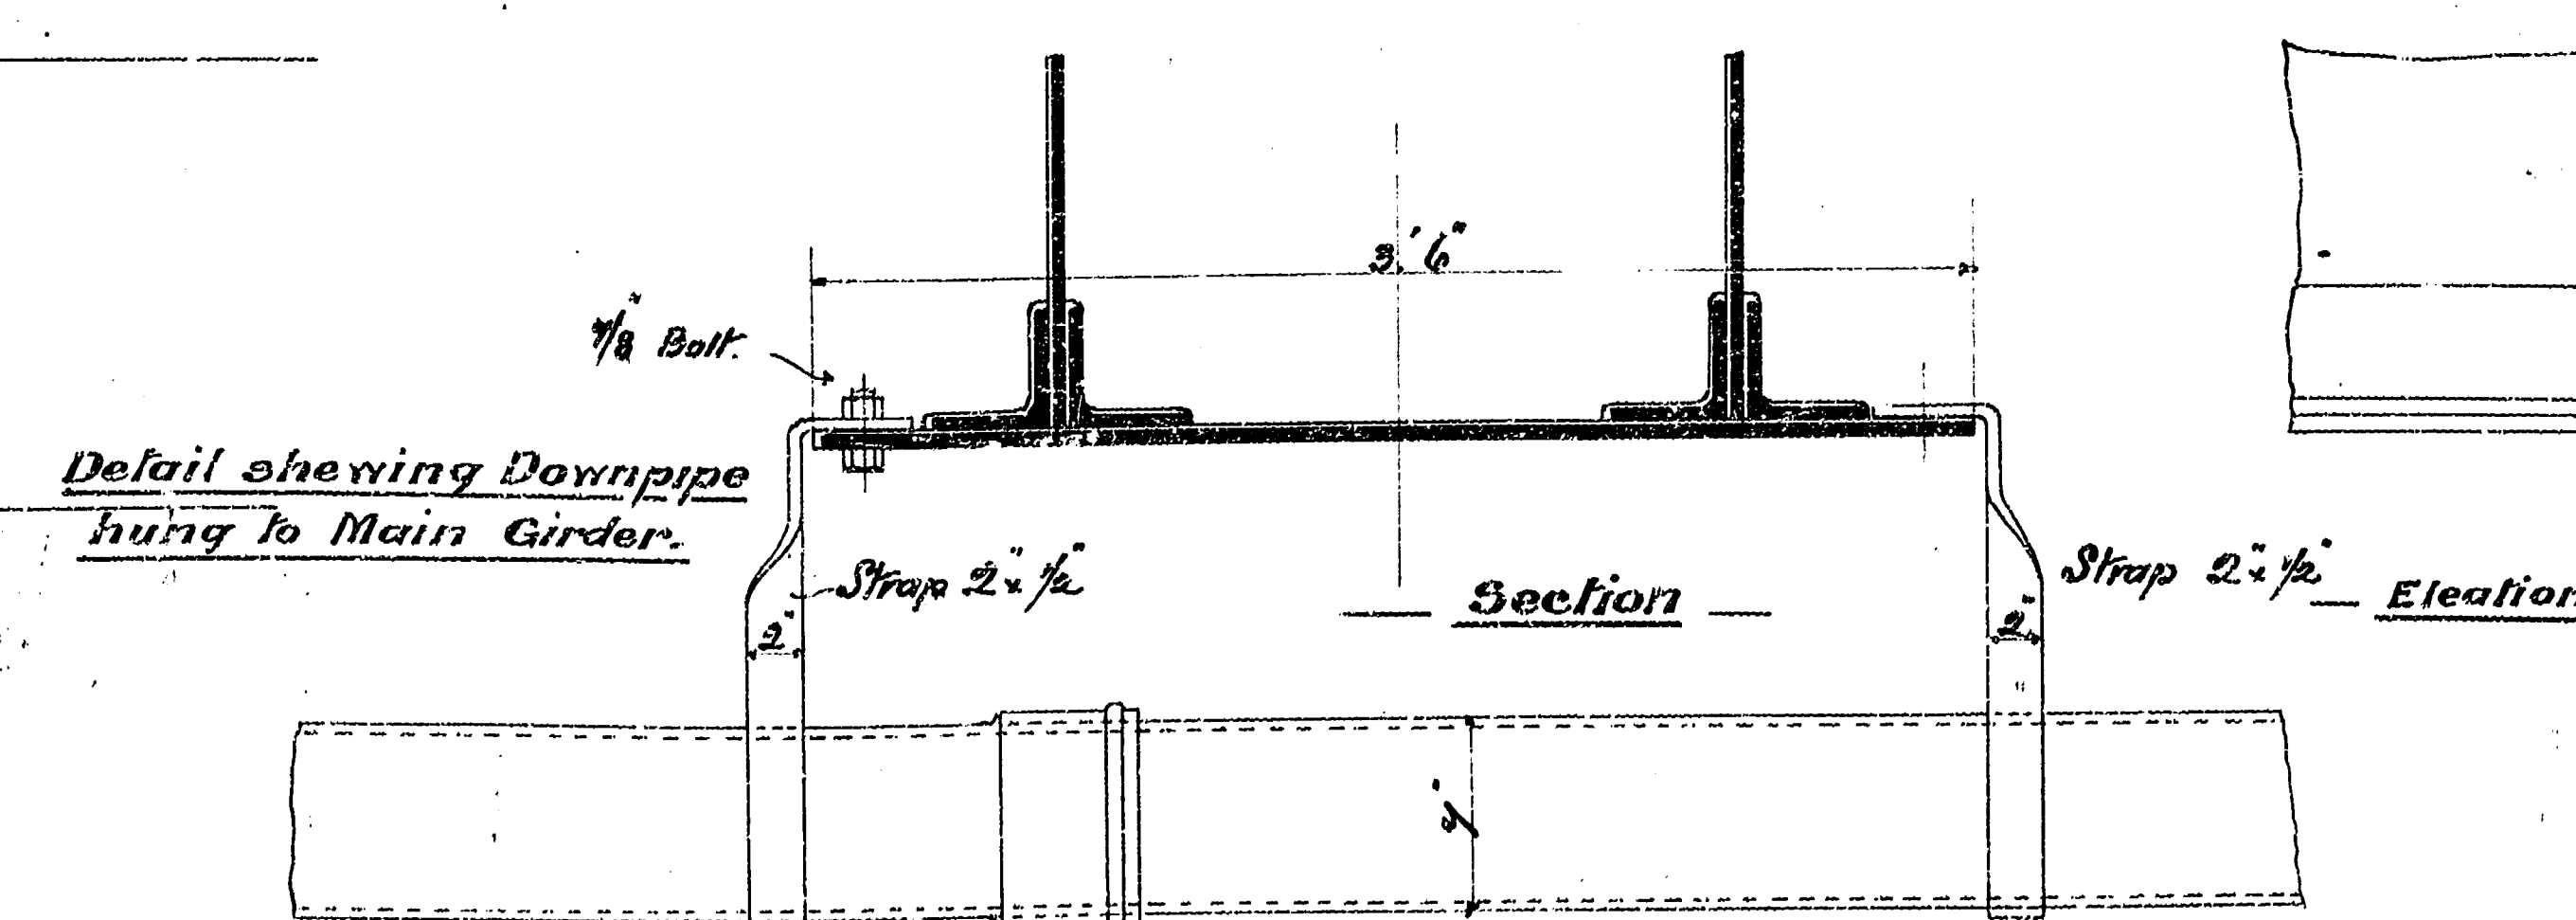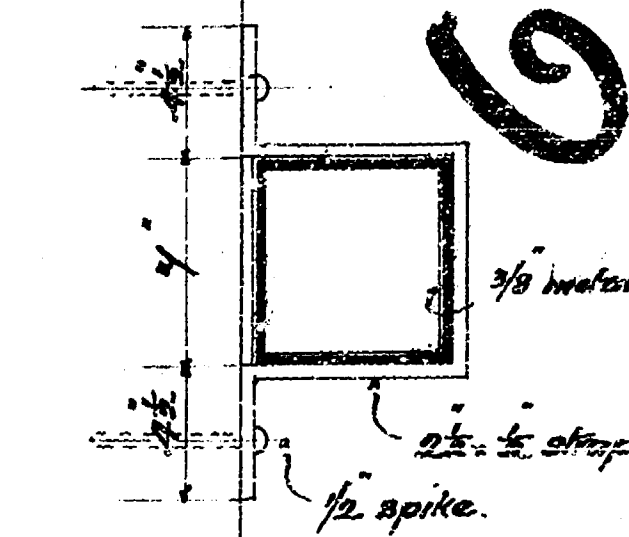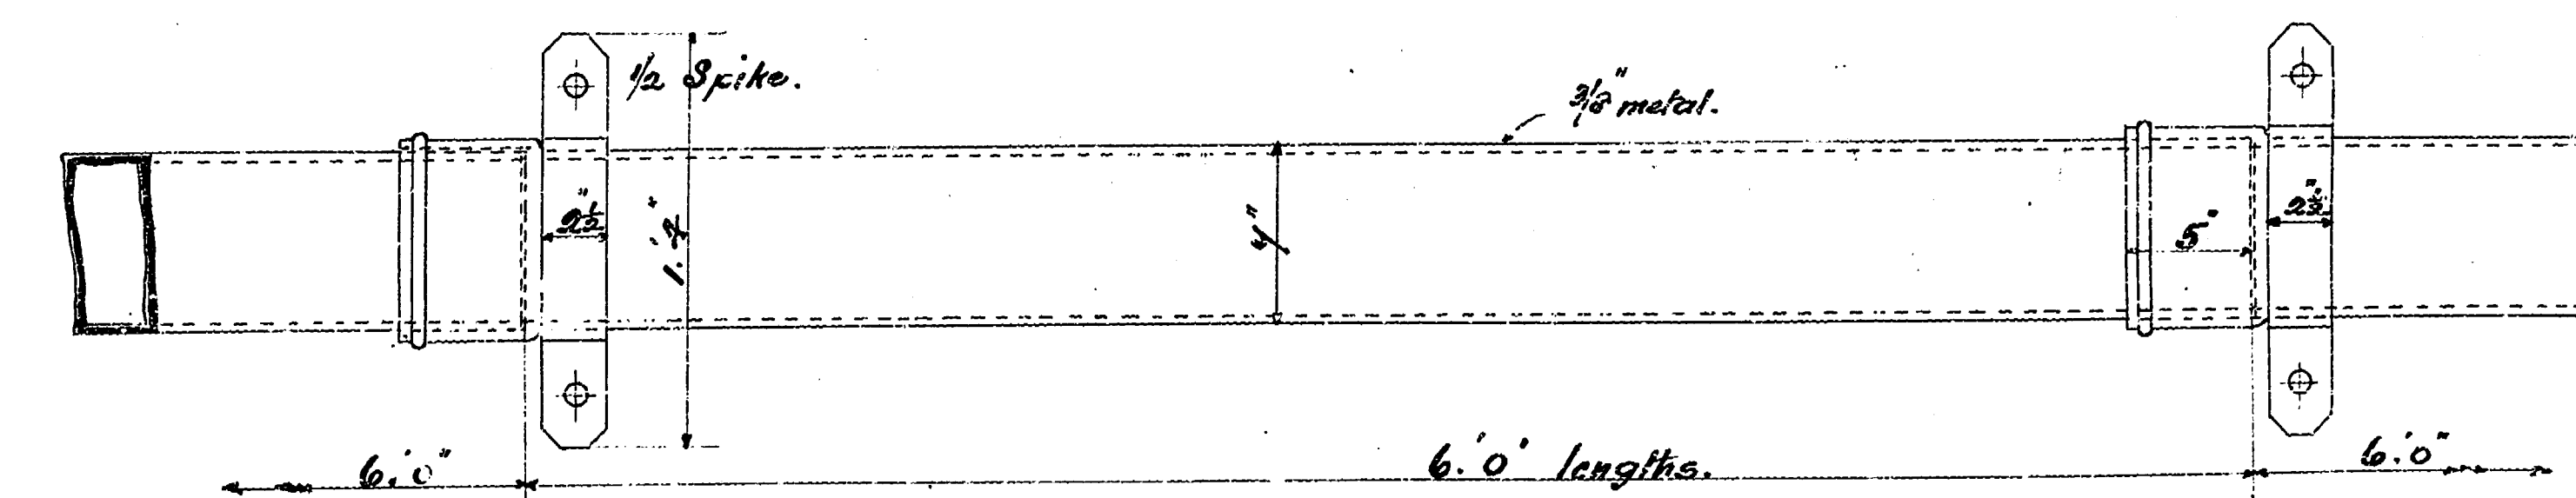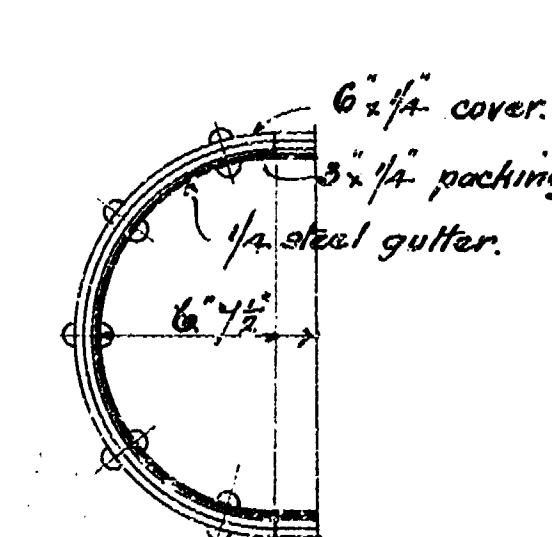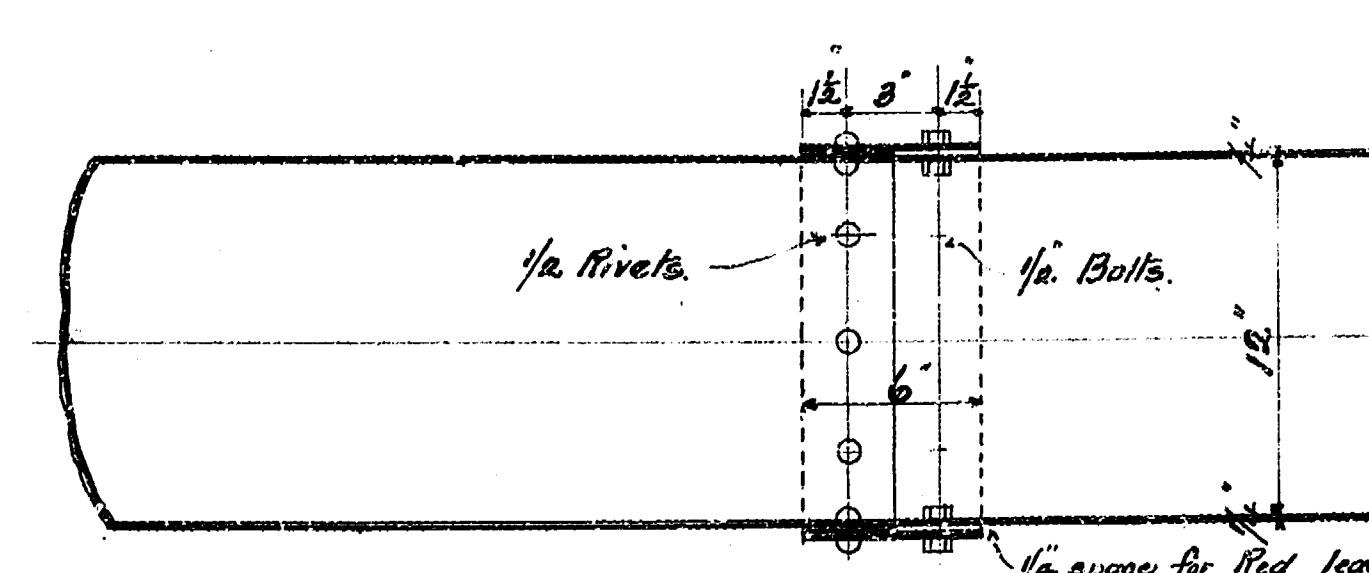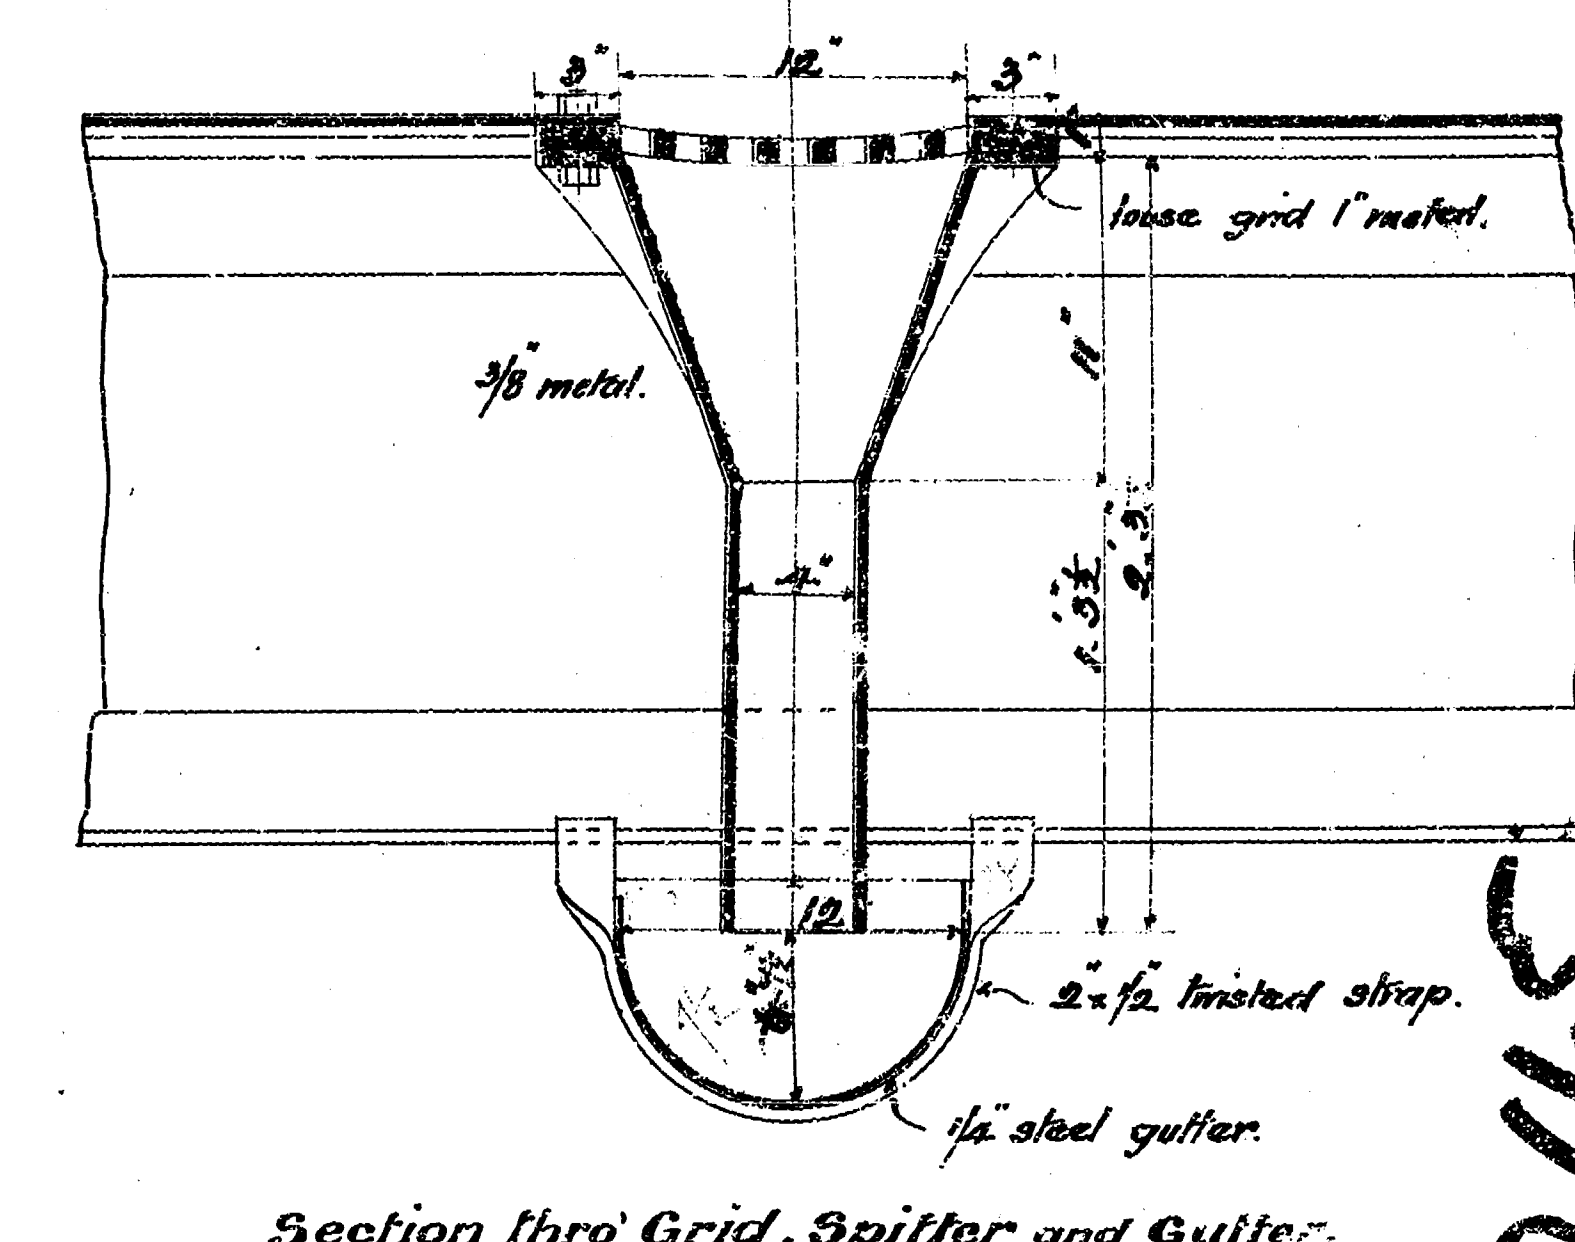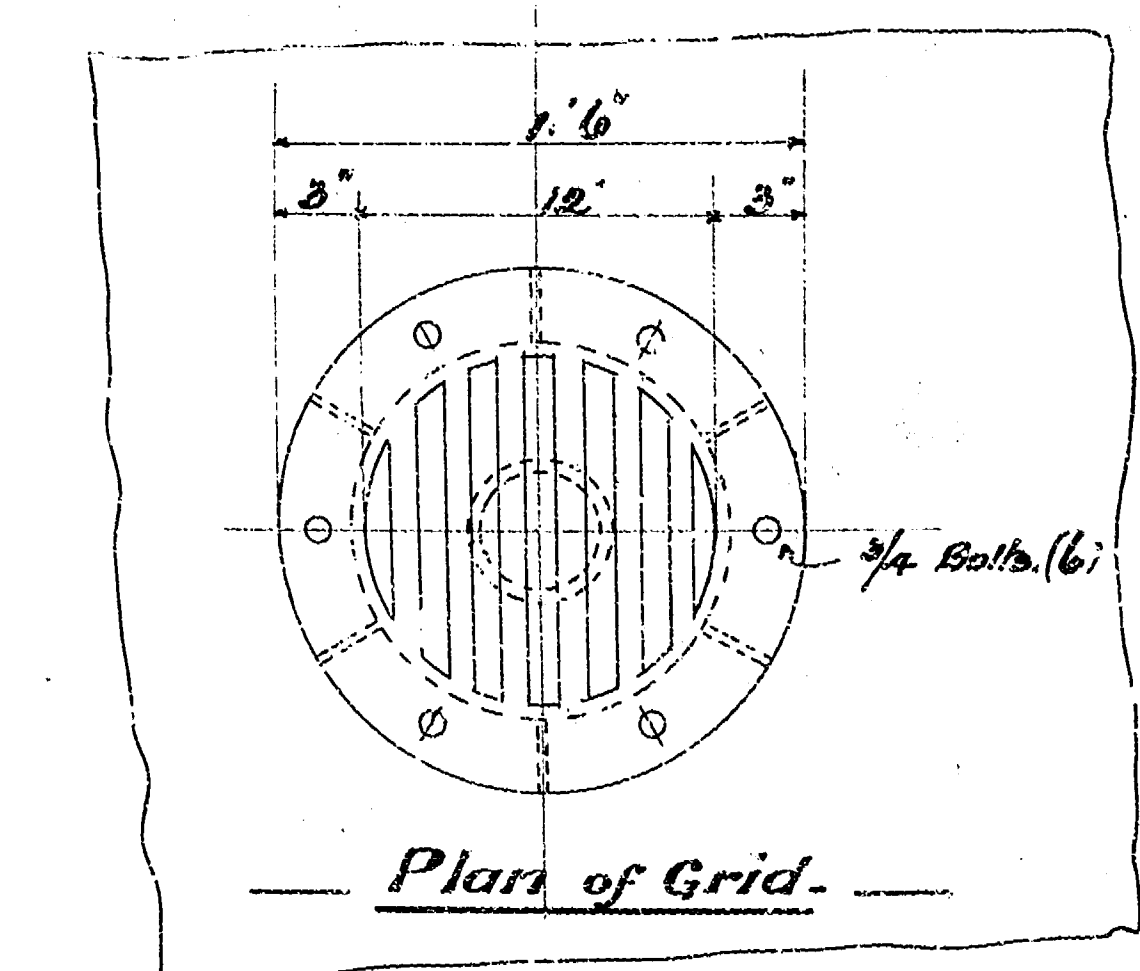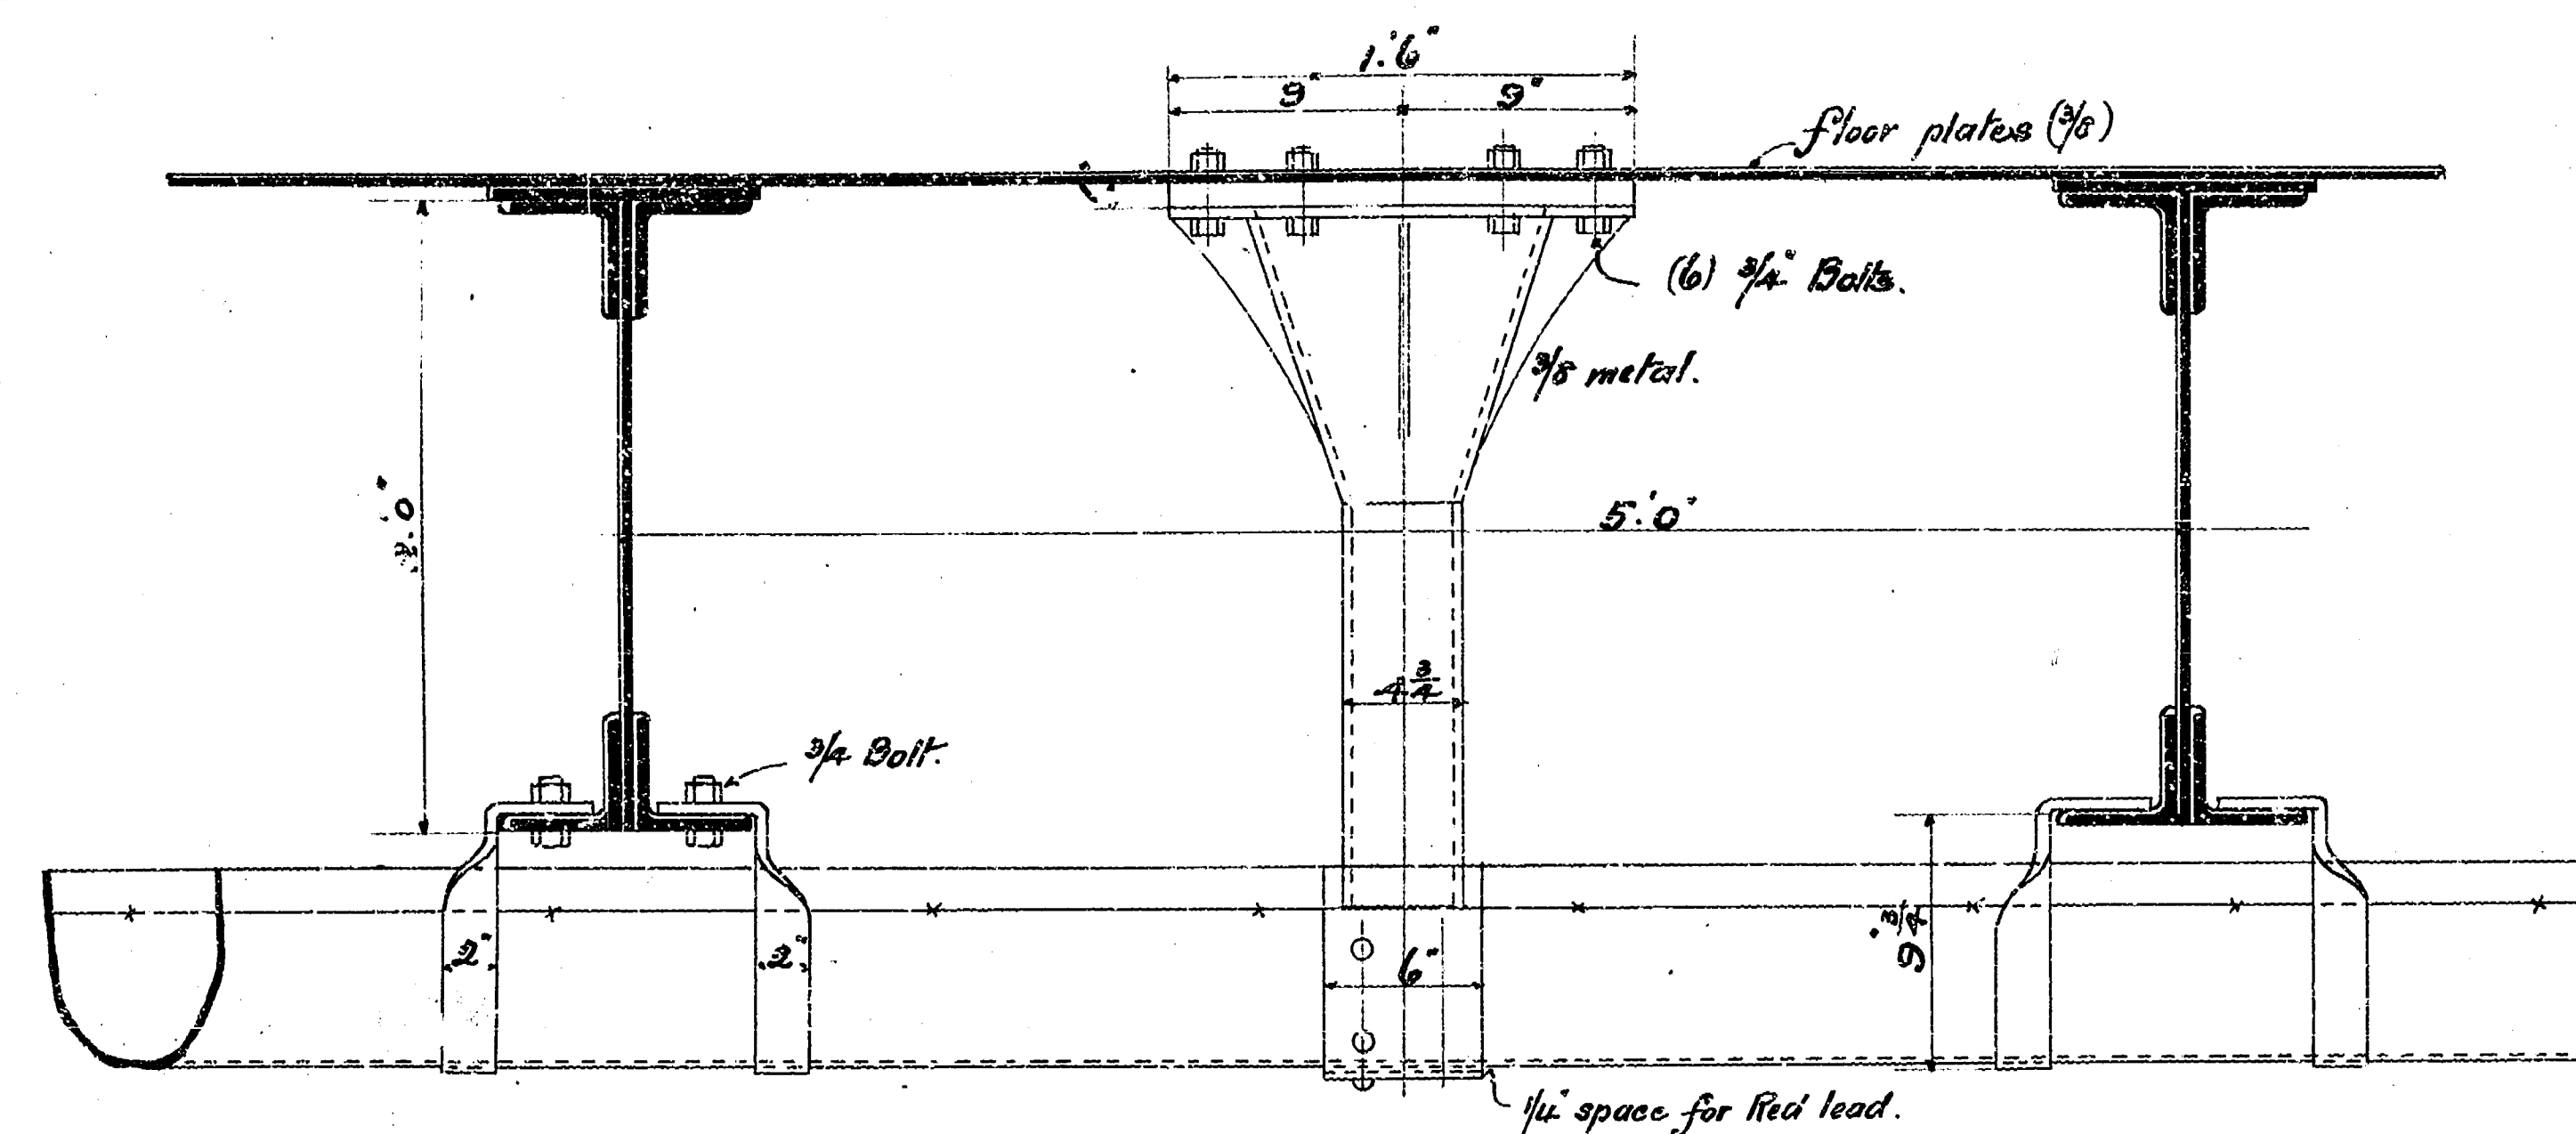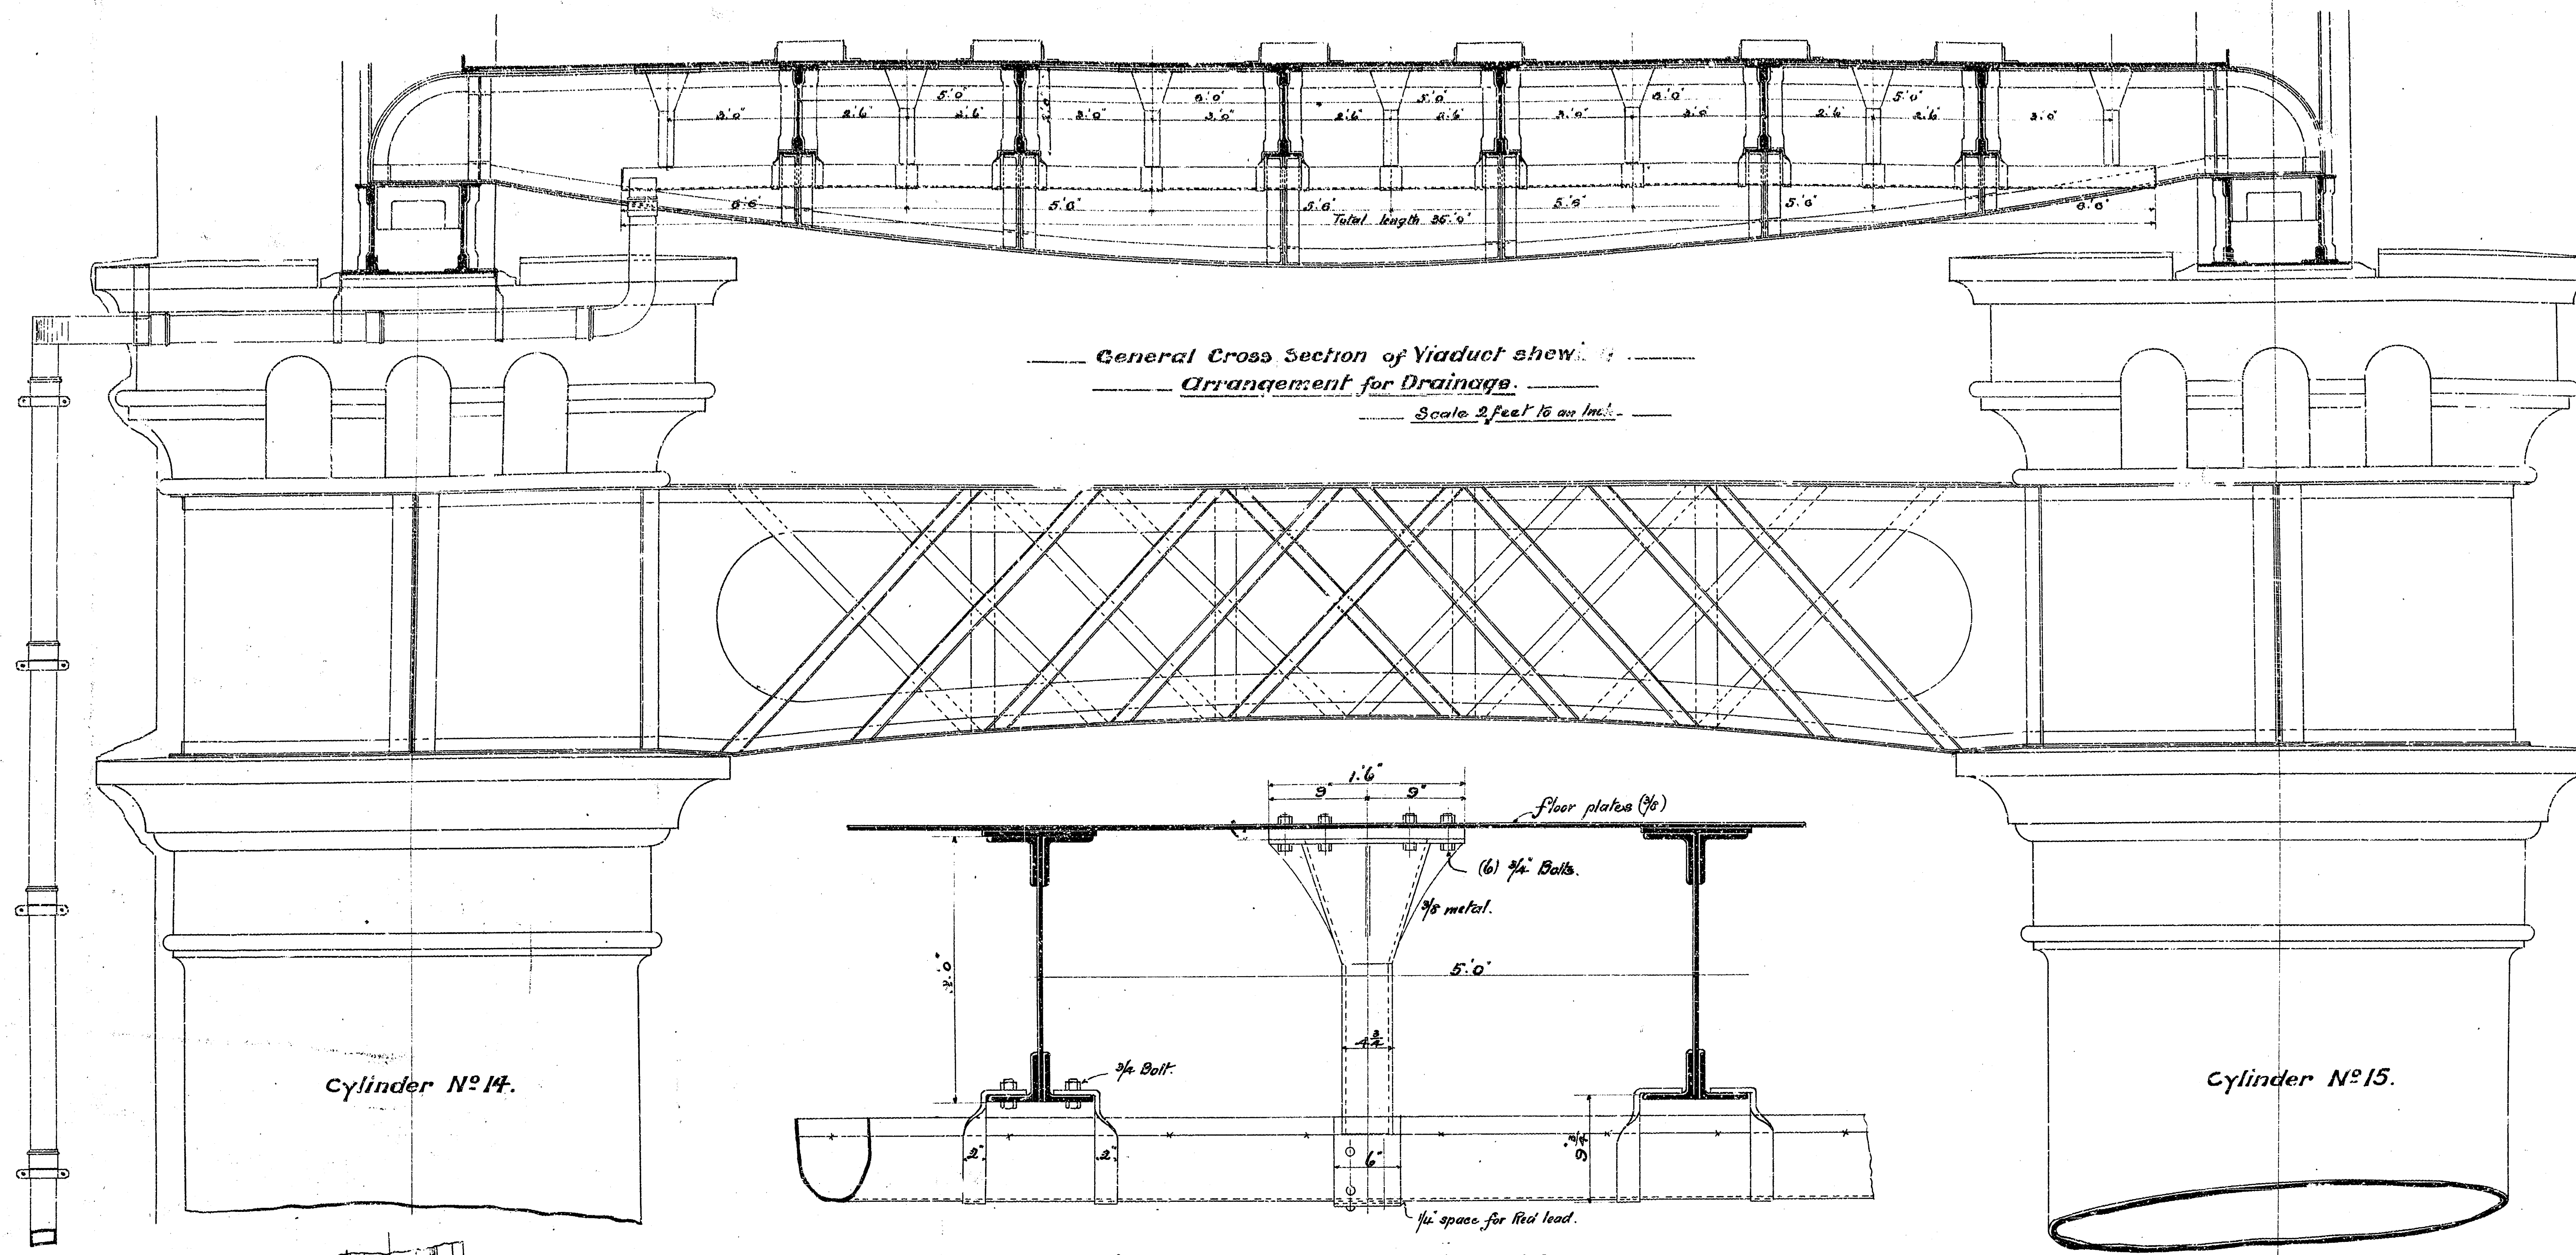

64045

RECEIVED
NOV 11 1902