


AS PROPOSED

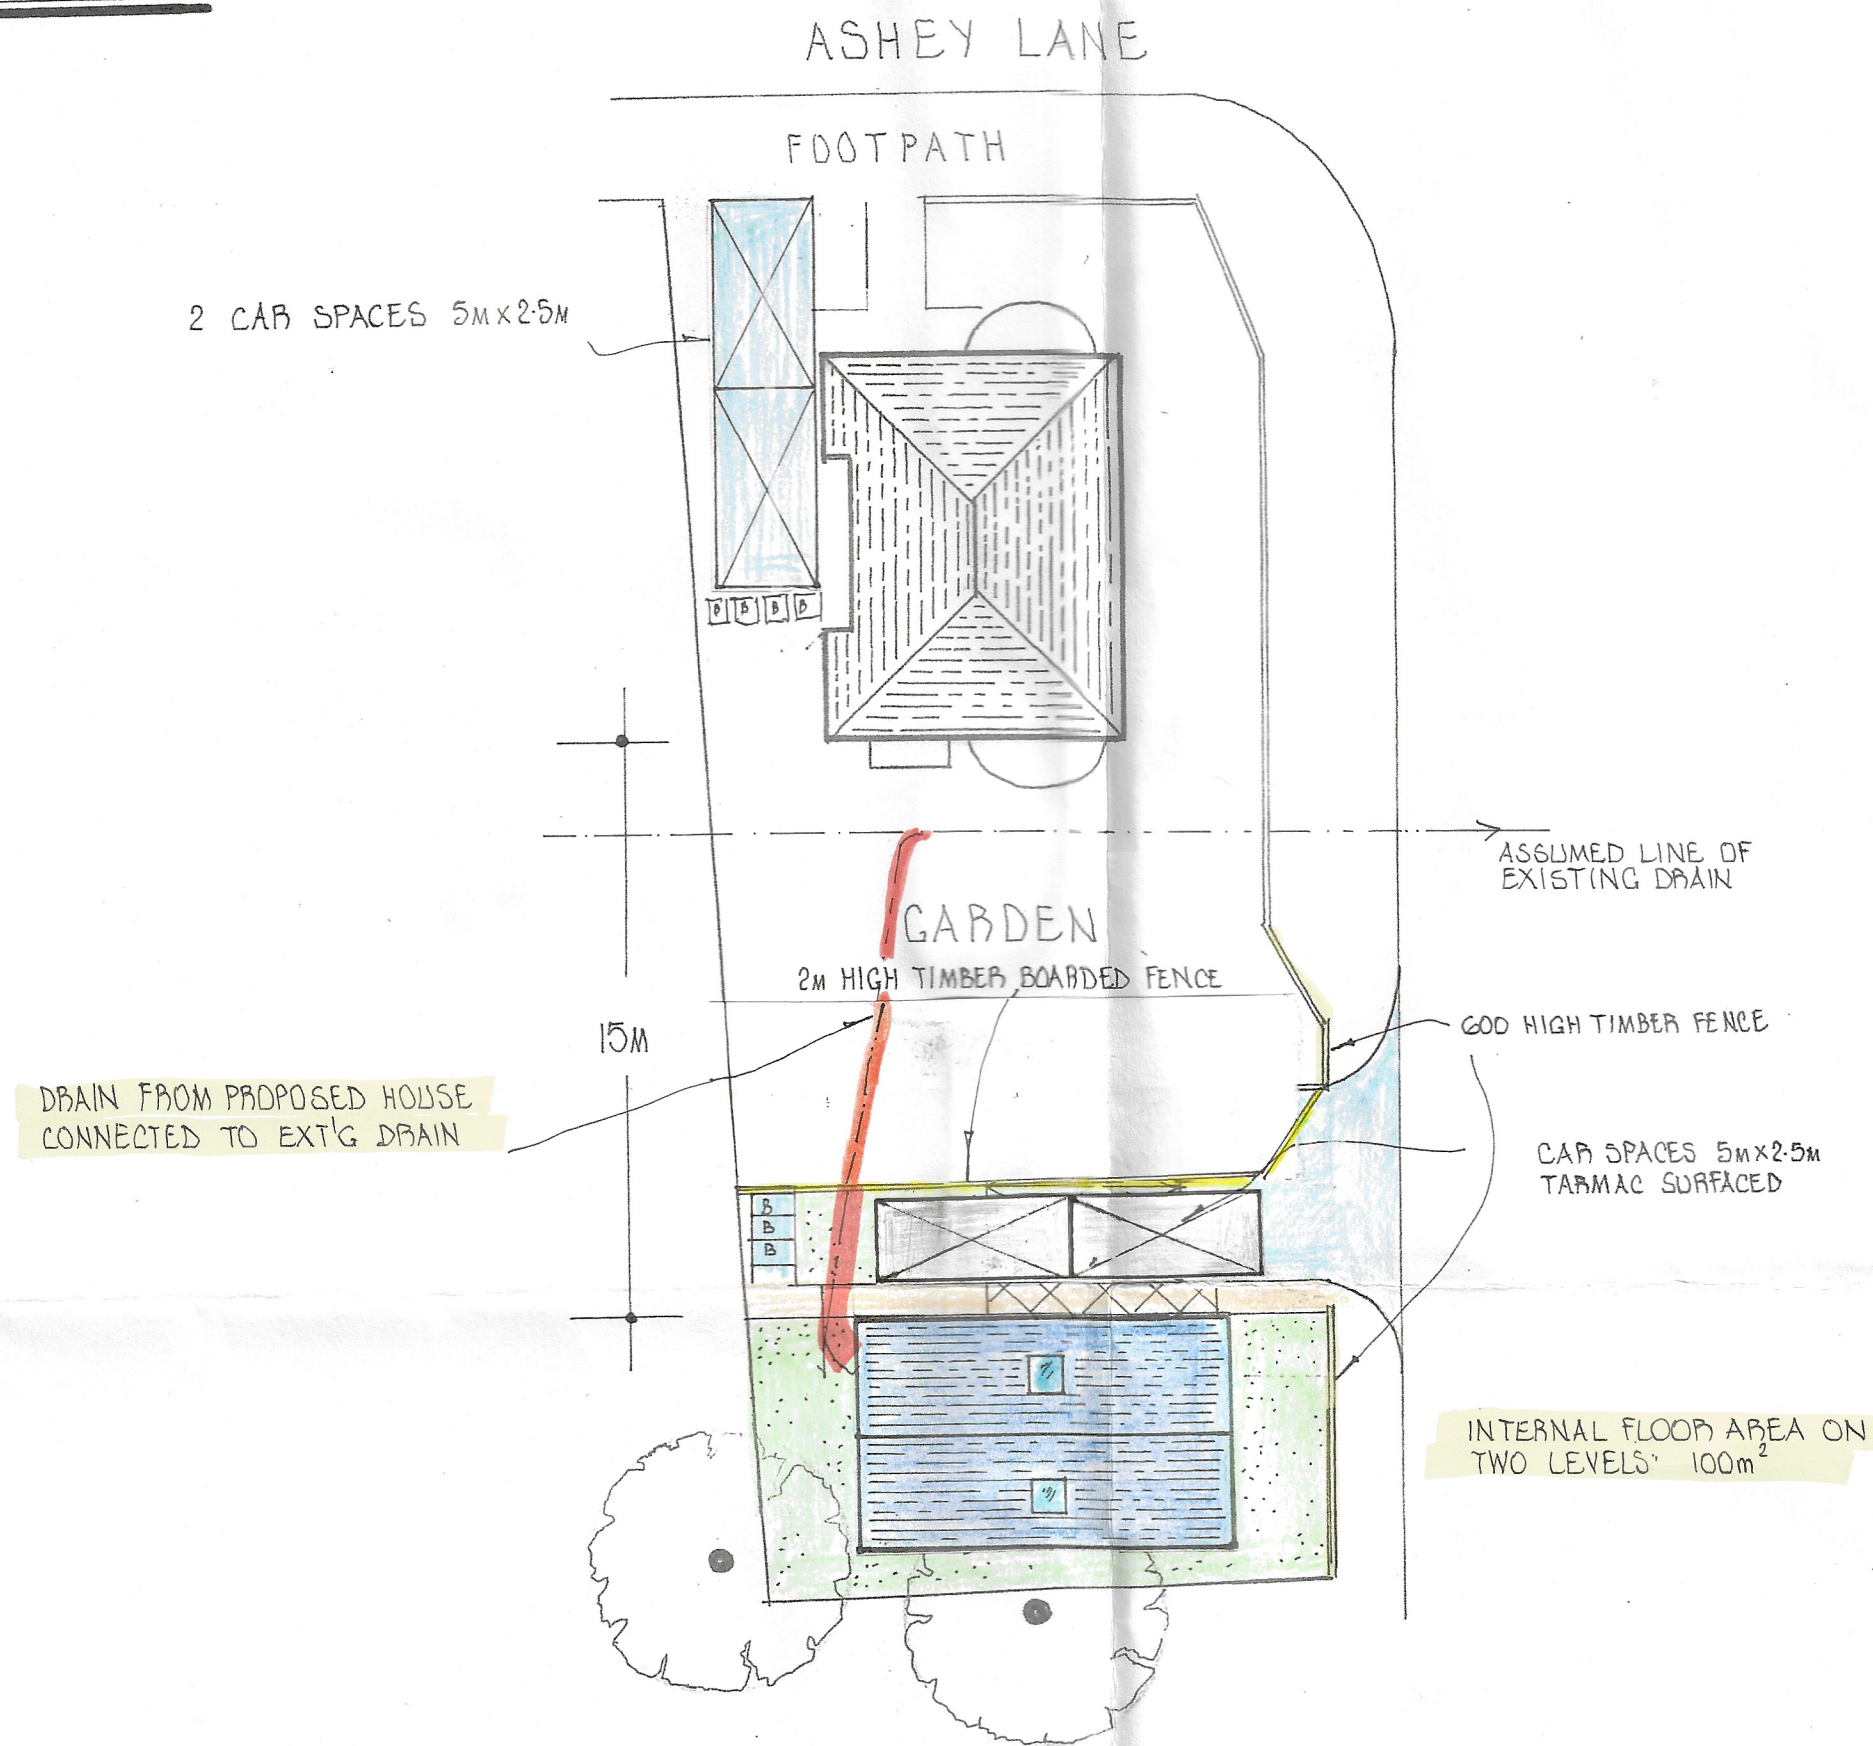

SITE LAYOUT PLAN 1:200

PLANNING REF: 133075/00/2022

CLIENT ANDREW.B. CHADWICK

PROJECT DETACHED HOUSE

LOCATION 69, ASHLEY LANE
MOSTON M9 4NU

S. INGRAM & ASSOCIATES
Building Surveyors & Design Consultants

CIVIC TRUST AWARD 2002 - COMMENDATION FOR GOOD DESIGN

DESIGN STUDIO
HEIGHTS LANE
HEIGHTS DELPH
OLDHAM OL3 5TU

Telephone: 0145 787 6500
Mobile: 07706910347

SCALES: 1:200

DRAWN BY: S. INGRAM

DATE: NOVEMBER 2021 REV: MAR'22

DRAWING No. 76'C'

APPOINTED CONTRACTOR TO PRODUCE METHOD STATEMENT AND HEALTH & SAFETY PLAN FOR APPROVAL BY APPLICANT'S HEALTH & SAFETY ADVISOR TO ENSURE COMPLIANCE WITH C.D.M. REGULATIONS PRIOR TO COMMENCING ANY WORK.

CONTRACTOR TO CHECK ALL DIMENSIONS ON SITE PRIOR TO COMMENCING WORK ANY DISCREPANCIES TO BE DISCUSSED WITH STEVE INGRAM.