

PROJECT REF
21109

DRAWING REF
211 B

SCALE
1:50 @ A1

DATE
NOV '21

PROJECT
SINGLE STOREY REAR EXTENSION
SINGLE STOREY SIDE EXTENSION
INTERNAL REMODELLING


CLIENT
MR & MRS ROY
6 MANLEY ROAD
WHALLEY RANGE
MANCHESTER
M16 8PN

PROPOSED ELEVATIONS


PLANNING

- 1 FACING BRICK
- 2 GREY SLATE ROOF TILE
- 3 WHITE UPVC WINDOWS
- 4 TIMBER DOOR
- 5 COMPOSITE DOOR
- 6 GREY ALUMINIUM BIFOLDING DOORS
- 7 GREY ALUMINIUM SLIDING DOORS
- 8 WHITE RENDER
- 9 GREY ALUMINIUM COPING
- 10 GLASS HANDRAIL

SIDE ELEVATION (EAST)

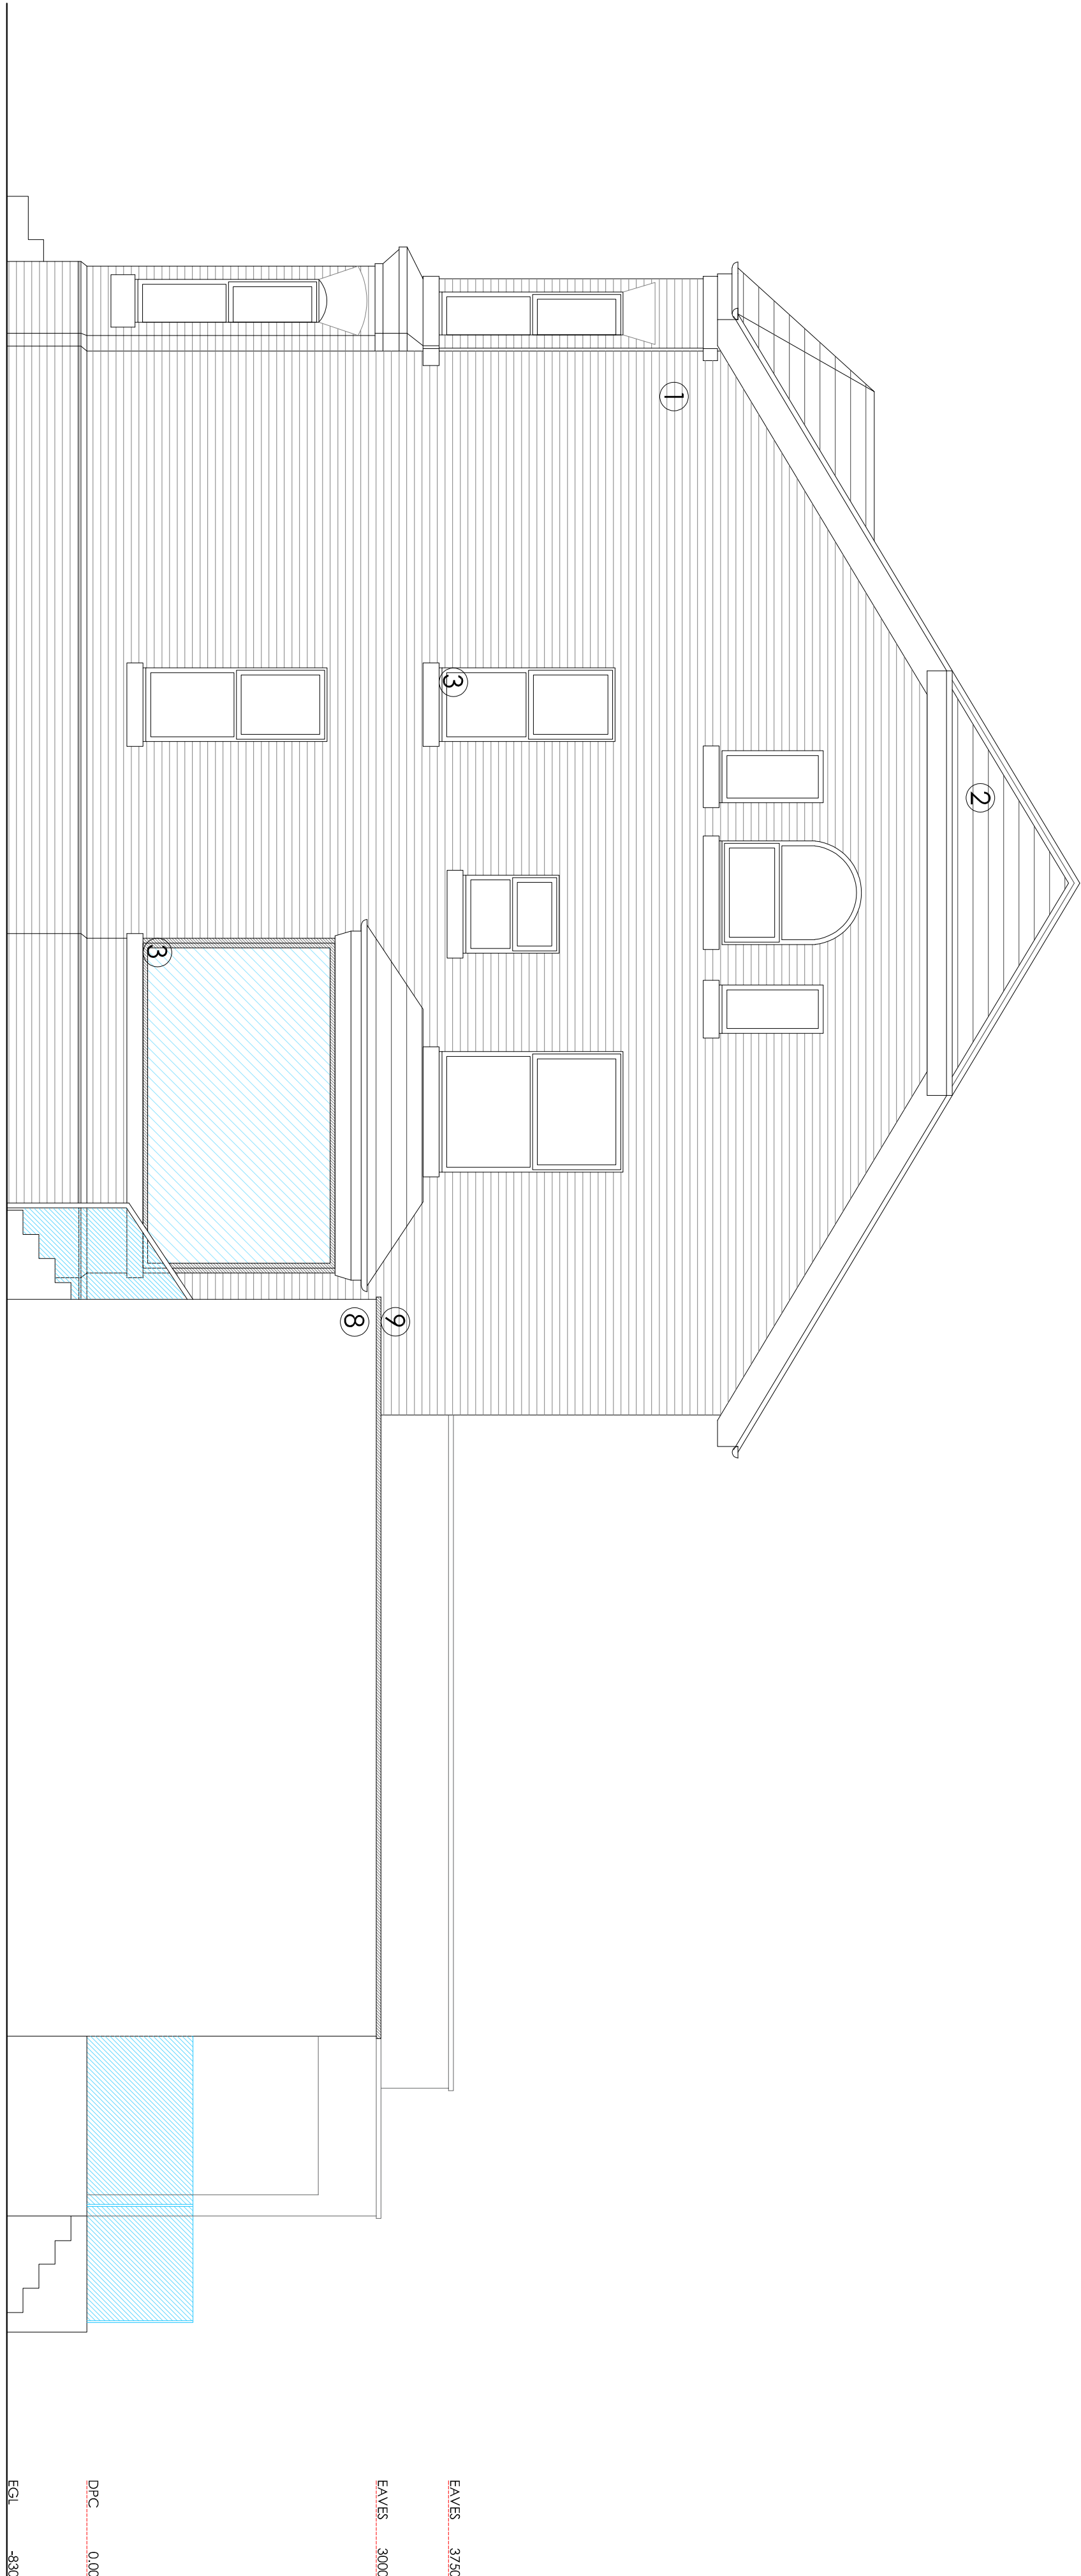


NEIGHBORING
PROPERTY

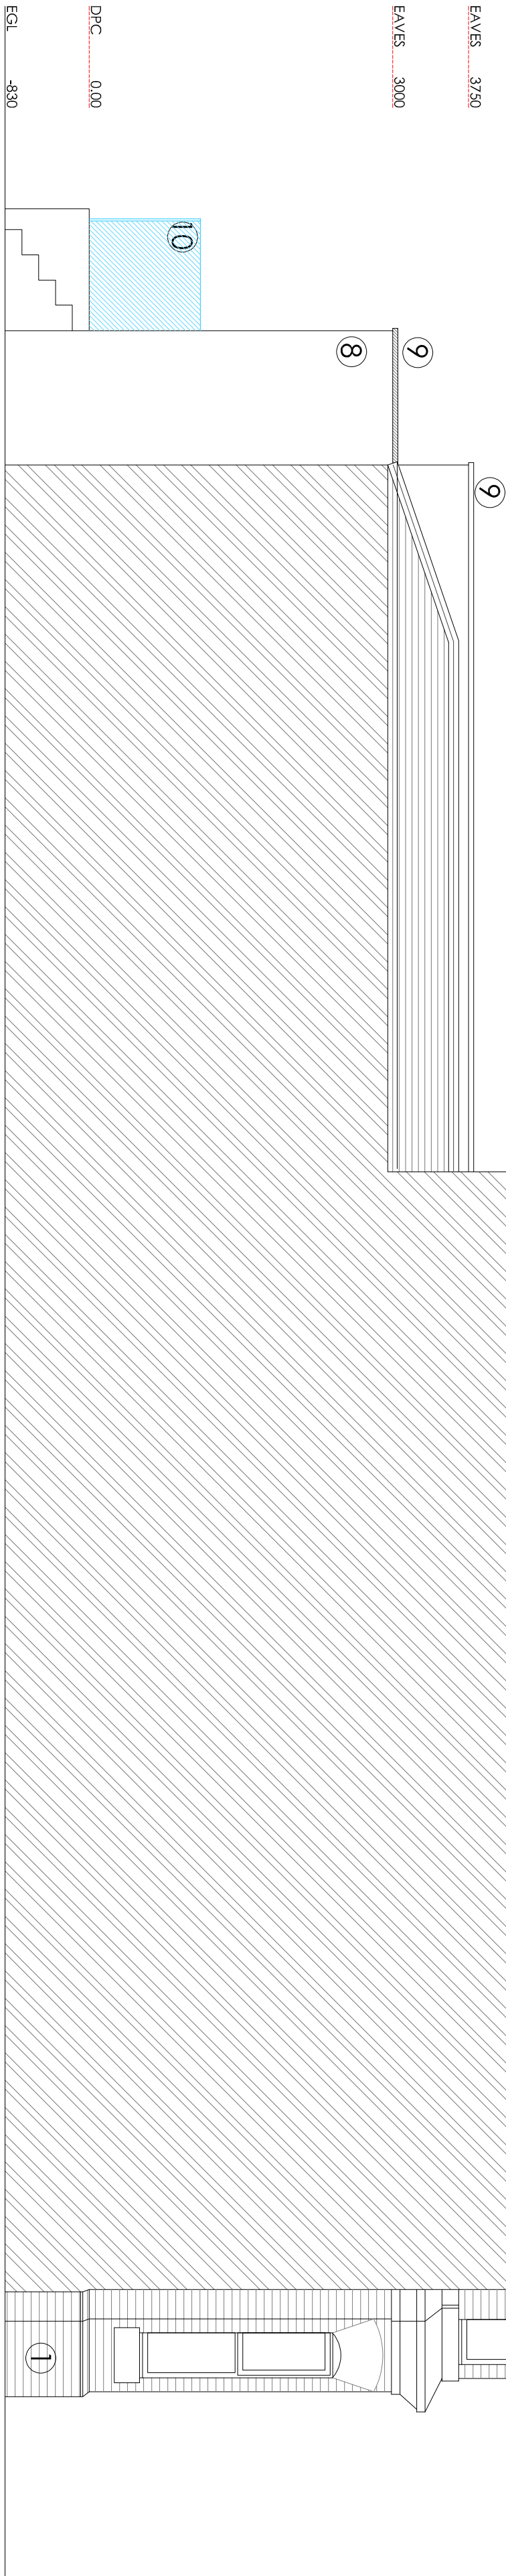

SIDE ELEVATION (WEST)

UPDATED FOLLOWING PO COMMENTS
CHANGES MADE AS PER CLIENTS REQUESTS
ISSUED FOR CLIENTS REVIEW AND COMMENT

13.04.22
18.02.22
08.12.21

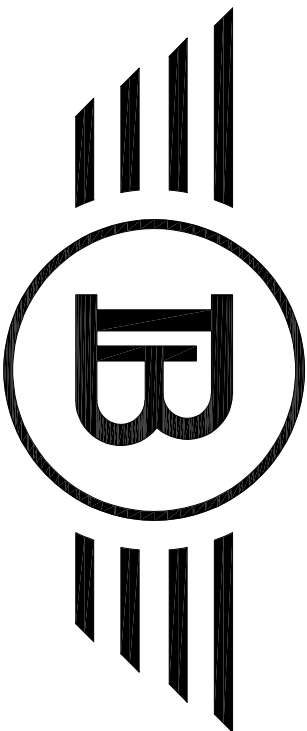

BLUECHIP ARCHITECTS

07999 294 675

DESIGN@BLUECHIP-ARCHITECTURE.CO.UK
WWW.BLUECHIP-ARCHITECTURE.CO.UK

LOWRY MILL | LEE ST. | SWINTON | MANCHESTER | M27 6DB
DO NOT SCALE FROM THE DRAWING. COPYRIGHT PROTECTED & ISSUED
UNDER LICENCE TO THE CLIENT NAMED BELOW. ALL INFORMATION
CONTAINED WITHIN IS NON-TRANSFERABLE WITHOUT APPROVAL FROM
BLUECHIP ARCHITECTS