


NOT FOR CONSTRUCTION

For information Only

151667-TSA-17-MVL1-DRG-R-DR-060038 P02

837d15fd-e839-44d4-bb38-b065b932e72

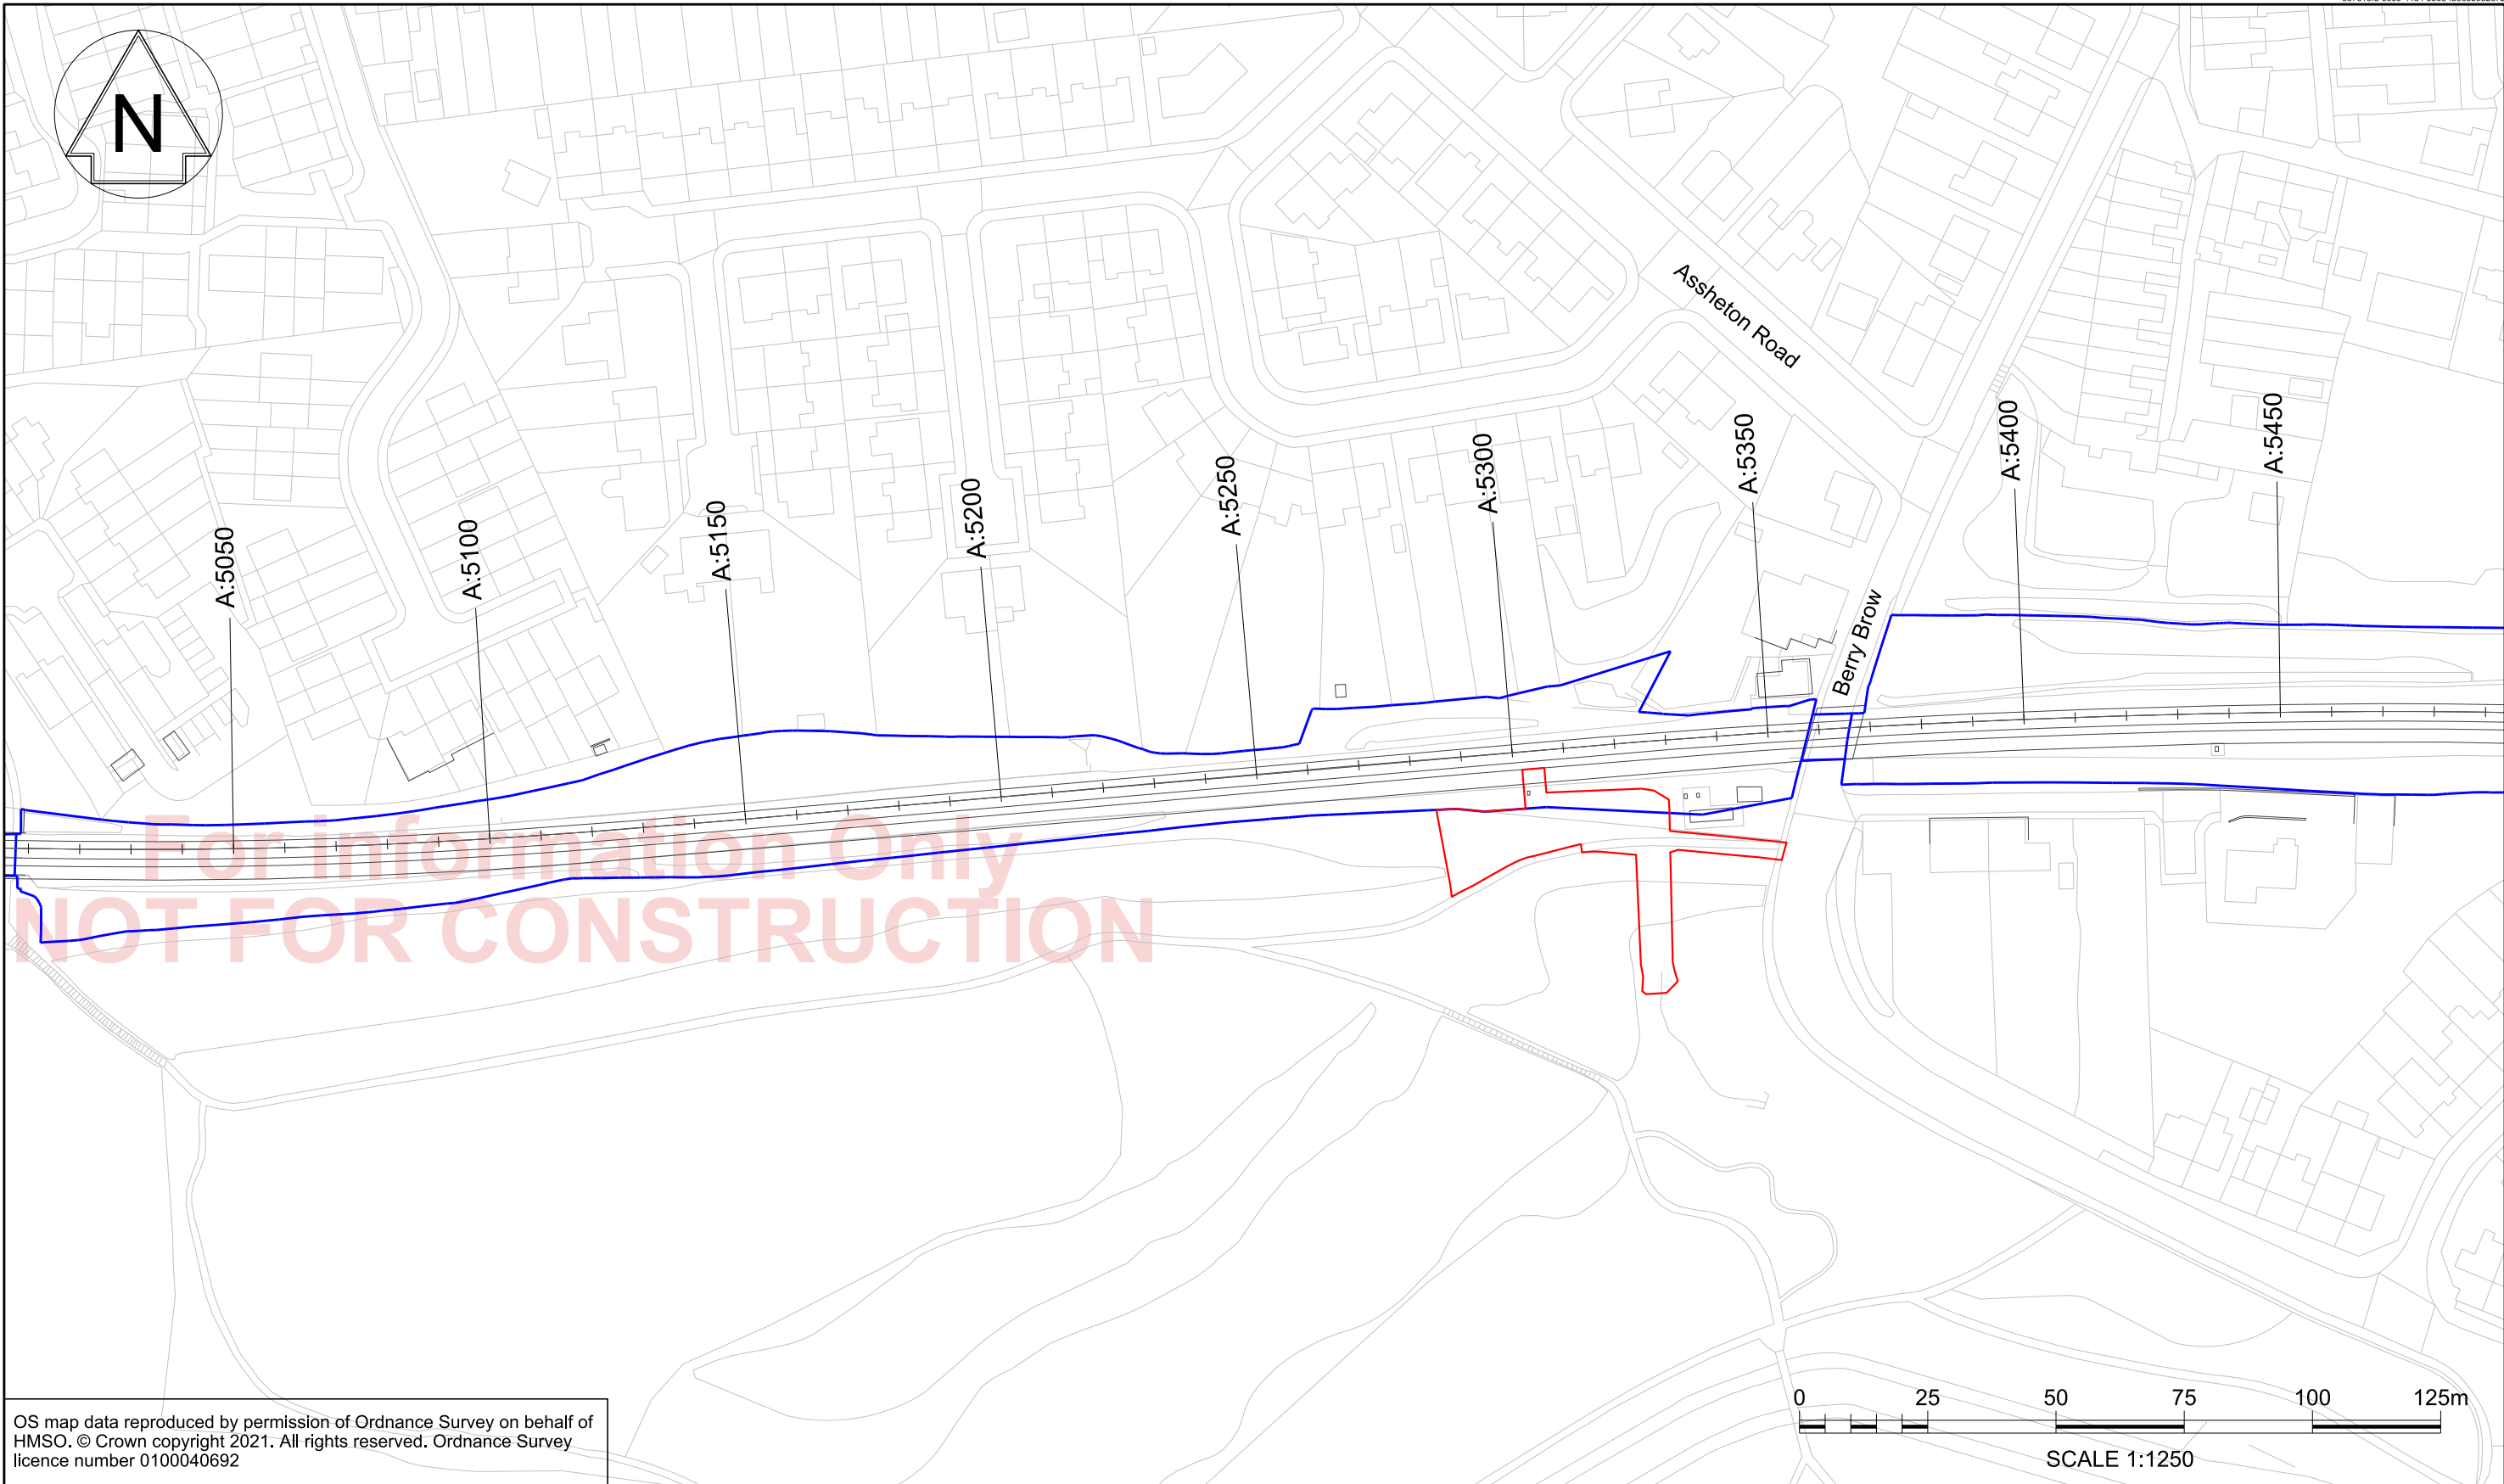

OS map data reproduced by permission of Ordnance Survey on behalf of HMSO. © Crown copyright 2021. All rights reserved. Ordnance Survey licence number 0100040692

Legend/Notes					
Site Boundary Network Rail Boundary					
Rev	Date	Description of Revisions	Drawn	Chkd	Appr
P01	22/12/21	First Issue	AW	AW	AW
P02	17/01/22	Drawing amended	CB	AW	AW

Contractor(s)		TRU West Alliance			
Location					
MILES PLATTING JN - STALYBRIDGE JN (ASHTON BRANCH)(A17)					
Type	CAD Drawing		Sub-type	Plan	
Role	Rail Engineering		Sub-Role	Drainage	
Zone	Miles Platting to Stalybridge				
Phasing	Proposed		Project Stage	GRIP 5	
Authorised			Signed	Date	
Status	Fit for Information				Suitability Code
					S2
W	Scale(s)		ELR & Mileage		
W	As Shown		1.0663 to 7.1013		
opr					

Designed	C.Black	Signed		Date	17/01/22
Drawn	C.Black	Signed	Electronically Signed	Date	17/01/22
Checked	A.Walker	Signed	Electronically Signed	Date	17/01/22
Approved	A.Walker	Signed	Electronically Signed	Date	17/01/22
Project					
Transpennine Route Upgrade					
Contract No.					
151667					
Contract Title					
West of Leeds					
Drawing Title					
Clayton Bridge					
Drainage					
Location Plan					

			Alternative Reference		Sheet
			Drawing Number		1 of 1
			151667-TSA-17-MVL1-DRG-R-DR-060038		Revision
			P02		