

A:5200

A:5250

A:5300

A:5350

A:54

A:5

Uncontrolled Copy
Not for Construction

Uncontrolled Copy
Not for Construction

Uncontrolled Copy
Not for Construction

Uncontrolled Copy
Not for Construction

OS map data reproduced by permission of Ordnance Survey on behalf of
HMSSO. © Crown copyright 2021. All rights reserved. Ordnance Survey
licence number 0100040692



Legend/Notes

1. Do not scale from this drawing.
2. All dimensions in metres (m) unless specified otherwise


Key:

- Proposed Drain
- Proposed Pre-Cast Concrete Catch-Pit
- Directional Flow Arrow
- Proposed Stormbloc Optimum Attenuation Tank
- Stormbloc Optimum Inspection Chambers
- Proposed Headwall


P01	26/01/22	First Issue	CB	AW	AW
P02.1					
Rev	Date	Description of Revisions	Drawn	Chkd	Appr
Status					Suitability
Initial Status WIP					S0



Authorised		Signed		Date	
Contractor(s)					
TRU West Alliance					
Location					
MILES PLATTING JN - STALYBRIDGE JN (ASHTON BRANCH)(A17)					
Type		CAD Drawing		Sub-type Section	
Role		Rail Engineering		Sub-Role Drainage	
Zone		Miles Platting to Stalybridge			
Phasing		Proposed		Project Stage GRIP 5	
Project					
Transpennine Route Upgrade					
Contract No.					
151667					
Contract Title					
West of Leeds					
Drawing Title					
Clayton Bridge Drainage Long Section at Ditch For Planning Application					
Designed		C.Black		Signed	
Drawn				Signed	
Checked				Signed	
Approved				Signed	
Scale(s)		As Shown		ELR & Mileage 1.0663 to 7.1013	
Alternative Reference				Sheet 1 of 1	
Drawing Number				Revision	
151667-TSA-17-MVL1-DRG-R-DR-060042				P02.1	

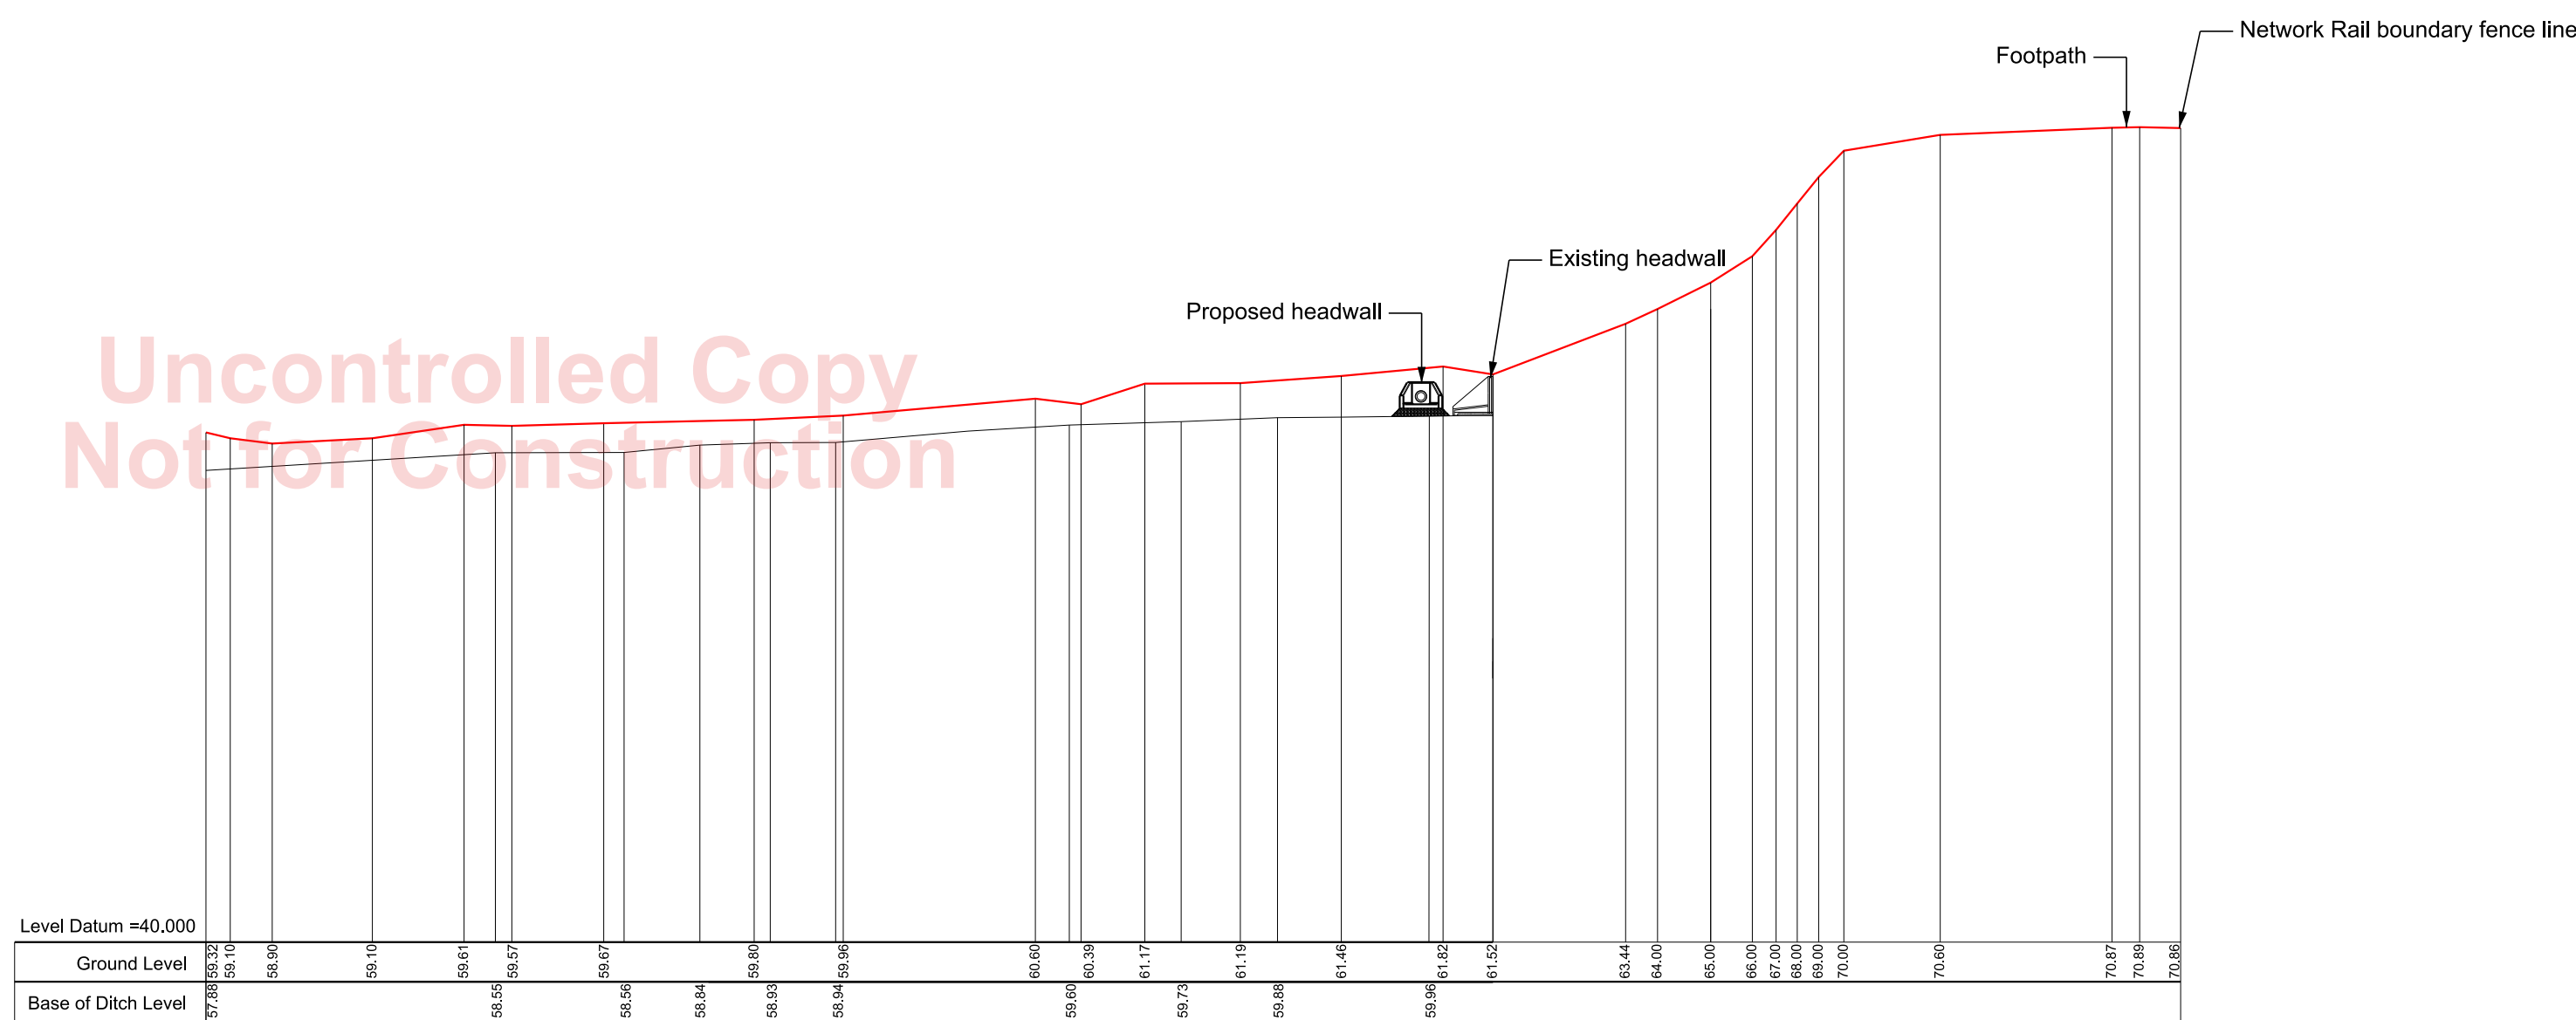

Section A-A
1:100m

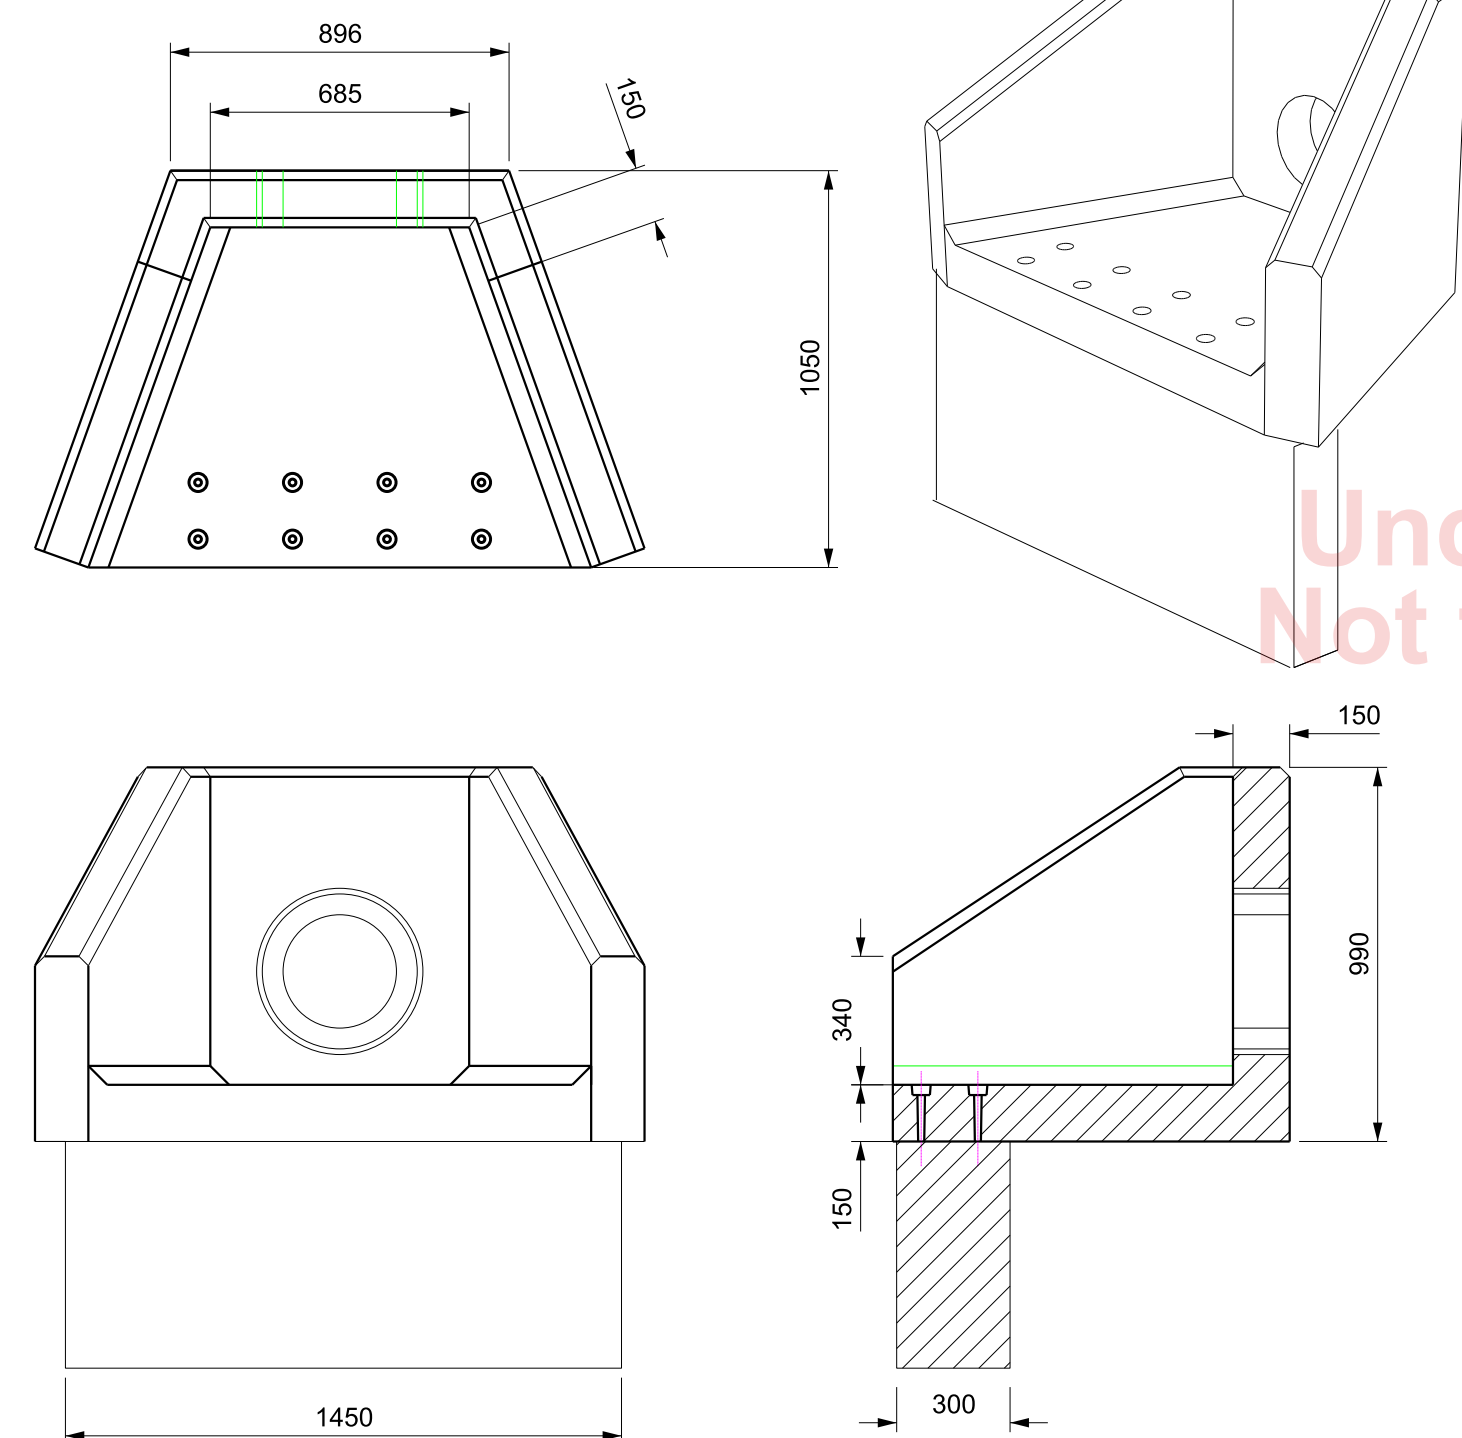

Headwall Details
Scale 1:20m

Uncontrolled Copy
Not for Construction

Not for Construction

Uncontrolled Copy