




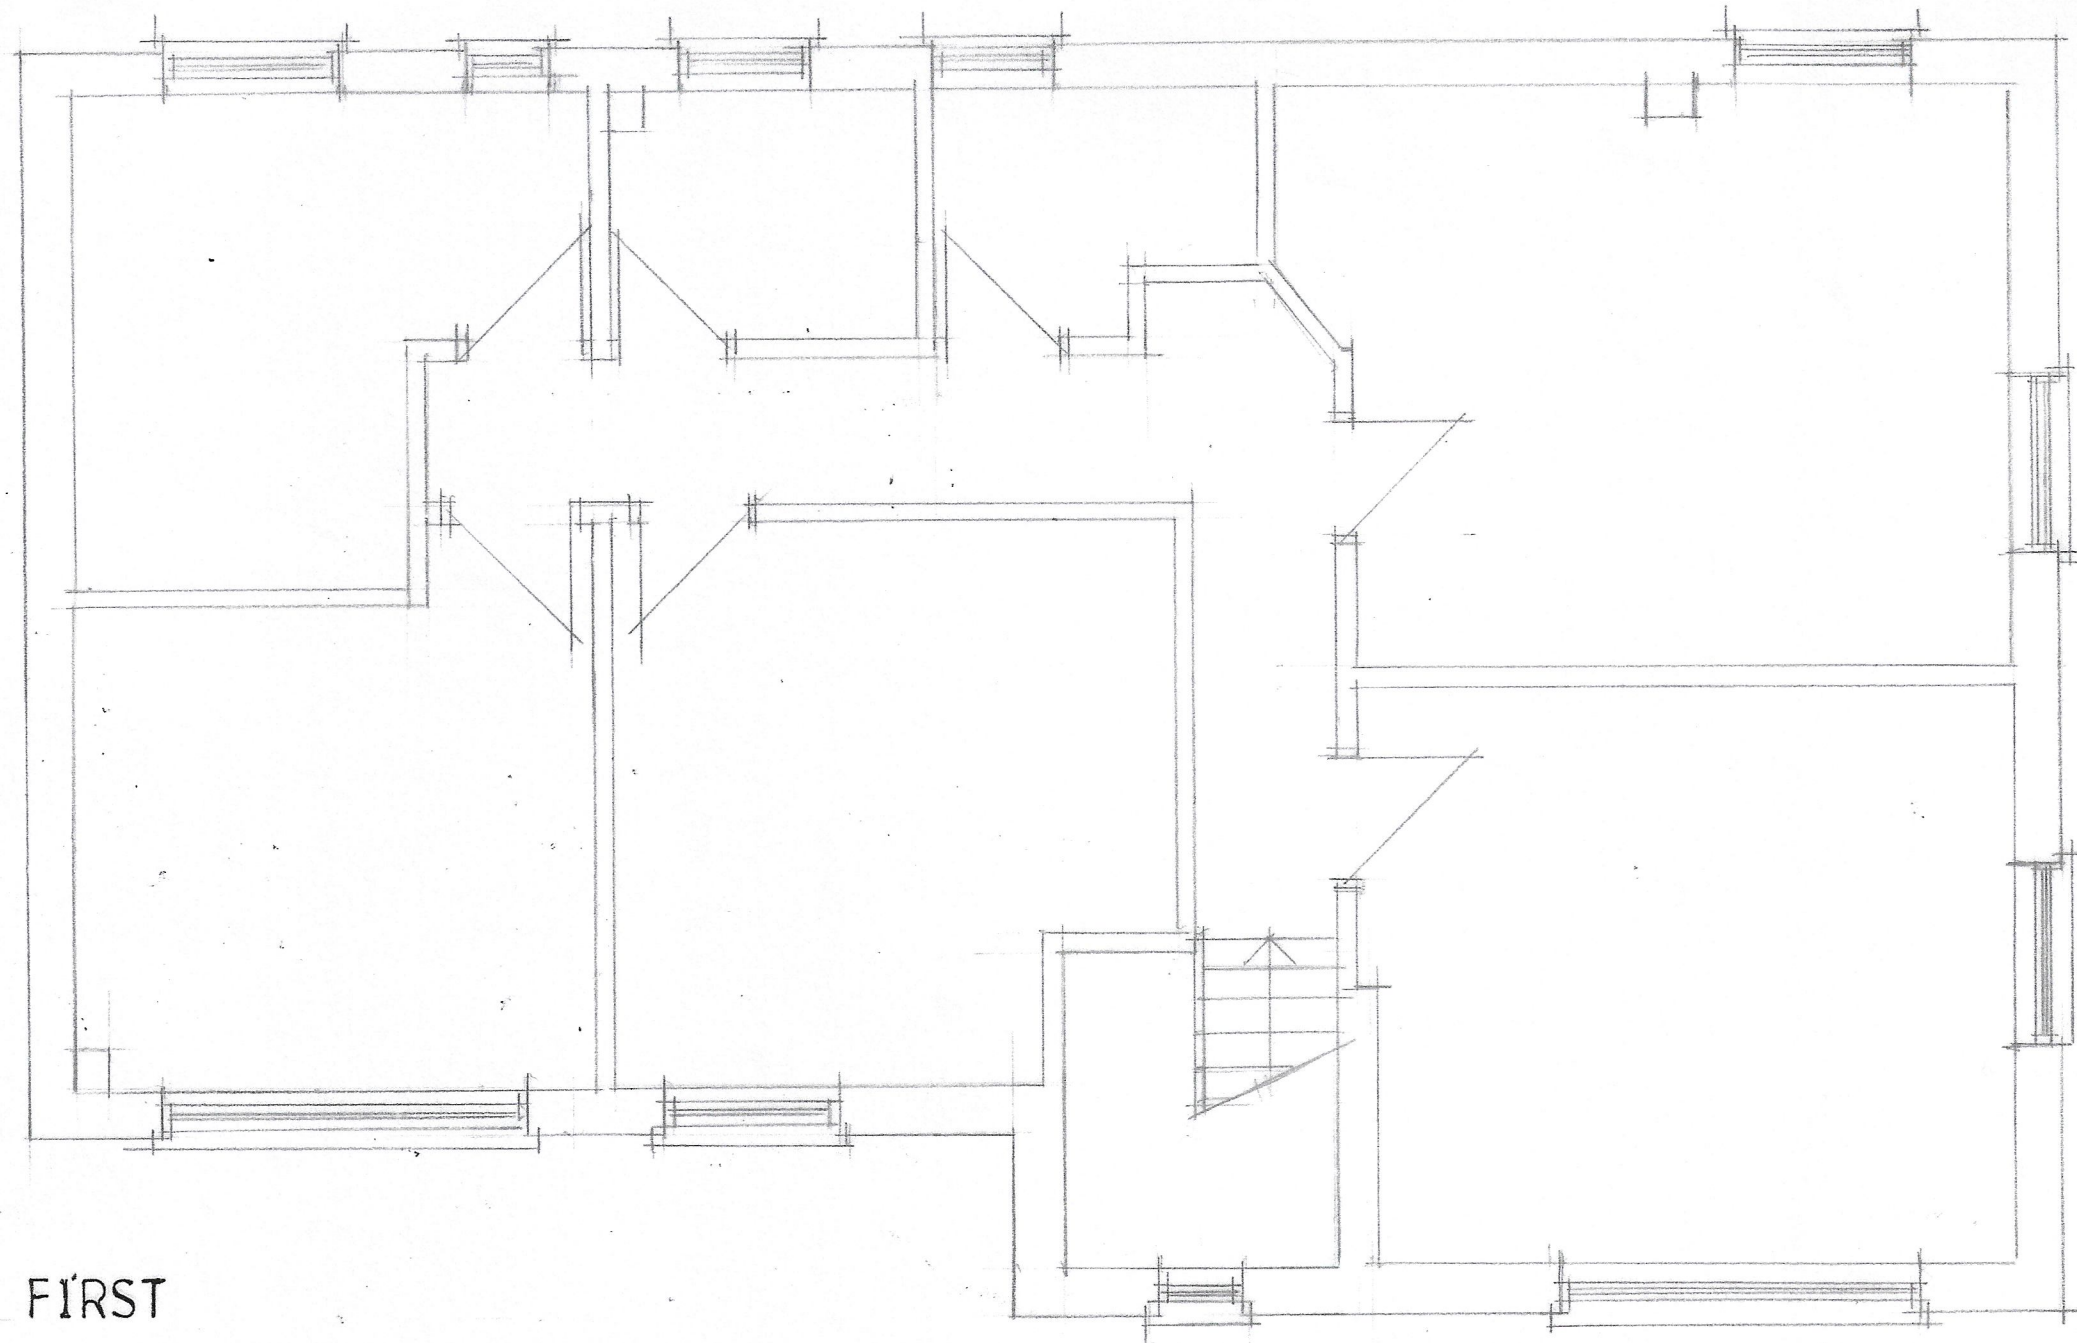

FIRST

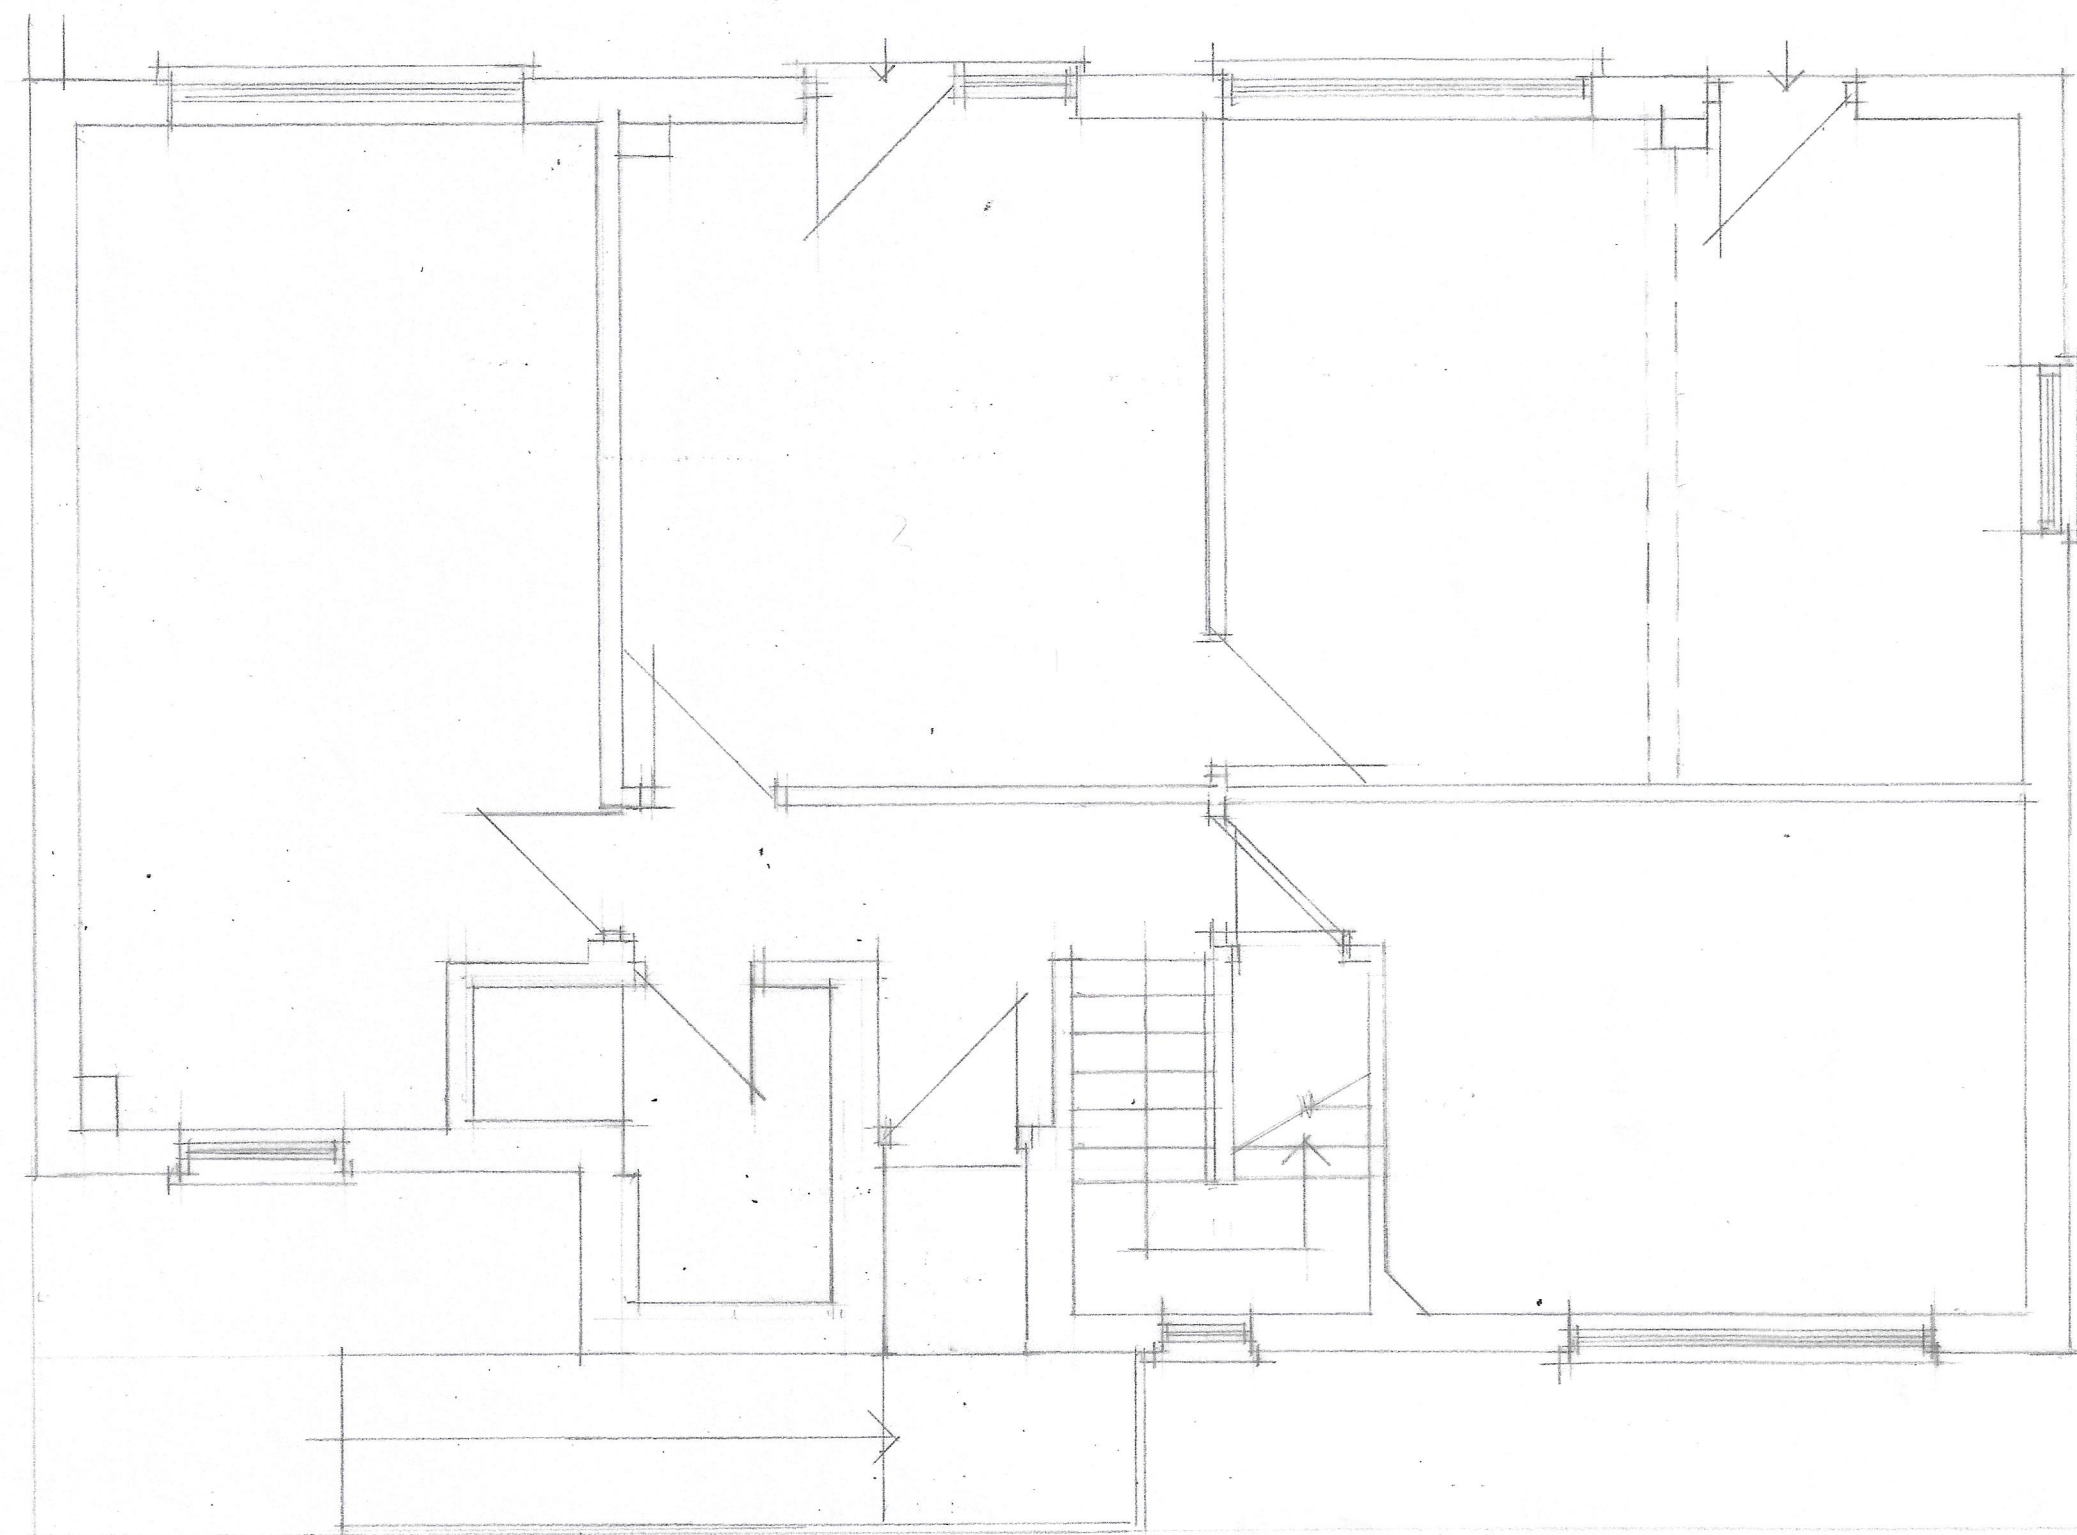

GROUND

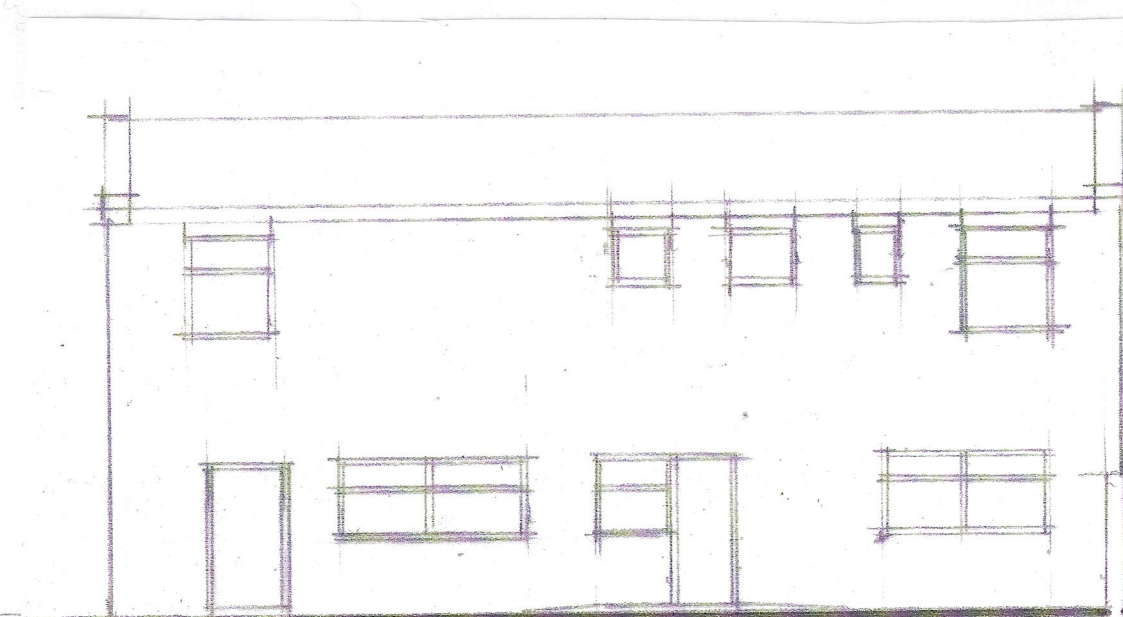

rear

CLIENT

GRACE SERVICES
21 CRONKEYSHAW AV
ROCHDALE OL12 6SQ

JOB TITLE

1 BORWELL STREET
GORTON
MANCHESTER M18 8FJ

DRG. TITLE

PLANS & ELEVATION
AS EXISTING

**HOLBOROW +
ORMESHER**
Limited

**architectural &
interior design**

15 OVERTON CLOSE
MIDDLEWICH
CHESHIRE CW10 0PZ

phone: 07770 834939

ISSUE	ORIGINAL	1	2	3	4	5	6	7
REVISION		A						
DATE		MAR 22						
DRAWN		DMO						
CHECKED								
APPROVED								

SCALE 1:50 at A2

DRAWING
NUMBER 2229/21/01^A