


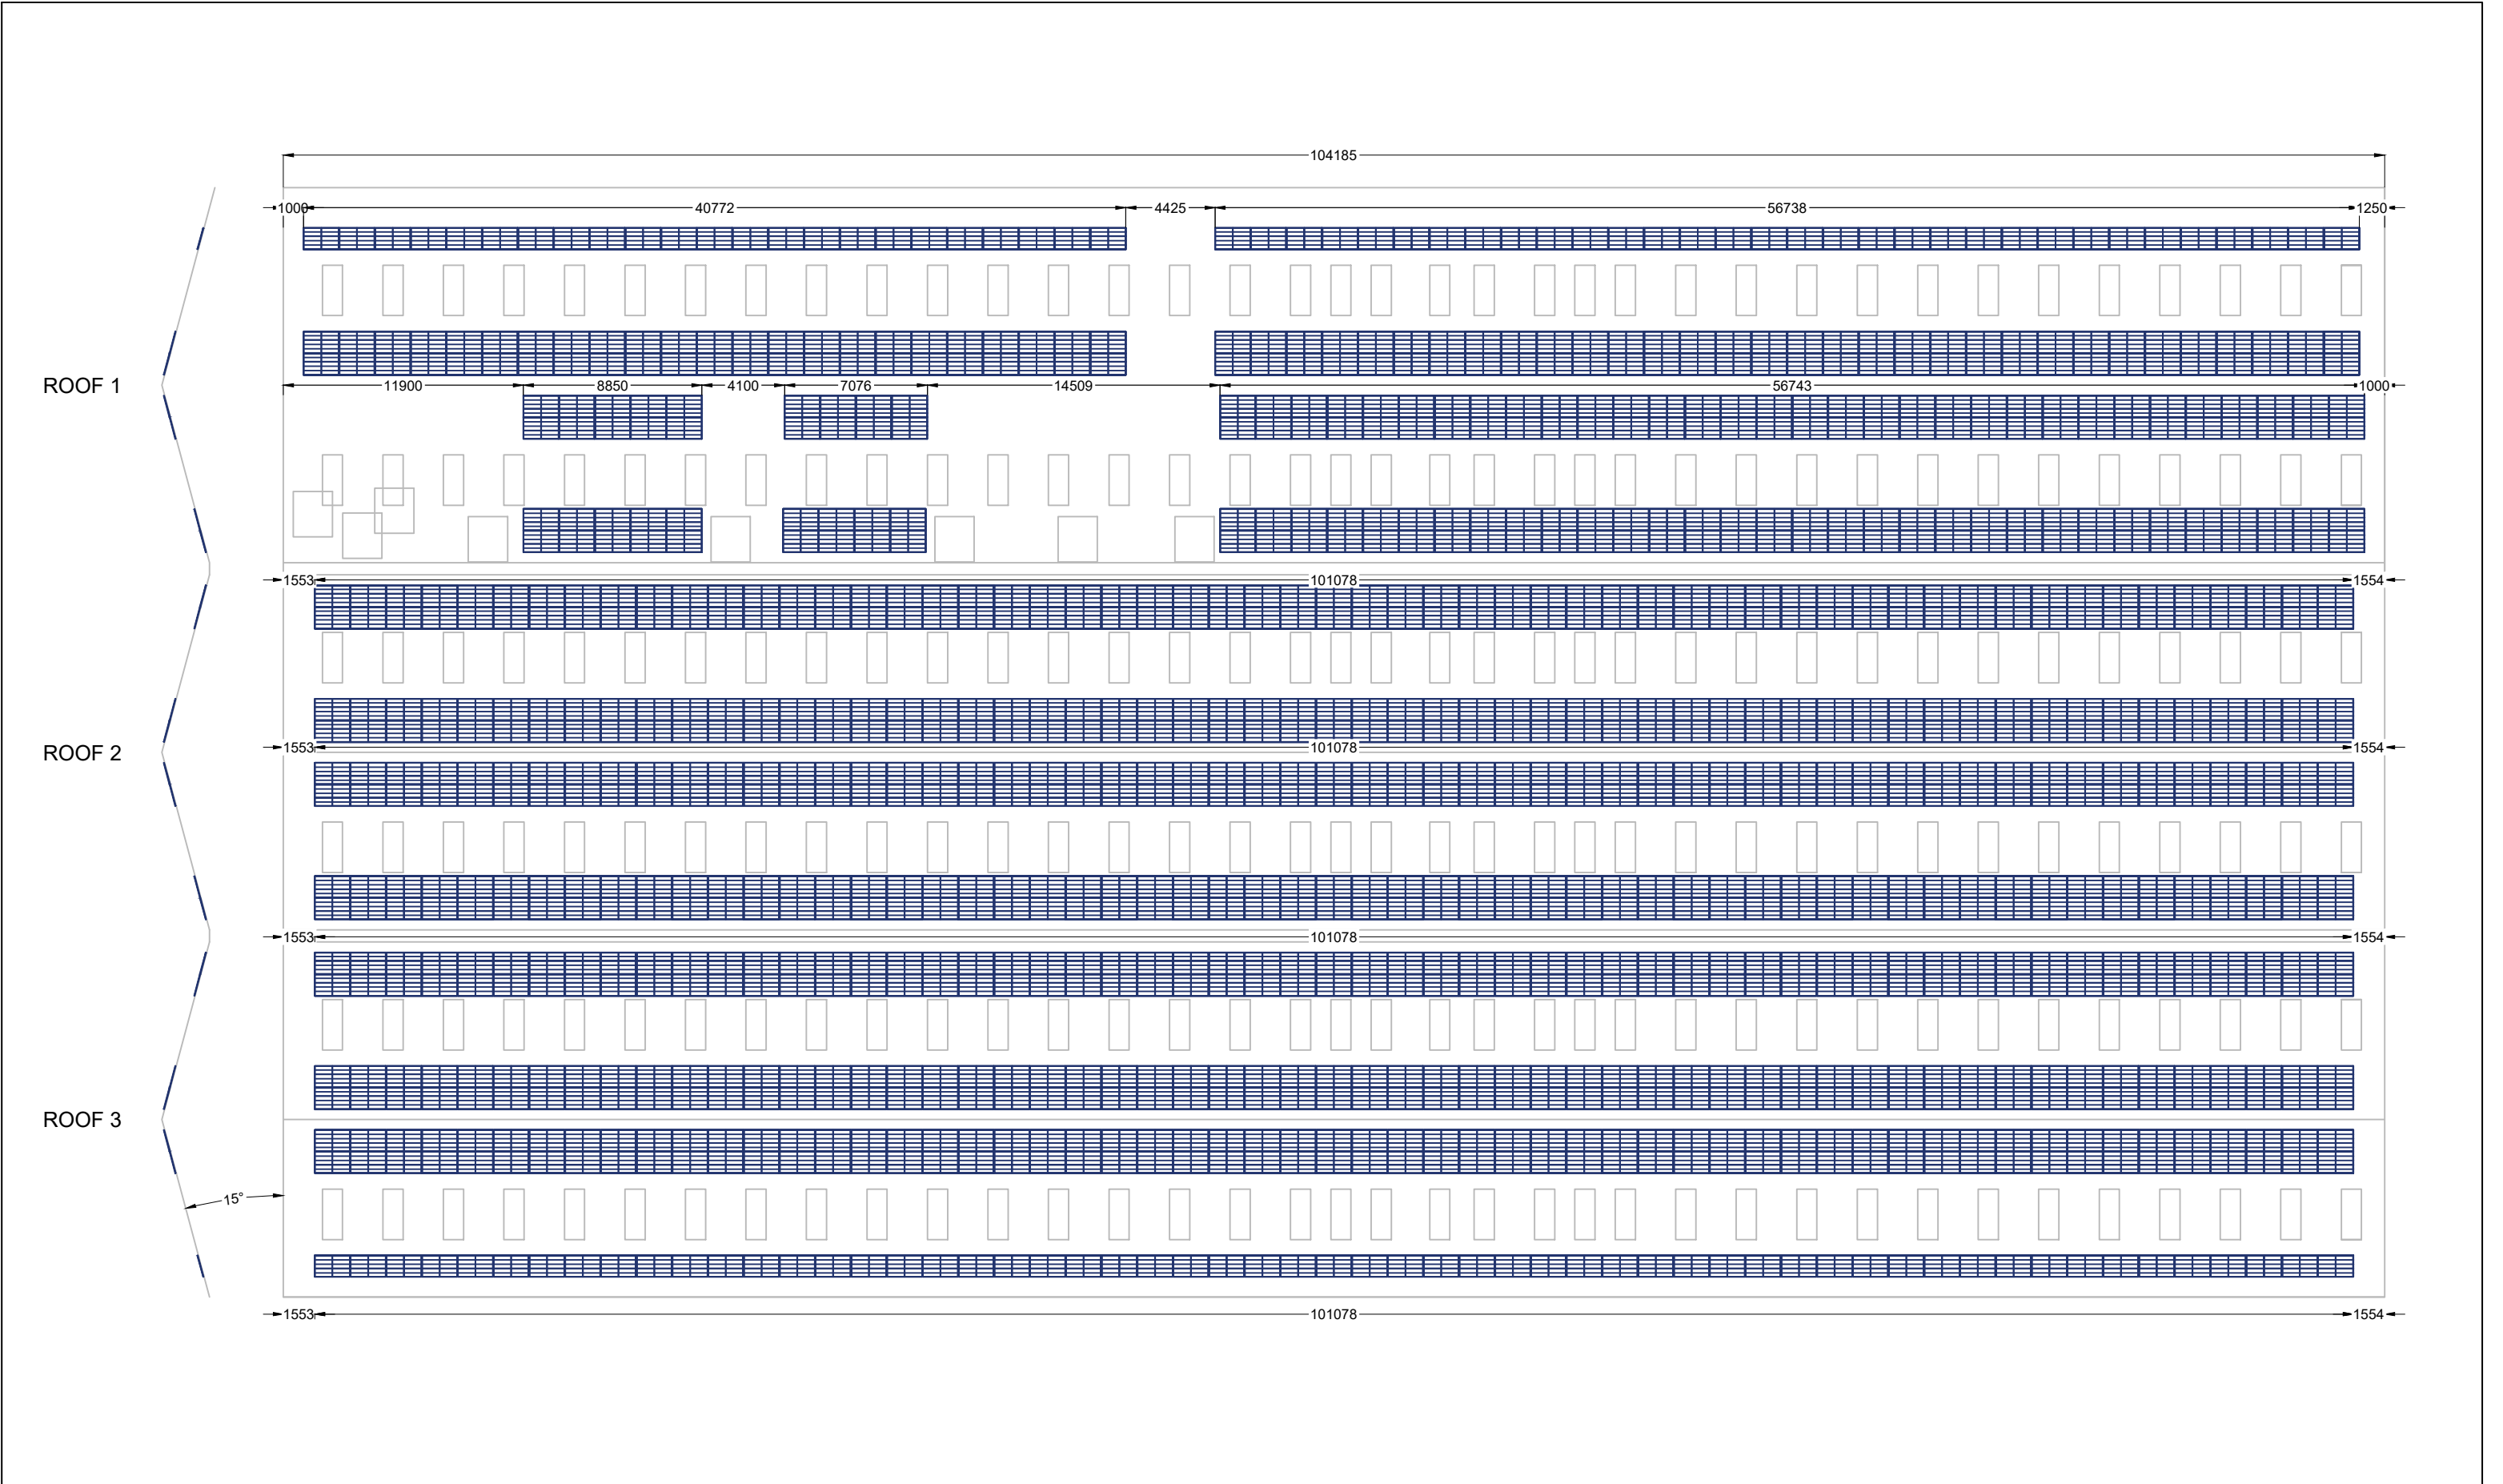

Rev: 00		Project Name: VIRGIN MEDIA		Date: 06/12/21		Do not scale from this drawing. All dimensions are indicative only and are in mm unless otherwise stated. Do not use any dimensions without checking on site. The drawing is copyright of The Phoenix Works Ltd and these drawings must not be used or replicated without The Phoenix Works Ltd's written consent. © Copyright 2021 The Phoenix Works Ltd	Rev: 00	Date: 06/12/21	Change: ORIGINAL	Dwn: CO	Rev: 06	Date: XX/XX/XX	Change: ORIGINAL	Dwn: XX	Project Details:	SOLAR PANEL LAYOUT	PHOENIXWORKS
Drawing ref: VM-BAGULEY-006	Project Address: BAGULEY MANCHESTER M23 1EE				01		XX/XX/XX	XXXXX	XX	07	XX/XX/XX	XXXXX	XX				
					02		XX/XX/XX	XXXXX	XX	08	XX/XX/XX	XXXXX	XX				
					03		XX/XX/XX	XXXXX	XX	09	XX/XX/XX	XXXXX	XX				
					04		XX/XX/XX	XXXXX	XX	10	XX/XX/XX	XXXXX	XX				
					05		XX/XX/XX	XXXXX	XX	11	XX/XX/XX	XXXXX	XX				
					SOLAR PANEL LAYOUT												
Drawing ref: VM-BAGULEY-006		Rev: 00															