
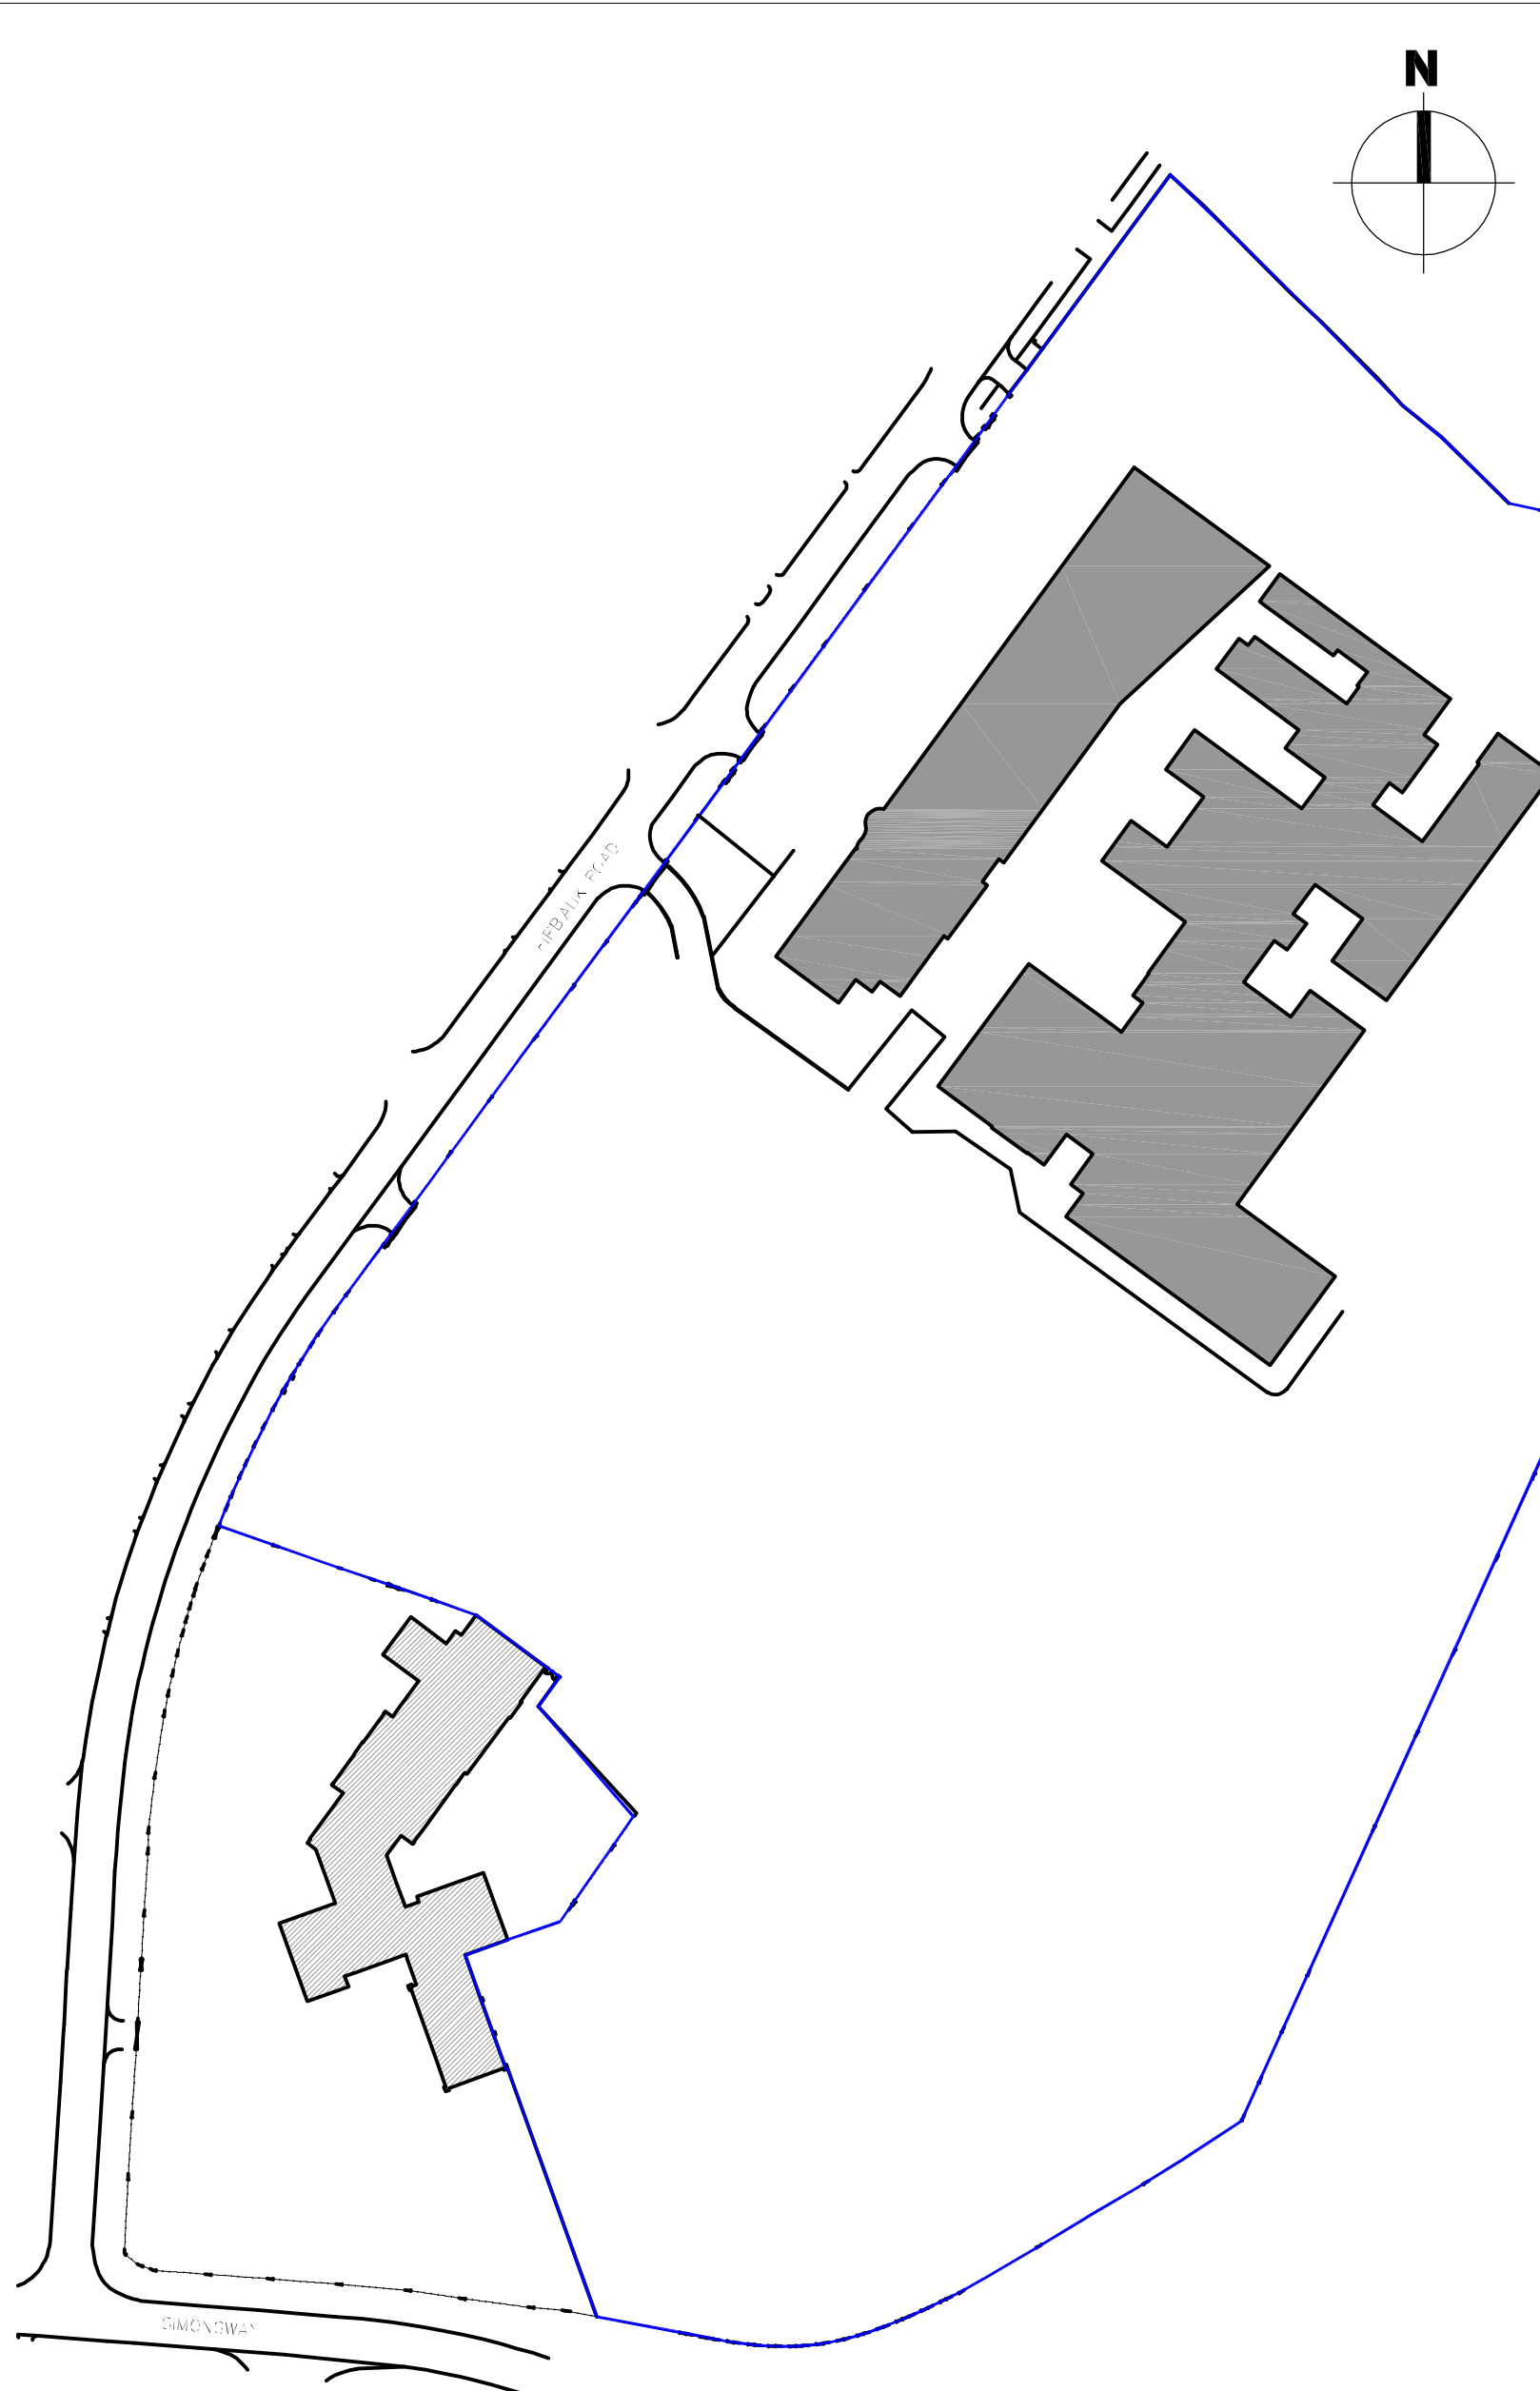


Notes

Diocese Reference
50-9A

-  Line indicates site boundary
-  Hatch Indicates school Buildings
-  Hatch Indicates other Buildings

OS Plan
Scale 1:1250 @ A3

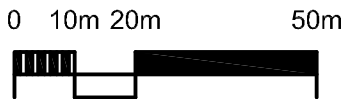

1:1250

Rev	Description	Date	Dr by	App by
original by	ASN	date created	14.02.22	approved by
				MS



AHR Building Consultancy Ltd
5th Floor
55 Princess Street
Manchester
M2 4EW
United Kingdom

T +44(0)161 8287900
E manchester@ahr.co.uk
www.ahr.co.uk

client
**Shrewsbury Roman Catholic Diocesan
Trustee Registered**

project
**St Pauls Catholic High School, Wythenshaw
Modular Classrooms**

drawing
OS Plan

project number	2020.00012.038	scale	1:1250 @A3
drawing number	St.P_98.001	rev	issue status
			Planning

This drawing is to be read in conjunction with all related drawings.
All dimensions must be checked and verified on site before commencing any work or producing shop drawings. The originator should be notified immediately of any discrepancy.
This drawing is copyright and remains the property of AHR.