




LOCATION PLAN
102-104, WATERLOO ROAD, MANCHESTER M8 8AW

SCALE 1:1250 @ A3

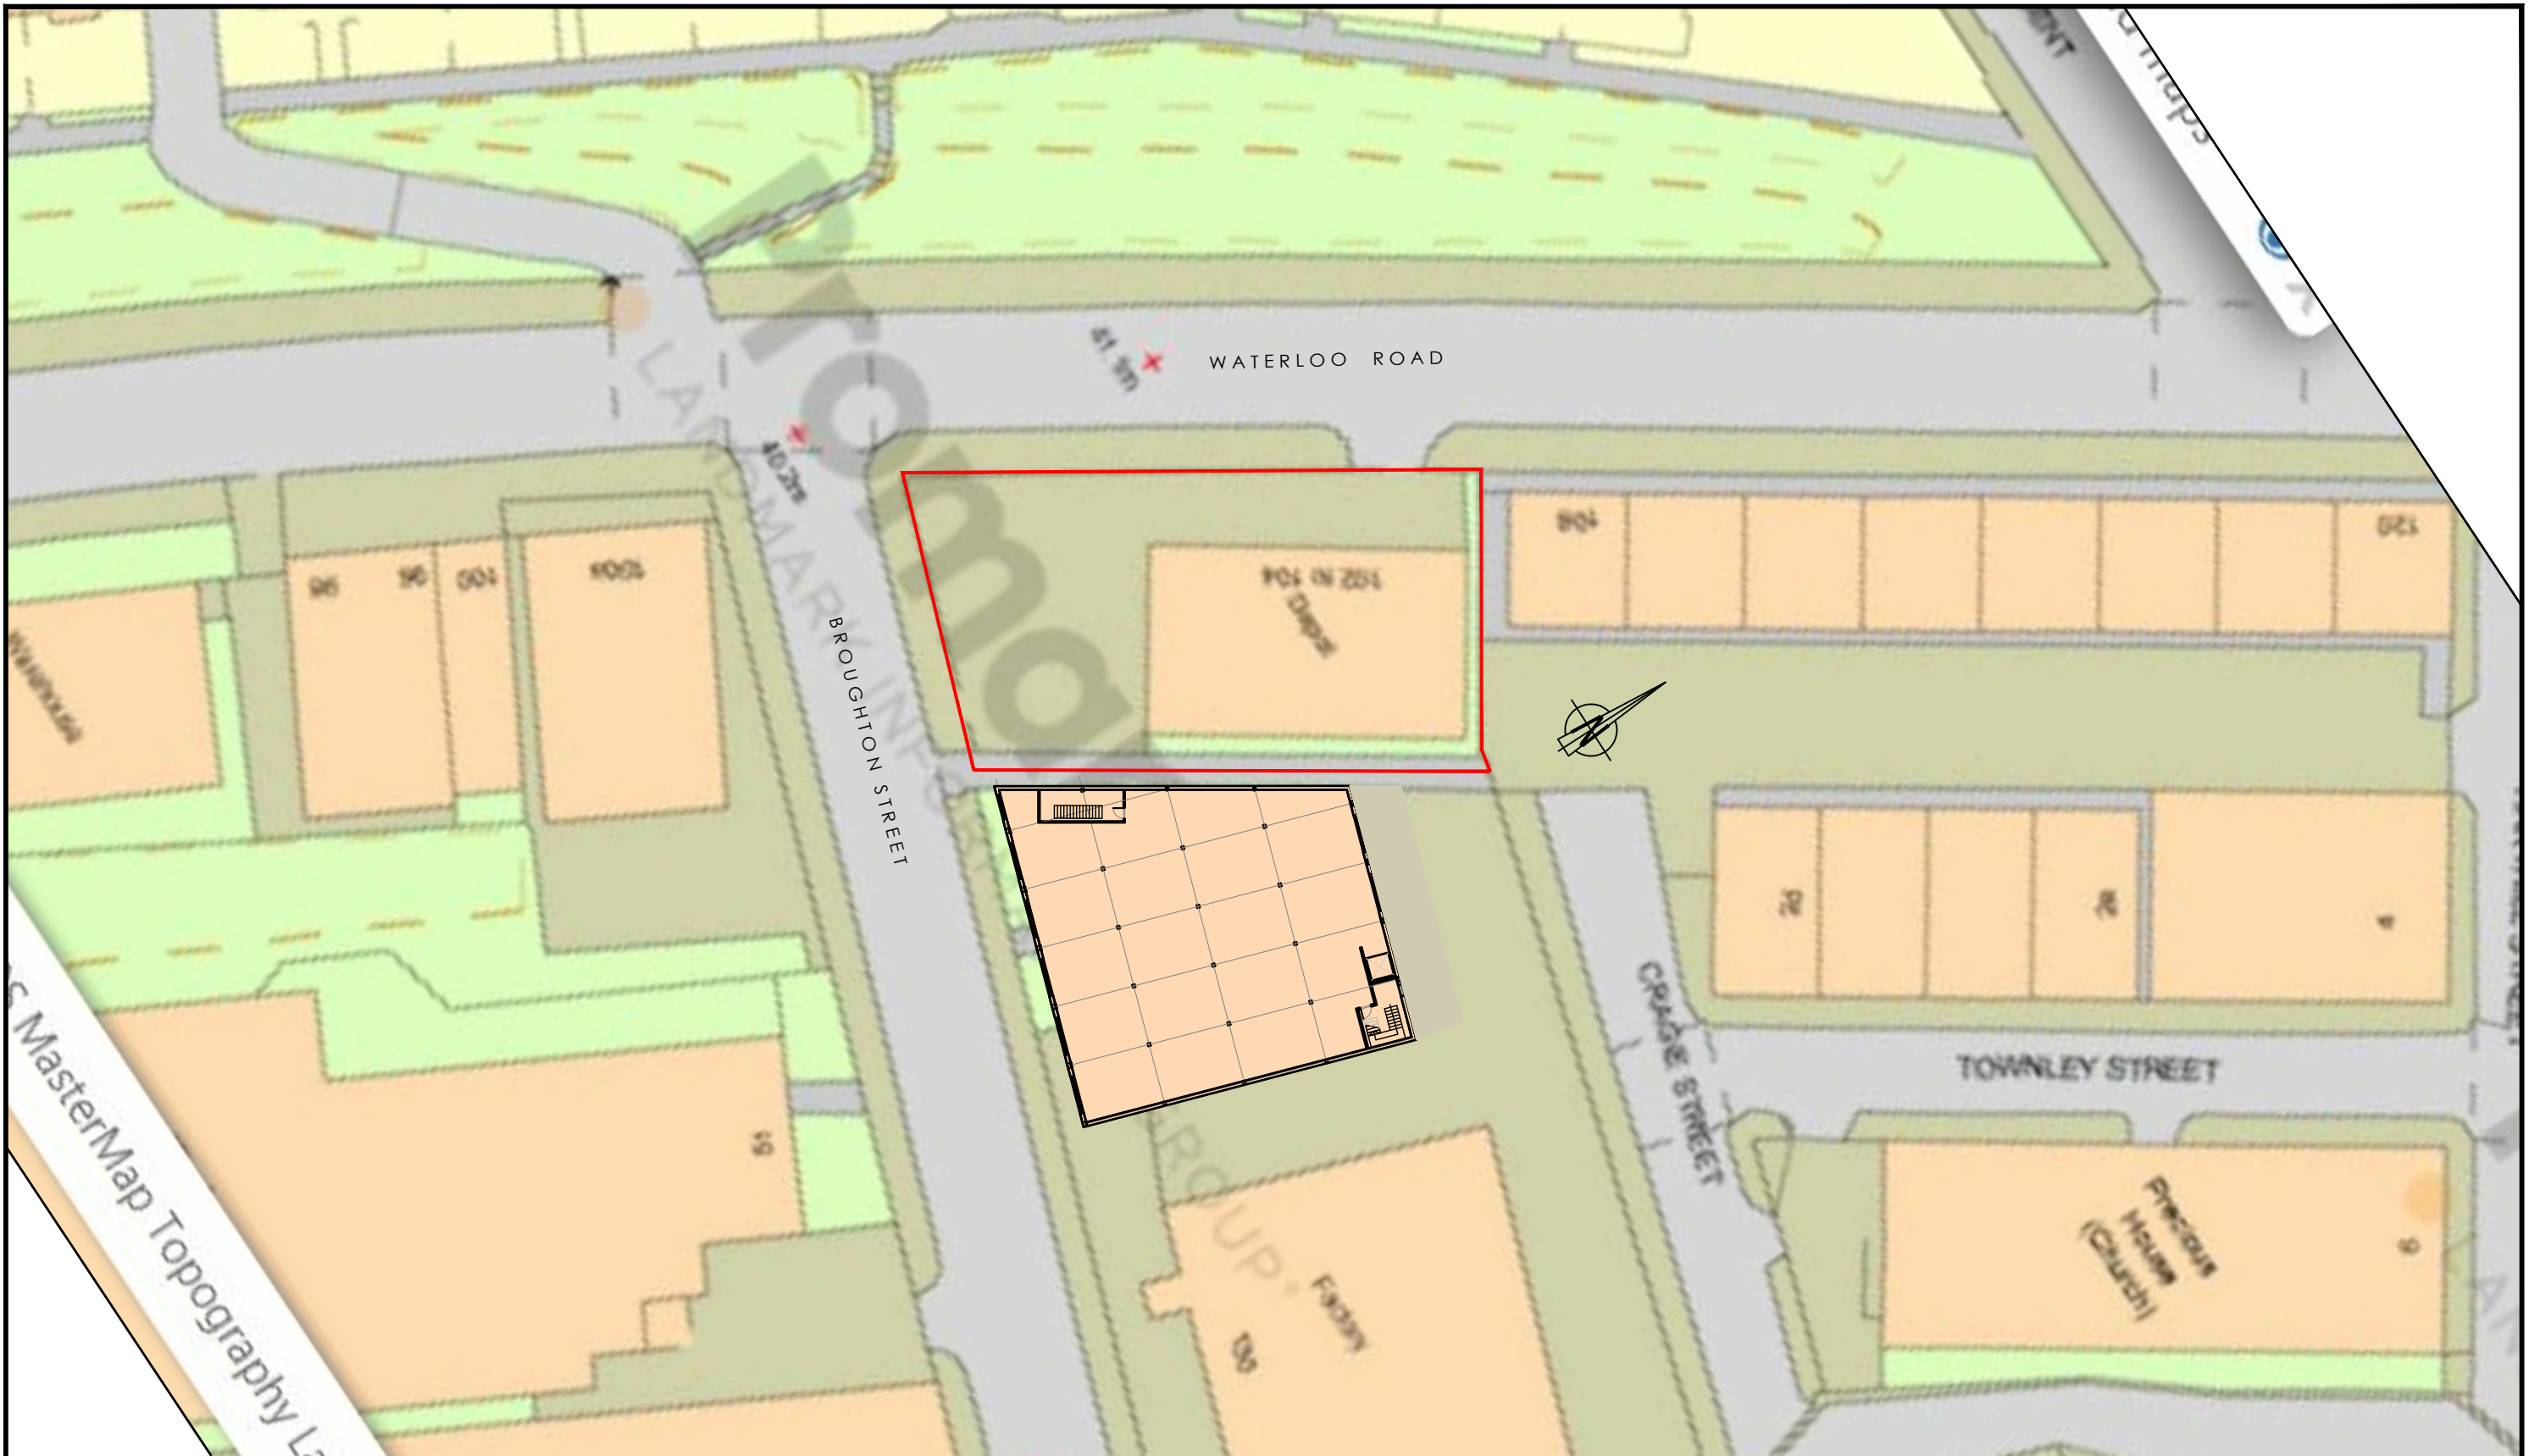

FOB Design (UK) Ltd
72A Water Lane,
Wilmslow, Cheshire. SK9 5BB
01625 251644
office@fob-design.com www.fob-design.com

REV | DATE | [DRAWN BY]

Copyright of fob design (UK) Ltd, all rights reserved.
This drawing is the property of fob design (UK) Ltd. It is not to be reproduced, copied, or used in any way without the written consent of fob design (UK) Ltd. No part of this drawing should be modified or altered without the written consent of fob design (UK) Ltd.

102-104, WATERLOO ROAD, MANCHESTER M8 8AW
PROPOSED WHOLESALE RETAIL WAREHOUSE

Drawn	NP	Status	SK	Date	jun 21
Checked	DPP	Original	A3	Scale	1:1250@A3

26213-PL 01