


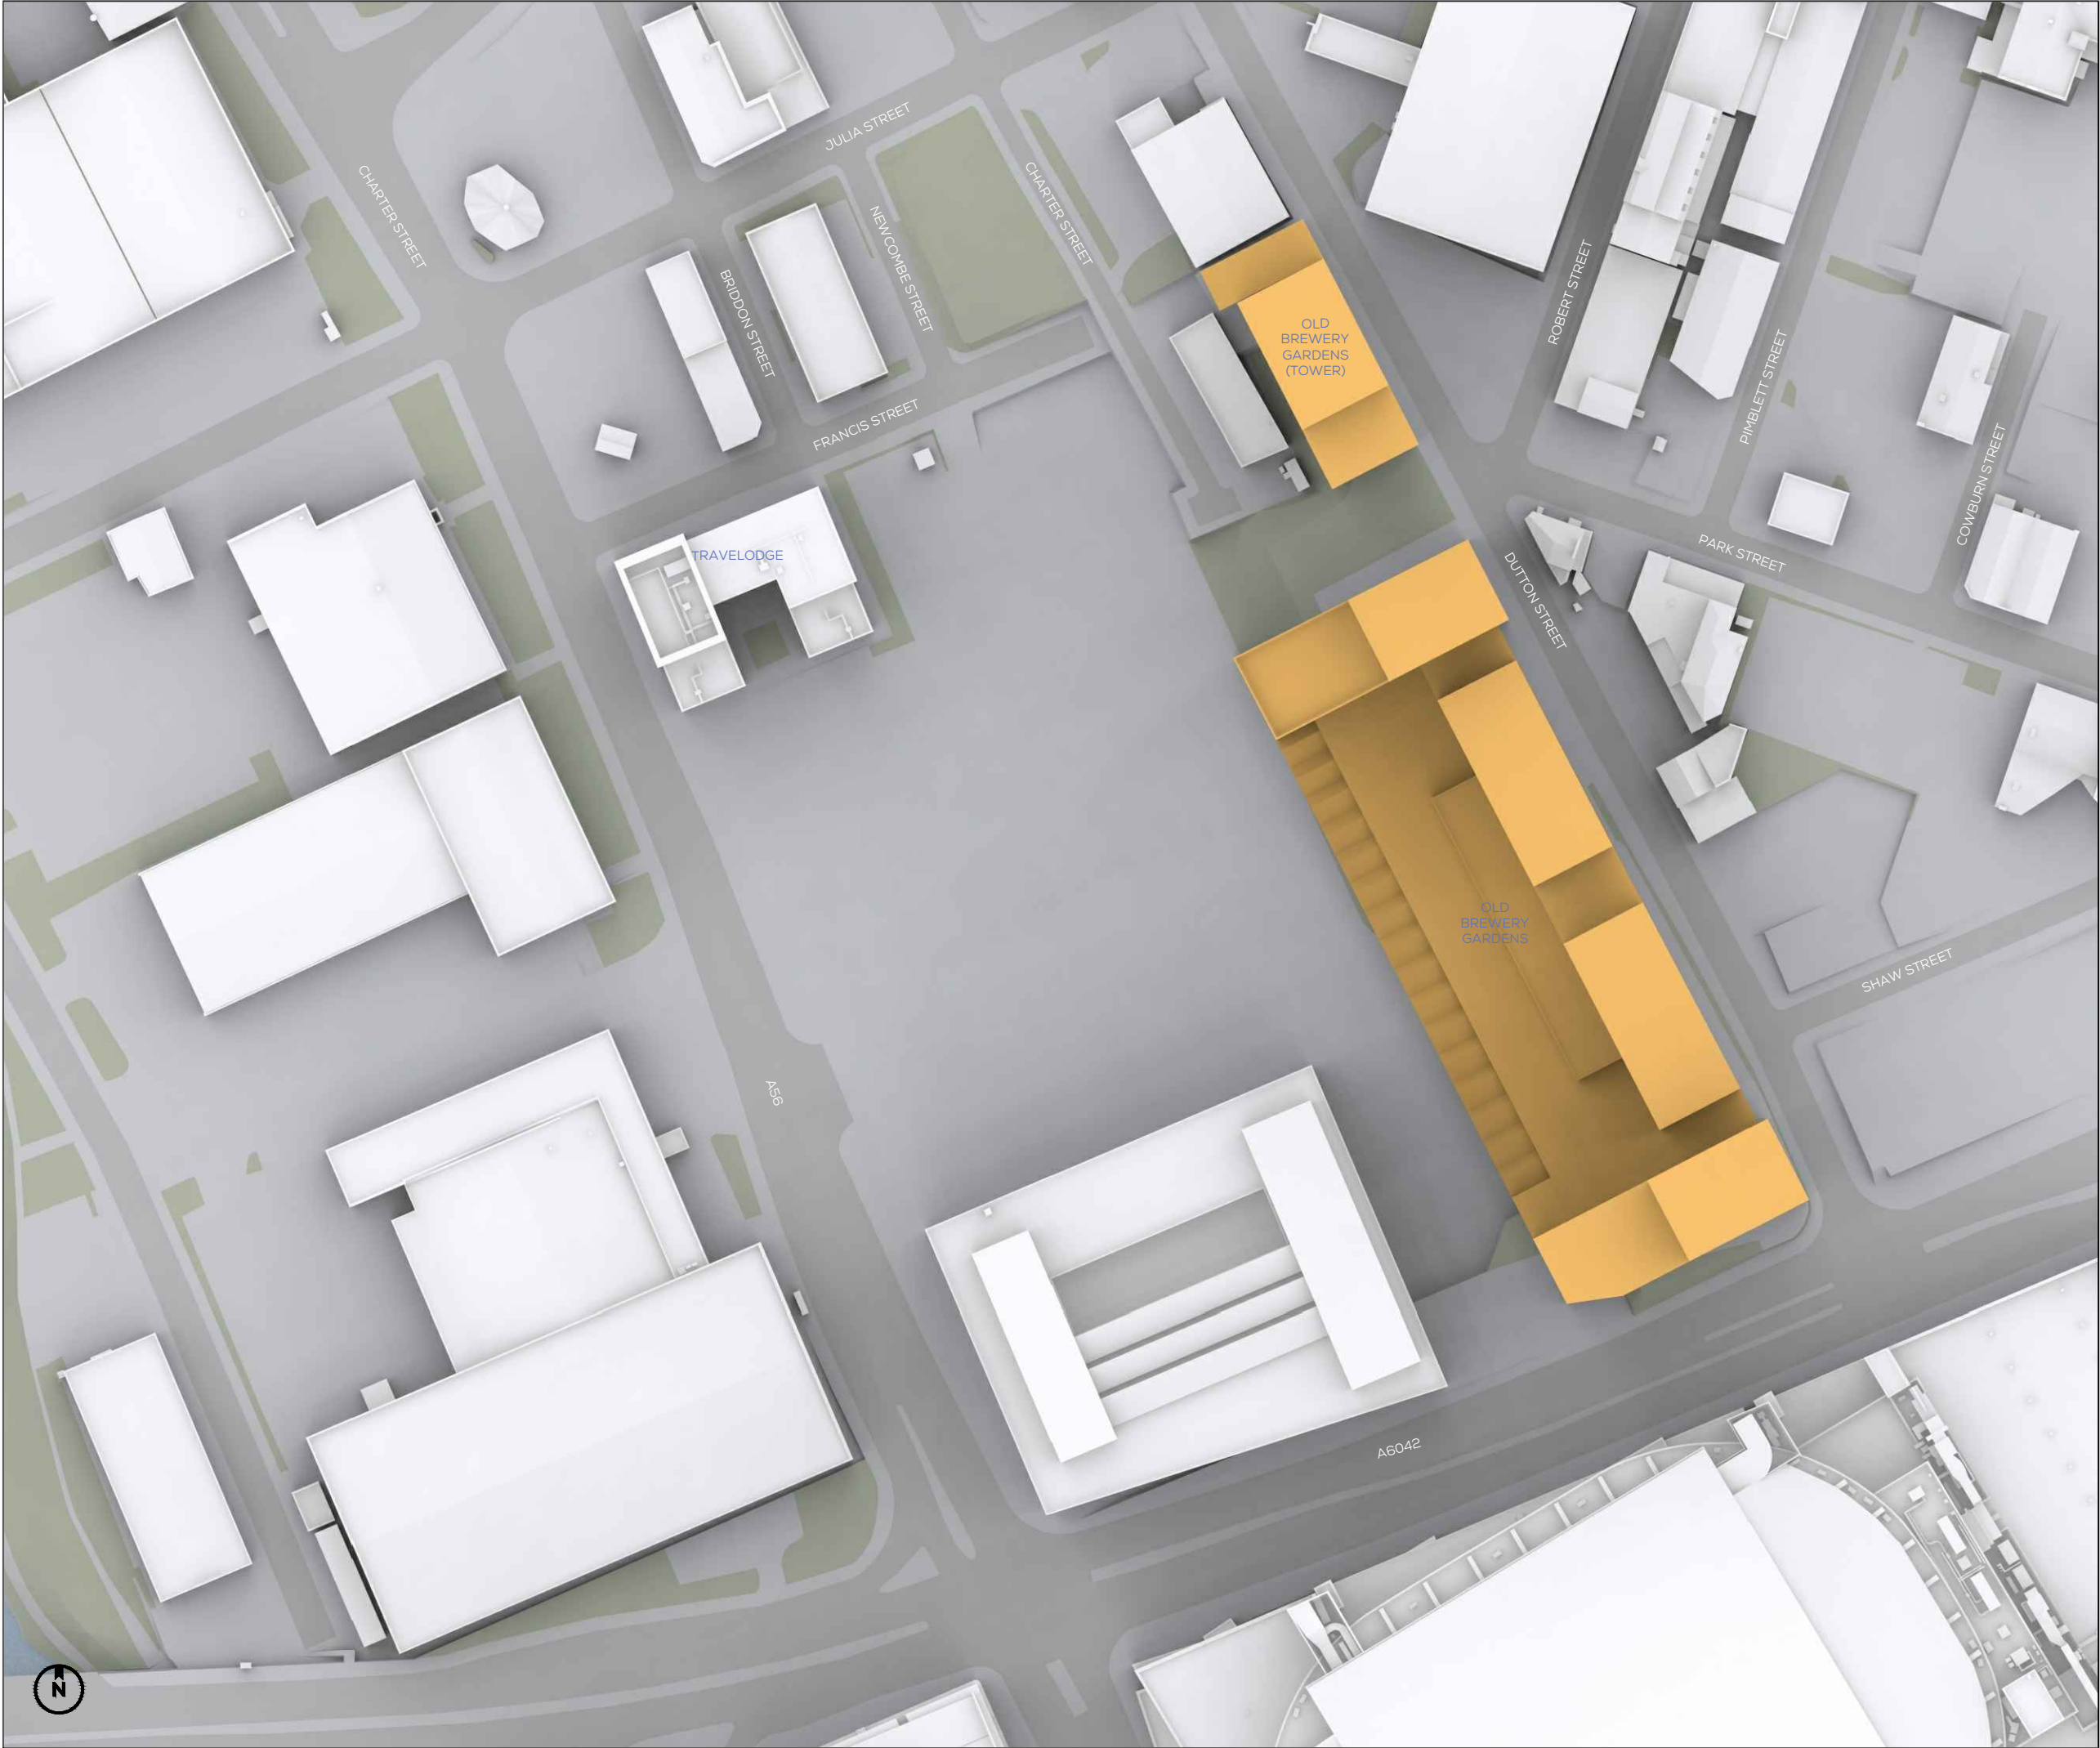

SOURCES OF INFORMATION

IR20-20211118-Assael
IR21-Planning portal
IR22-Vertex

ALL INFORMATION DISPLAYED IS SUBJECT TO A COMPLETE VERIFIABLE SITE SURVEY BEING UNDERTAKEN. GIA TAKES NO RESPONSIBILITY ON THE ACCURACY OR RELIABILITY OF THE DISPLAYED DATA SINCE A VERIFIED SITE SURVEY WAS NOT MADE AVAILABLE PRIOR TO THE GENERATION OF SUCH INFORMATION.

NOTES:
EXISTING SCENARIO
CONSENTED SCHEME SHOWN IN ORANGE


N.B. DO NOT SCALE OFF THIS DRAWING
PROJECT:
BODDINGTONS, MANCHESTER

DRAWING NAME:
PLAN VIEW EXISTING

DWN BY	SCALE	CHK BY	STATUS	DATE
ML	NTS	SP	-	NOV21
PROJ No.	REL No.	IS No.	DWG No.	REV No.
1474	02	01	01	-

gia
2 Commercial St.
Manchester
M15 4RQ
t 0161 672 5101
mail@gia.uk.com
www.gia.uk.com

MANCHESTER • LONDON

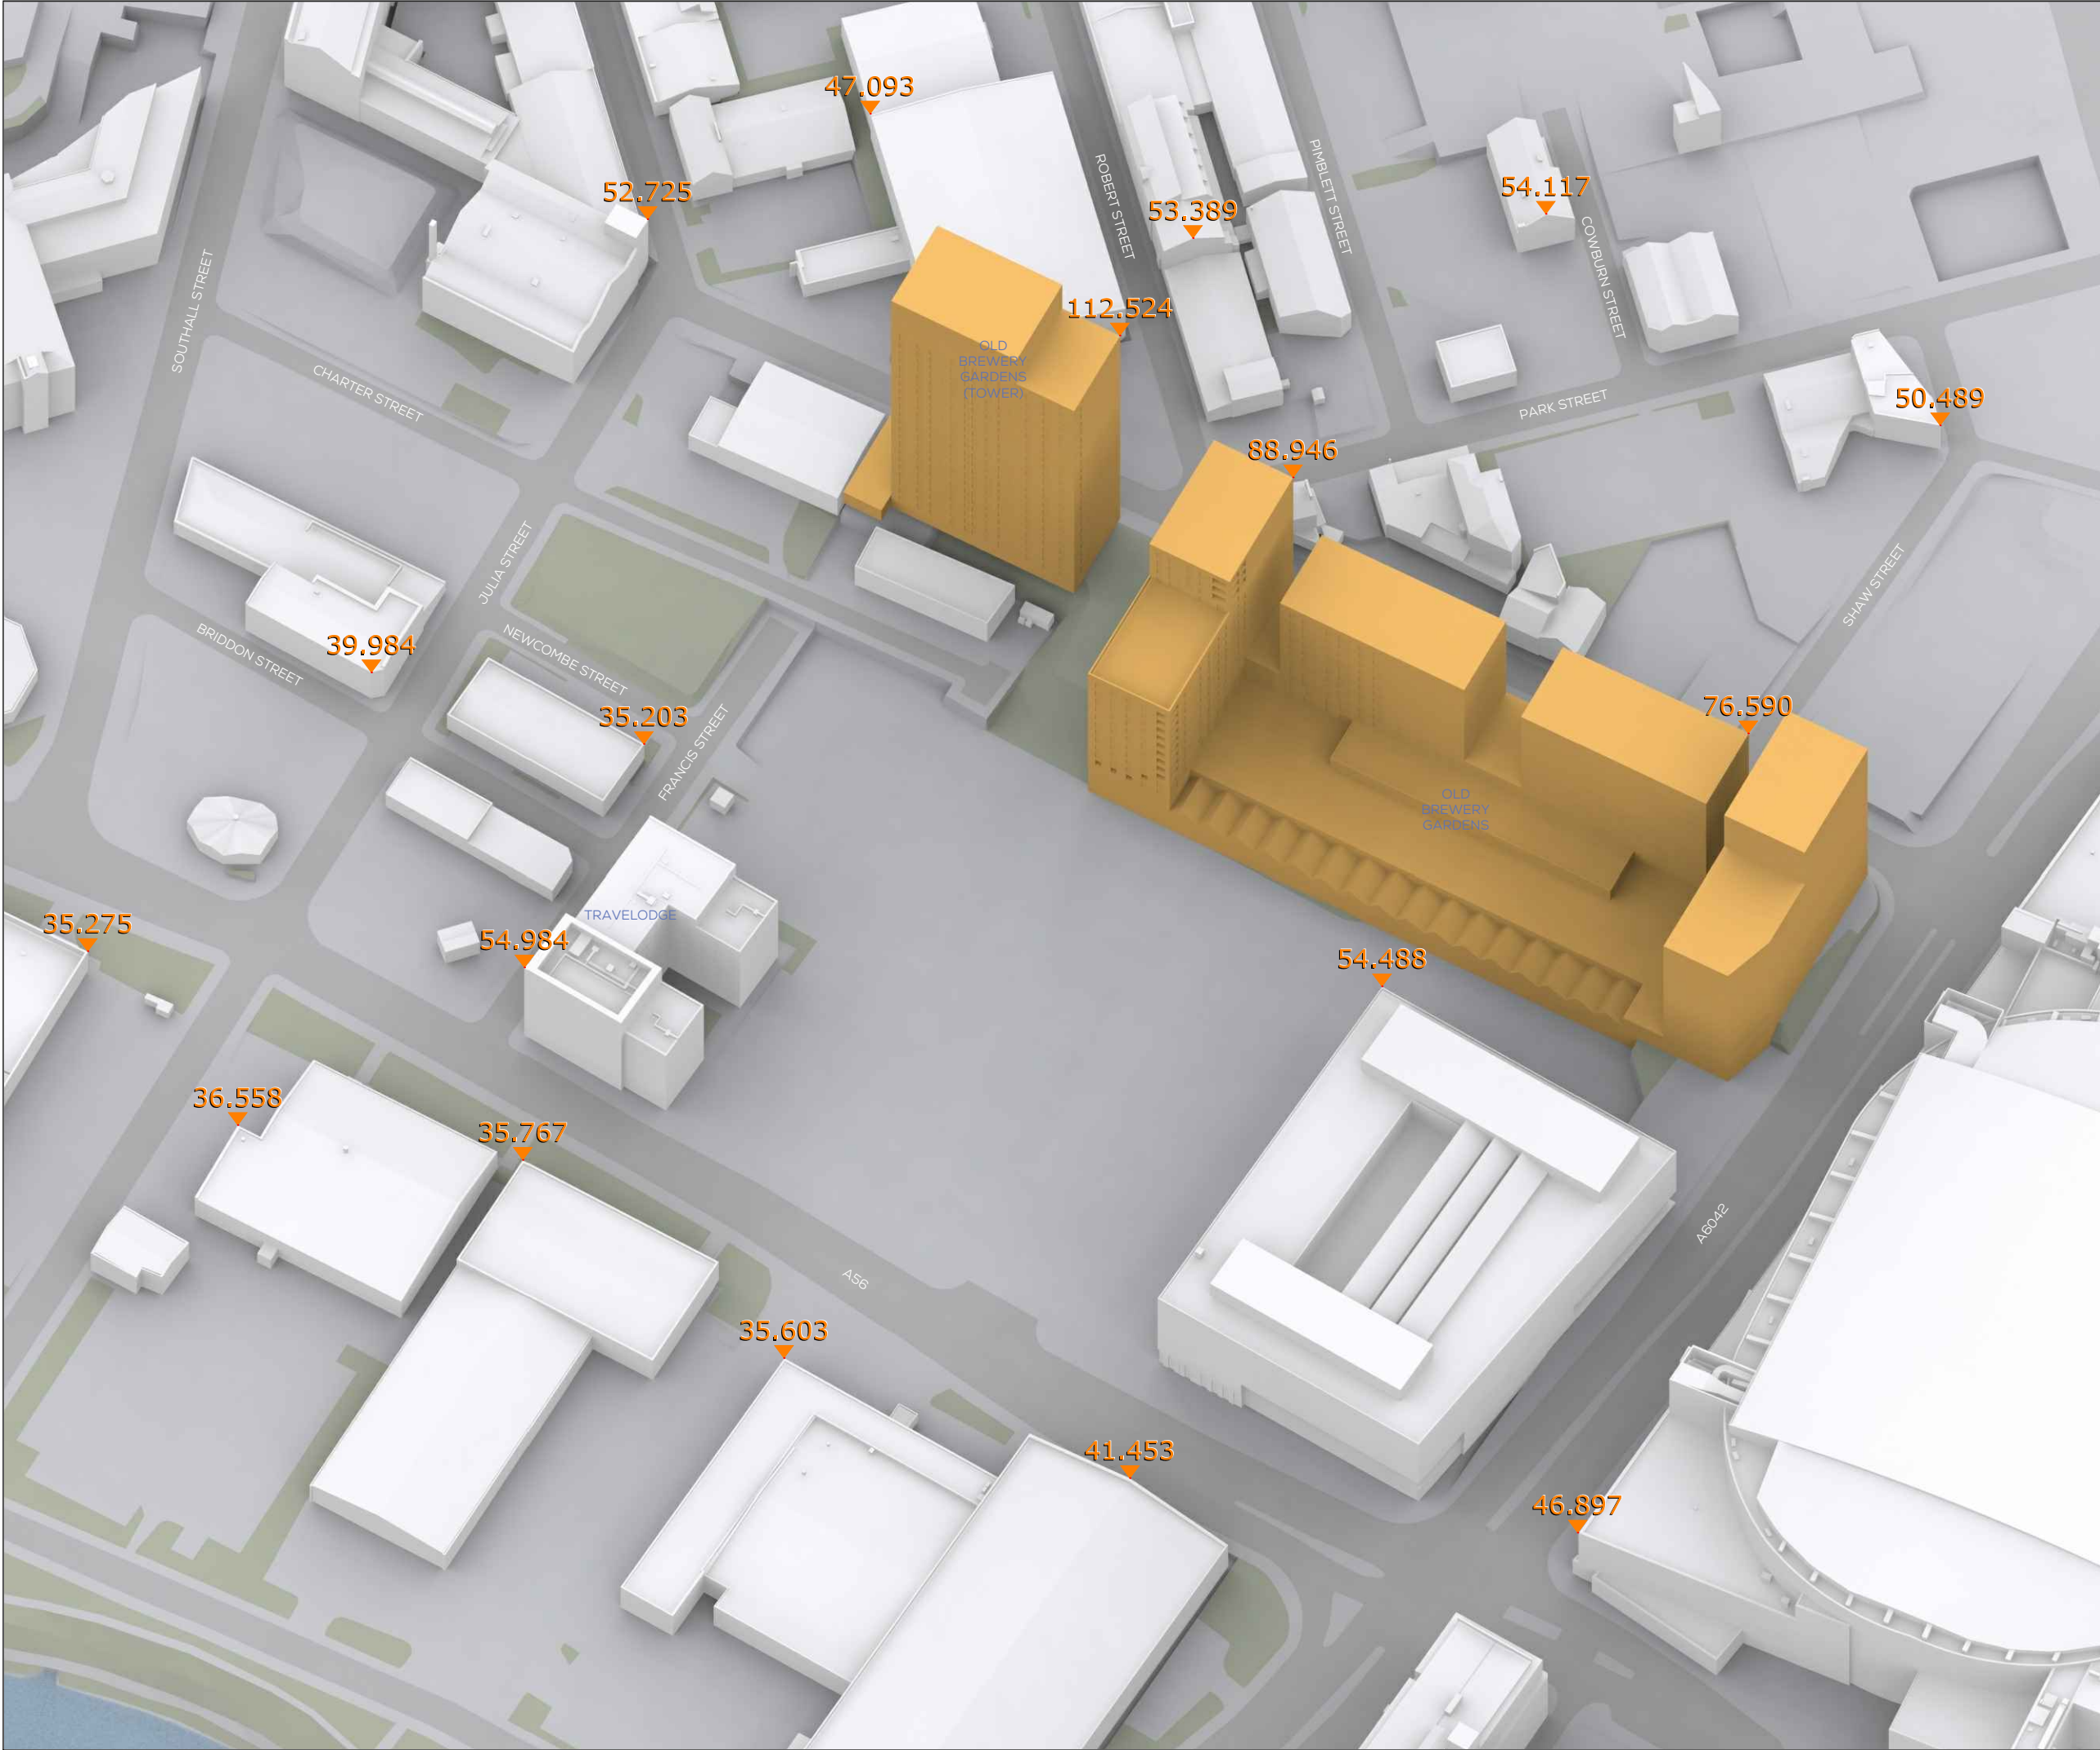

SOURCES OF INFORMATION

IR20-20211118-Assael
IR21-Planning portal
IR22-Vertex

ALL INFORMATION DISPLAYED IS SUBJECT TO A COMPLETE VERIFIABLE SITE SURVEY BEING UNDERTAKEN. GIA TAKES NO RESPONSIBILITY ON THE ACCURACY OR RELIABILITY OF THE DISPLAYED DATA SINCE A VERIFIED SITE SURVEY WAS NOT MADE AVAILABLE PRIOR TO THE GENERATION OF SUCH INFORMATION.

NOTES:
EXISTING SCENARIO
CONSENTED SCHEME SHOWN IN ORANGE

N.B. DO NOT SCALE OFF THIS DRAWING
PROJECT:
BODDINGTONS, MANCHESTER


DRAWING NAME:
3D VIEW EXISTING

DWN BY	SCALE	CHK BY	STATUS	DATE
ML	NTS	SP	-	NOV21
PROJ No.	REL No.	IS No.	DWG No.	REV No.
1474	02	01	02	-



2 Commercial St.
Manchester
M15 4RQ
t 0161 672 5101
mail@gia.uk.com
www.gia.uk.com

MANCHESTER • LONDON

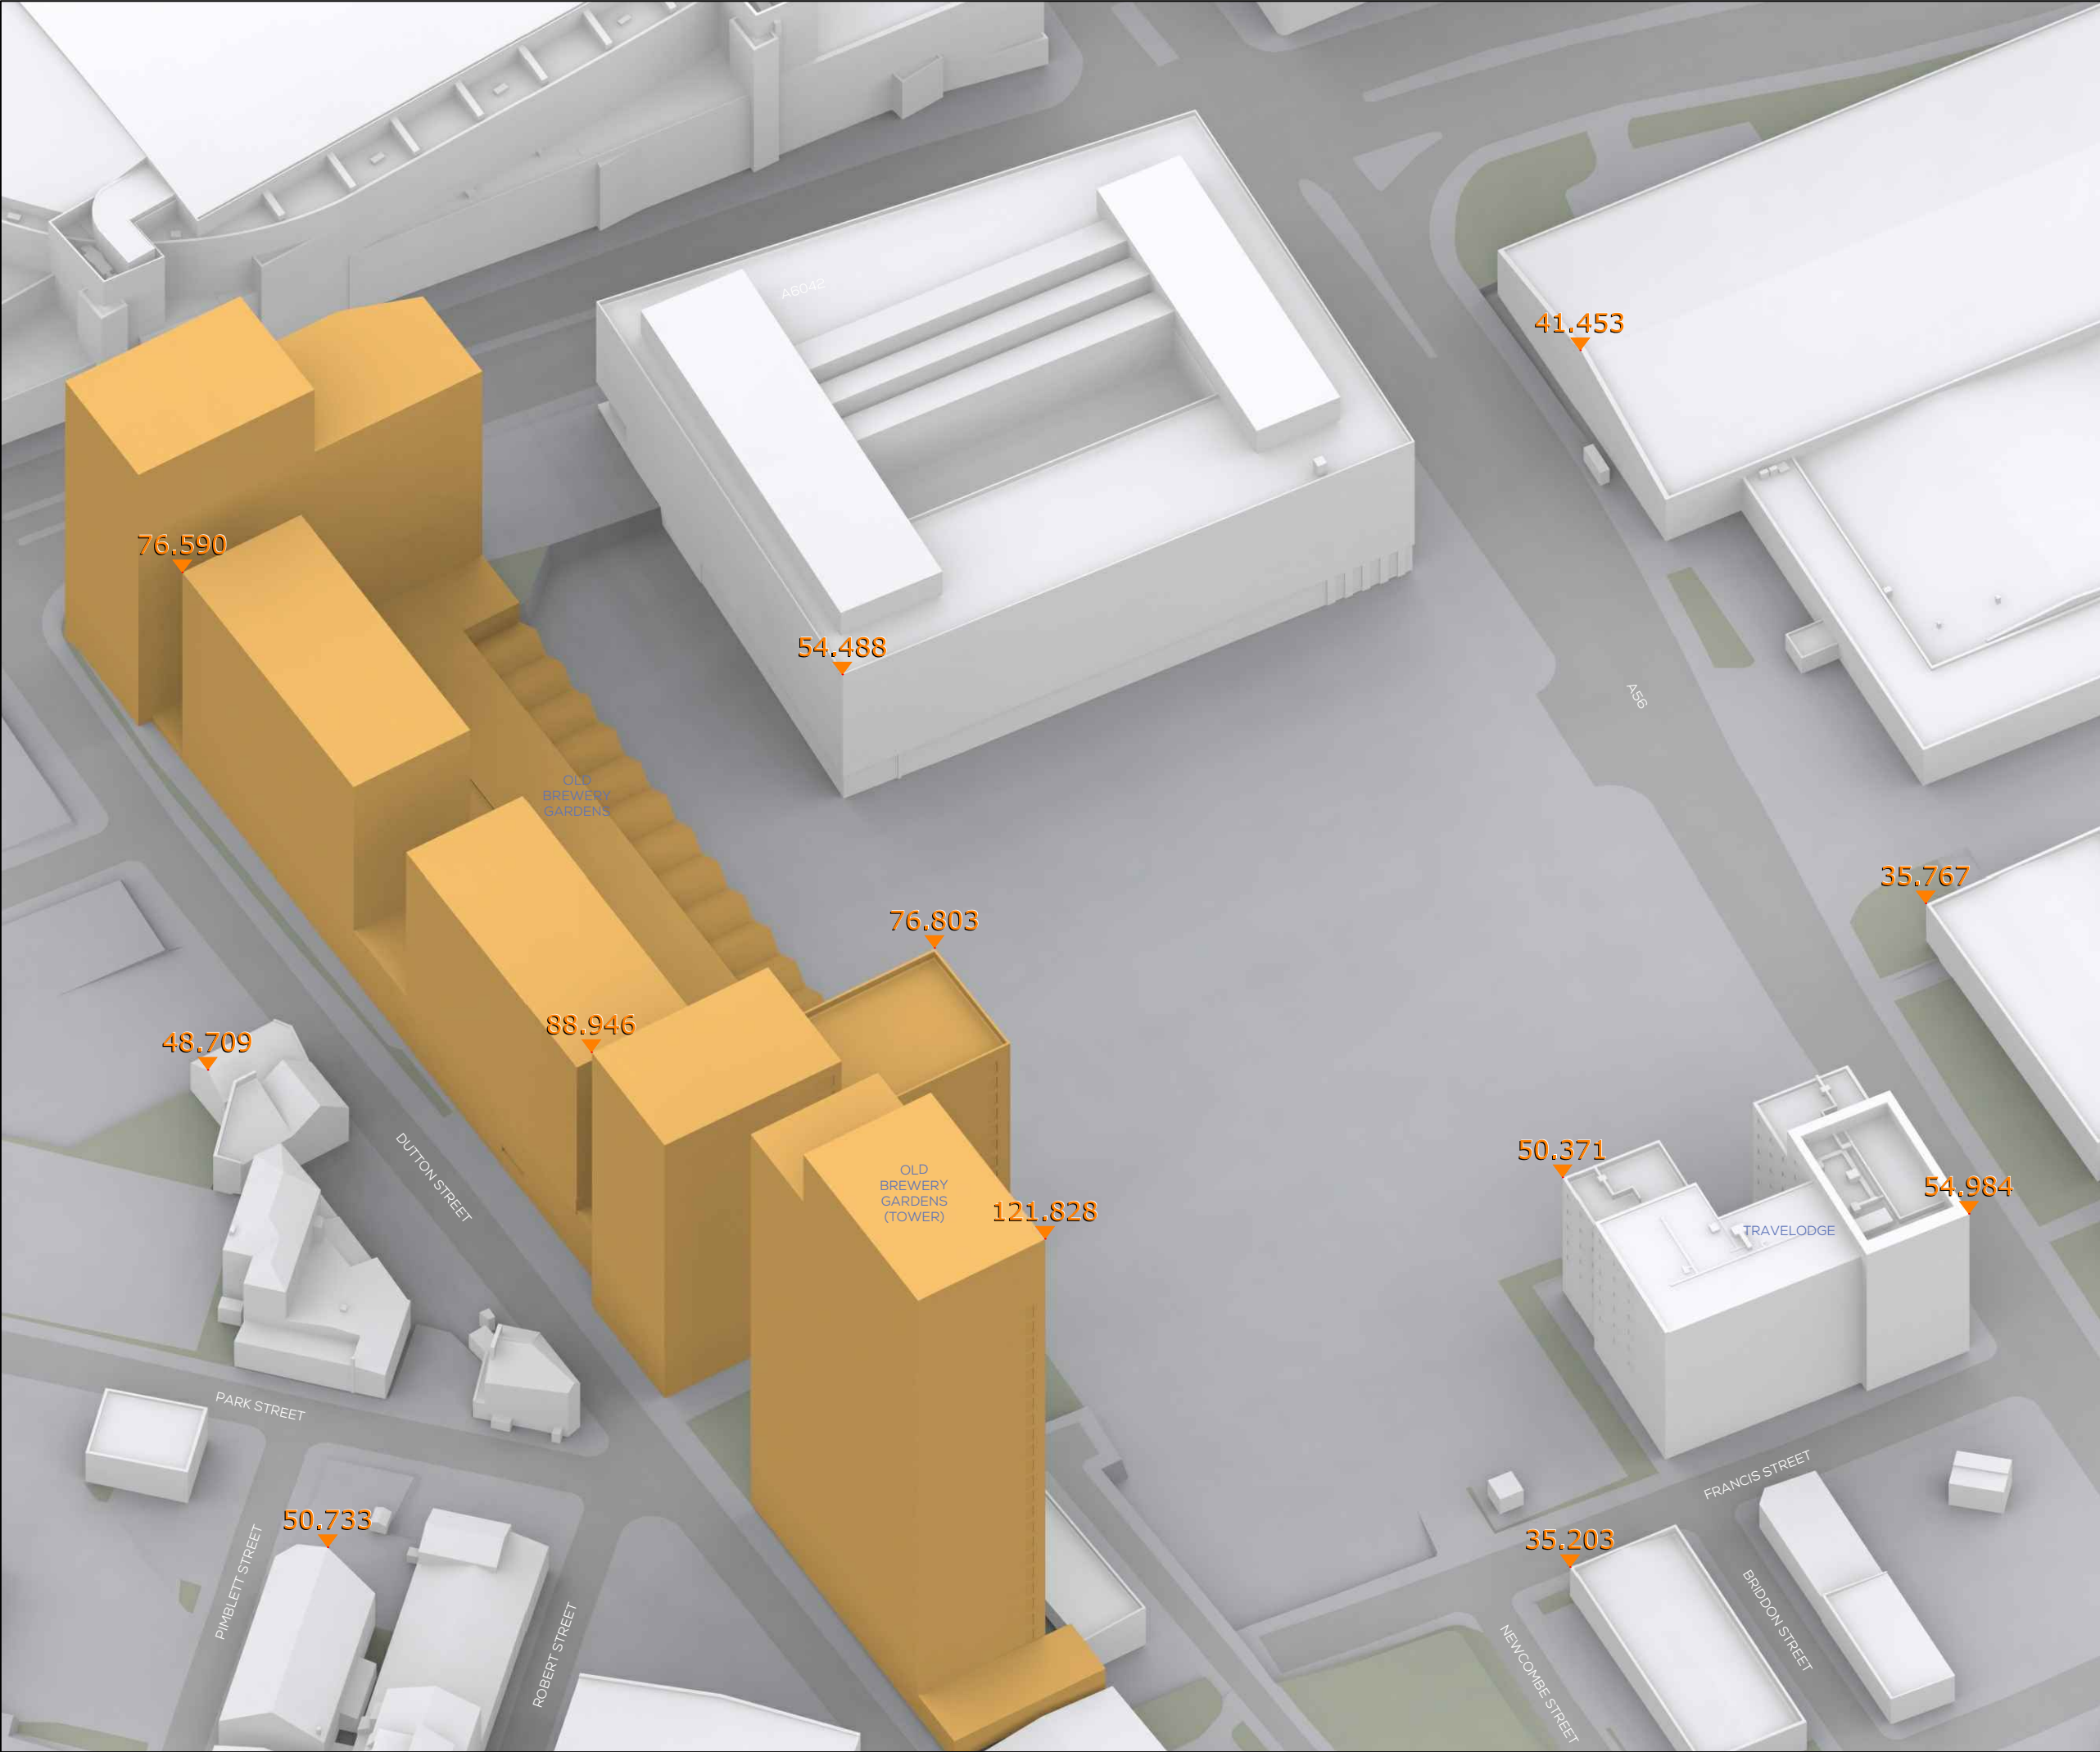

SOURCES OF INFORMATION

IR20-20211118-Assael
IR21-Planning portal
IR22-Vertex


ALL INFORMATION DISPLAYED IS SUBJECT TO A COMPLETE VERIFIABLE SITE SURVEY BEING UNDERTAKEN. GIA TAKES NO RESPONSIBILITY ON THE ACCURACY OR RELIABILITY OF THE DISPLAYED DATA SINCE A VERIFIED SITE SURVEY WAS NOT MADE AVAILABLE PRIOR TO THE GENERATION OF SUCH INFORMATION.

NOTES:
EXISTING SCENARIO
CONSENTED SCHEME SHOWN IN ORANGE

N.B. DO NOT SCALE OFF THIS DRAWING
PROJECT:
BODDINGTONS, MANCHESTER

DRAWING NAME:
3D VIEW EXISTING

DWN BY	SCALE	CHK BY	STATUS	DATE
ML	NTS	SP	-	NOV21
PROJ No.	REL No.	IS No.	DWG No.	REV No.
1474	02	01	03	-

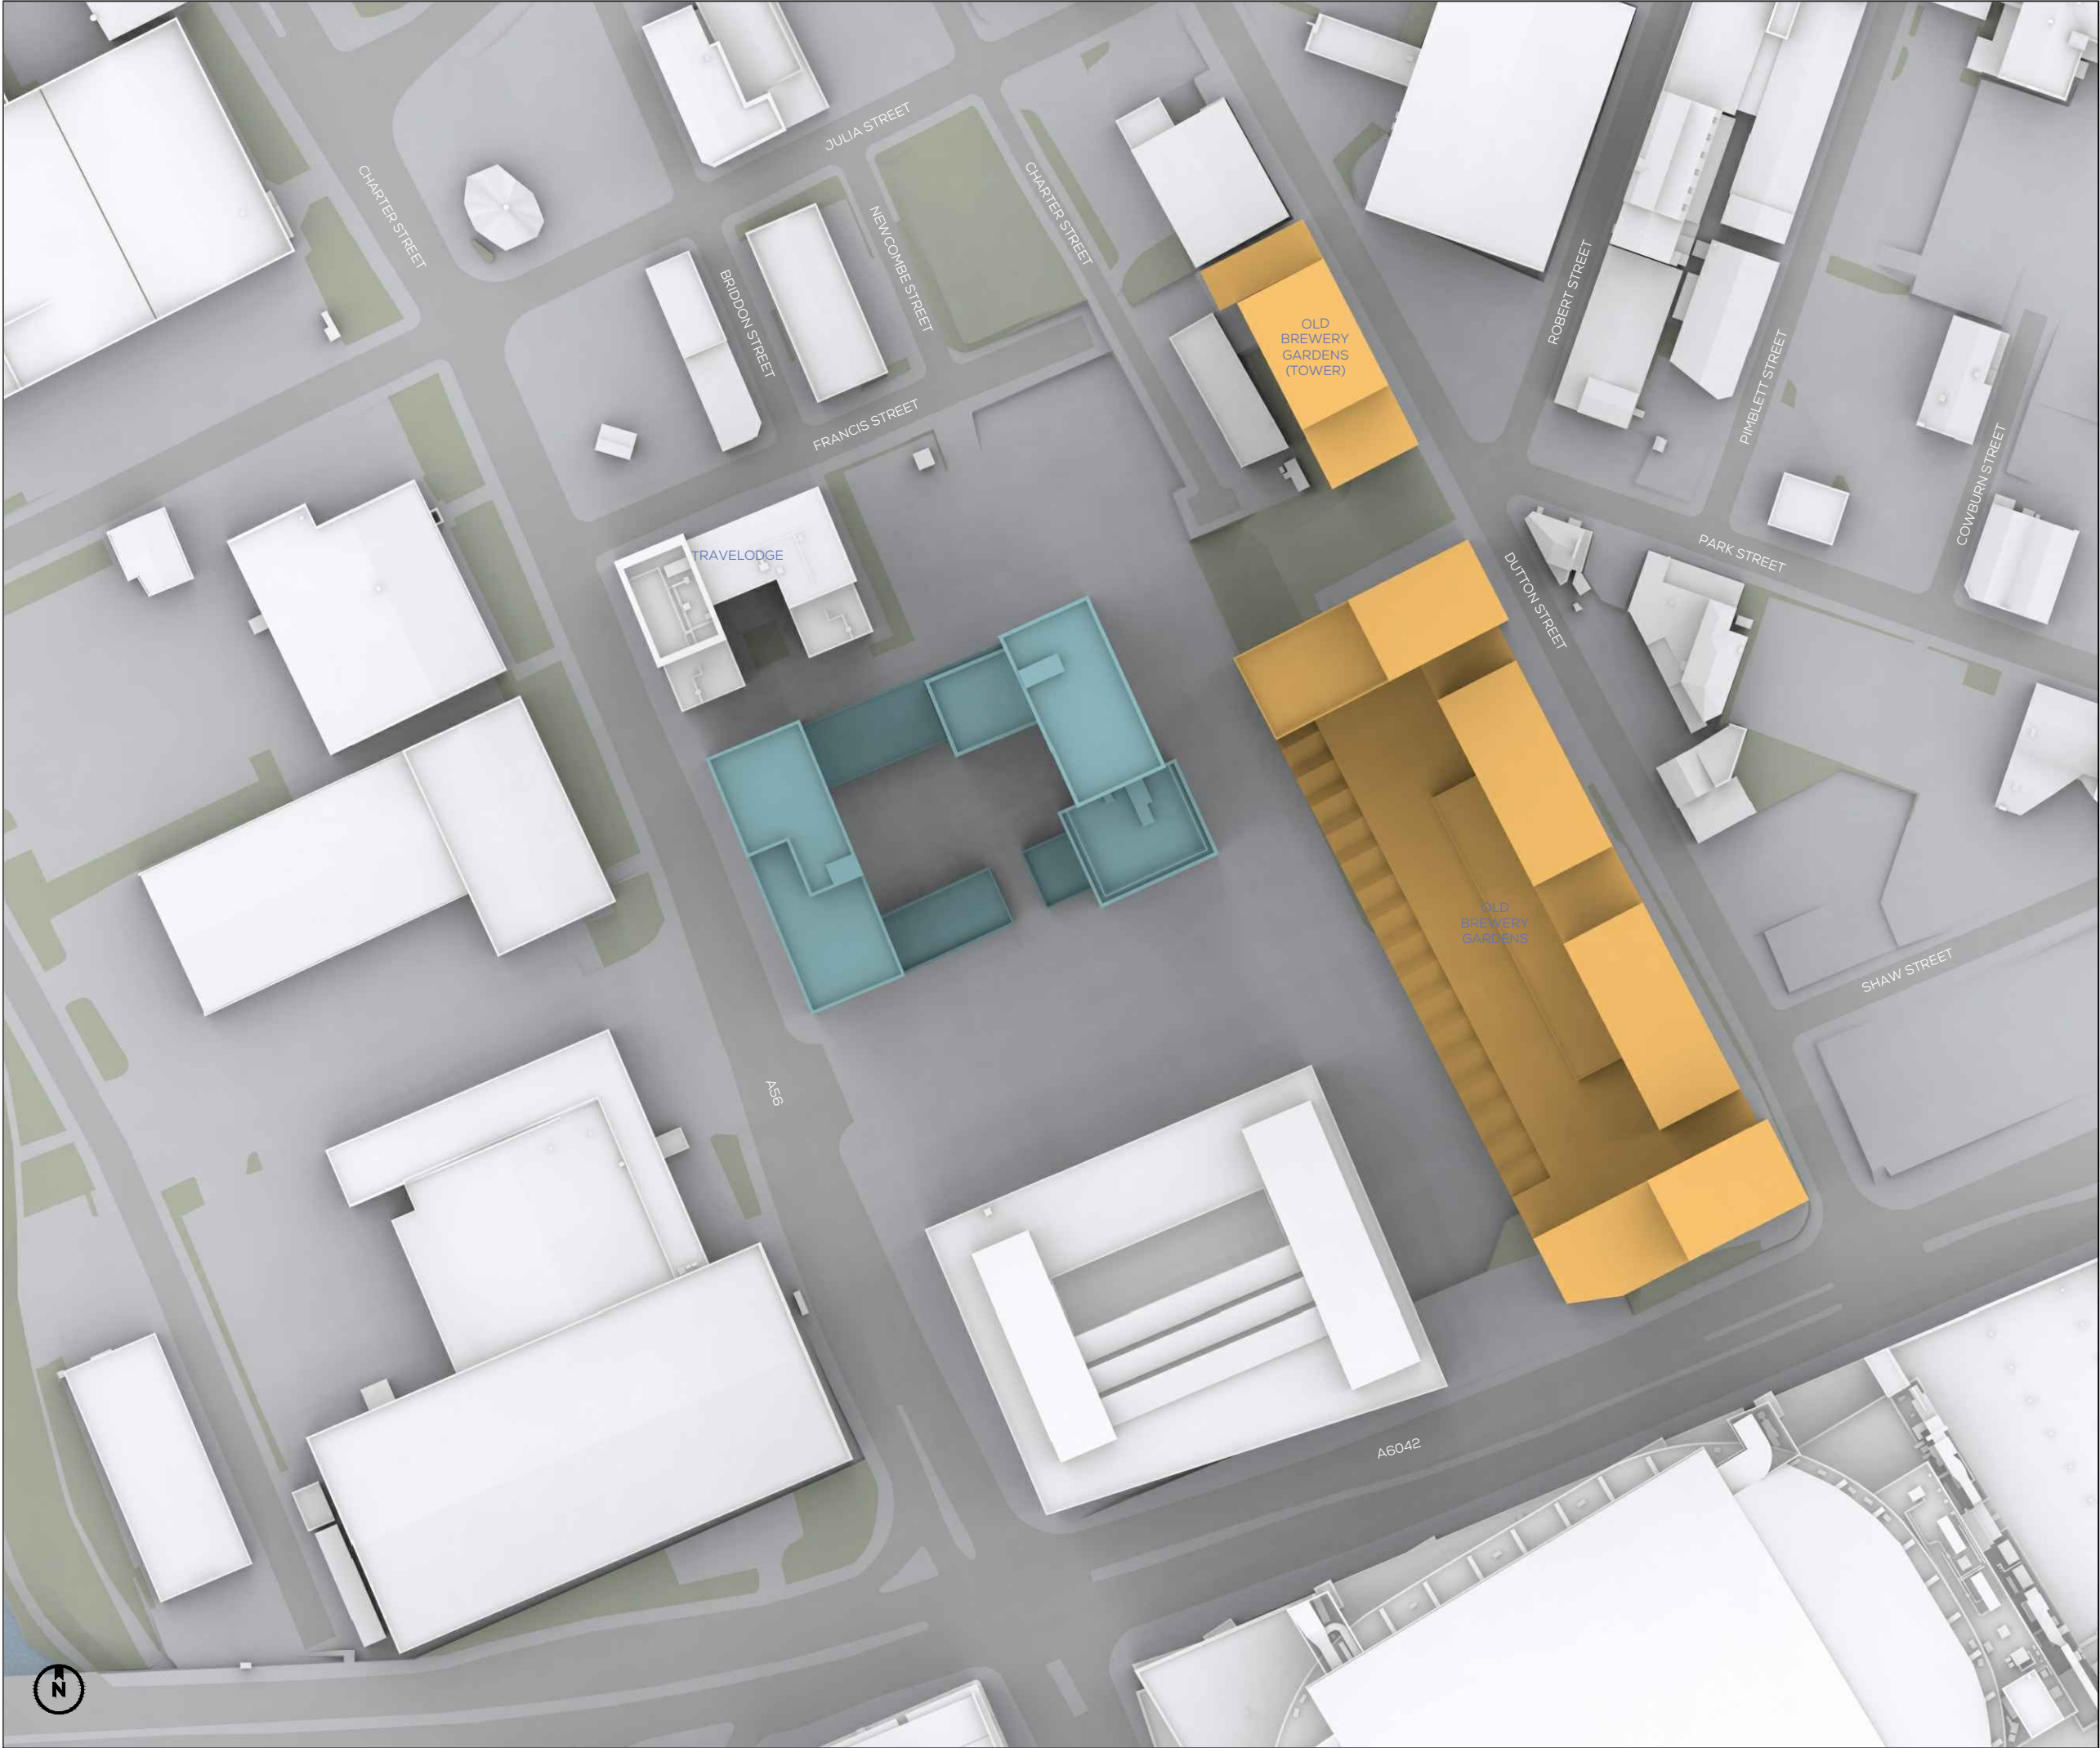

SOURCES OF INFORMATION

IR20-20211118-Assael
IR21-Planning portal
IR22-Vertex

ALL INFORMATION DISPLAYED IS SUBJECT TO A COMPLETE VERIFIABLE SITE SURVEY BEING UNDERTAKEN. GIA TAKES NO RESPONSIBILITY ON THE ACCURACY OR RELIABILITY OF THE DISPLAYED DATA SINCE A VERIFIED SITE SURVEY WAS NOT MADE AVAILABLE PRIOR TO THE GENERATION OF SUCH INFORMATION.

NOTES:
PROPOSED SCHEME SHOWN IN TEAL
CONSENTED SCHEME SHOWN IN ORANGE


N.B. DO NOT SCALE OFF THIS DRAWING
PROJECT:
BODDINGTONS, MANCHESTER

DRAWING NAME:
PLAN VIEW PROPOSED

DWN BY	SCALE	CHK BY	STATUS	DATE
ML	NTS	SP	-	NOV21
PROJ No.	REL No.	IS No.	DWG No.	REV No.
1474	02	01	04	-

gia
2 Commercial St.
Manchester
M15 4RQ
t 0161 672 5101
mail@gia.uk.com
www.gia.uk.com

MANCHESTER • LONDON

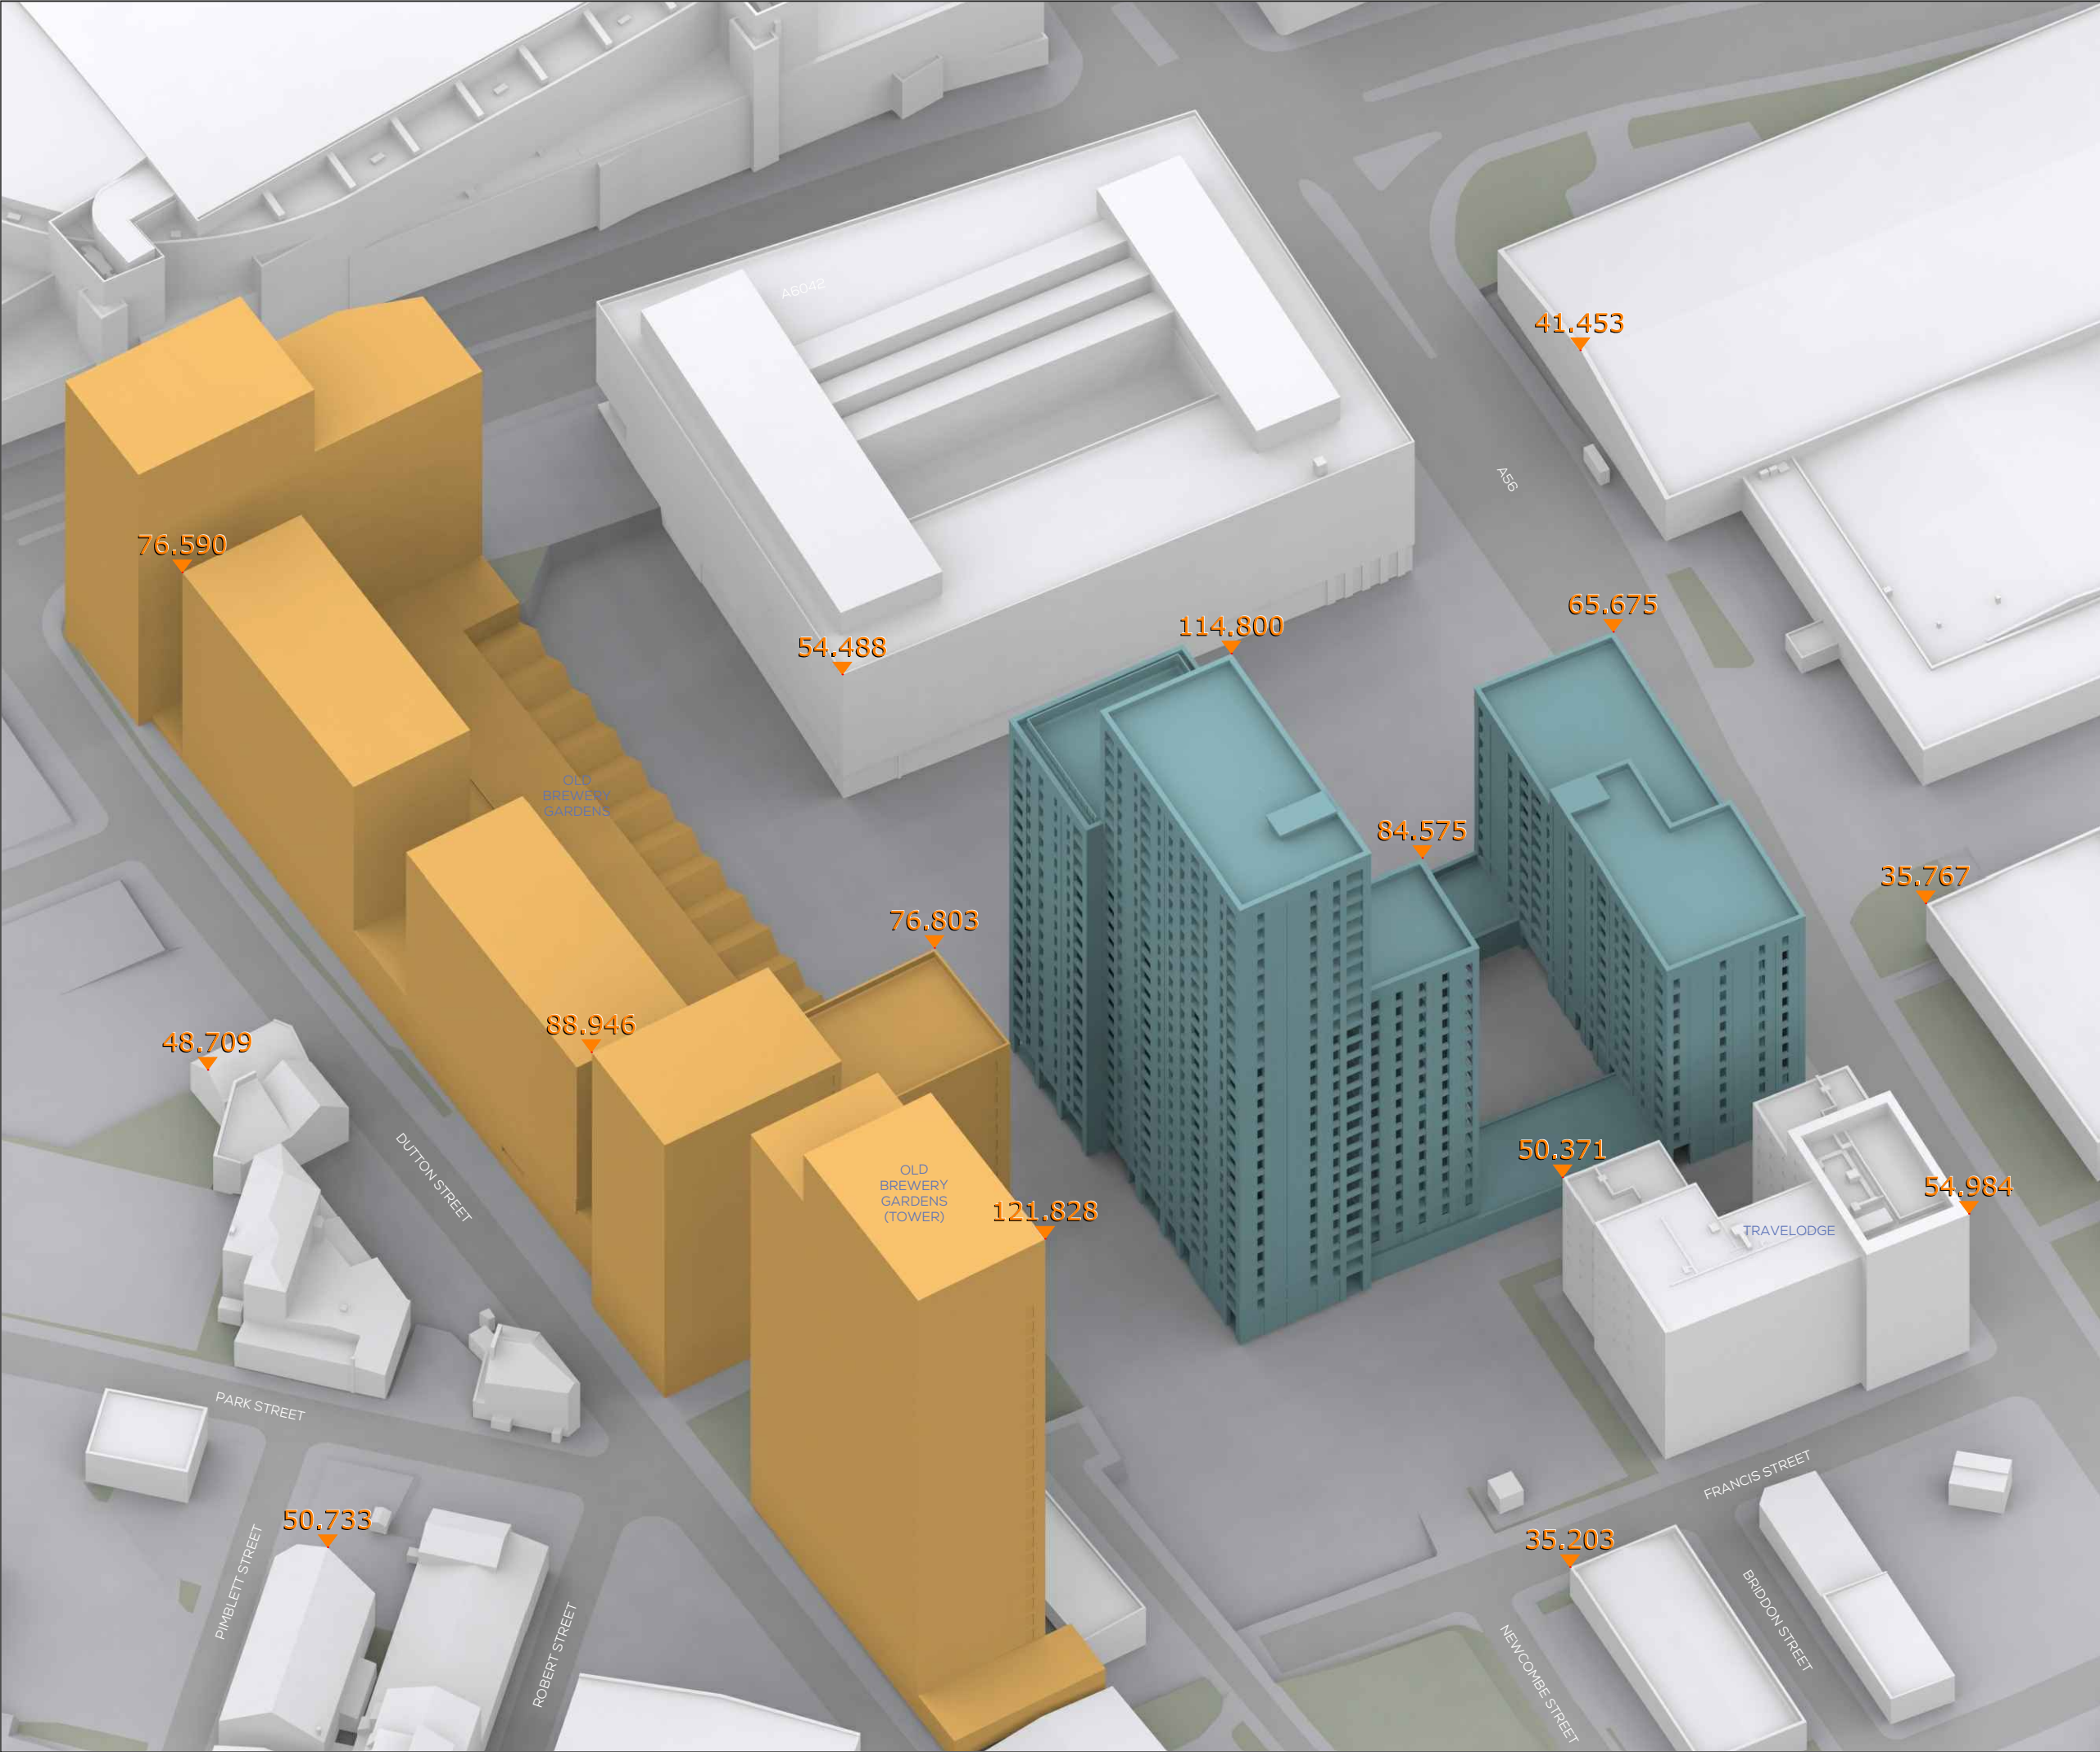

SOURCES OF INFORMATION

IR20-20211118-Assael
IR21-Planning portal
IR22-Vertex

ALL INFORMATION DISPLAYED IS SUBJECT TO A COMPLETE VERIFIABLE SITE SURVEY BEING UNDERTAKEN. GIA TAKES NO RESPONSIBILITY ON THE ACCURACY OR RELIABILITY OF THE DISPLAYED DATA SINCE A VERIFIED SITE SURVEY WAS NOT MADE AVAILABLE PRIOR TO THE GENERATION OF SUCH INFORMATION.

NOTES:
PROPOSED SCHEME SHOWN IN TEAL
CONSENTED SCHEME SHOWN IN ORANGE

N.B. DO NOT SCALE OFF THIS DRAWING
PROJECT:
BODDINGTONS, MANCHESTER

DRAWING NAME:
3D VIEW PROPOSED

DWN BY	SCALE	CHK BY	STATUS	DATE
ML	NTS	SP	-	NOV21
PROJ No.	REL No.	IS No.	DWG No.	REV No.
1474	02	01	06	-