





Front

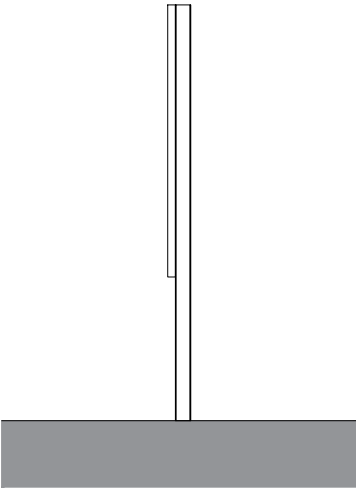


Side

Existing

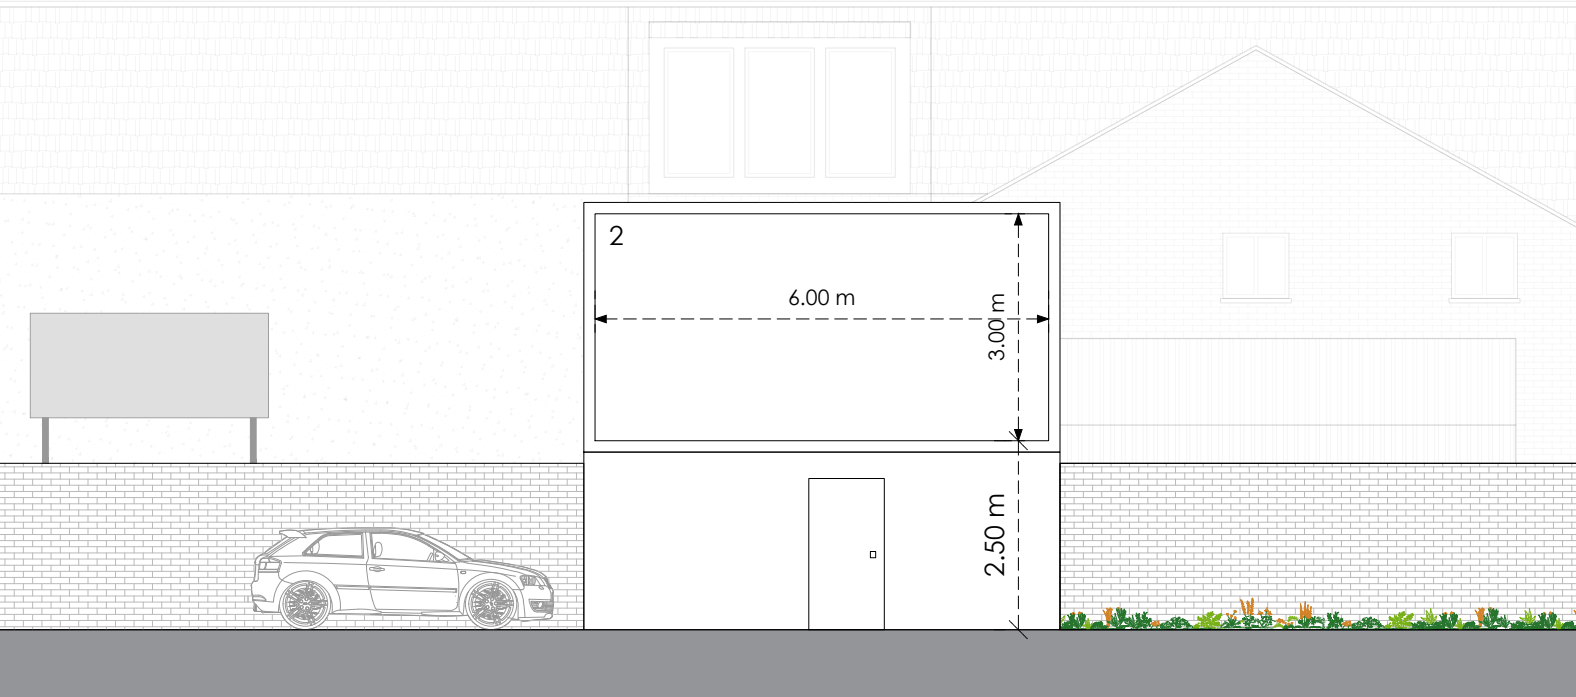


Front

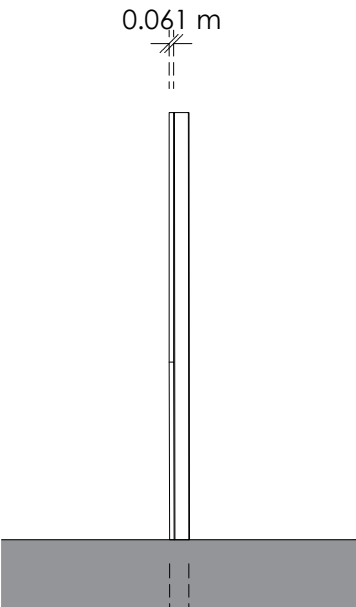

Side

Proposed

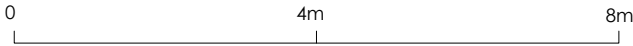

Title
Existing and Proposed Elevations

Address
Hulme Hall Lane, Rear Of 628 Oldham Road, Manchester, M40 8BA

Client

Job No.
011-0203-6659

Issued
13/01/22

Scale
1:100 @ A3

- Key**
- 1. Existing Advertising Board
 - 2. Proposed Media Screen
 - 3. Advertising Panel Removed

All information is to be checked on site for accuracy and fit. Only drawings with WD status with the most recent revision are to be used for construction.