

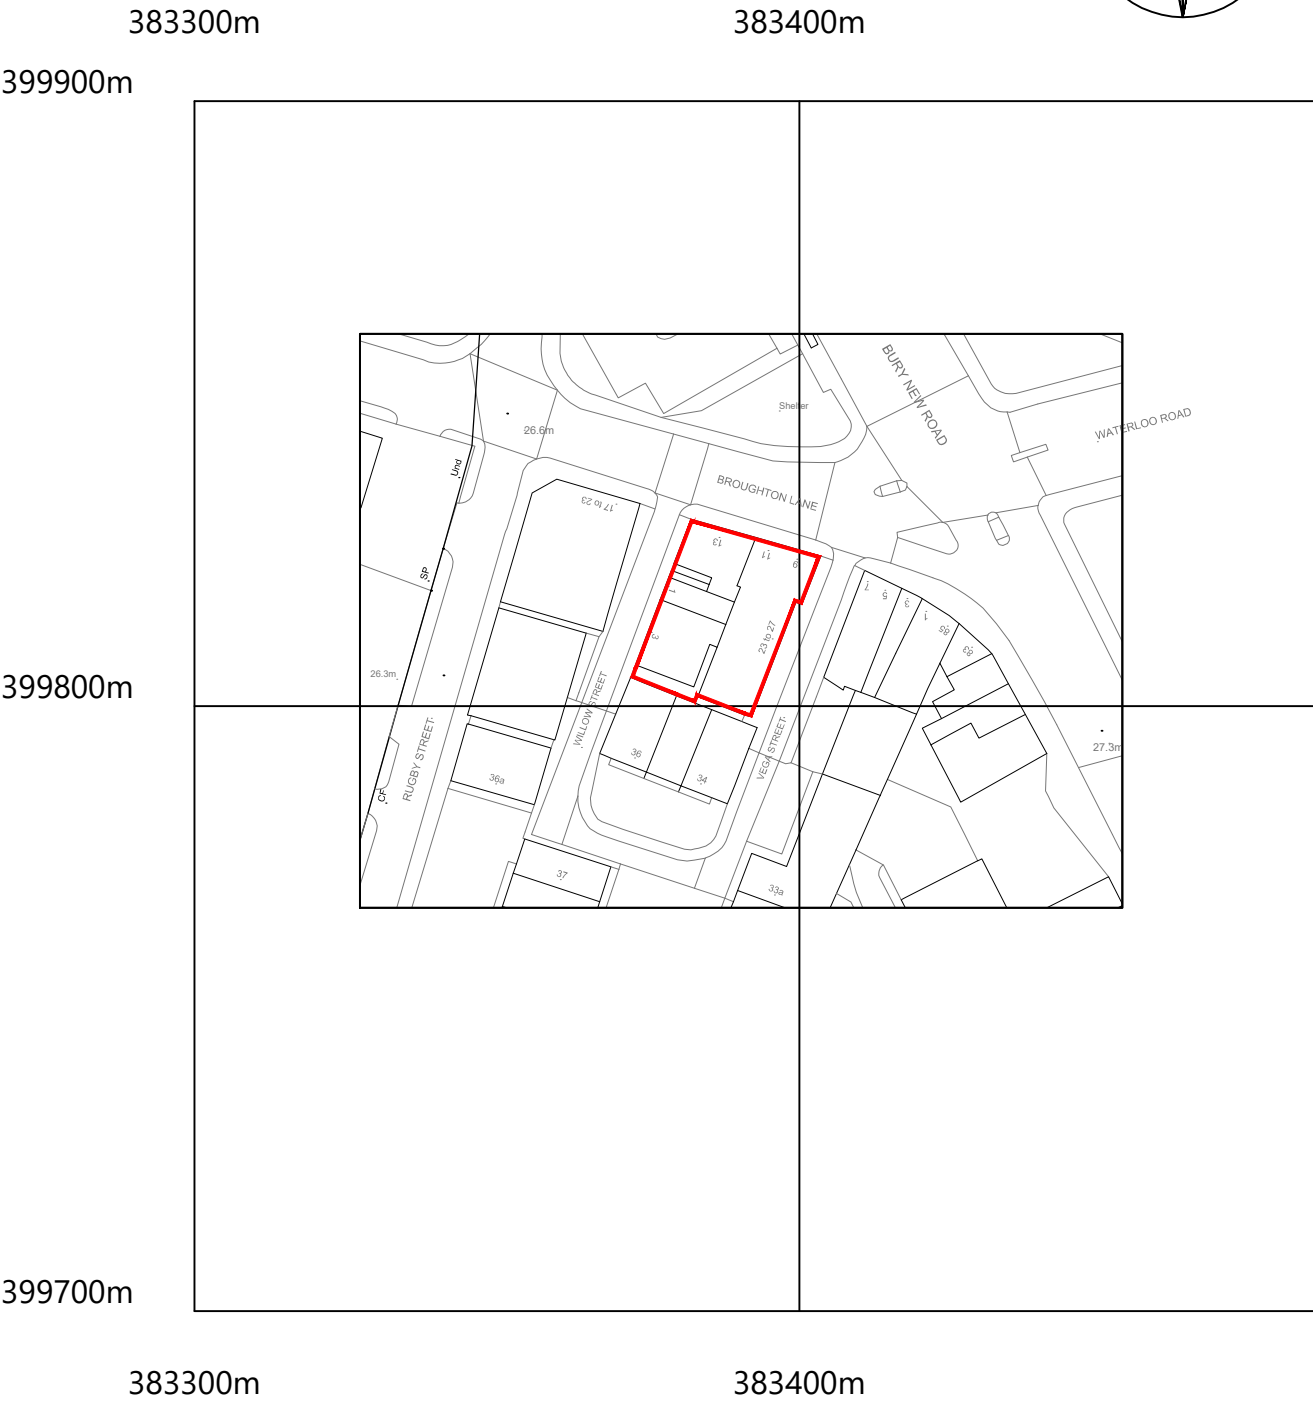


SITE LOCATION PLAN 1-1250

9 - 11 Broughton Lane, Manchester, M8 9TY

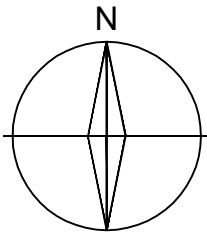

©Crown Copyright and database rights 2021 OS Licence no. 100019980

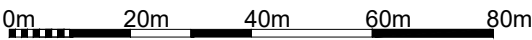

CLIENT Colin Gee	TITLE Site Location Plan				435-437 WALMERSLEY ROAD BURY LANCASHIRE BL9 5EU T : 0161 797 2077 F : 0161 797 2088 E : info@equilibriumarchitects.co.uk
	PROJECT 9 - 11 Broughton Lane, Manchester, M8 9TY Garage conversion to bin store and small unit	SCALE 1:1250	DATE Nov. 2021	DRAWN PB	CHECKED
		DRAWING NO. C-0472-SLP	CAD REFERENCE NO.		REVISION