




Upstand Kerb Section (Planter)
Scale 1:20

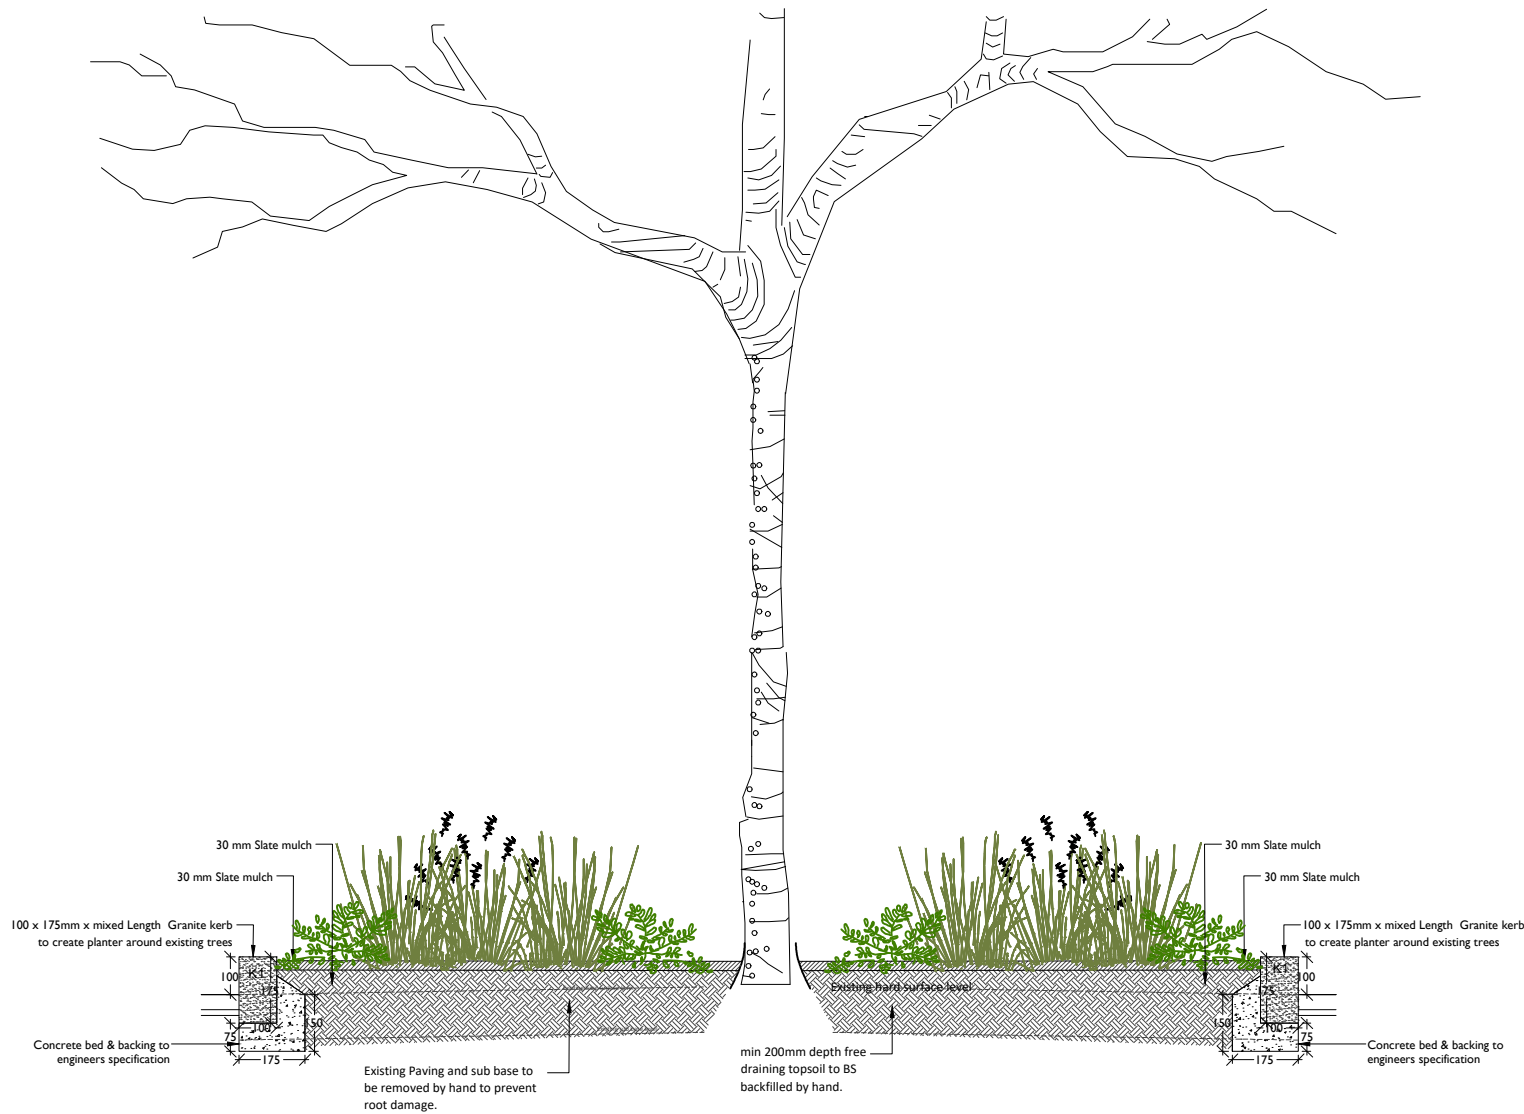

K1 Upstand Kerb (Parking)
Scale 1:10

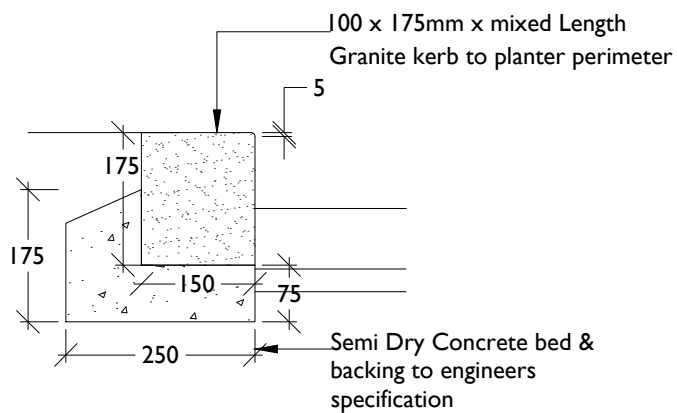


K1a Corner Kerb Detail
Scale 1:10

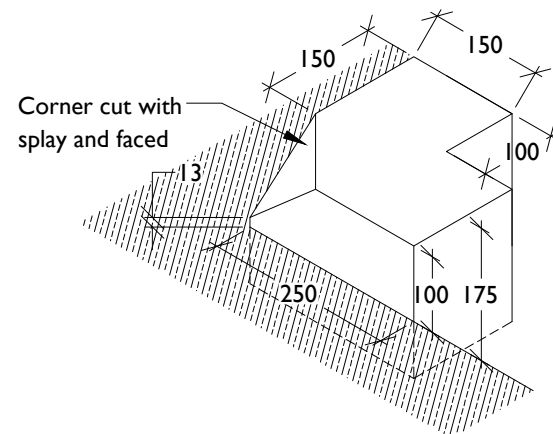

Note : - Kerb material to be Light Grey Granite with flamed finish

Plan
Scale 1:50

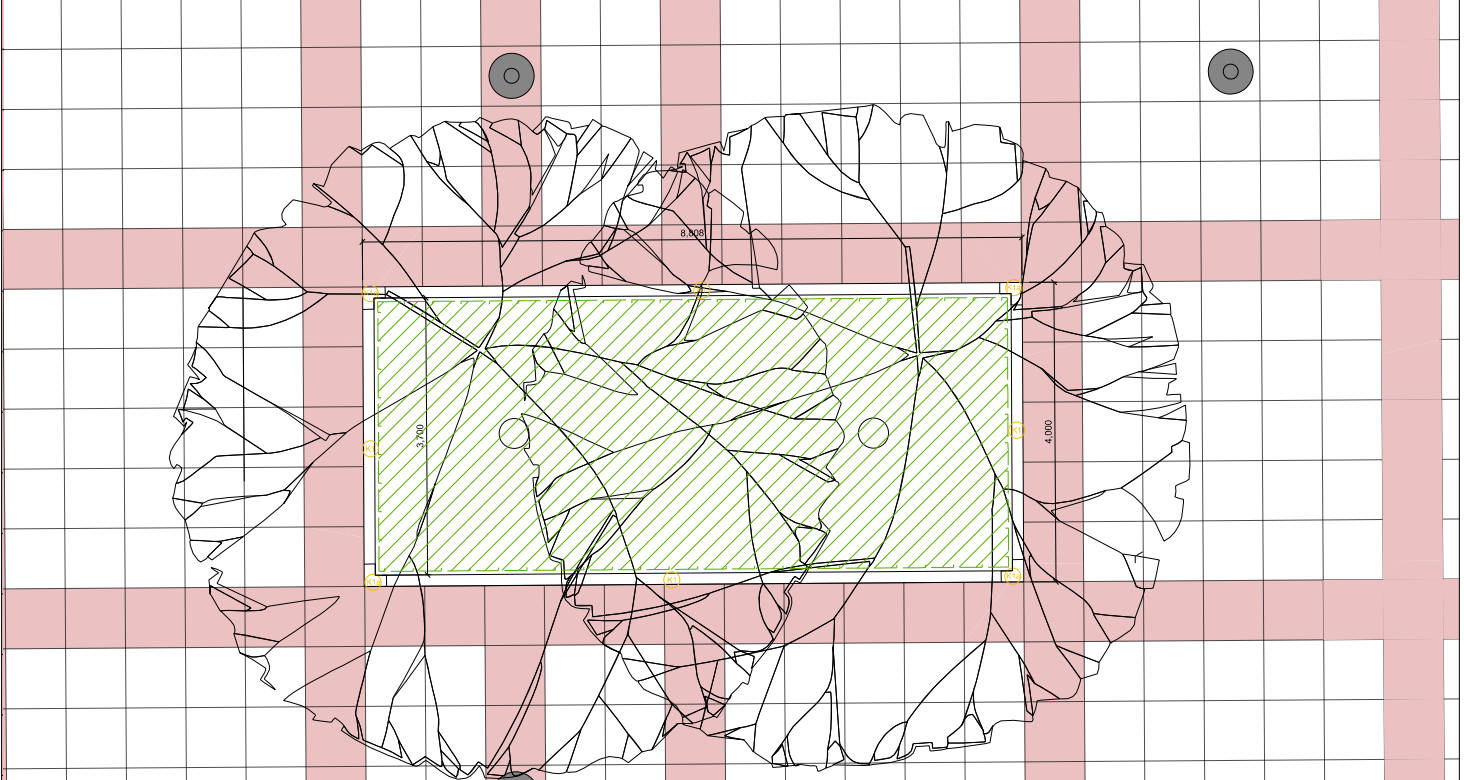

NOTE - Proposed detail produced following site survey (see images below) to ensure construction would be possible without any detrimental impact on the existing tree root structure.



ALIGNMENT OF
PROPOSED KERB



ALIGNMENT OF
PROPOSED KERB



DEP LANDSCAPE ARCHITECTURE LTD

BLACKFRIARS HOUSE, PARSONAGE
MANCHESTER, M3 2JA
T: 0161 2419878
E: info@dep.co.uk
W: www.dep.co.uk

Client
AEW

Project
100 Barbirolli Square

Description
Ground Floor Construction Details 1

Status
For Planning

Scale
As Shown @ A3

Job Nr
3750

Drawn
CP

Drawing number
BAR-DEP-00-00-DR-L-0101

Date
16.12.21

Revision
P01

Copyright DEP Landscape Architecture Ltd

All levels and dimensions to be checked on site by contractor prior to commencement; Any variations to be reported to the client. This drawing is to be read in conjunction with all others relating to the project and all information derived accordingly; any anomalies to be reported to the client. Use figured dimensions only. Work shown on this drawings to be carried out in accordance with current British Standards and Codes of Practice.

© Copyright to DEP Landscape Architecture Limited. The information shown on this drawing shall not be reproduced or copied in any form without prior written consent from DEP Landscape Architecture Limited.