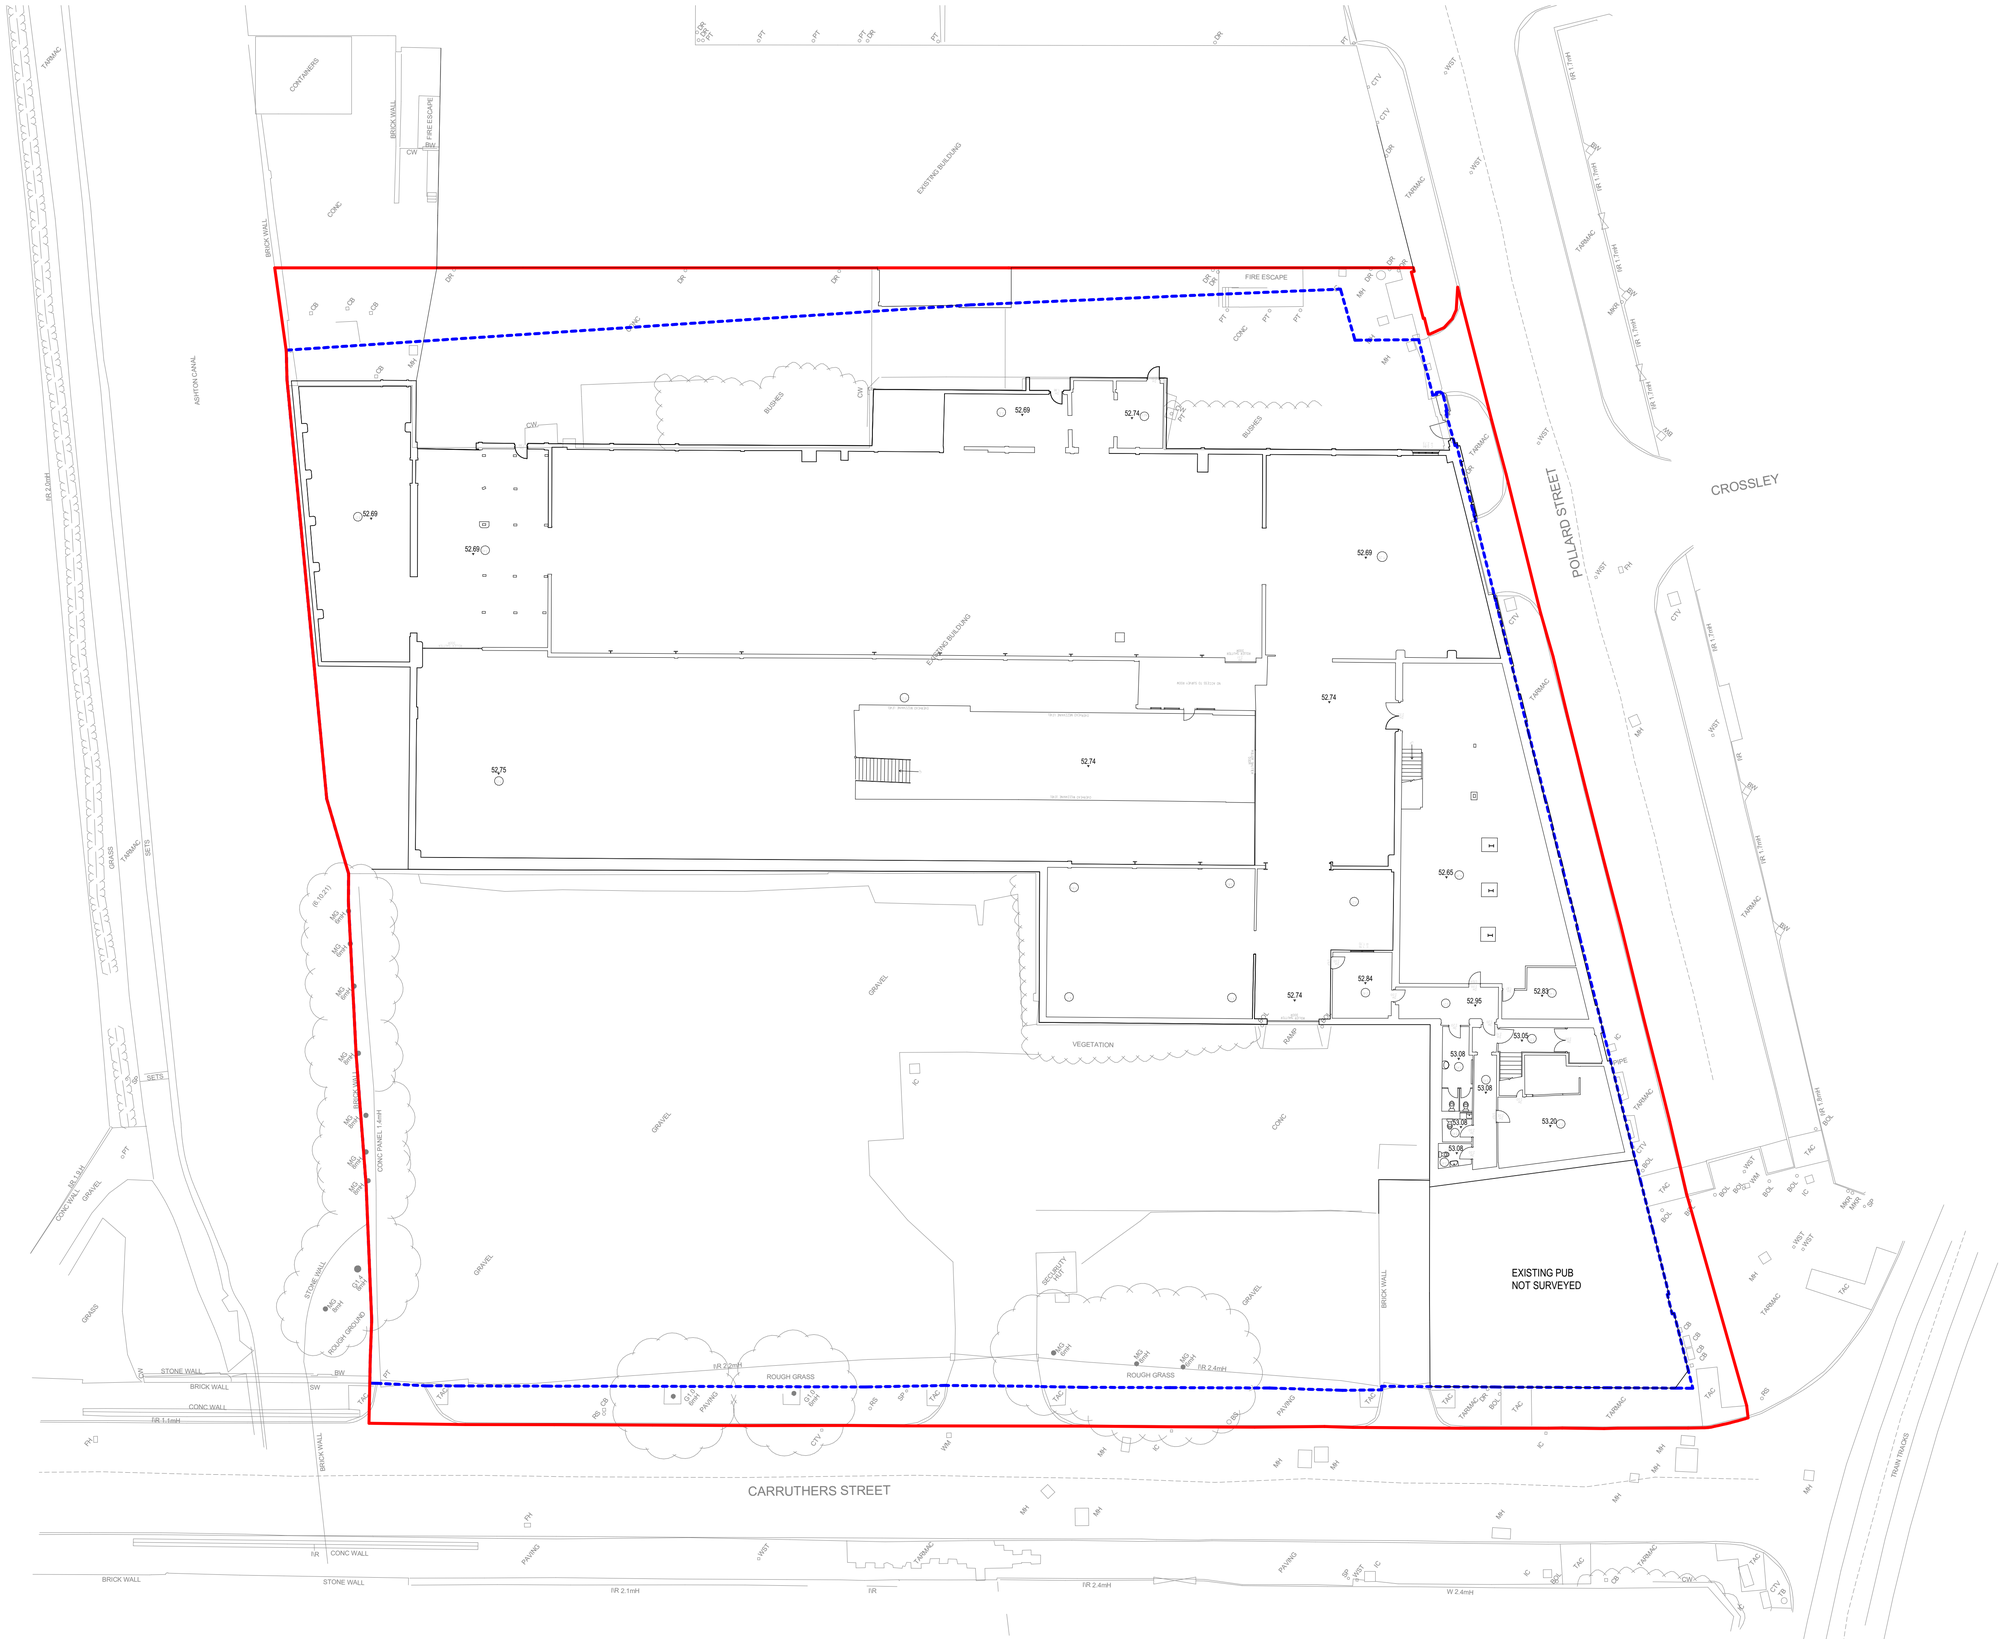

Existing Ground Floor Plan

1 : 200

BUILDING DESIGN PARTNERSHIP SHALL HAVE NO RESPONSIBILITY FOR ANY USE MADE OF THIS DOCUMENT OTHER THAN FOR THAT WHICH IT WAS PREPARED AND ISSUED.

ALL DIMENSIONS SHOULD BE CHECKED ON SITE.

DO NOT SCALE FROM THIS DRAWING

ANY DRAWING ERRORS OR DIVERGENCIES SHOULD BE BROUGHT TO THE ATTENTION OF BUILDING DESIGN PARTNERSHIP AT THE ADDRESS SHOWN BELOW.

DRAWINGS SHALL BE READ IN CONJUNCTION WITH THE FOLLOWING BEFORE WORK COMMENCES:
- THE CDM DESIGN ISSUES REGISTER
- THE BDP RISK SERIES OF DRAWINGS
- THE PROJECT CDM RISK REGISTER

NOTES

Site Ownership Boundary

Planning Application Boundary

Note:

Measured Survey Note:
Information partially based on previous available survey, which has not been corroborated with the latest survey information.

In absence of survey information an indicative outline of the extent of the building has been shown.

REVISION	DESCRIPTION	DRAWN / CHECKED	DATE
P03	Planning Issue	DOC rOc	25.02.22

KEYPLAN

CLIENT

CAPITAL&CENTRIC

KAMANI PROPERTY GROUP

BDP.

11 Ducie Street
PO Box 85
Piccadilly Basin
Manchester
M60 3JA
United Kingdom

T +44 [0]161 828 2200
www.bdp.com

PROJECT TITLE
Ancoats Works, Manchester

BDP JOB NUMBER
P3001596

DRAWING TITLE
Existing GA Plans Ground Level 00

SCALE @ A1
1 : 200

DATE FIRST ISSUED
19/11/21

DRAWING NO.
1596-BDP-XX-00-DR-A-00200

REVISION
P03

C:\Users\doc36264\Documents\AW-BDP-XX-XX-M3-A-00001 Container Model_doc36264.rvt