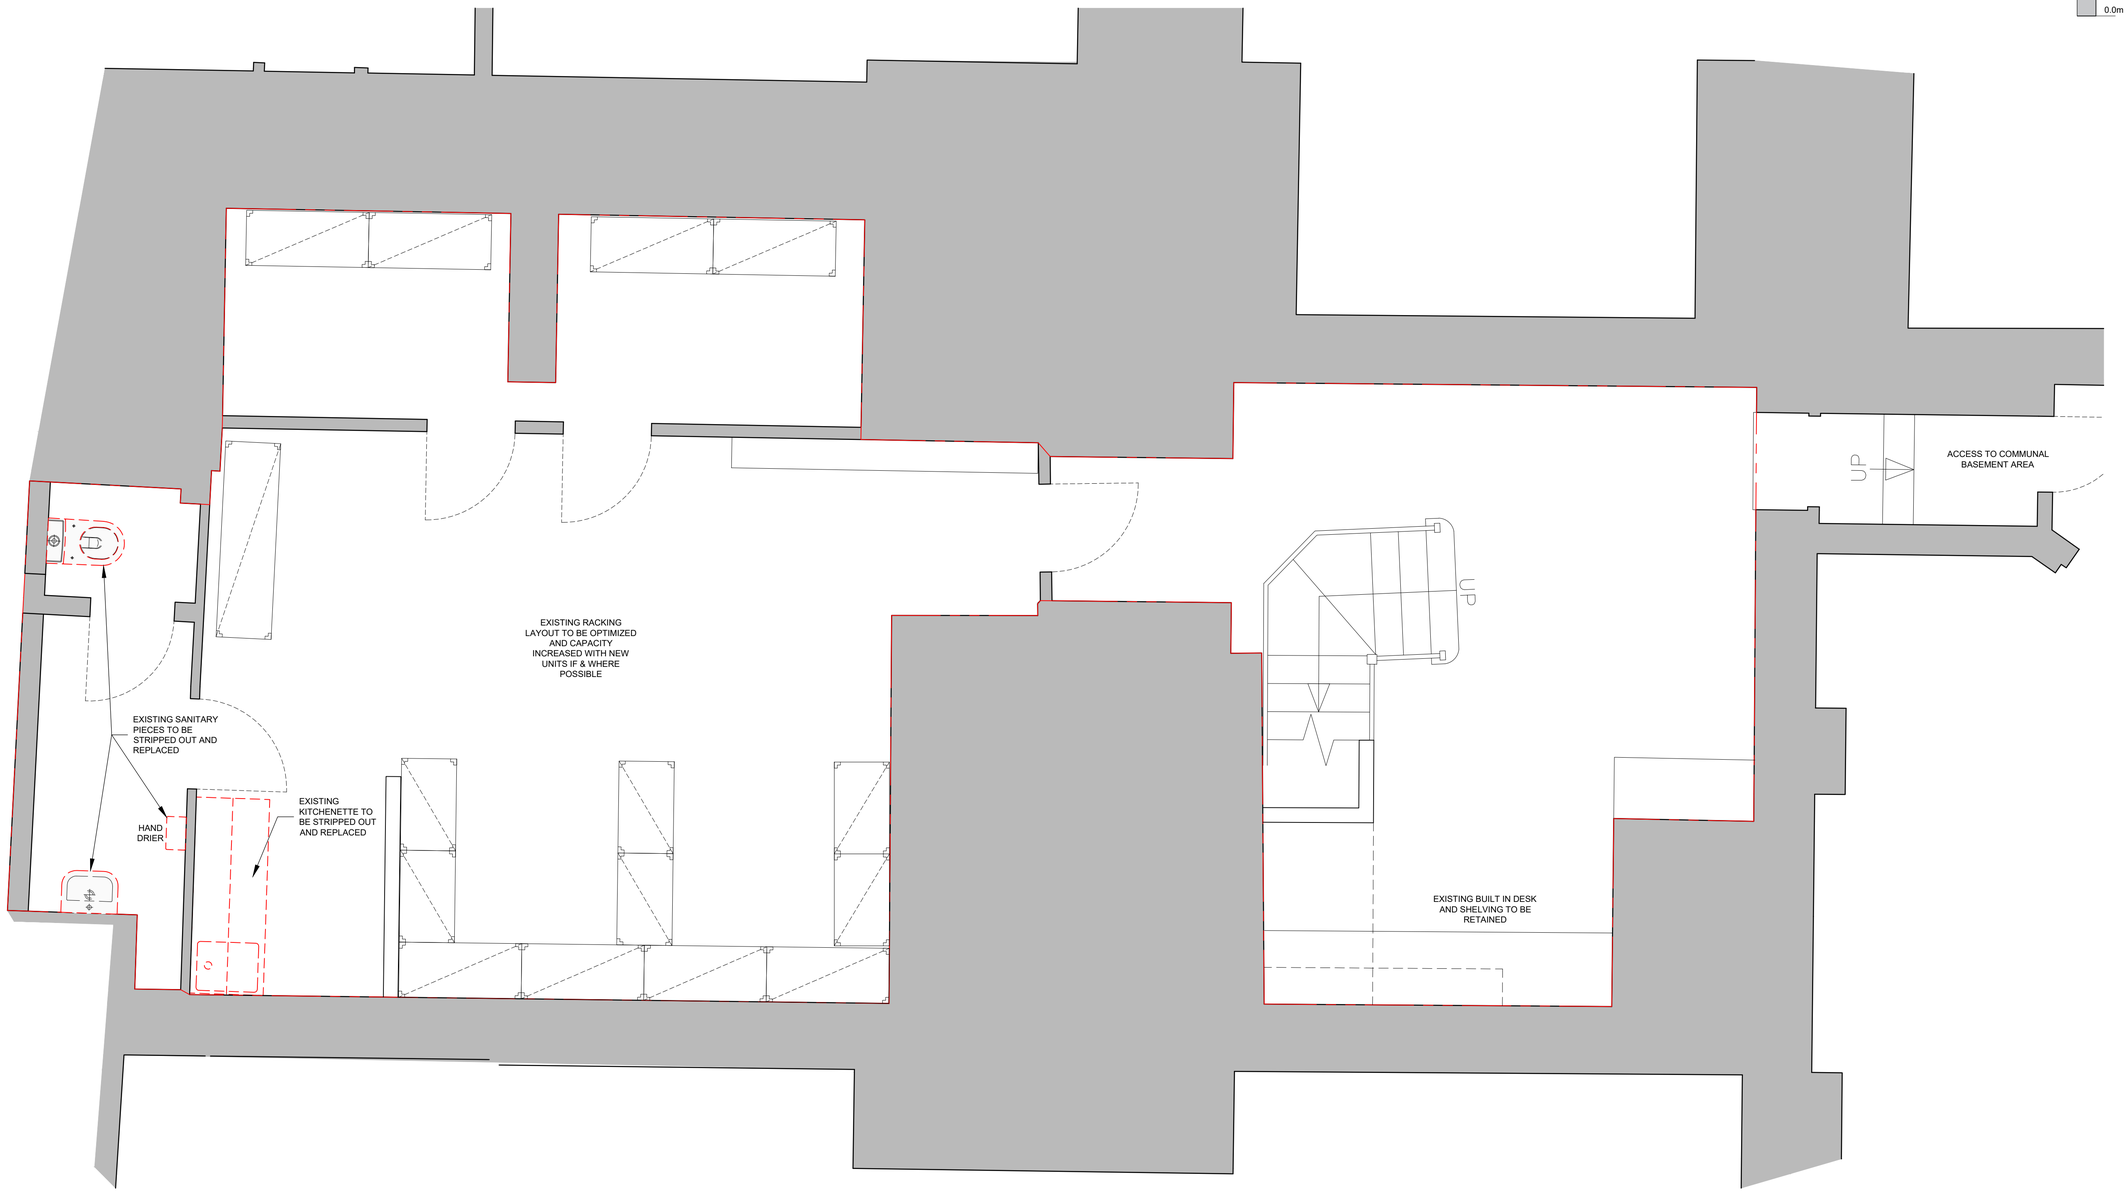


GENERAL NOTE:

THIS DRAWING ONLY INDICATES THE PRINCIPLES OF CONSTRUCTION AND FABRICATION METHODS

CONTRACTOR TO PROVIDE FULL MANUFACTURING DRAWINGS FOR APPROVAL

CONTRACTOR AND THEIR TEAM TO ENSURE THAT ALL RELEVANT BUILDING CODES, STANDARDS, STRUCTURAL INTEGRITY AND STATUTORY REGULATIONS ARE ADHERED TO, FOR THE RELEVANT INTENDED LOCATIONS.

THIS DRAWING AND ITS CONTENTS REMAINS THE PROPERTY AND COPYRIGHT OF MULBERRY. IT IS ISSUED ON THE CONDITION THAT IT IS NOT COPIED OR DISCLOSED TO ANY OTHER UNAUTHORISED PERSON WITHOUT PRIOR CONSENT.

NOTE:

-

REV:	DATE:	DESCRIPTION:	BY:
----	----	----	----

Mulberry
30 KENSINGTON CHURCH STREET
LONDON W8 4HA
T: +44 (0)207 605 4775
E: RealEstate@mulberry.com

MUL-0332

Project:
UK, MANCHESTER, 5 EXCHANGE

Title:
EXISTING PLAN. BASEMENT

Status:
FOR APPROVAL

Dwn by:	Creation date:	Print date:
LMF	FEB 2022	22/03/2022

Dwn no:	Dwg Scale:	Rev:
EX1-2	1:25@A1	B

-

EXISTING BASEMENT PLAN

1:25 @ A1
1:50 @ A3