


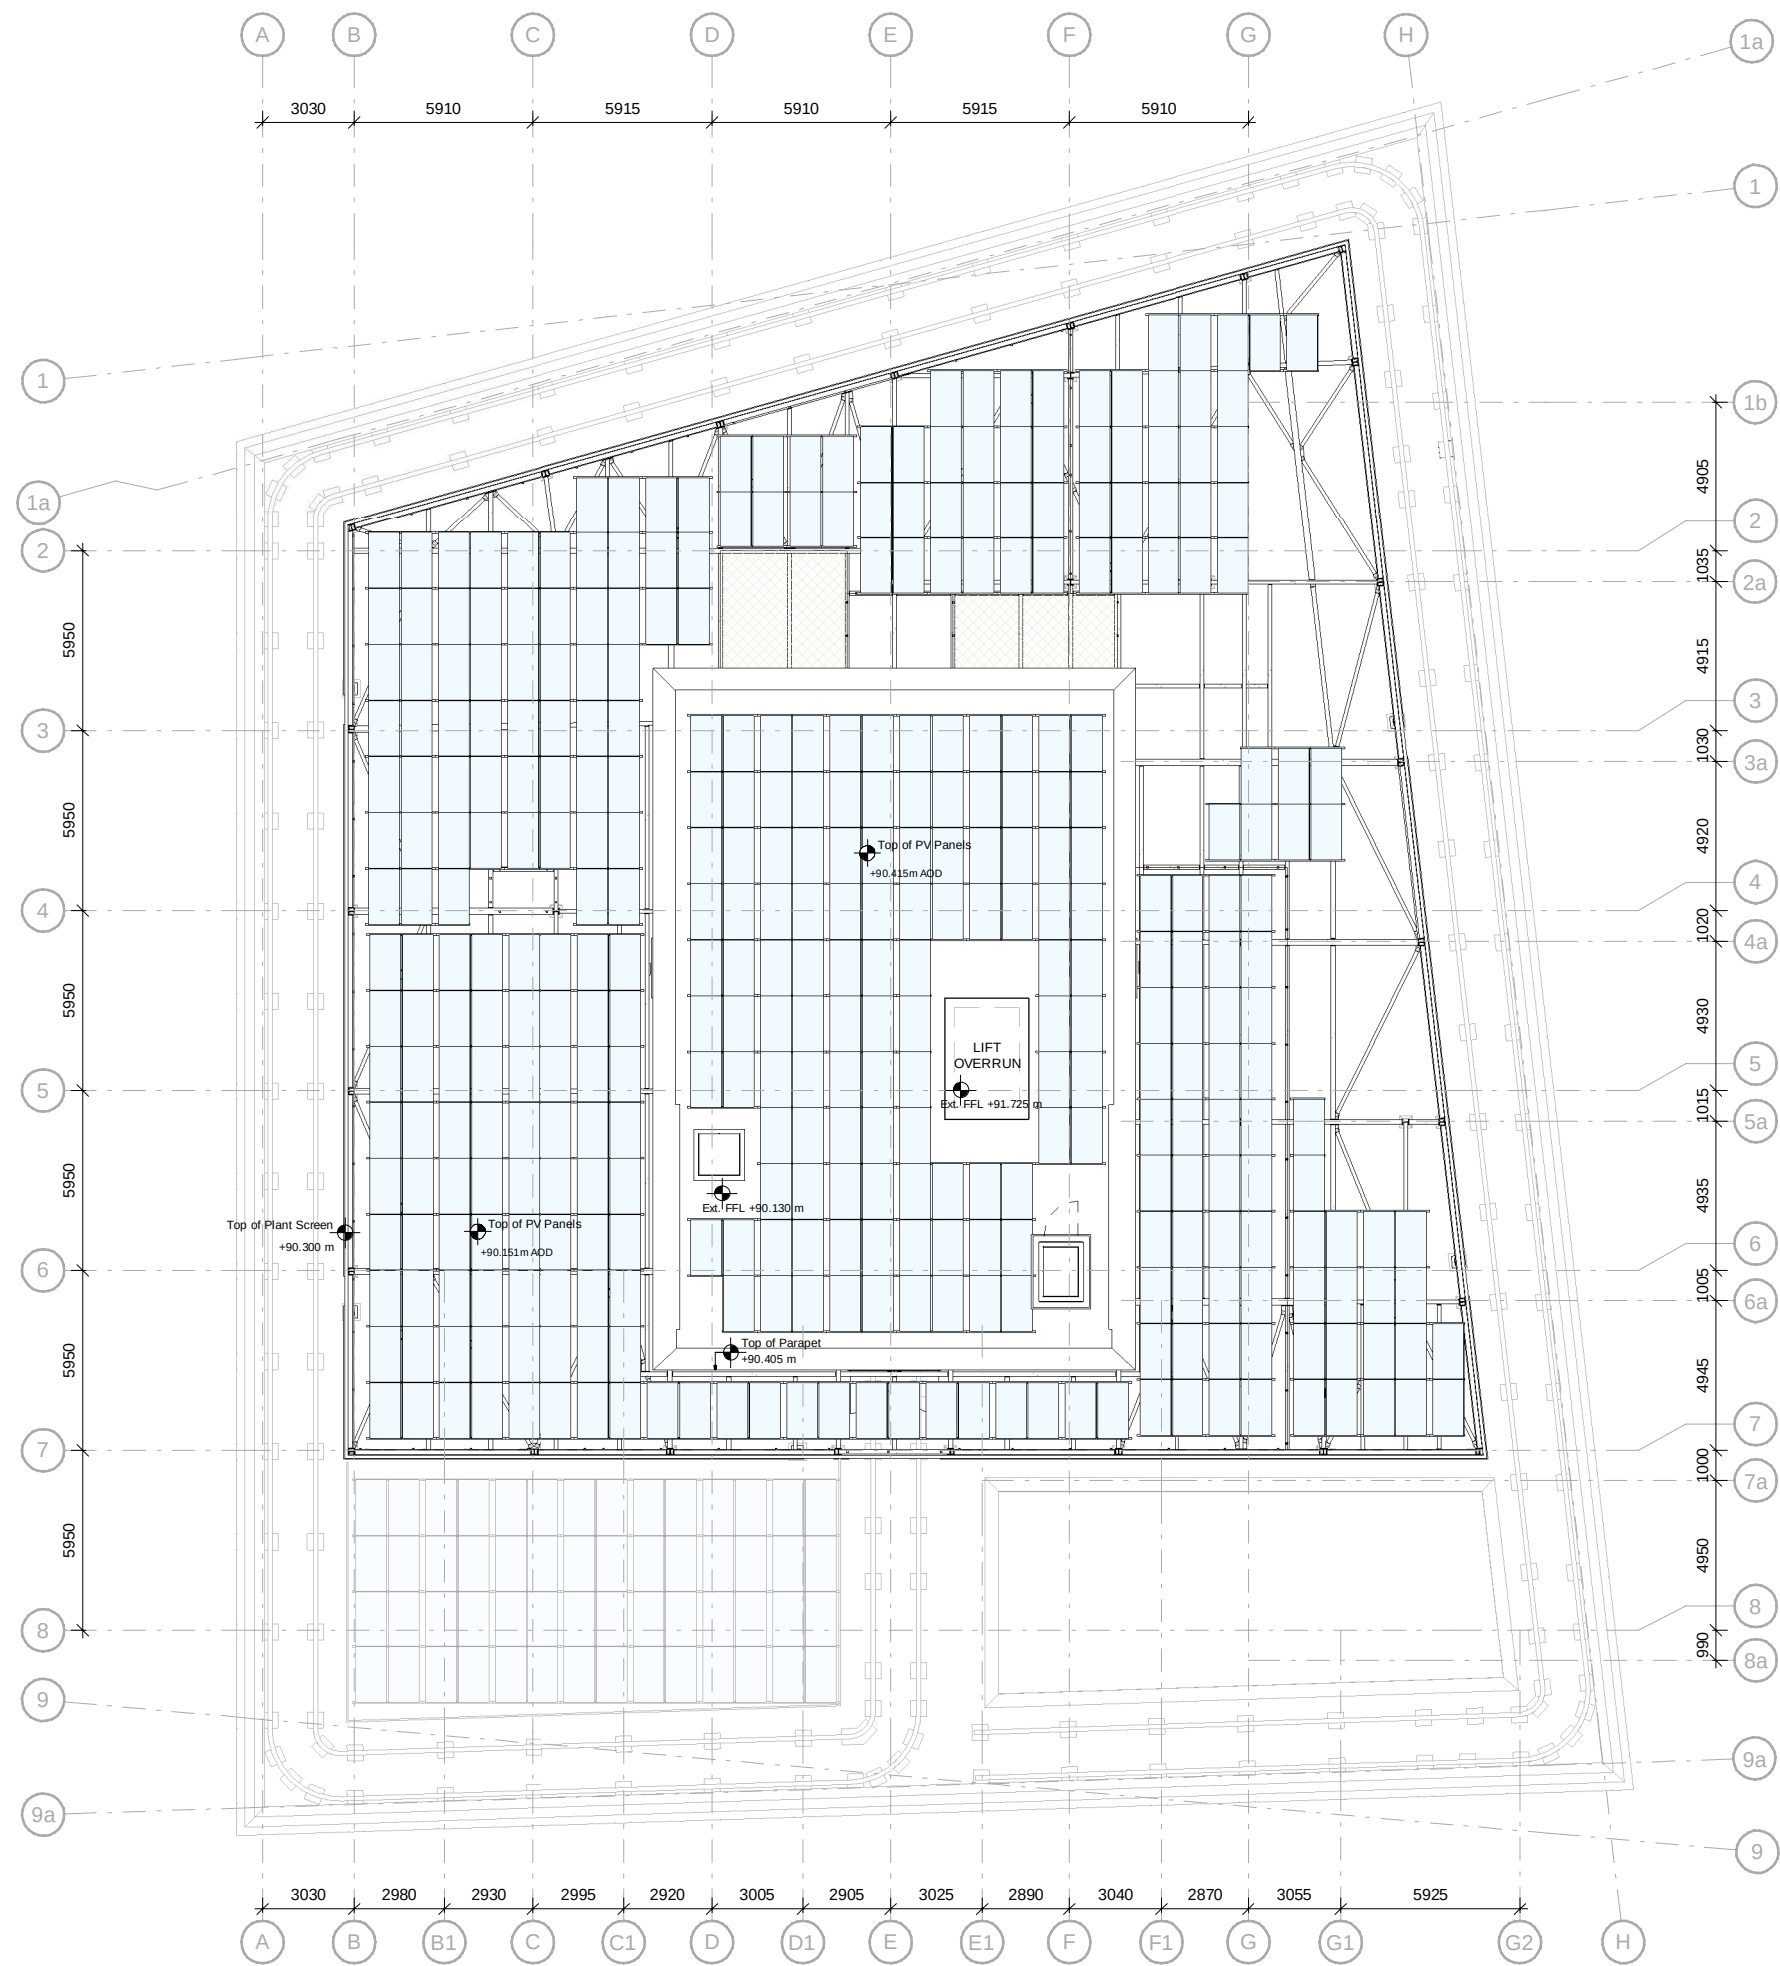

This drawing is copyright  
Do not scale off dimensions.  
All dimensions to be checked on  
site by contractor.  
Contractor to report any  
dimensional discrepancies,  
errors or omissions prior to  
commencing on site.

Local Drawing No. 10257-SHP-Z1-RF-PL-A-B5D3-G200-001

Internal Plant Room

NORTH

| Rev | Date       | Description                     |
|-----|------------|---------------------------------|
| 00  | 24/04/2019 | Planning Application Submission |
| 01  | 28/03/2022 | NMA Drawing Submission          |
|     |            |                                 |
|     |            |                                 |
4  
ANGEL  
SQUARE

Project Title  
NOMA - 4 Angel Square  
Miller Street, Manchester

Status  
PLANNING

Drawing Title  
GA Plan- Roof Level

|                                                        |                       |
|--------------------------------------------------------|-----------------------|
| Job No<br>10257                                        | Scale<br>1 : 250 @ A3 |
| BSI Drawing Code<br>10257-SHP-Z1-RF-PL-A-B5D3-G200-001 | Revision<br>01        |

Manchester  
+44 (0)161 835 2345

London  
+44 (0)20 7549 4000

© SimpsonHaugh and Partners 2022