









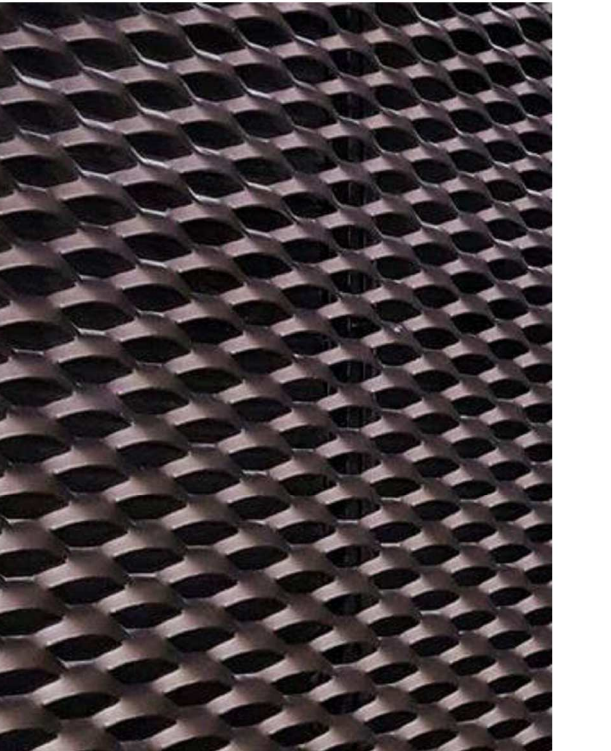


Image of proposed expanded metal mesh cladding
Locker Architectural - Mancunian,
Colour Graphite Black RAL 9011

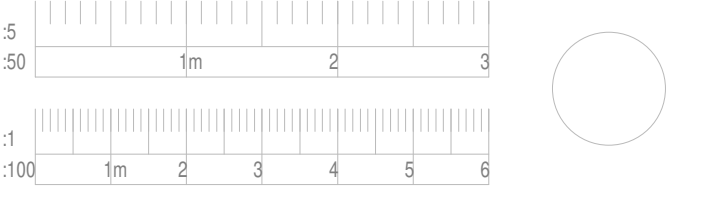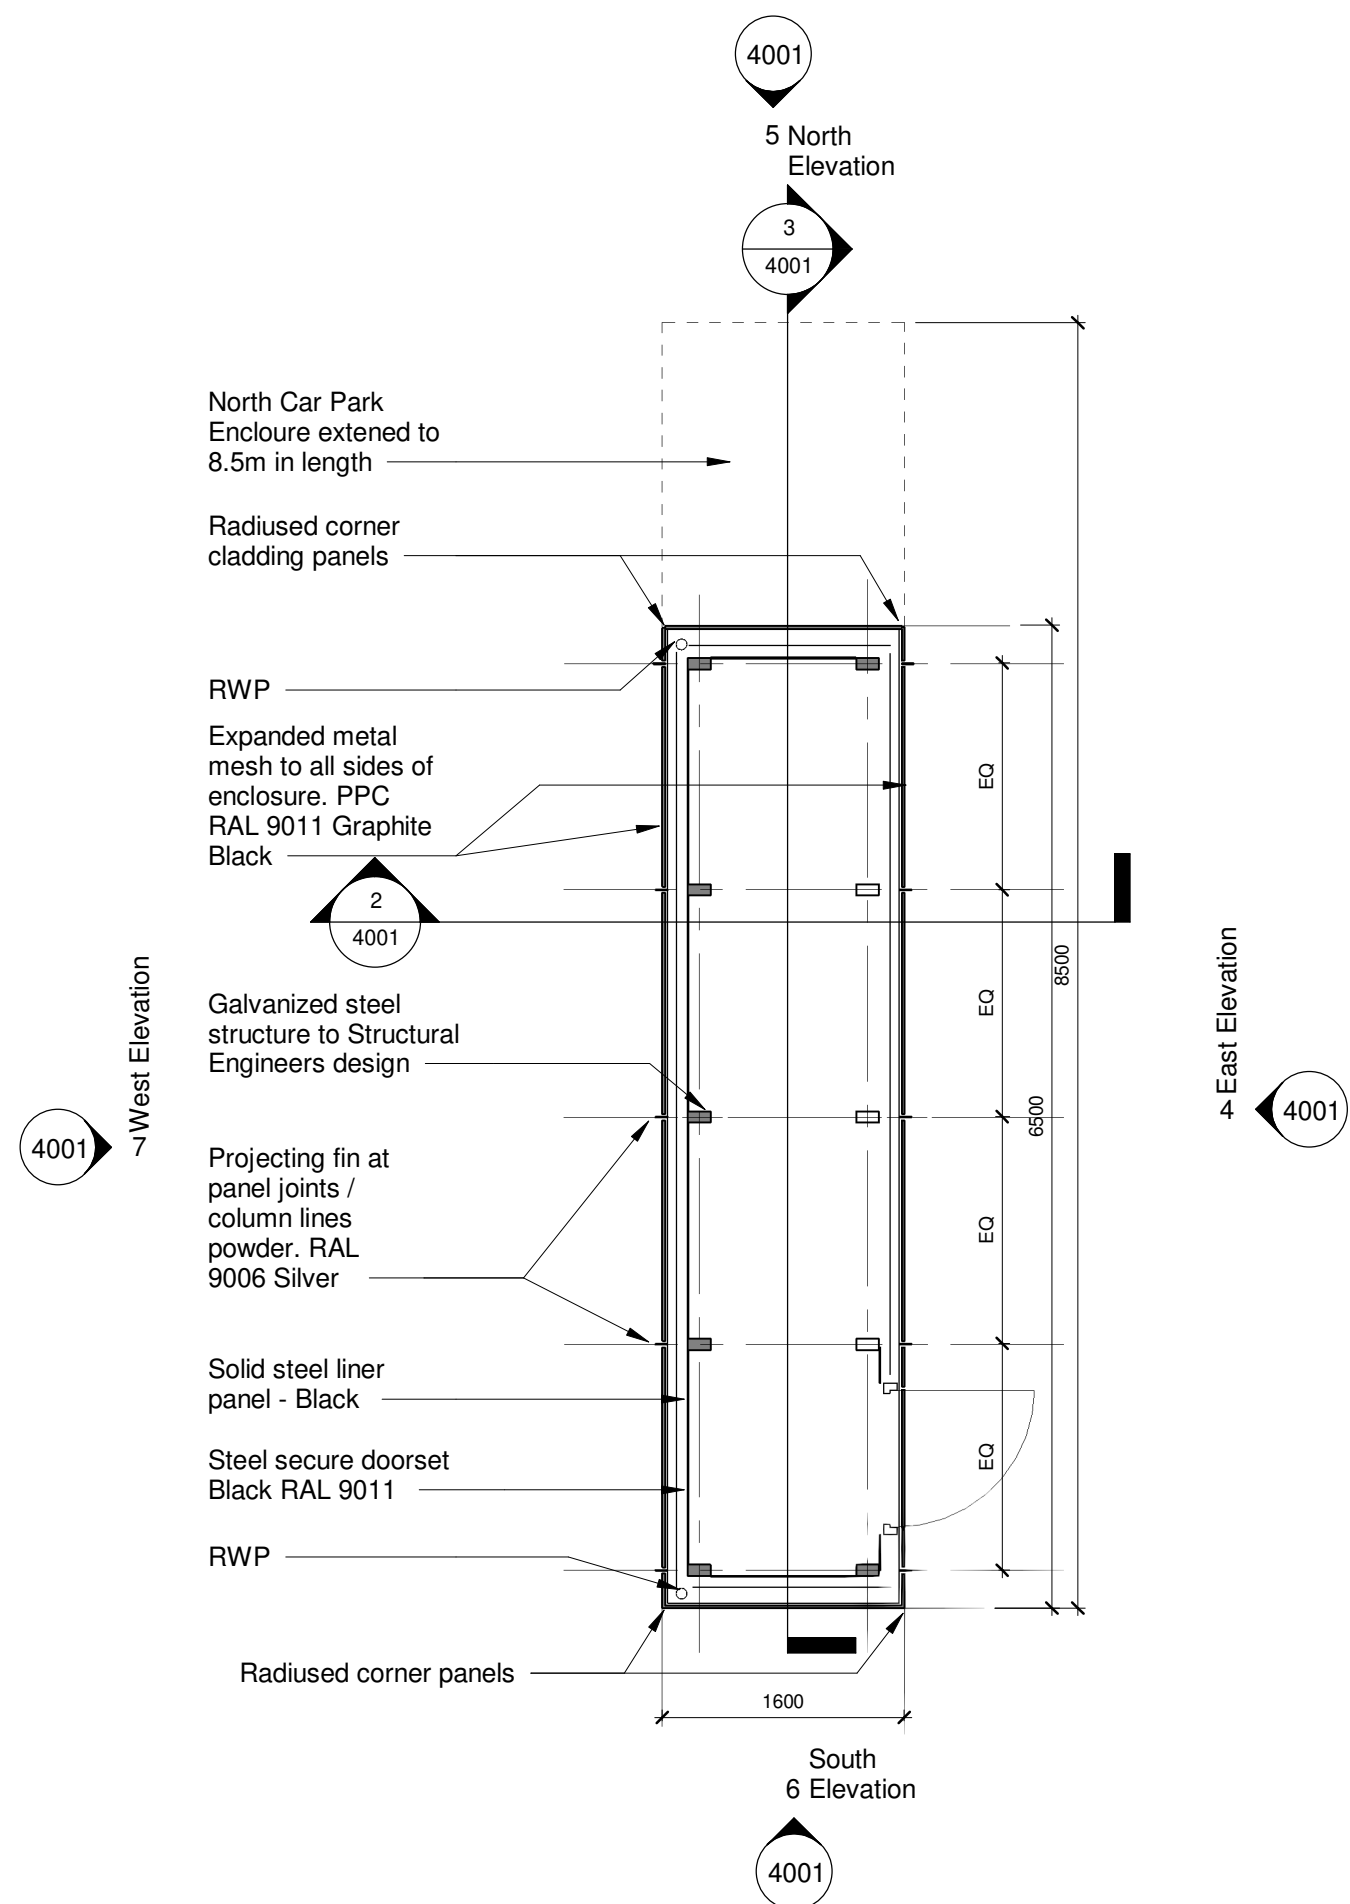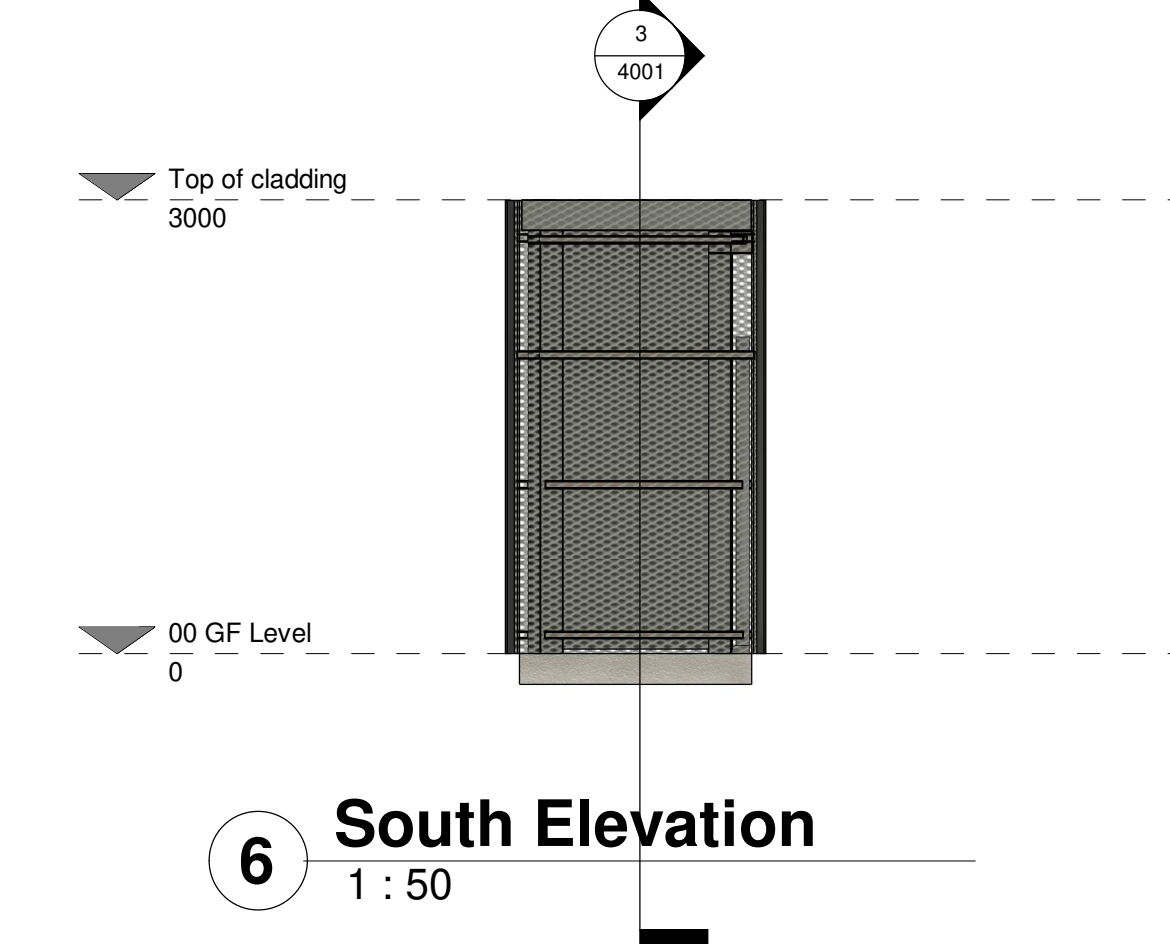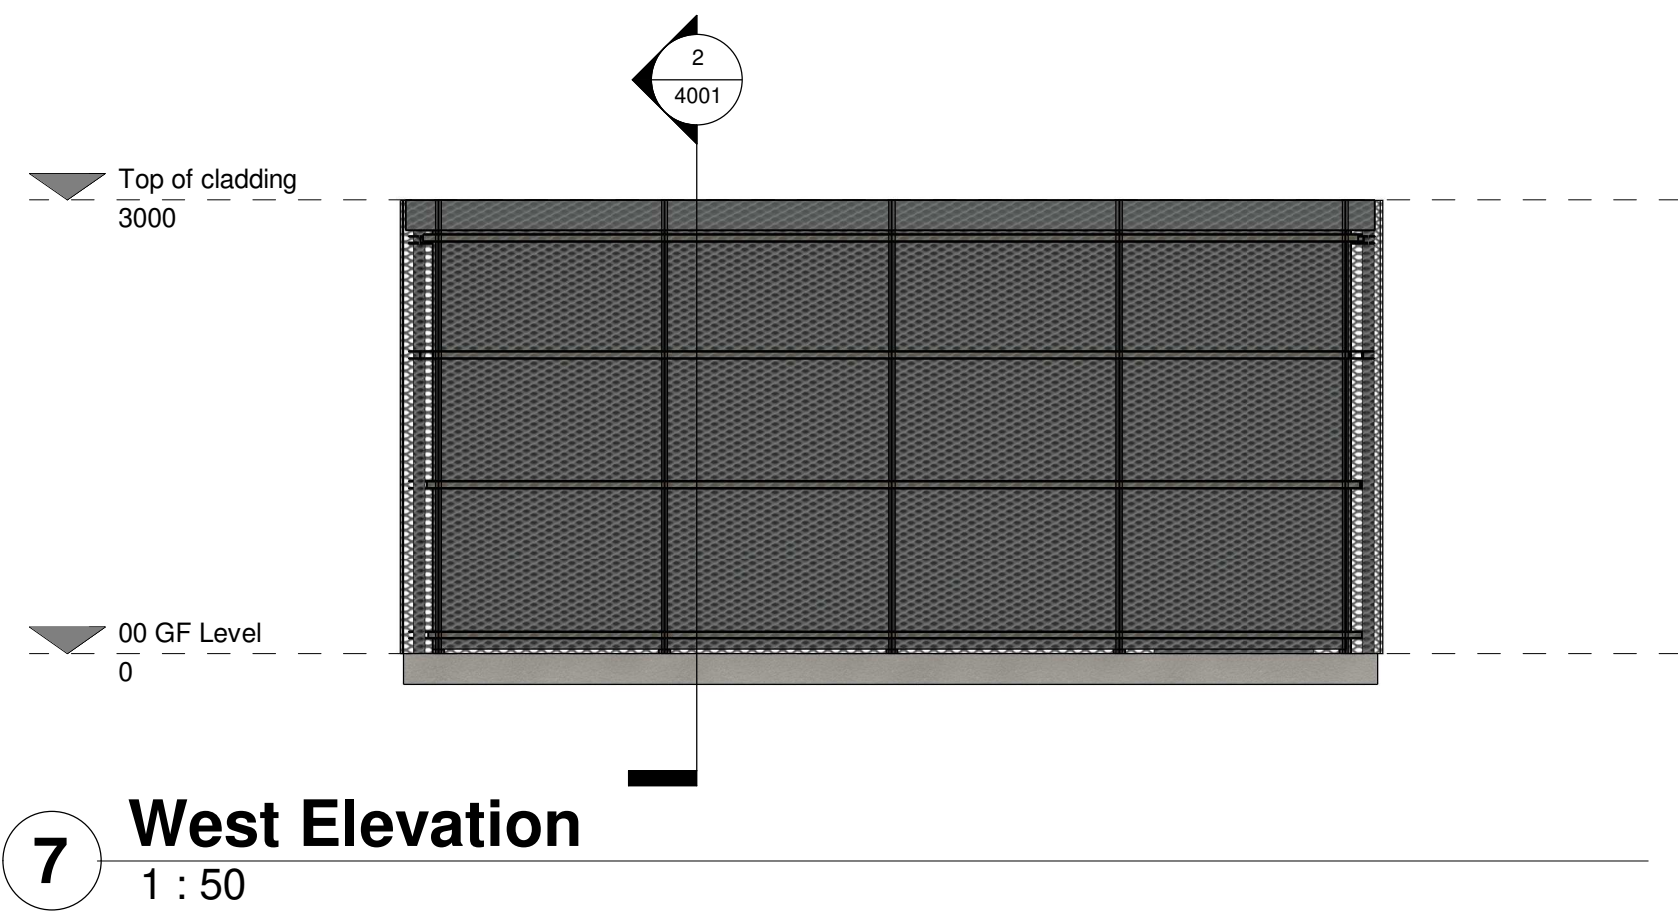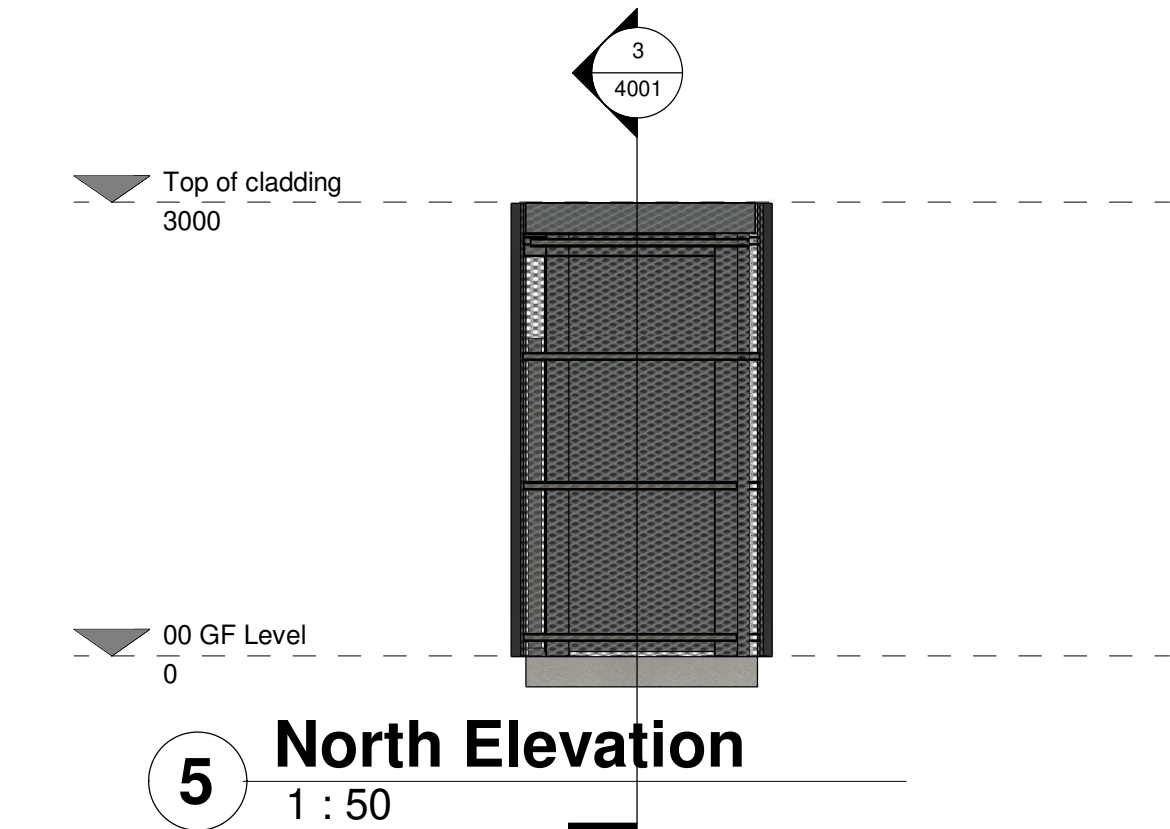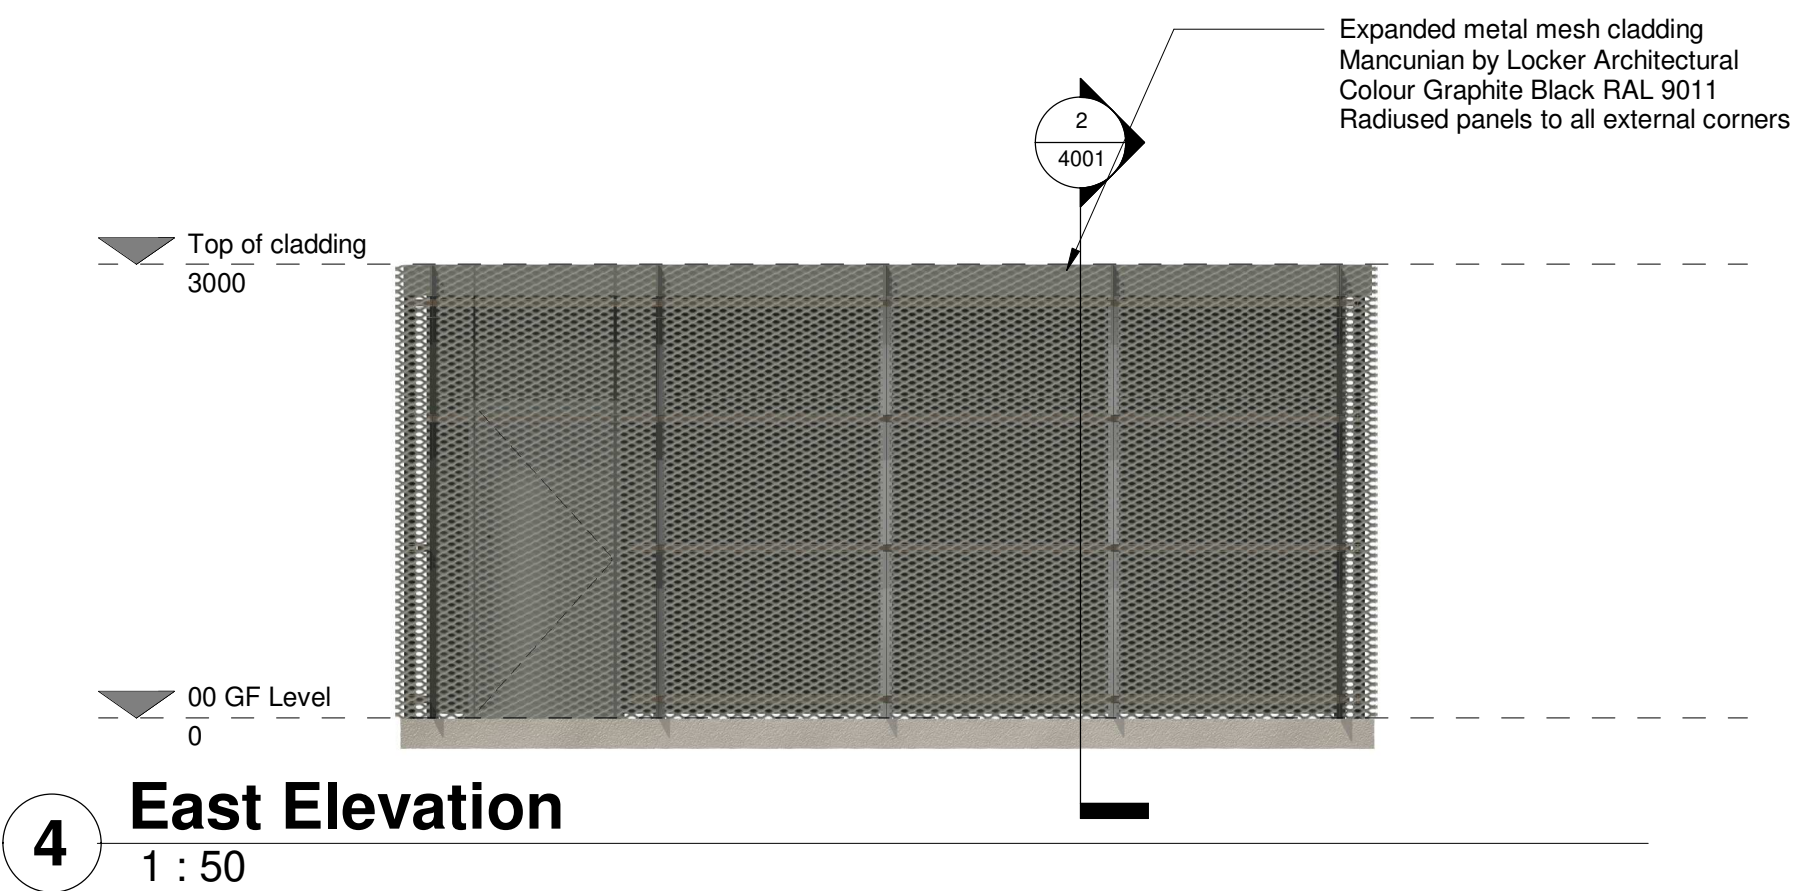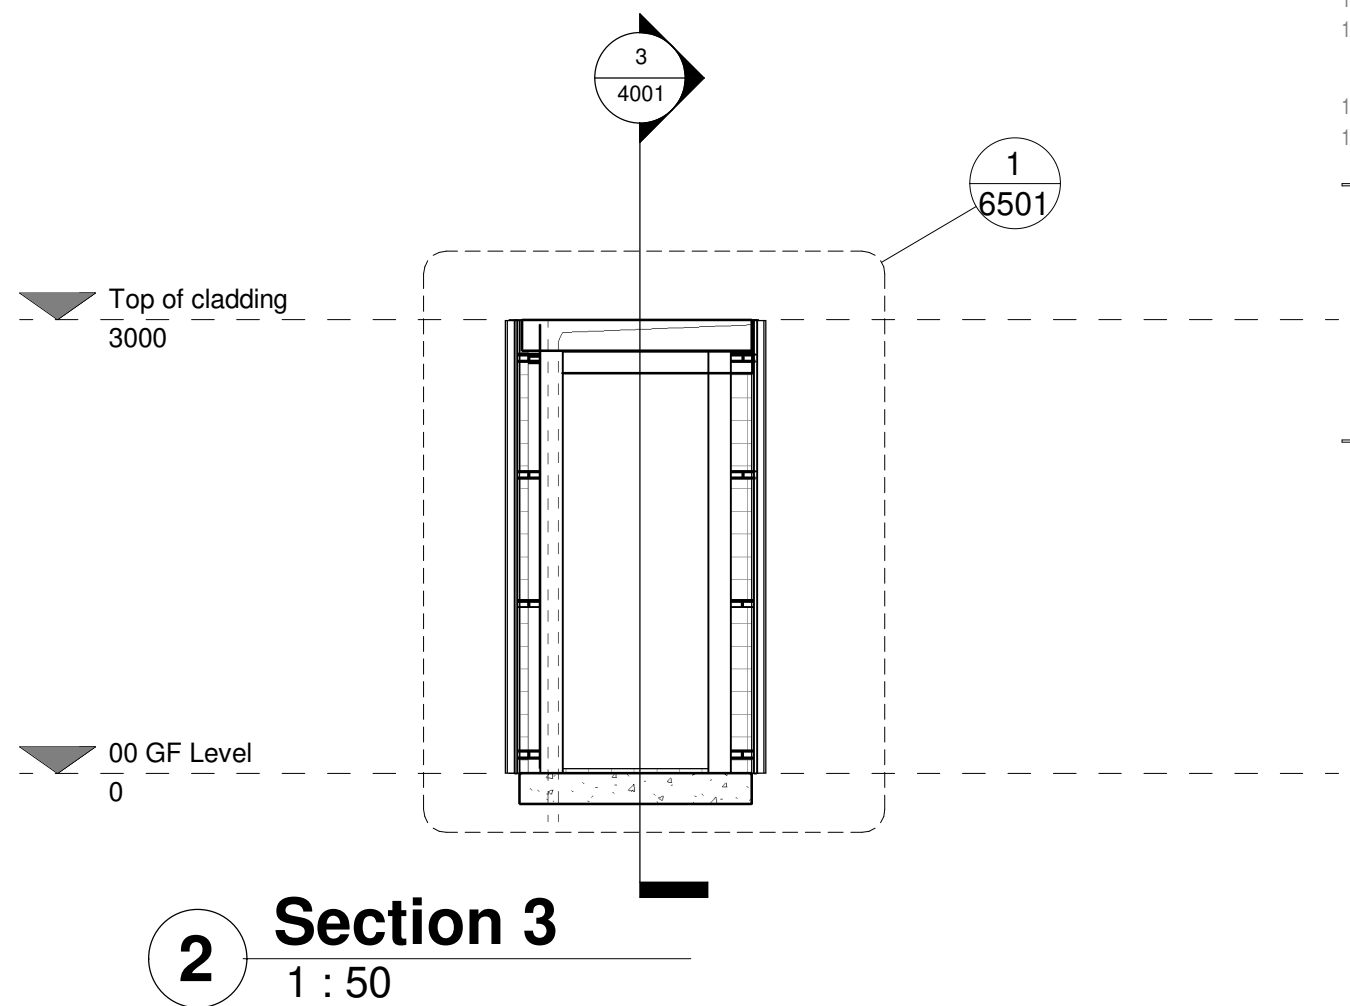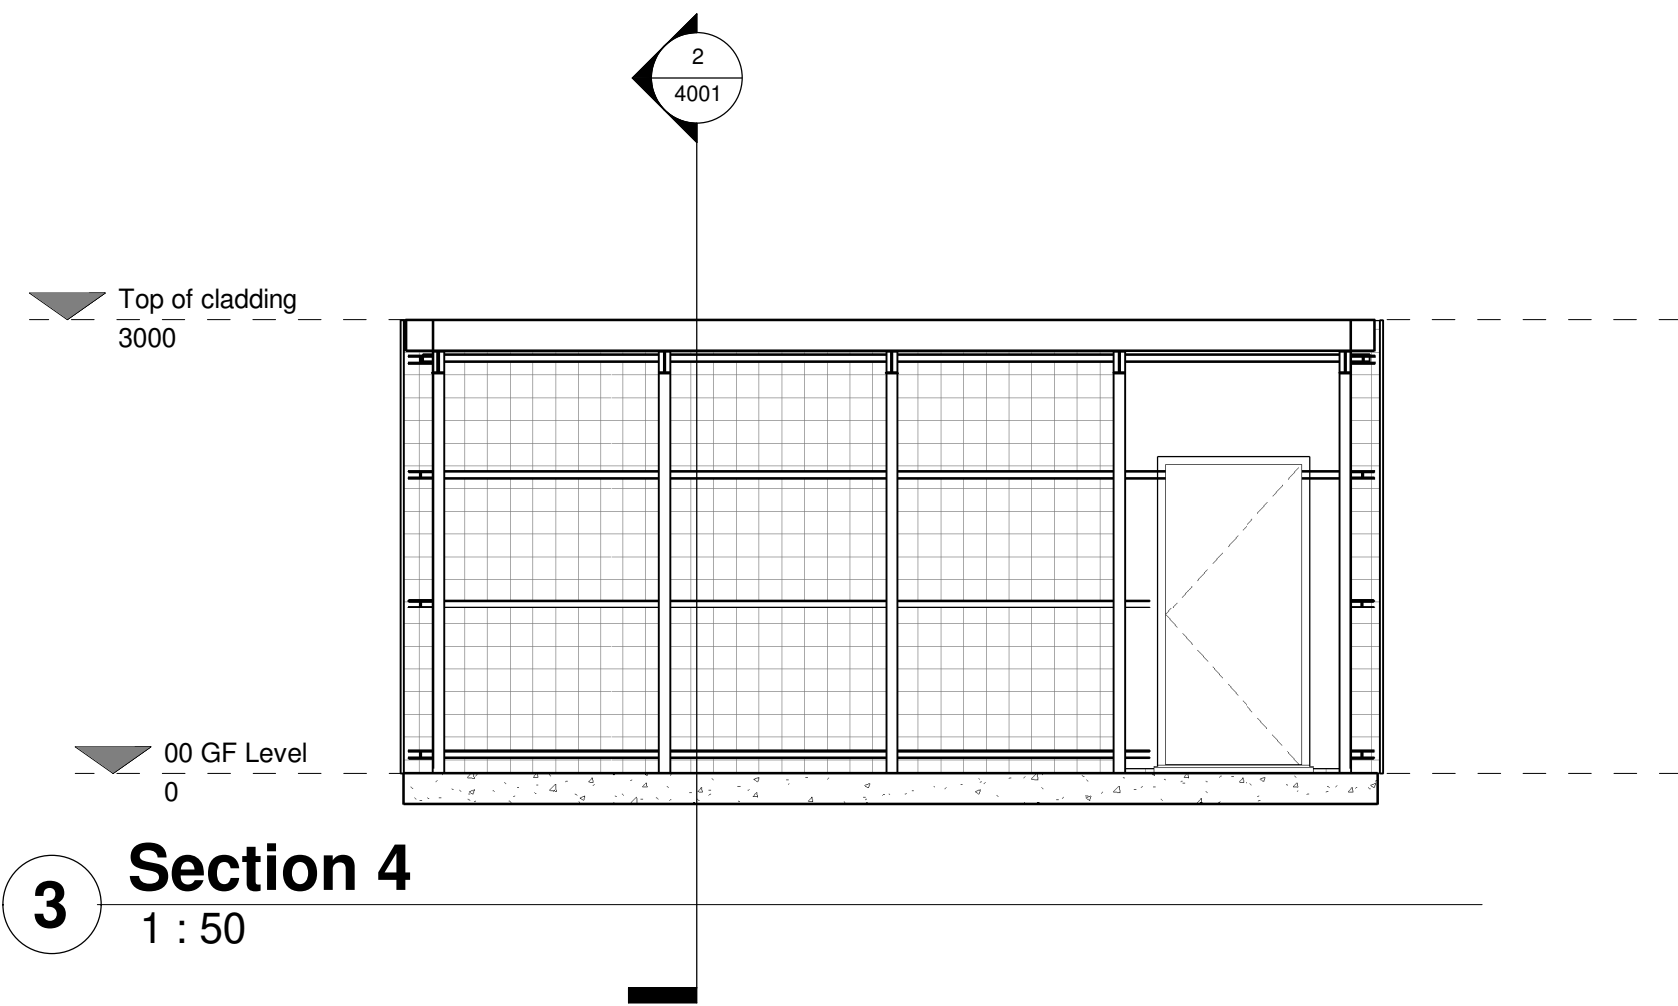

Rev.	Date	Dm.	Chkd.
------	------	-----	-------

BOWKER SADLER ARCHITECTURE

Hatherlow House | Hatherlow | Romiley | Stockport | SK6 3DY
0161 406 7333 | office@bowker-sadler.co.uk | www.bowker-sadler.co.uk

Project
NCC Solar Car Ports

Client
Warden Construction Ltd.

Drawing
Inverter Enclosure GA

Scale	Sheet Size	Drawn	Checked	Date			
1 : 50	@ A1	DH	DL	28.03.22			
Project No.	Originator	Zone	Level	Form	Discipline	Number	Revision
22.004 -						4001	
Status							