


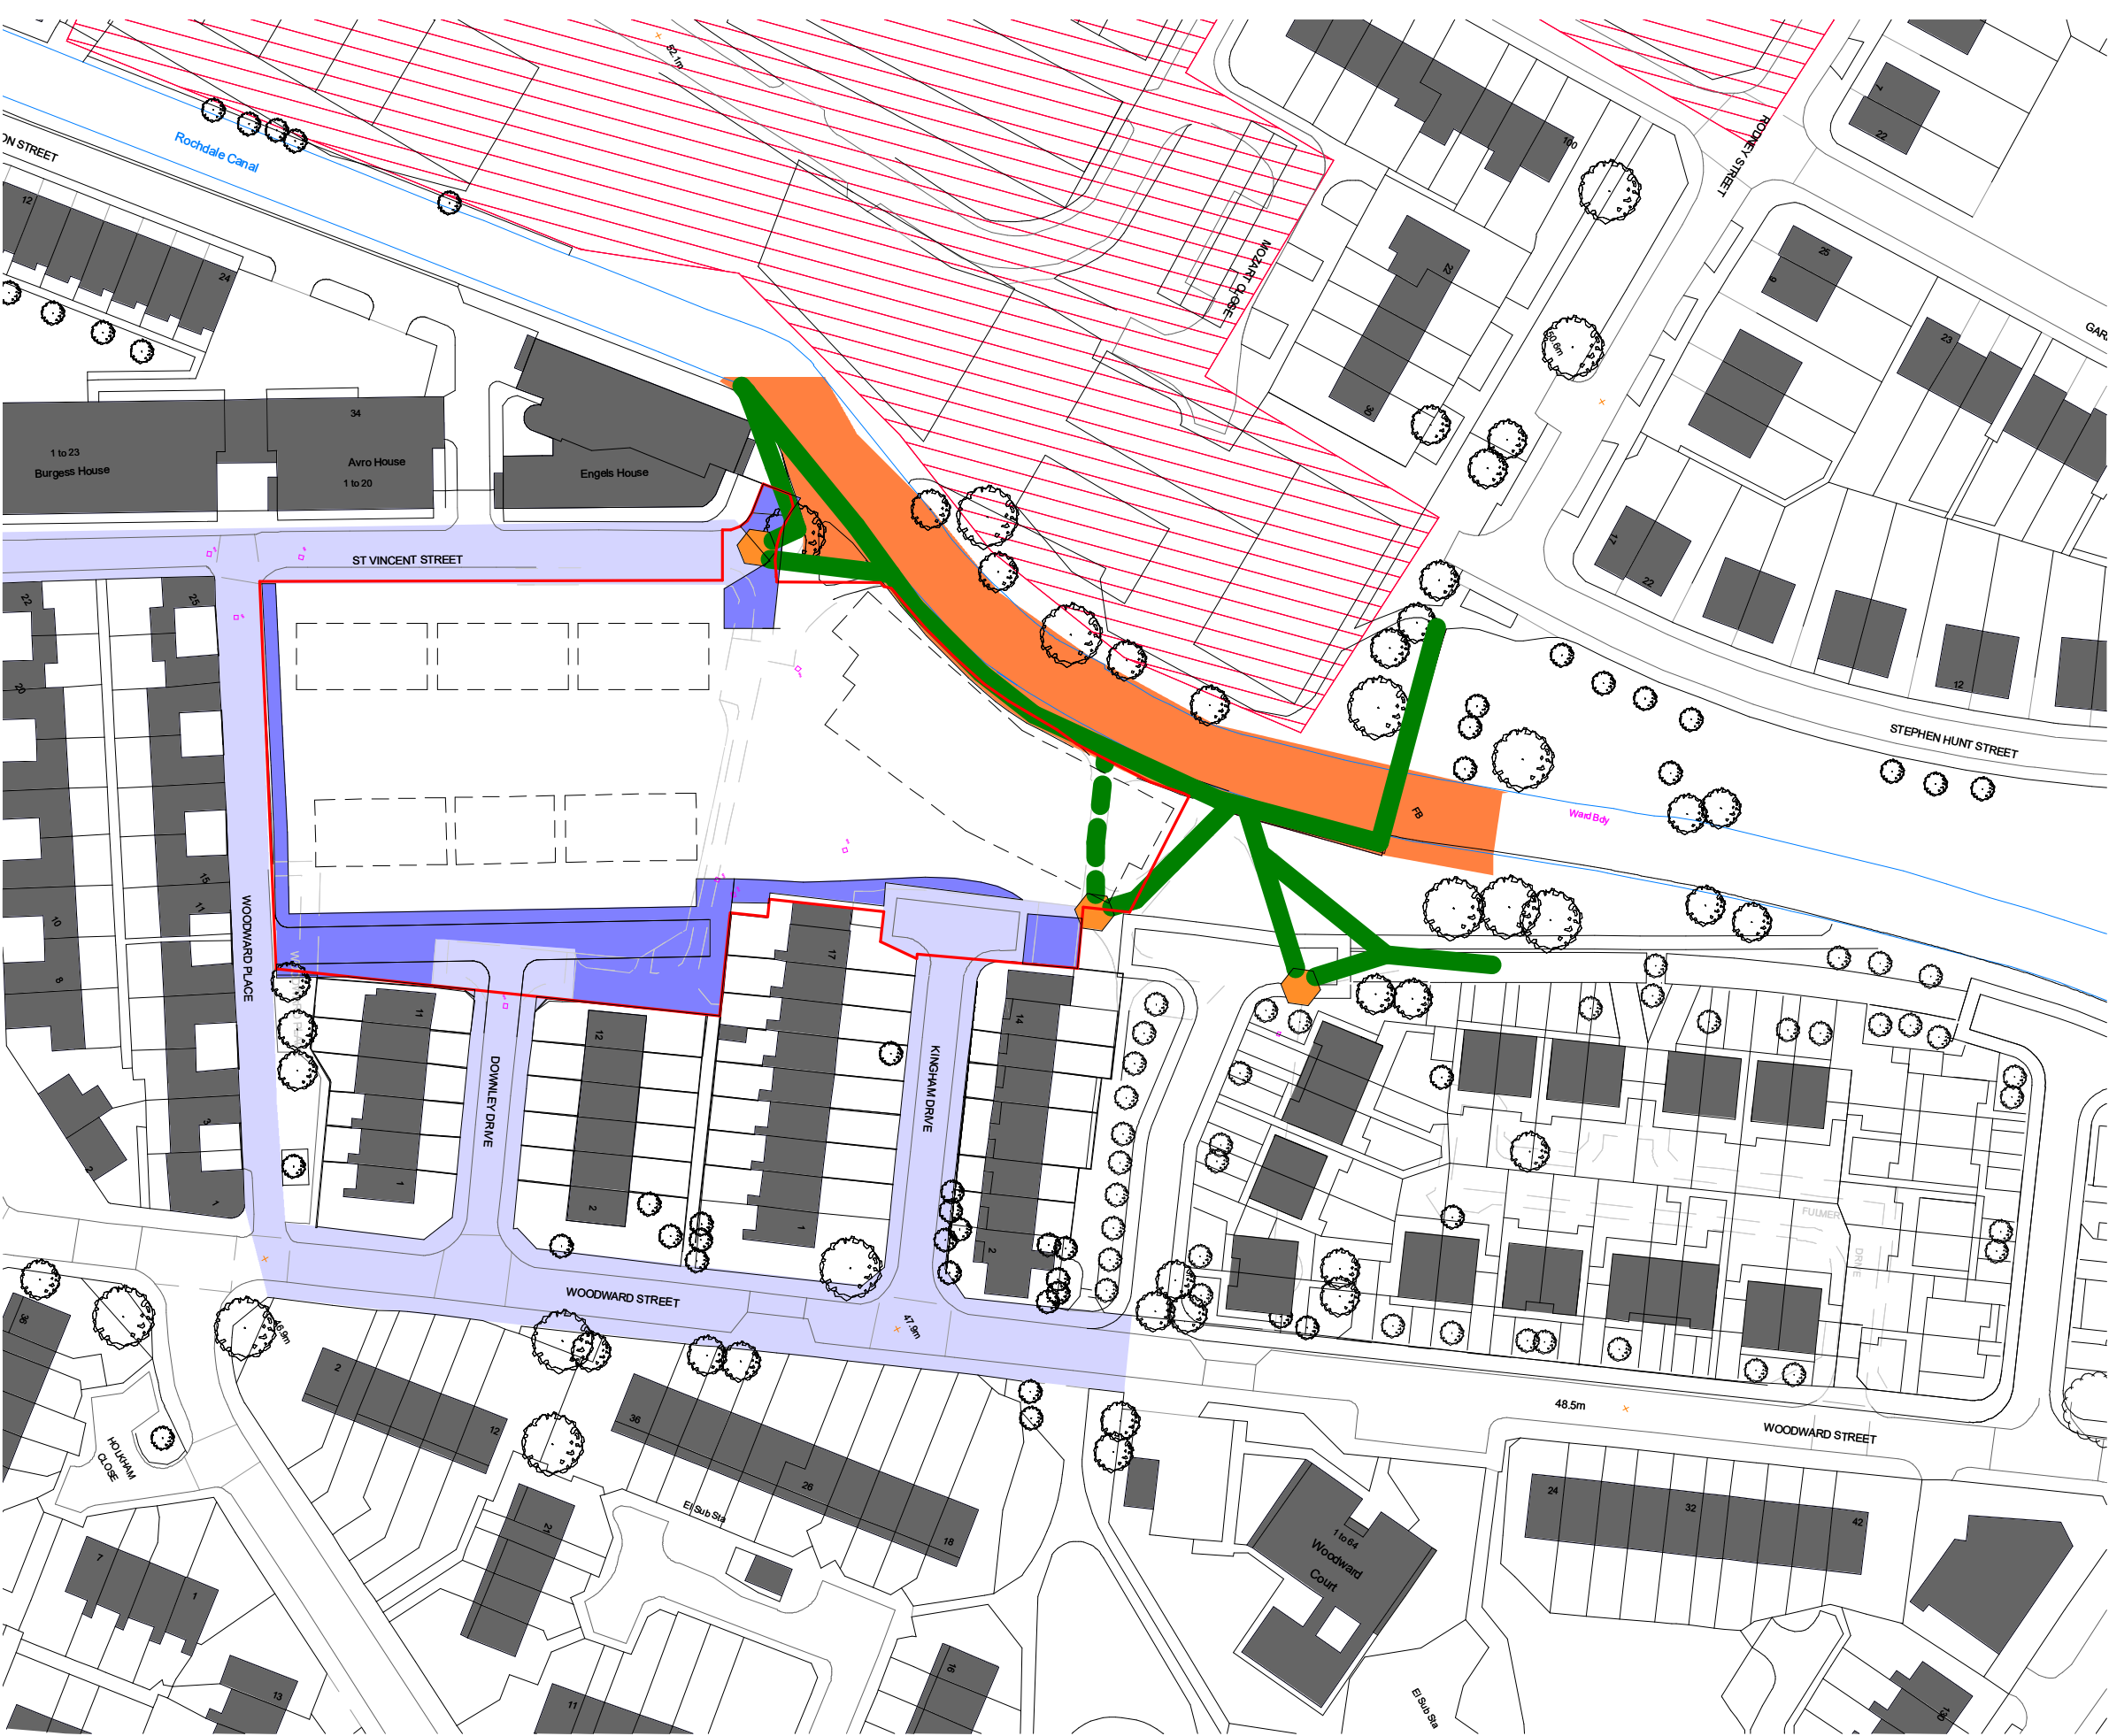

Note:
Do not scale from this drawing.
Dimensions are to be checked on site.
If in doubt please ask.

KEY

- Site proposed Ownership Boundary
- Rochdale Canal Land Ownership
- Existing Rochdale Canal Towpath routes to be retained
- Existing Rochdale Canal Towpath routes to be stopped
- Existing Towpath access points to be retained
- New adoption
- Existing adopted highways to be retained

Building outlines			
11	22/02/22	OM	Red line boundary changed in accordance with Section 73 requirement
10	07/05/21	OM	Planning
9	12/04/21	OM	STAGE 3
8	31/03/21	OM	STAGE 3 DRAFT
7	10/02/2021	IB	amendments
6	15/12/20	IB	STAGE 2 Report
5	11/06/20	IB	new easement
4	09/06/20	IB	Amendments as per client request
3	08/06/20		Amendments as per client request
2	04/06/20	--	Preliminary Issue
1			

Rev Date Intls Details

© The moral rights of the author are hereby asserted.
This drawing and design is the sole property of Buttress Ltd and must not be reproduced without permission.
Buttress Ltd is Registered in England and Wales: 5363573



Buttress

41 Bengal St
Manchester
M4 6AF

T 0161 236 3303
E contact@buttress.net
W www.buttress.net

Project Title	Downley Drive
Client	Great Places
Location	Ancoat - Manchester

Drawing Title Existing and Proposed Highways and Towpaths

Date	24/03/2022 16:29:54	Scale	As indicated
Checked	IB	Orig Paper Size	A3

Job No: 8801 Status Planning

Project: Origin: Zone: Level: Type: Disc: Number: Rev:

8801-BA-00-00-DR-A-(01) 007-11