


Z:\projects\3702 Kirkstead Close, Beswick\CAD\Croft Drawings\3702-SP01.dwg

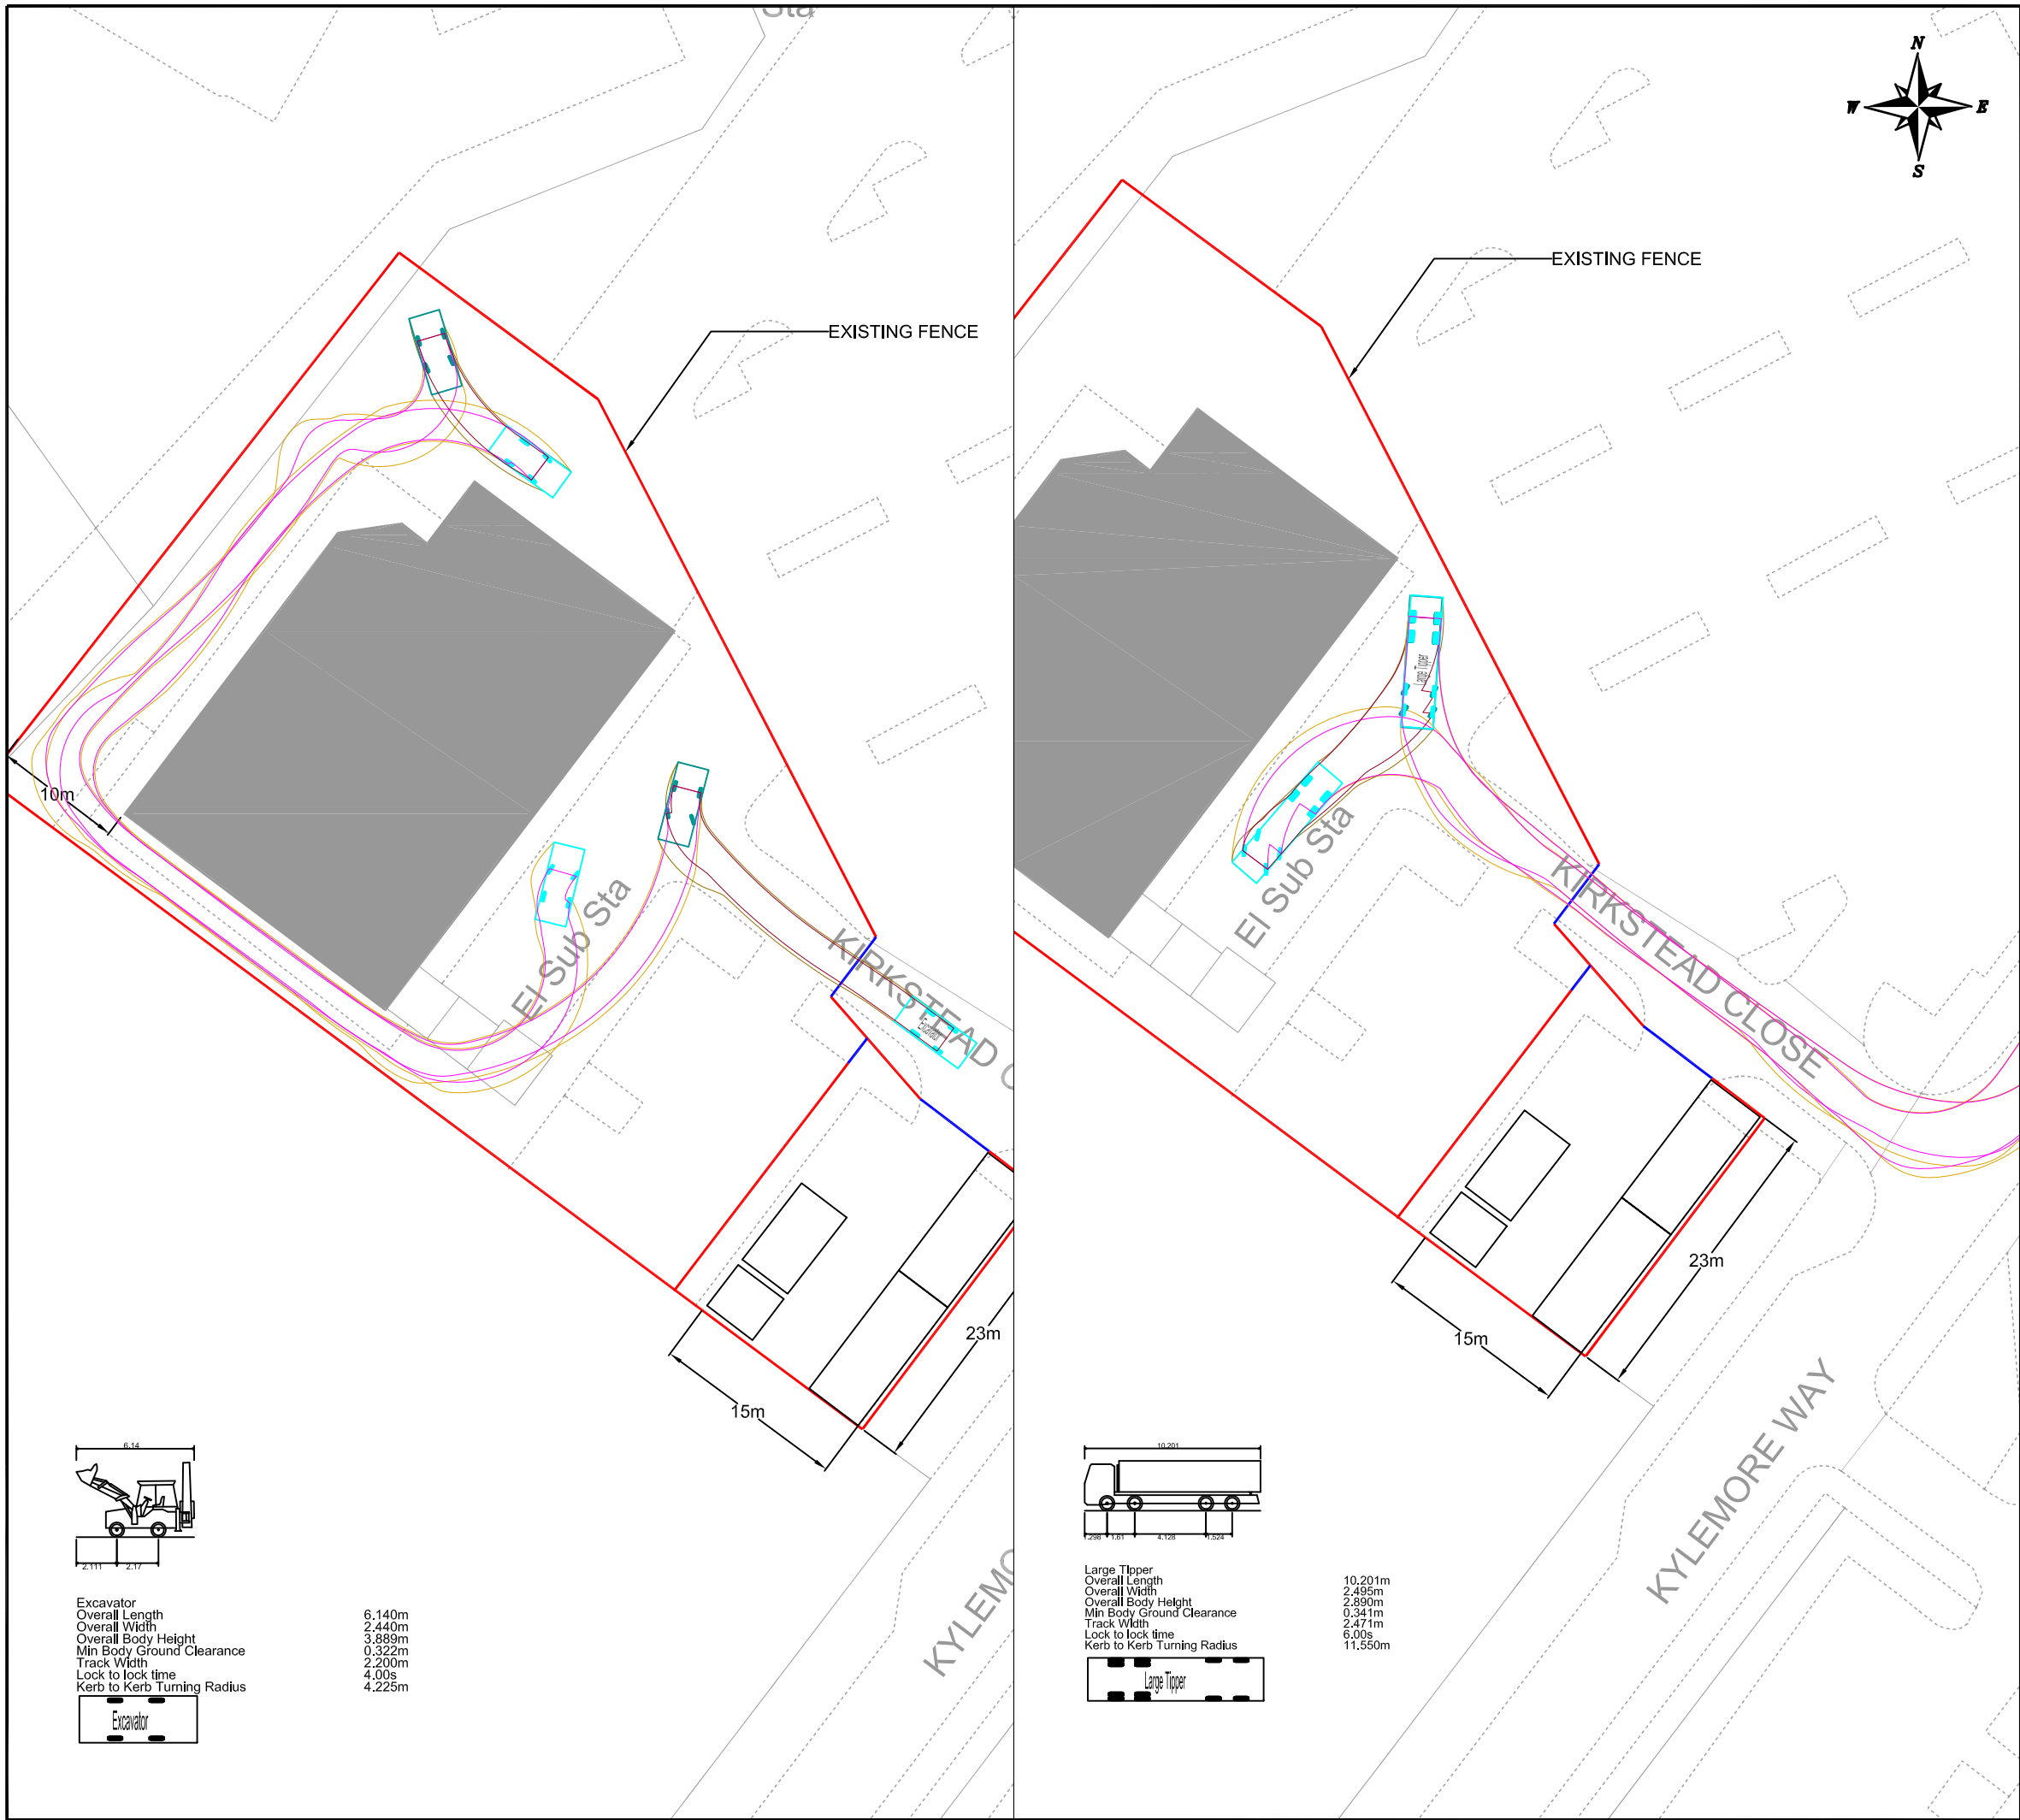

NOTES

- INDICATIVE FENCELINE BOUNDARY
- INDICATIVE GATES

REV	DETAILS	DRAWN	CHECKED	DATE
-	-	-	-	-

CLIENT:

SEDDON CONSTRUCTION

PROJECT:

KIRKSTEAD CLOSE, BESWICK

DRAWING TITLE:

SWEPT PATH ANALYSIS - EXCAVATOR/LARGE TIPPER

SCALES:

1:500 @ A3

DRAWN:	CHECKED:	DATE:
HZ	MC	MAR 22

Croft Transport Planning & Design
340 Deansgate
Manchester
M3 4LY

Email: info@crofts.co.uk
Tel: 0161 837 7380
Web: www.eddisons.com/services/transport-planning

DRAWING NUMBER:	REVISION:
3702-SP02	-

Eddisons

Incorporating Croft