


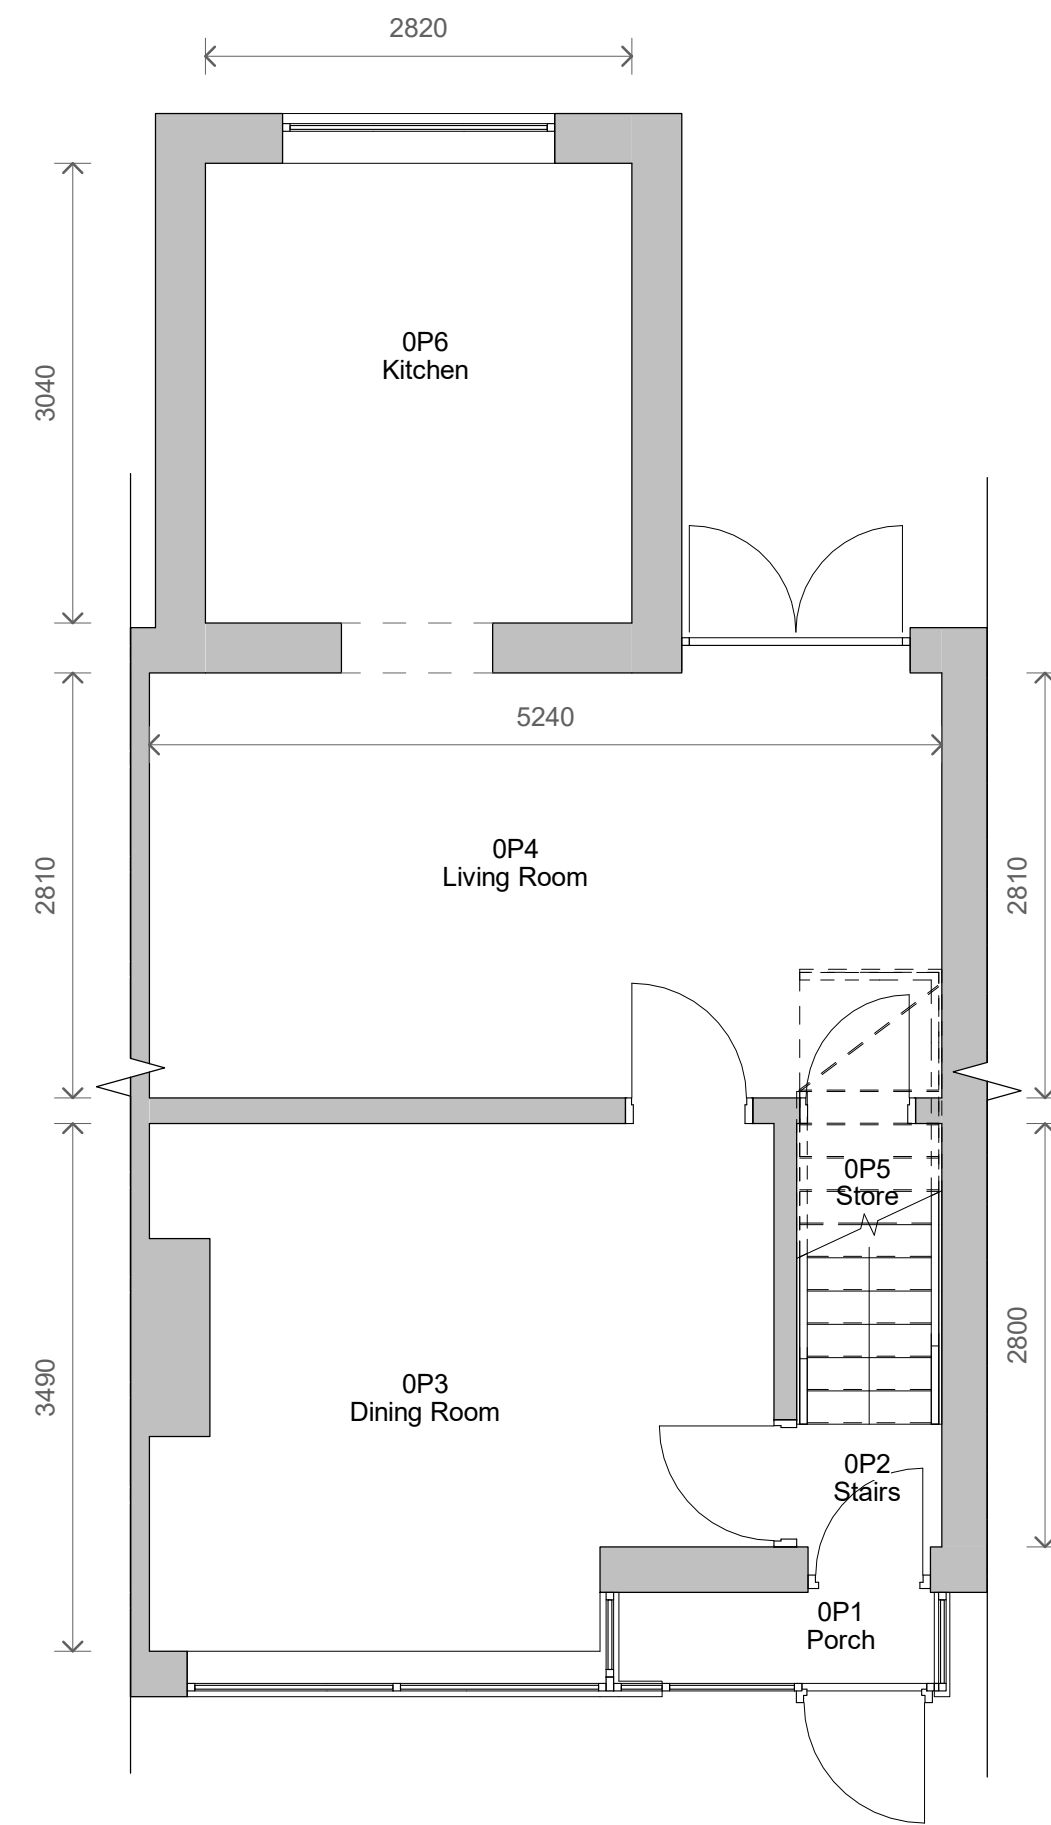


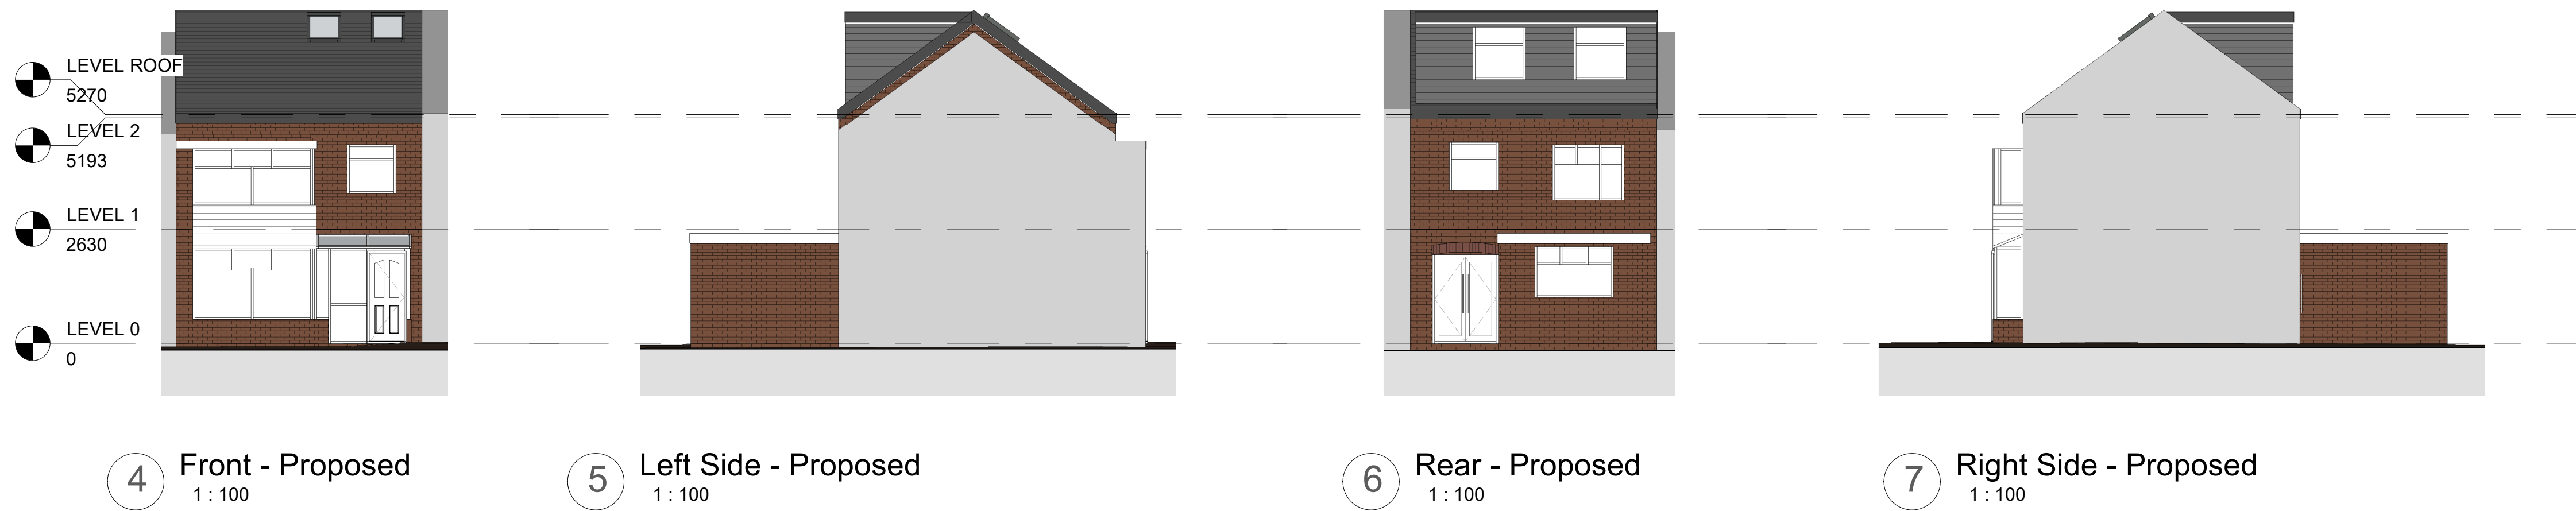


1 Level 0 - Proposed
1 : 50

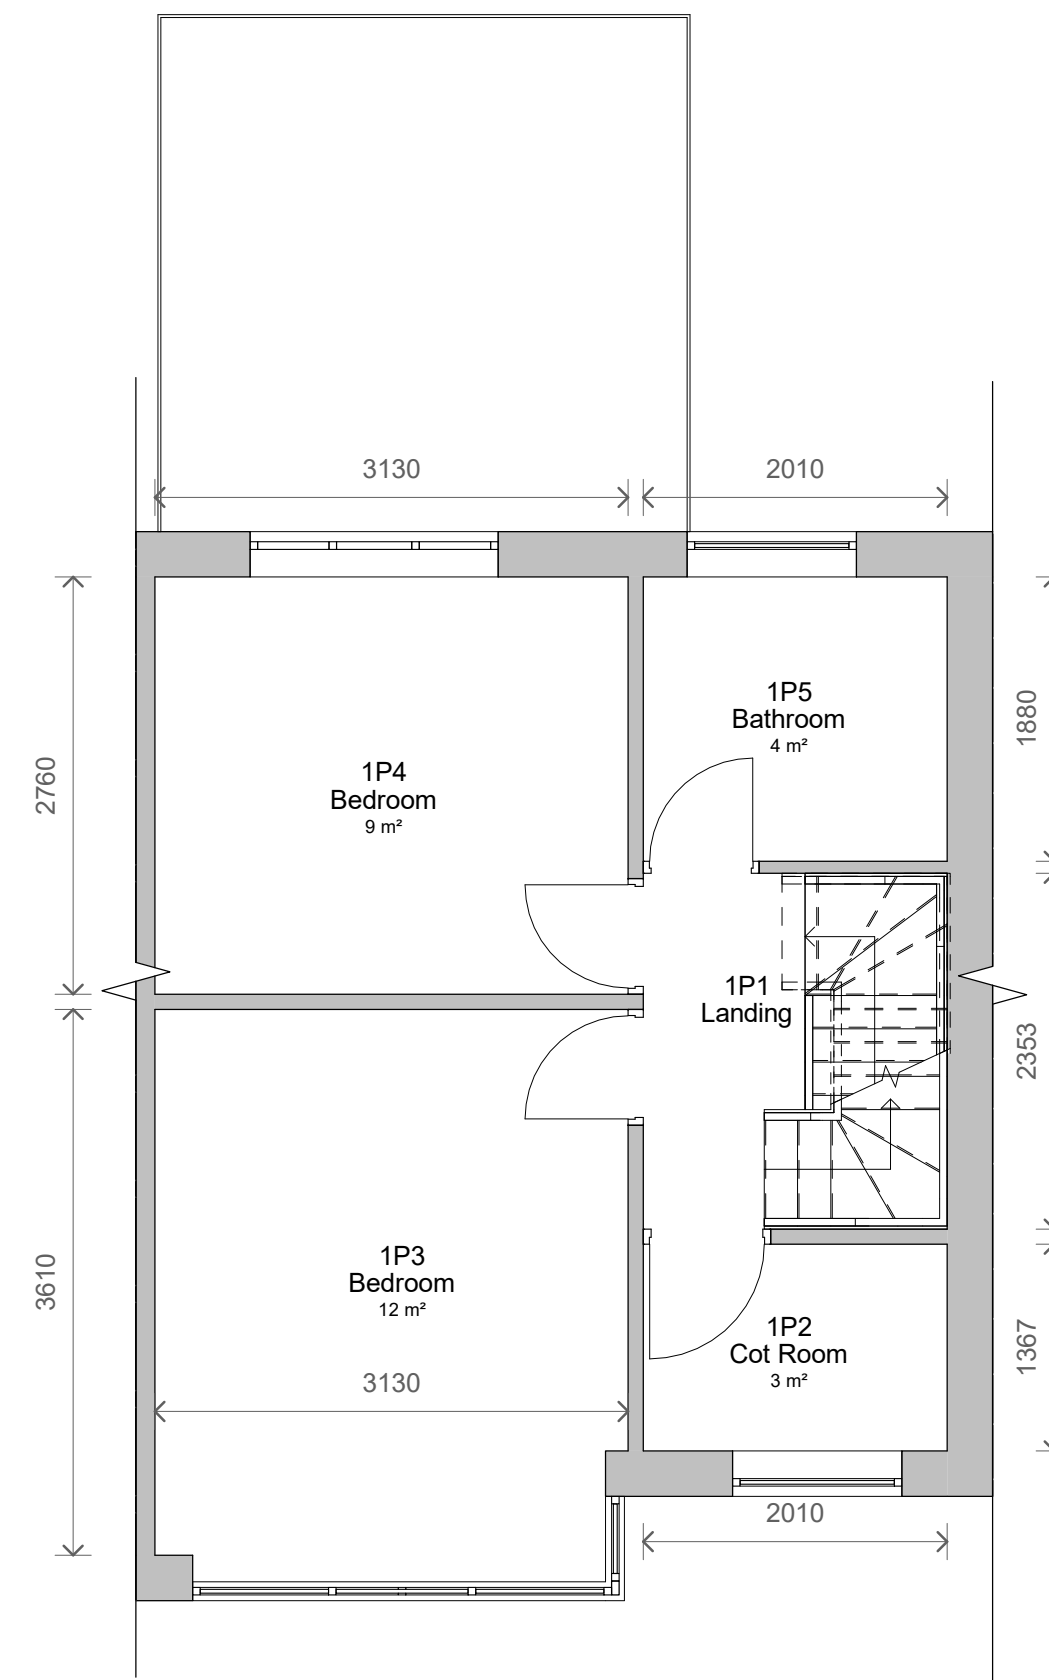

2 Level 1 - Proposed
1 : 50

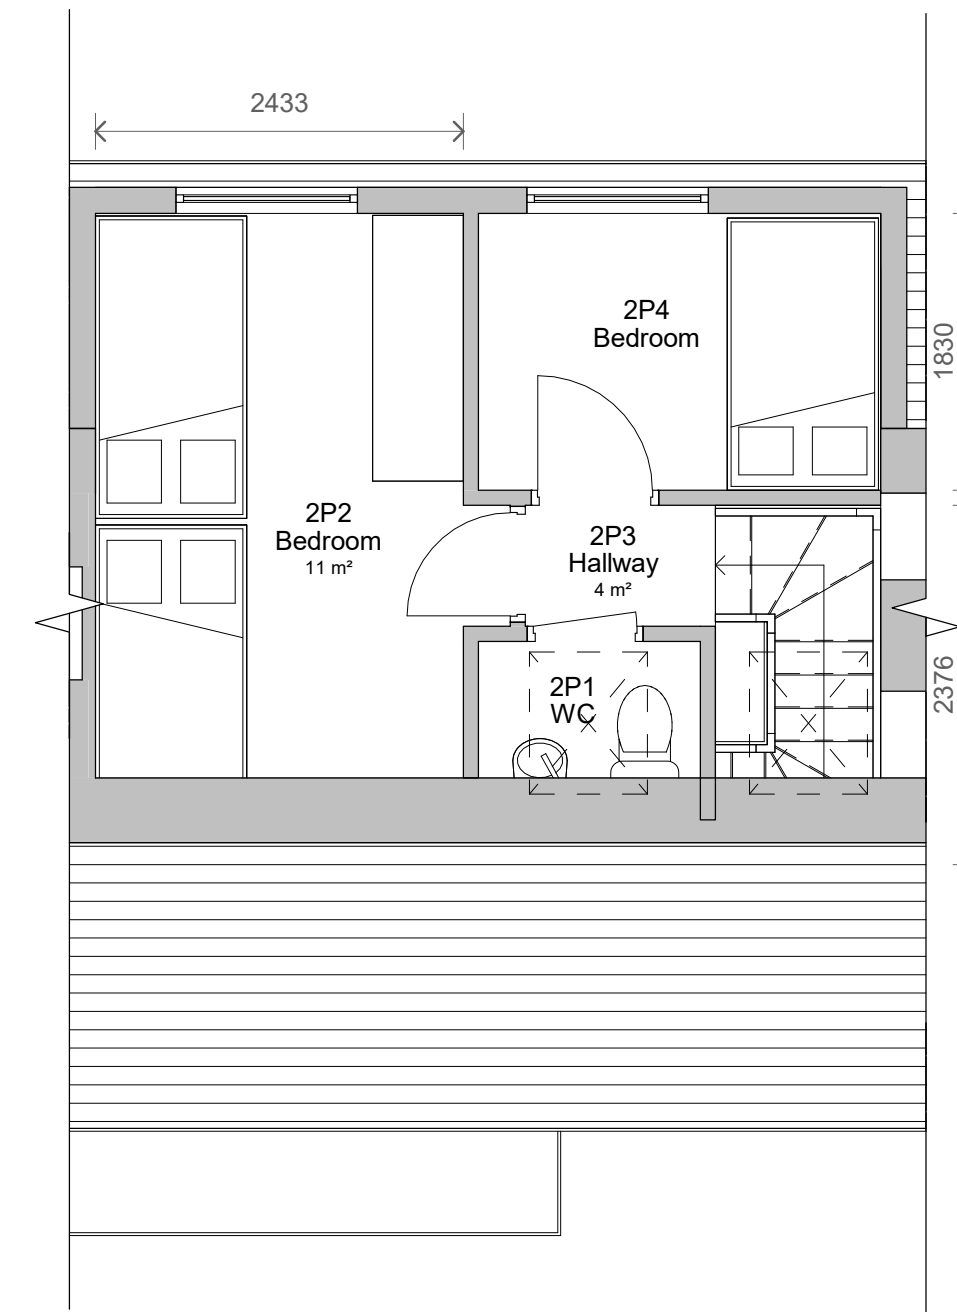

3 Level 2 - Proposed
1 : 50

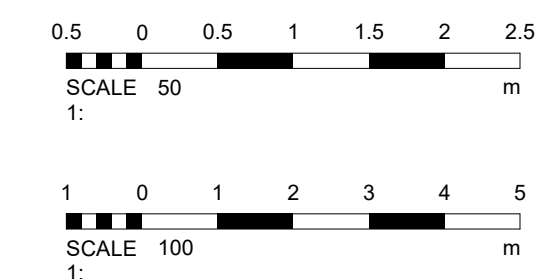

3	PLANNING	02/03/2022
2	Revised Plans	28/02/2022
1	Revised design	24/02/2022
No.	Description	Date

PROJECT		40 Hacking Street
TITLE		Proposed Plans and Elevations
CLIENT		Glickman
STATUS		DESIGN
DRAWN BY	DATE	SCALE (@ A1)
TP	14/02/2022	As indicated
PROJECT NUMBER	DRAWING NUMBER	REV
GSS22010	003	3
GOLD SKETCH S T U D I O S www.goldsketch.co.uk info@goldsketch.co.uk 0161 792 9595		
NOTES © COPYRIGHT. ALL RIGHTS RESERVED. NOT BE REPRODUCED WITHOUT WRITTEN CONSENT. DRAWING TO BE USED FOR THE SITE AS INDICATED ONLY. ALL DIMENSIONS AND SETTING OUT SHALL BE CONFIRMED ON SITE. ANY DISCREPANCIES TO BE REPORTED TO THE DRAWING PRIOR TO THE COMMENCEMENT OF ANY WORK. ALL WORK AND MATERIALS TO BE IN ACCORDANCE WITH CURRENT BUILDING REGULATIONS AND LATEST CODES OF PRACTICE AND BRITISH STANDARDS. ALL DIMENSIONS ON THIS DRAWING ARE UNLESS OTHERWISE STATED.		