



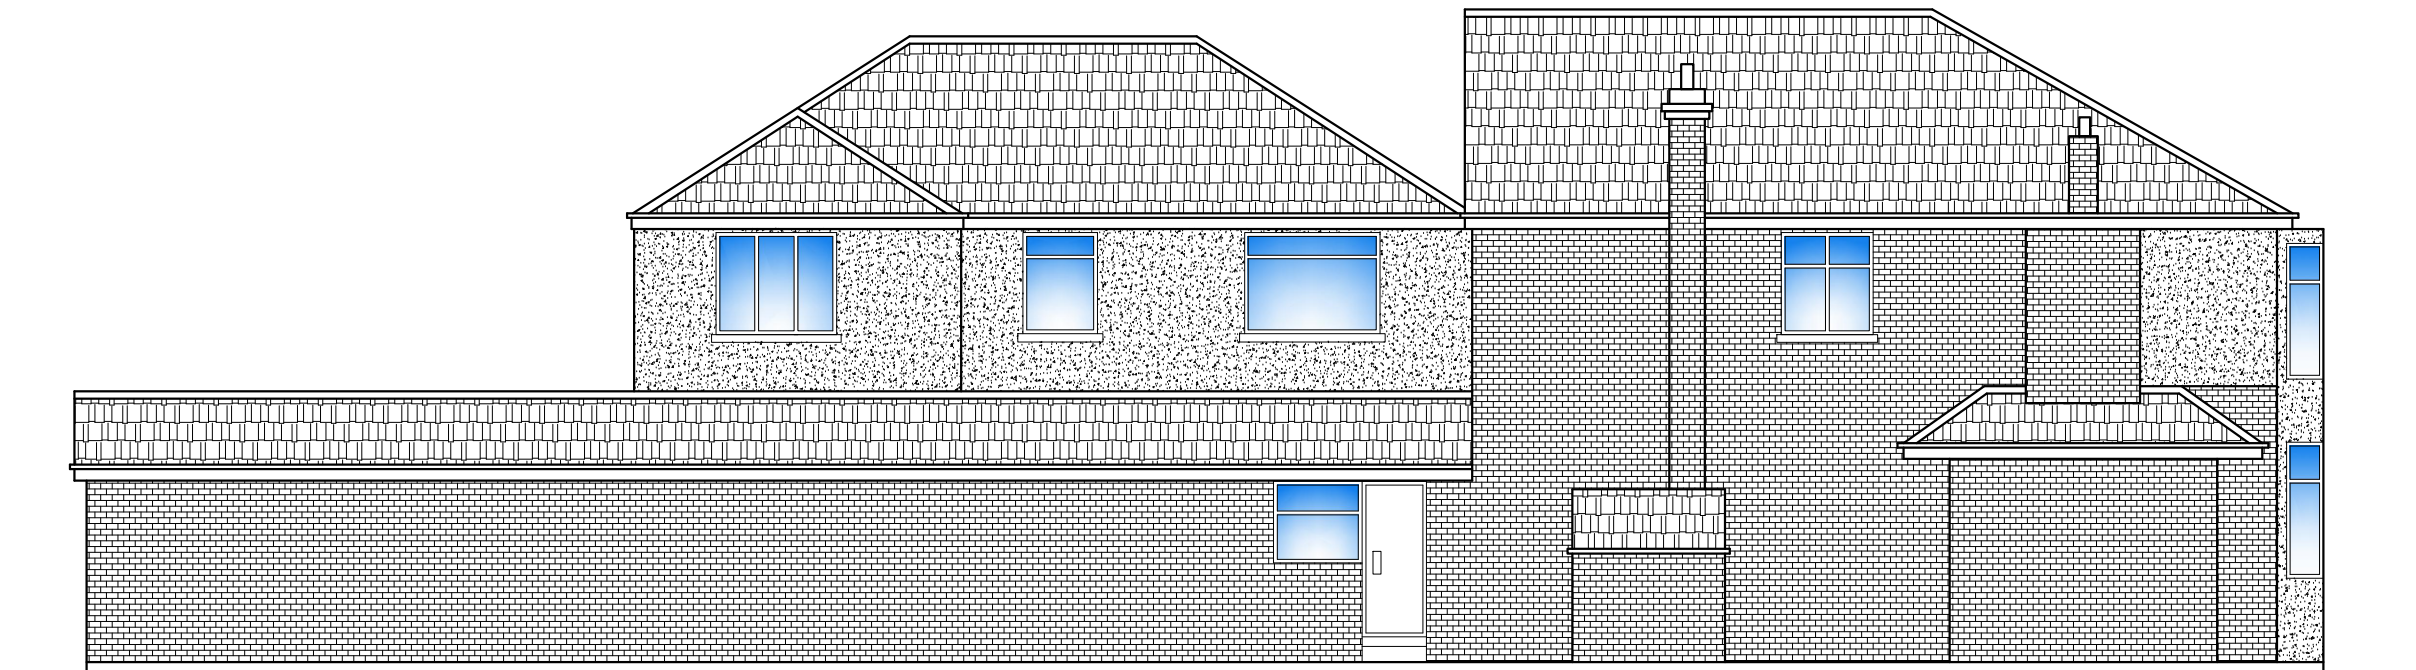

**EXISTING SIDE ELEVATION - B**

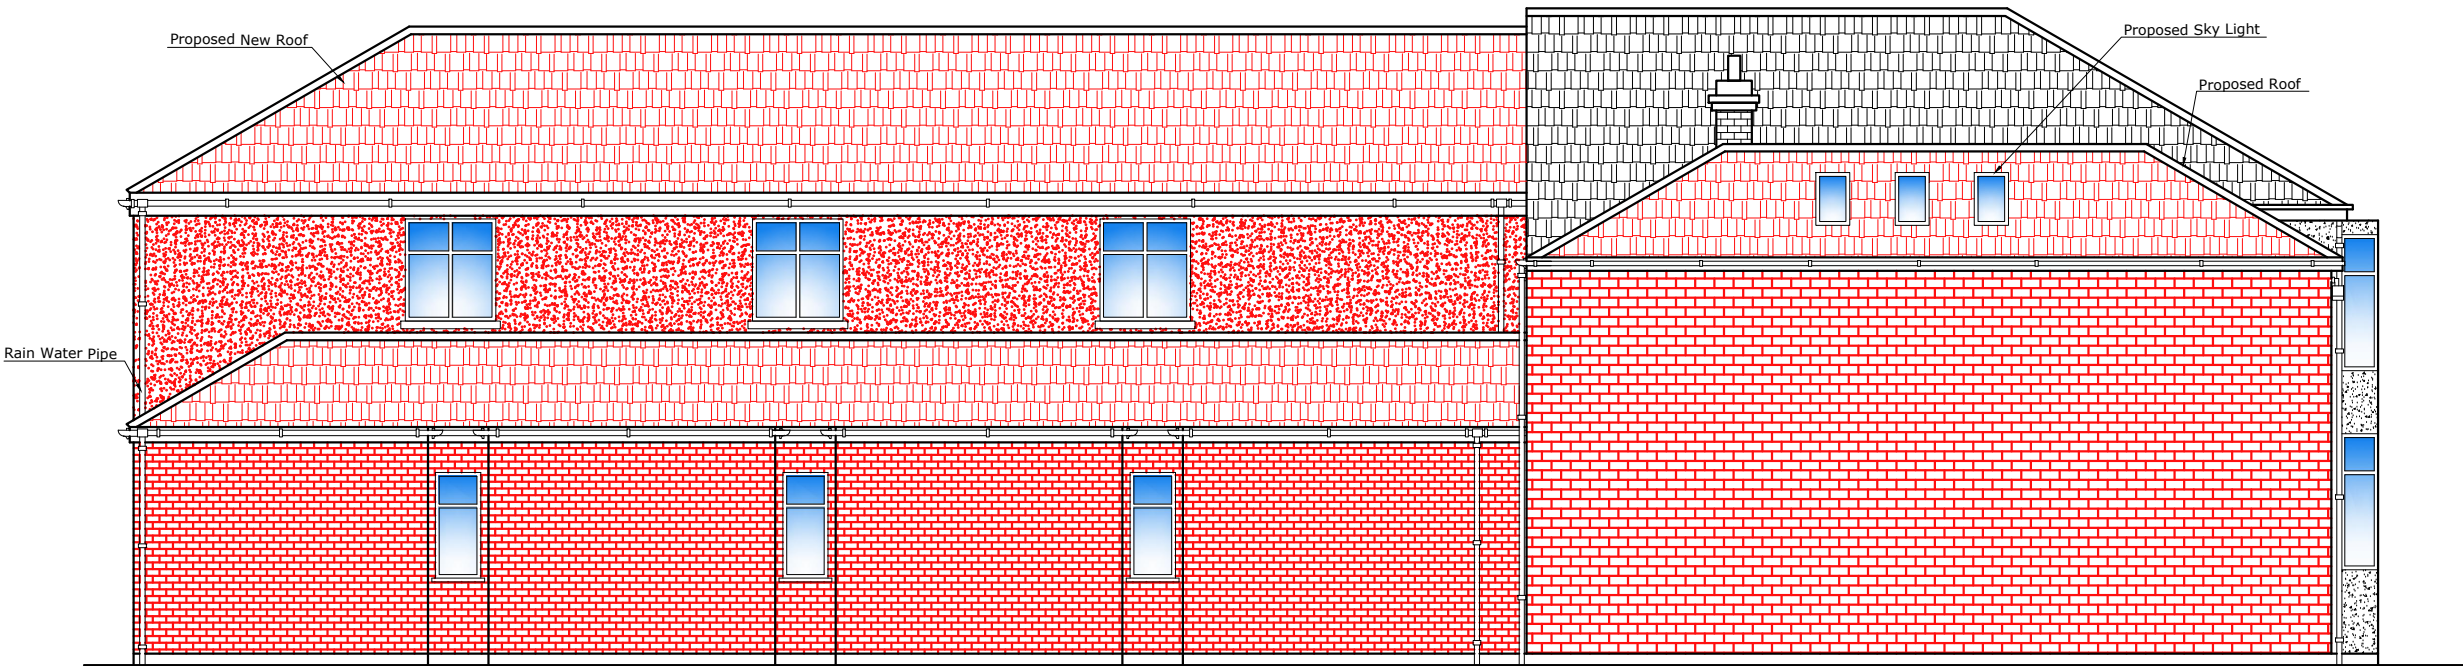

**PROPOSED SIDE ELEVATION - B**