


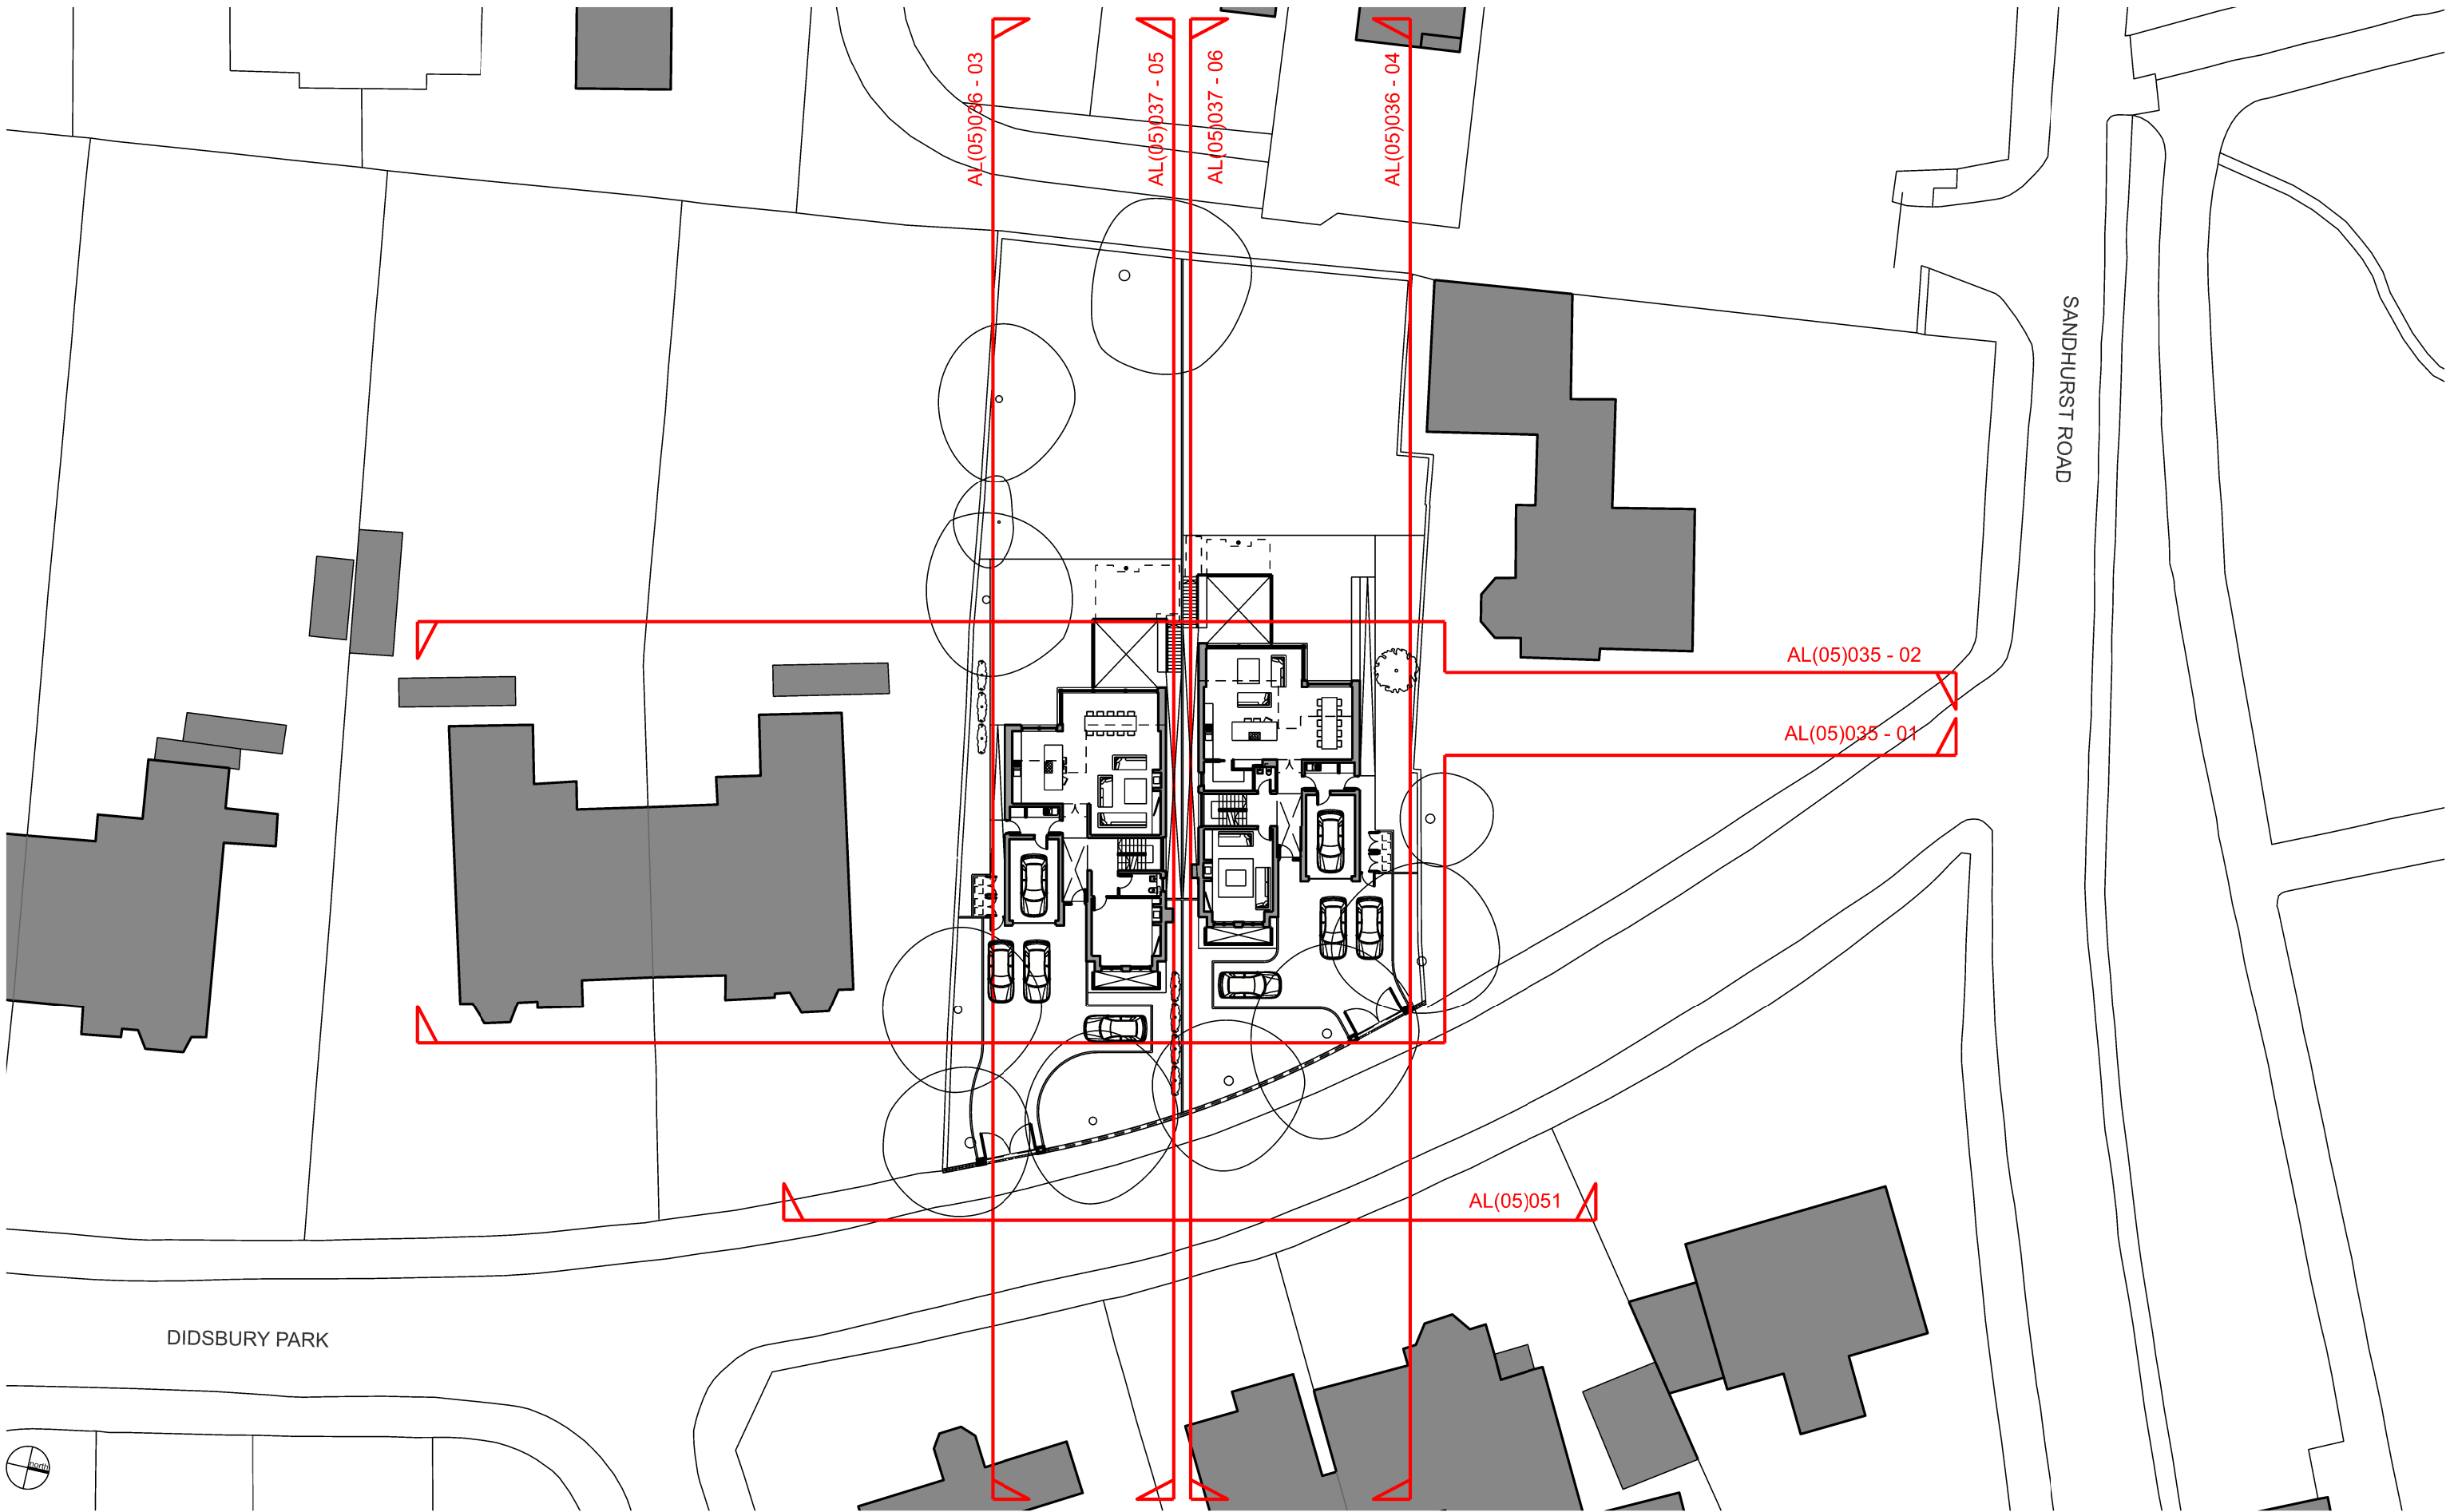

edmunds architects ltd
www.edmundsarchitects.com

Notes

Do not scale from this drawing

This drawing is the copyright of edmunds architect ltd

All dimensions to be checked on site by contractor
Contractor to report any dimensional discrepancies,
errors or omissions prior to works commencing on site

Rev.	Date	Drawn	Description
P1	10.06.2019	AE	Planning Submission
P2	12.02.2021	AE	Section 73 Application (MMA)
P3	29.07.2021	AE	Rear sunken courtyard updated
P4	01.04.2022	AE	Rear sunken courtyard to House A updated Pergola removed from House A

Project
21 DIDSBURY PARK
Client
MR & MRS HEDGES
Scale
1:400 @ A3
Status
FOR PLANNING
Drawing no. / Title

0179_al(05)022_P4

edmunds architects

PROPOSED ELEVATIONS KEY