


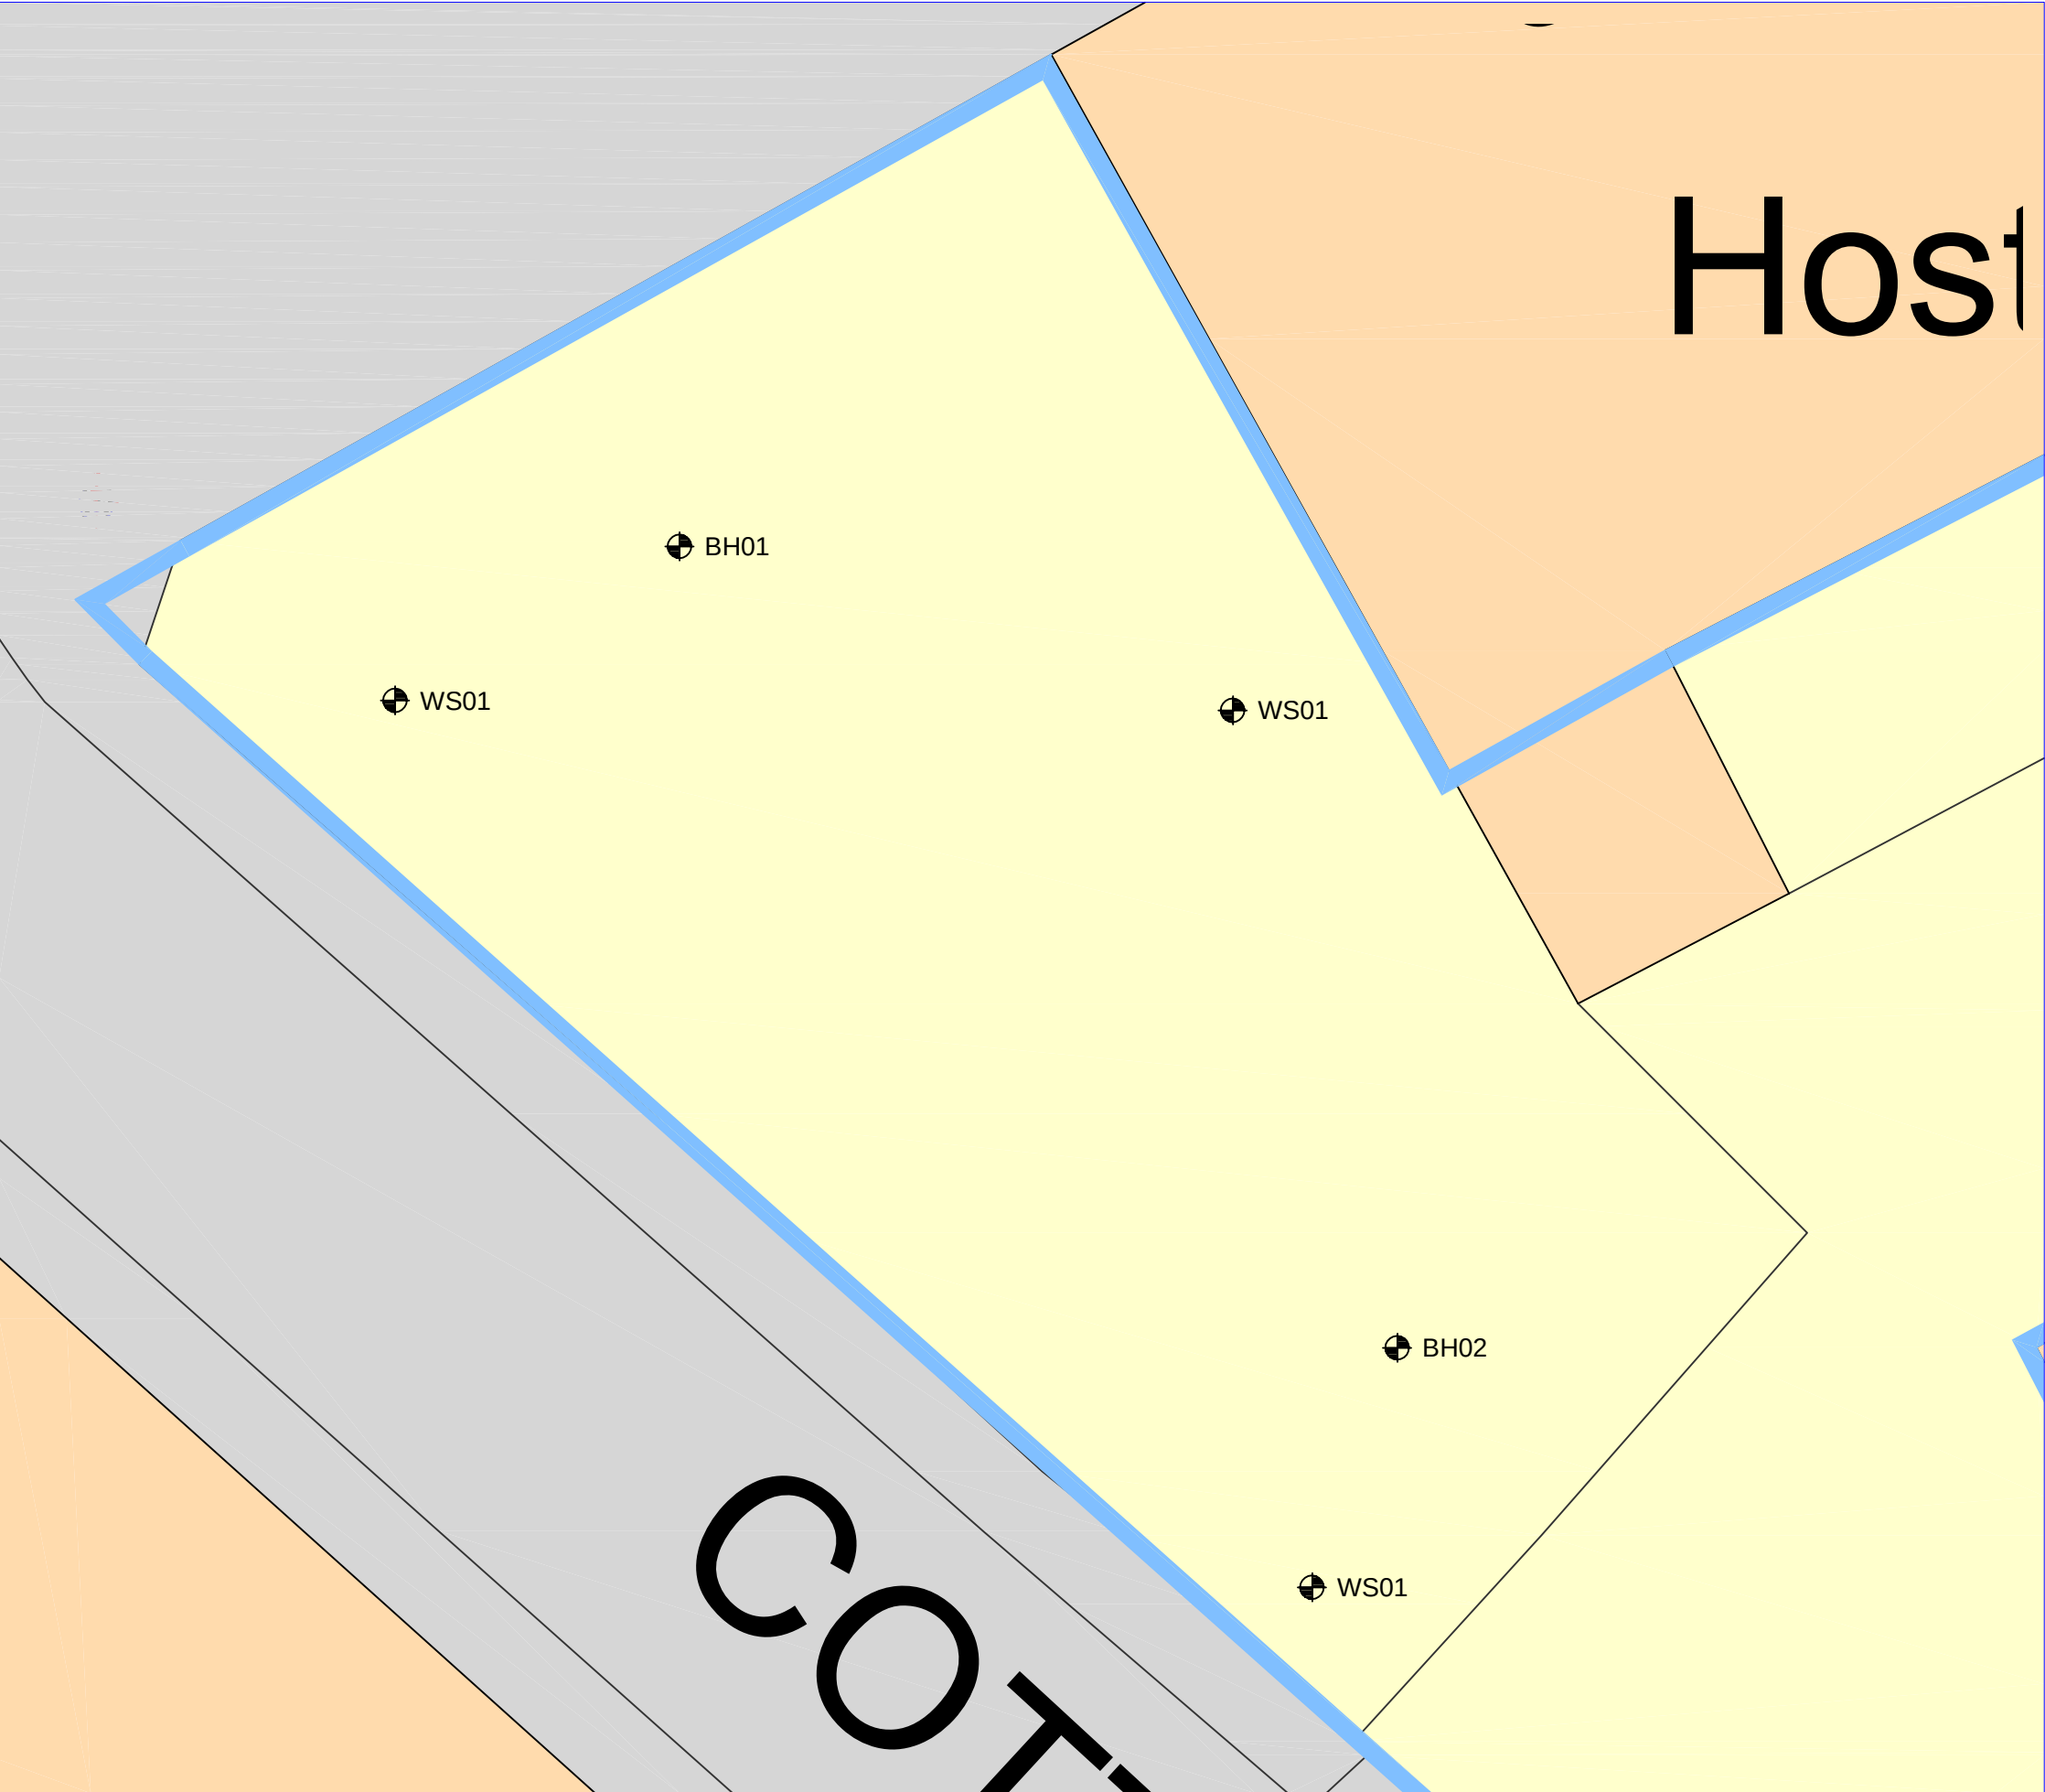

LEGEND:

 = North Indicator

 = Cable Percussion Borehole Location

 = Window Sample Borehole Location

No.	DATE	AMENDMENT DETAILS	CHECKED BY	DRAWN BY
REVISIONS				
GeoCon Site Investigations Ltd				
Suite 8 Marple House, 39 Stockport Road, Marple, Stockport. SK6 6BD				
Tel: +44 (0) 844 504 3901 Fax: +44 (0) 844 504 3902				
Email: info@geoconsiteinvestigations.com Web: www.geoconsiteinvestigations.com				
Engineering Geologists				
PROJECT TITLE		GEORGE LEIGH STREET MANCHESTER		
DRAWING TITLE		EXPLORATORY HOLE LOCATION PLAN		
DRAWN BY		PROJECT No.		
IW		GSI0517		
CHECKED BY		DRAWING No.		
N/A		GSI0517/02		
DATE		SHEET No.		
JANUARY_2015				
SCALE				
NTS		1		
CLIENT				
FORSHAW LAND & PROPERTY				