



This drawing is the copyright of LDM Deisgn.
All dimensions to be checked on site.
Do not scale.
All levels to be checked on site and refer to Ordnance Survey Datum Newlyn
unless alternative datum given.
All errors and omissions to be reported to the Architect prior to
commencement.
This drawing must be read in conjunction with the relevant specification
clauses.
This drawing must not be used on site unless issued for construction.

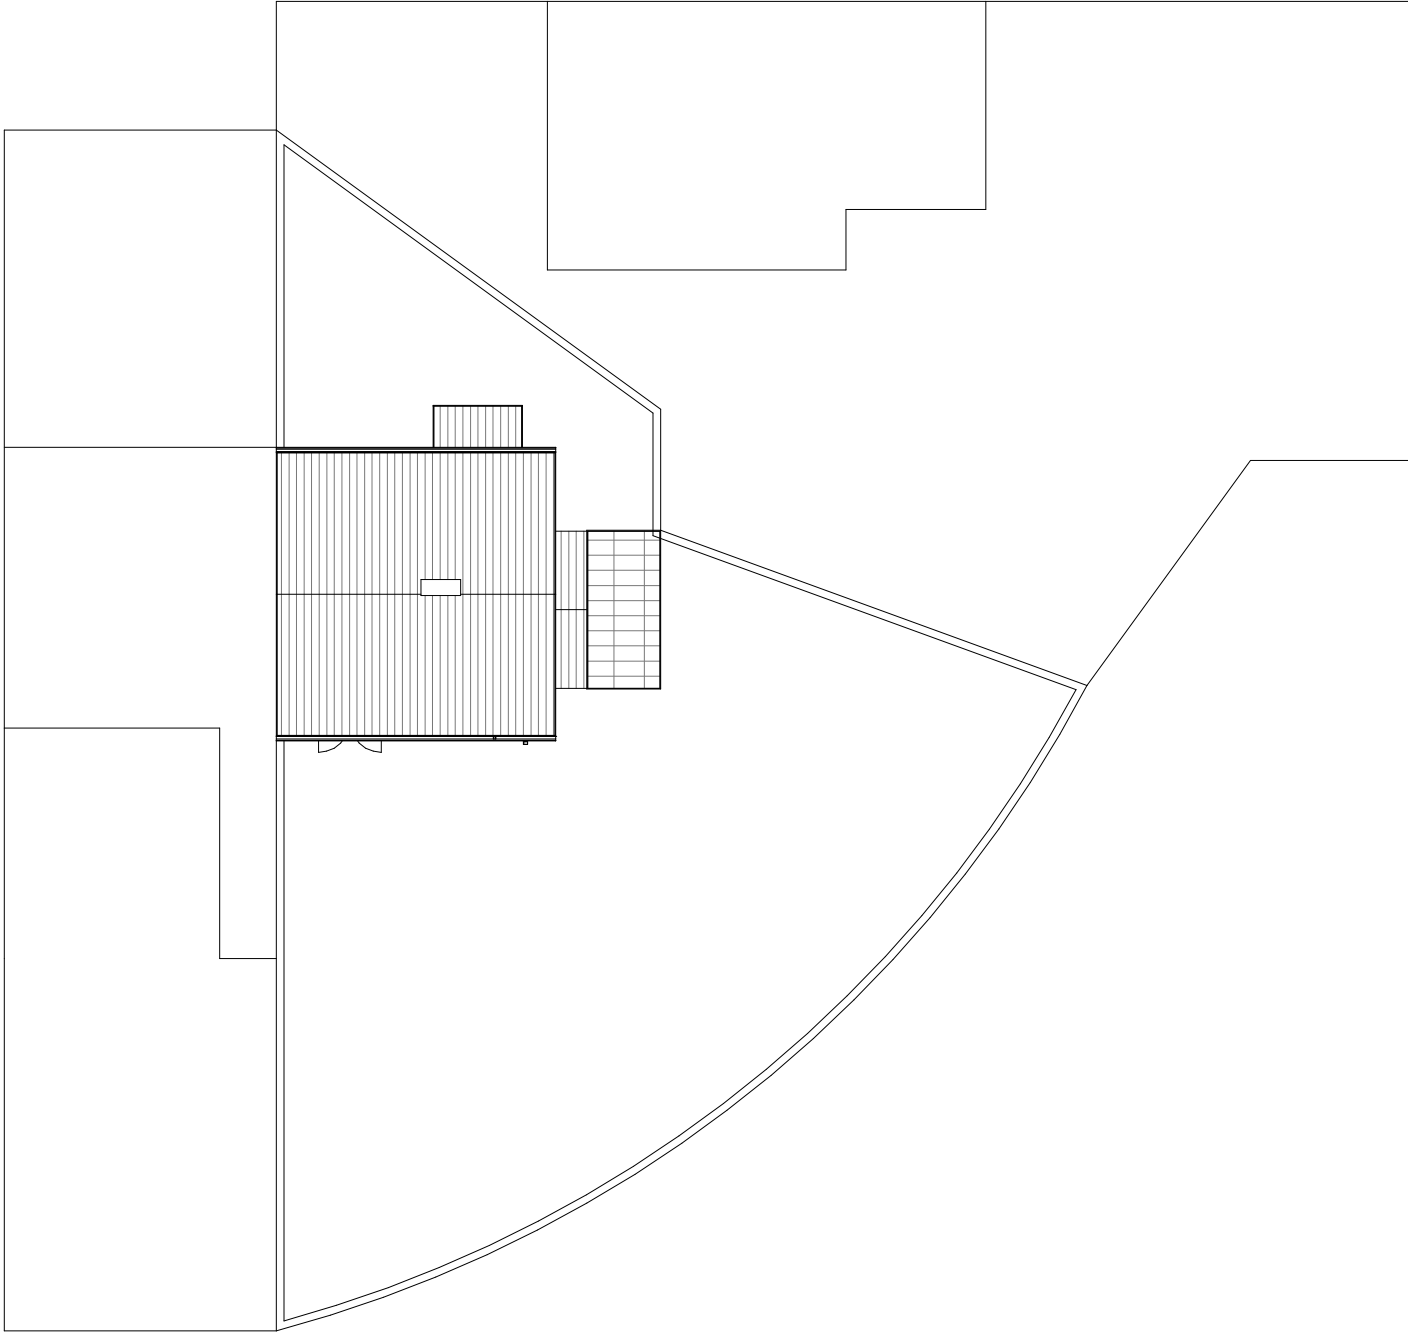

1 **Site existing**
1 : 200

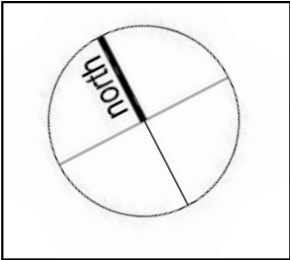

LDM Design

PROJECT		CLIENT		
5 Darian Avenue. Wythenshawe. M22 0HR		Wai Keung Law		
SHEET		Scale (@ A3) 1 : 200		
Existing layout block plan		Drawn by NS	DRAWING NUMBER PS531	REV
		Checked by		A