
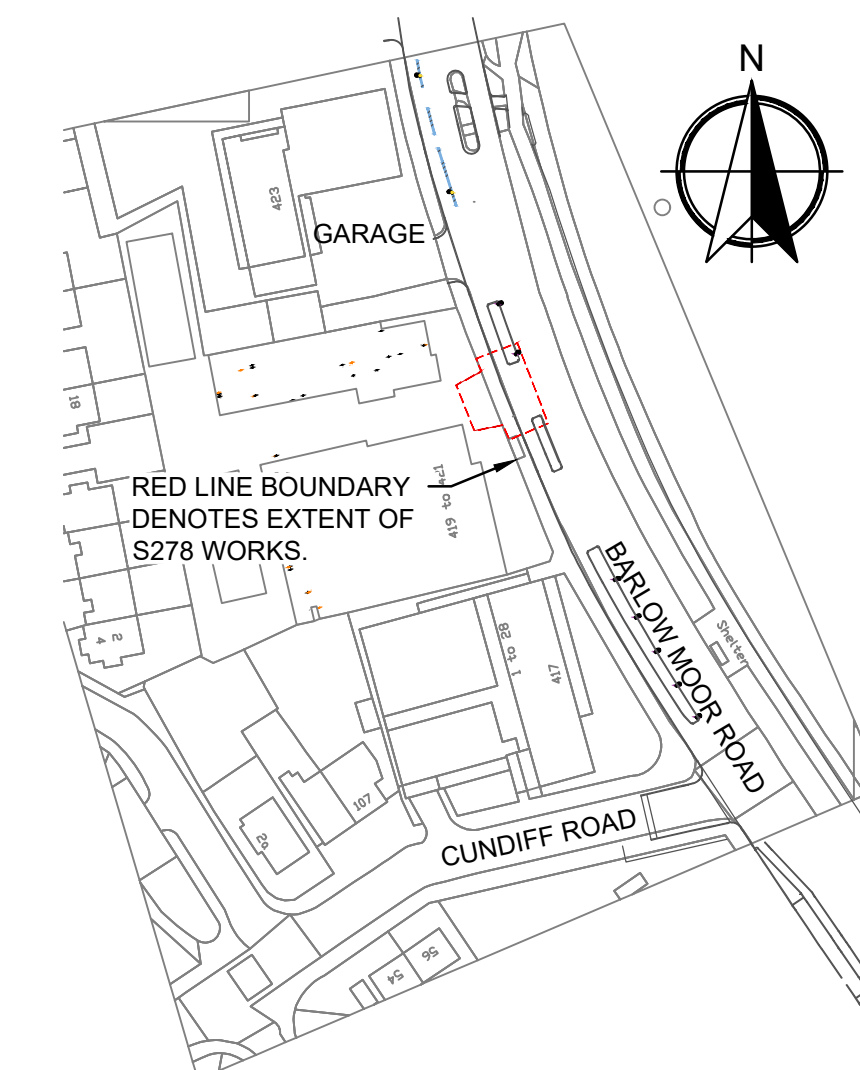
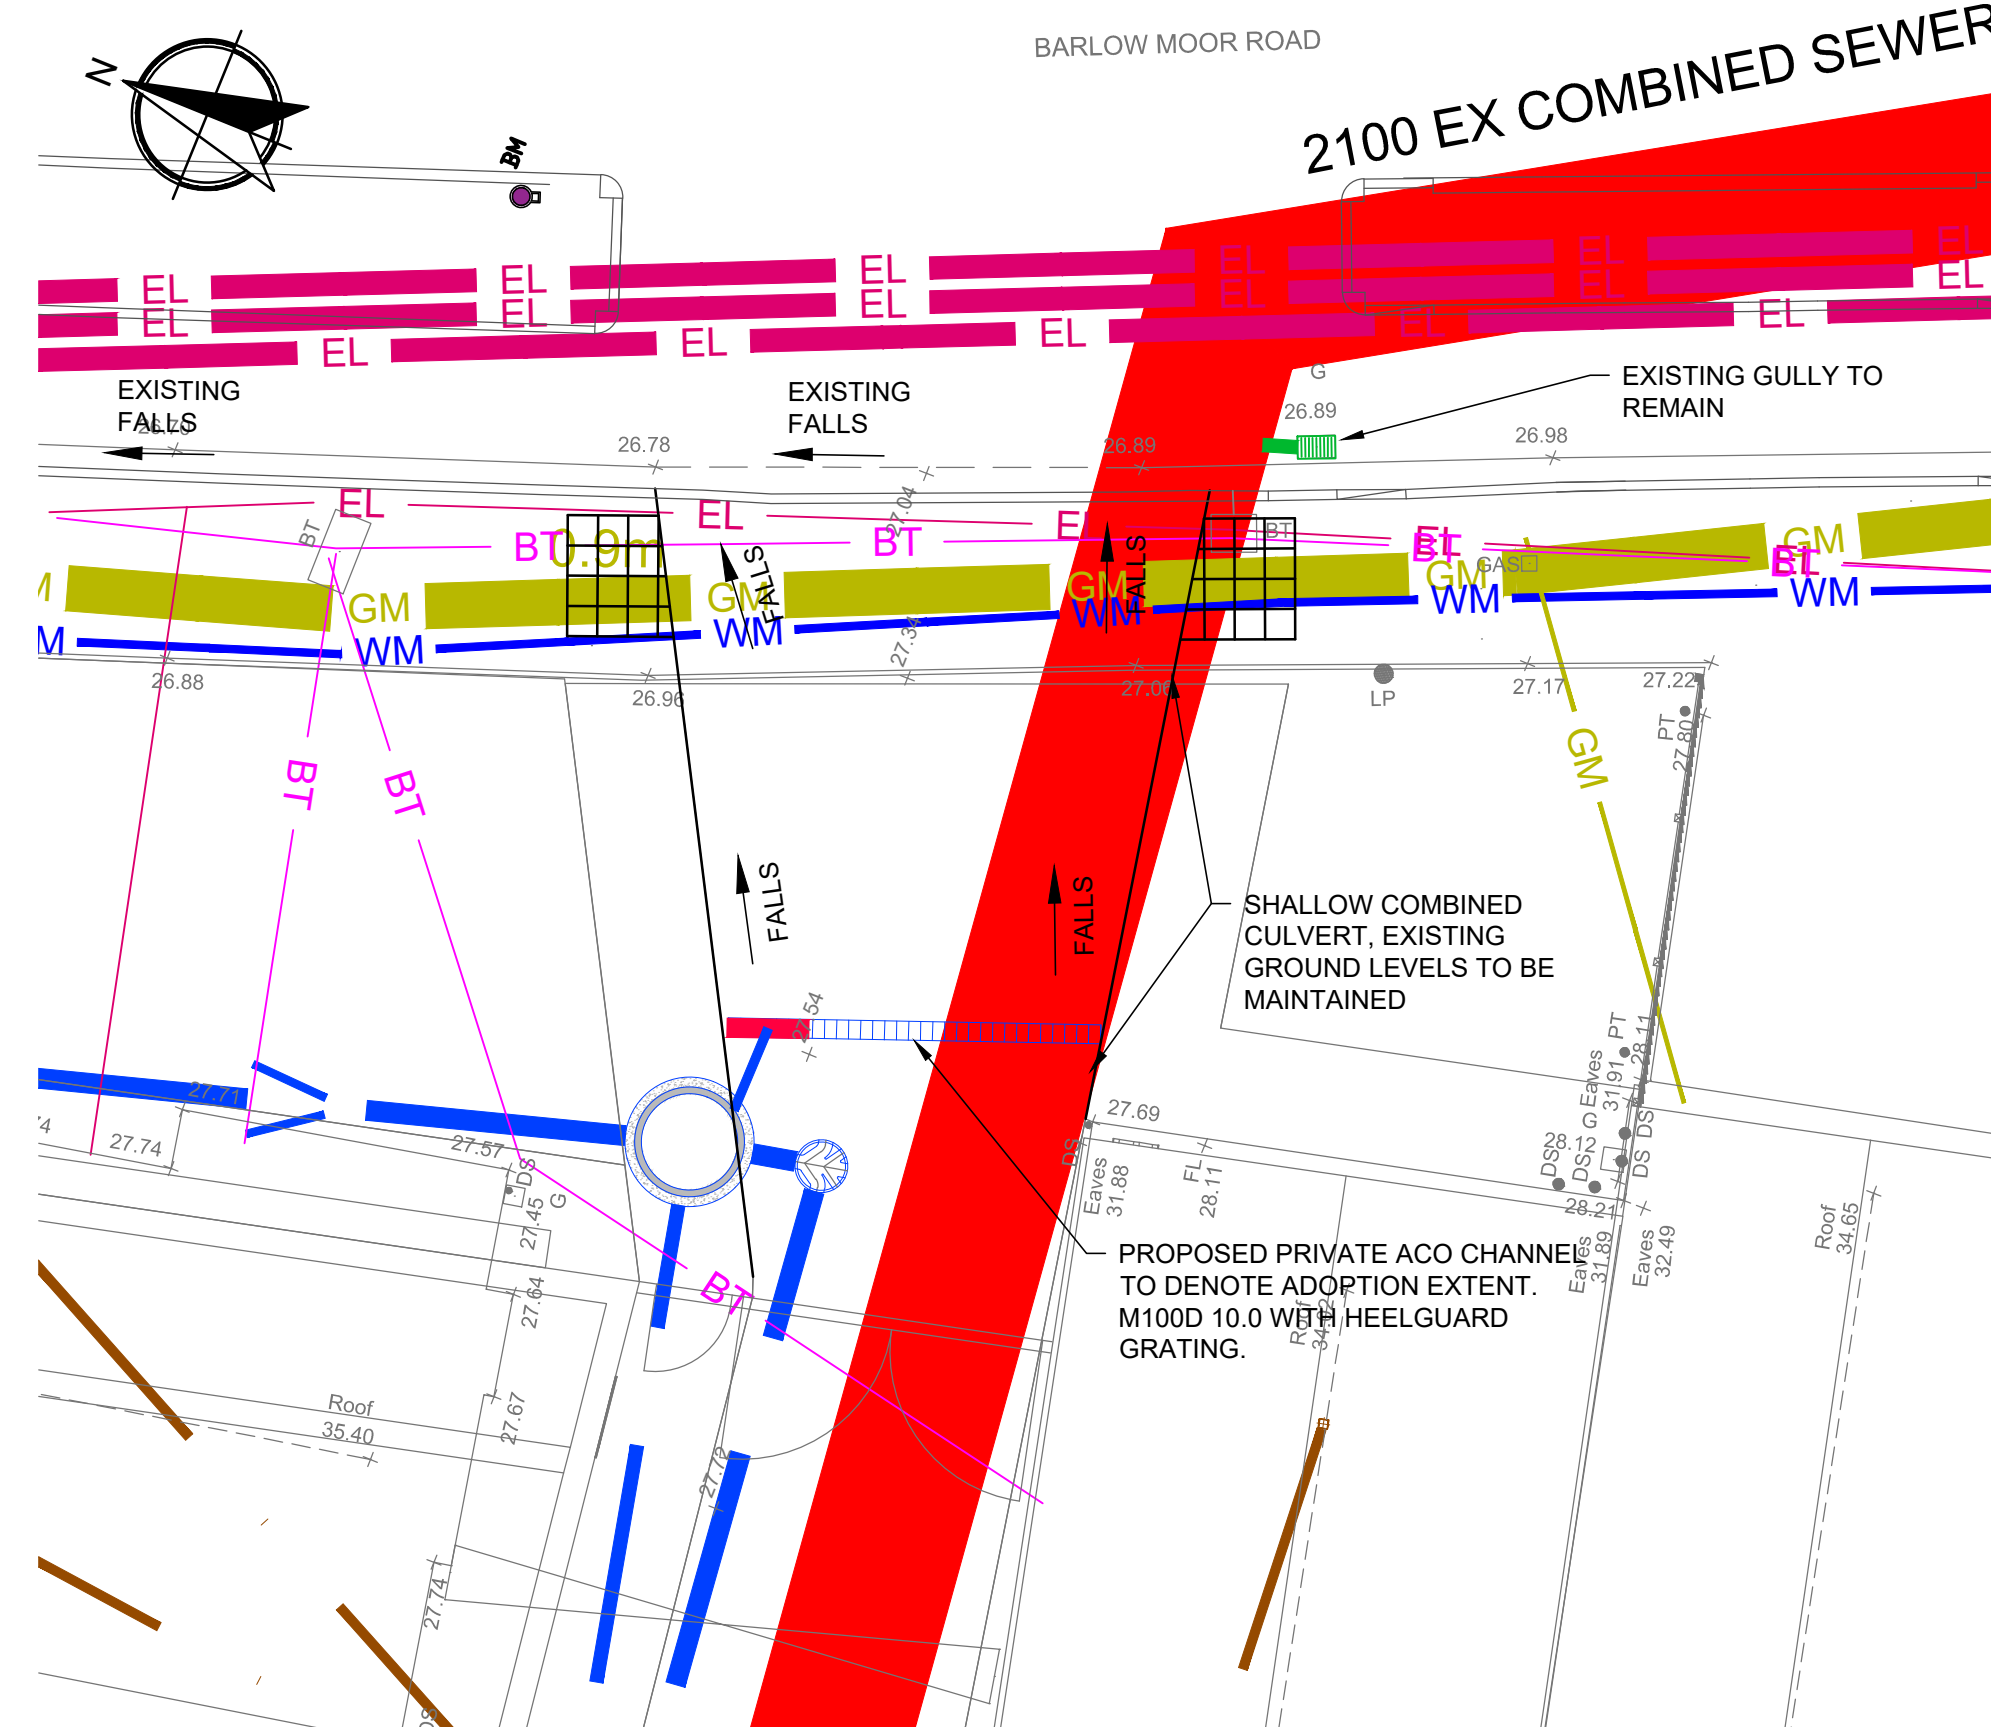
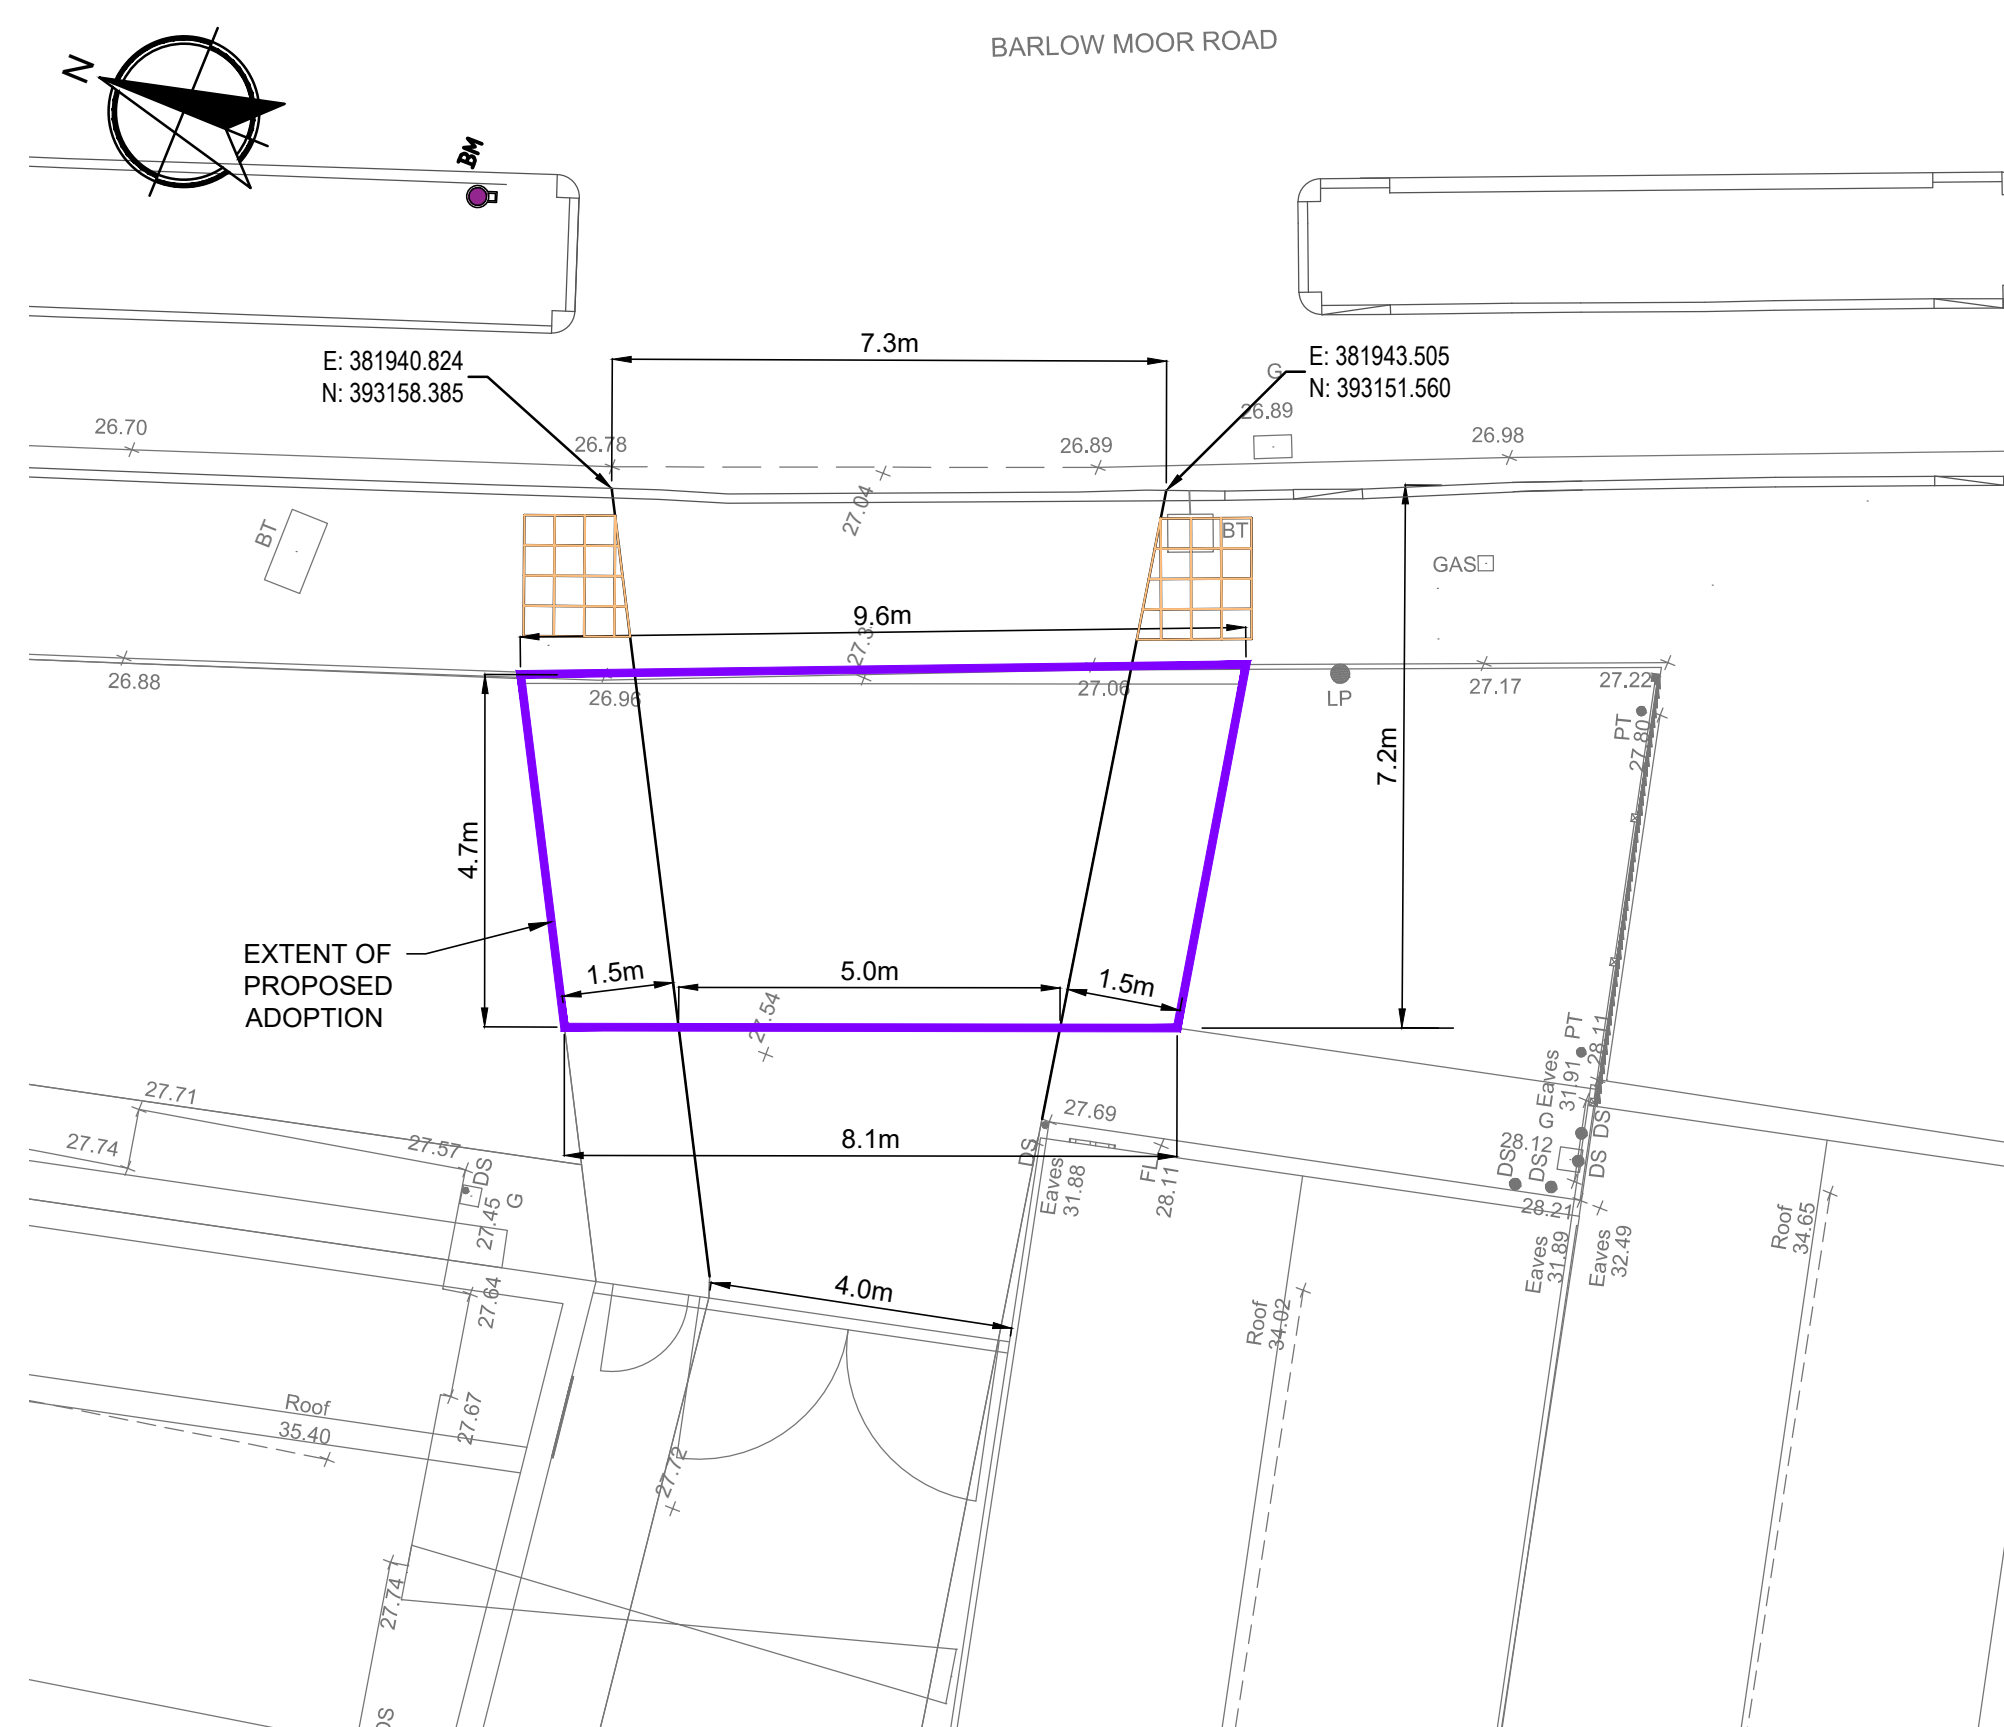
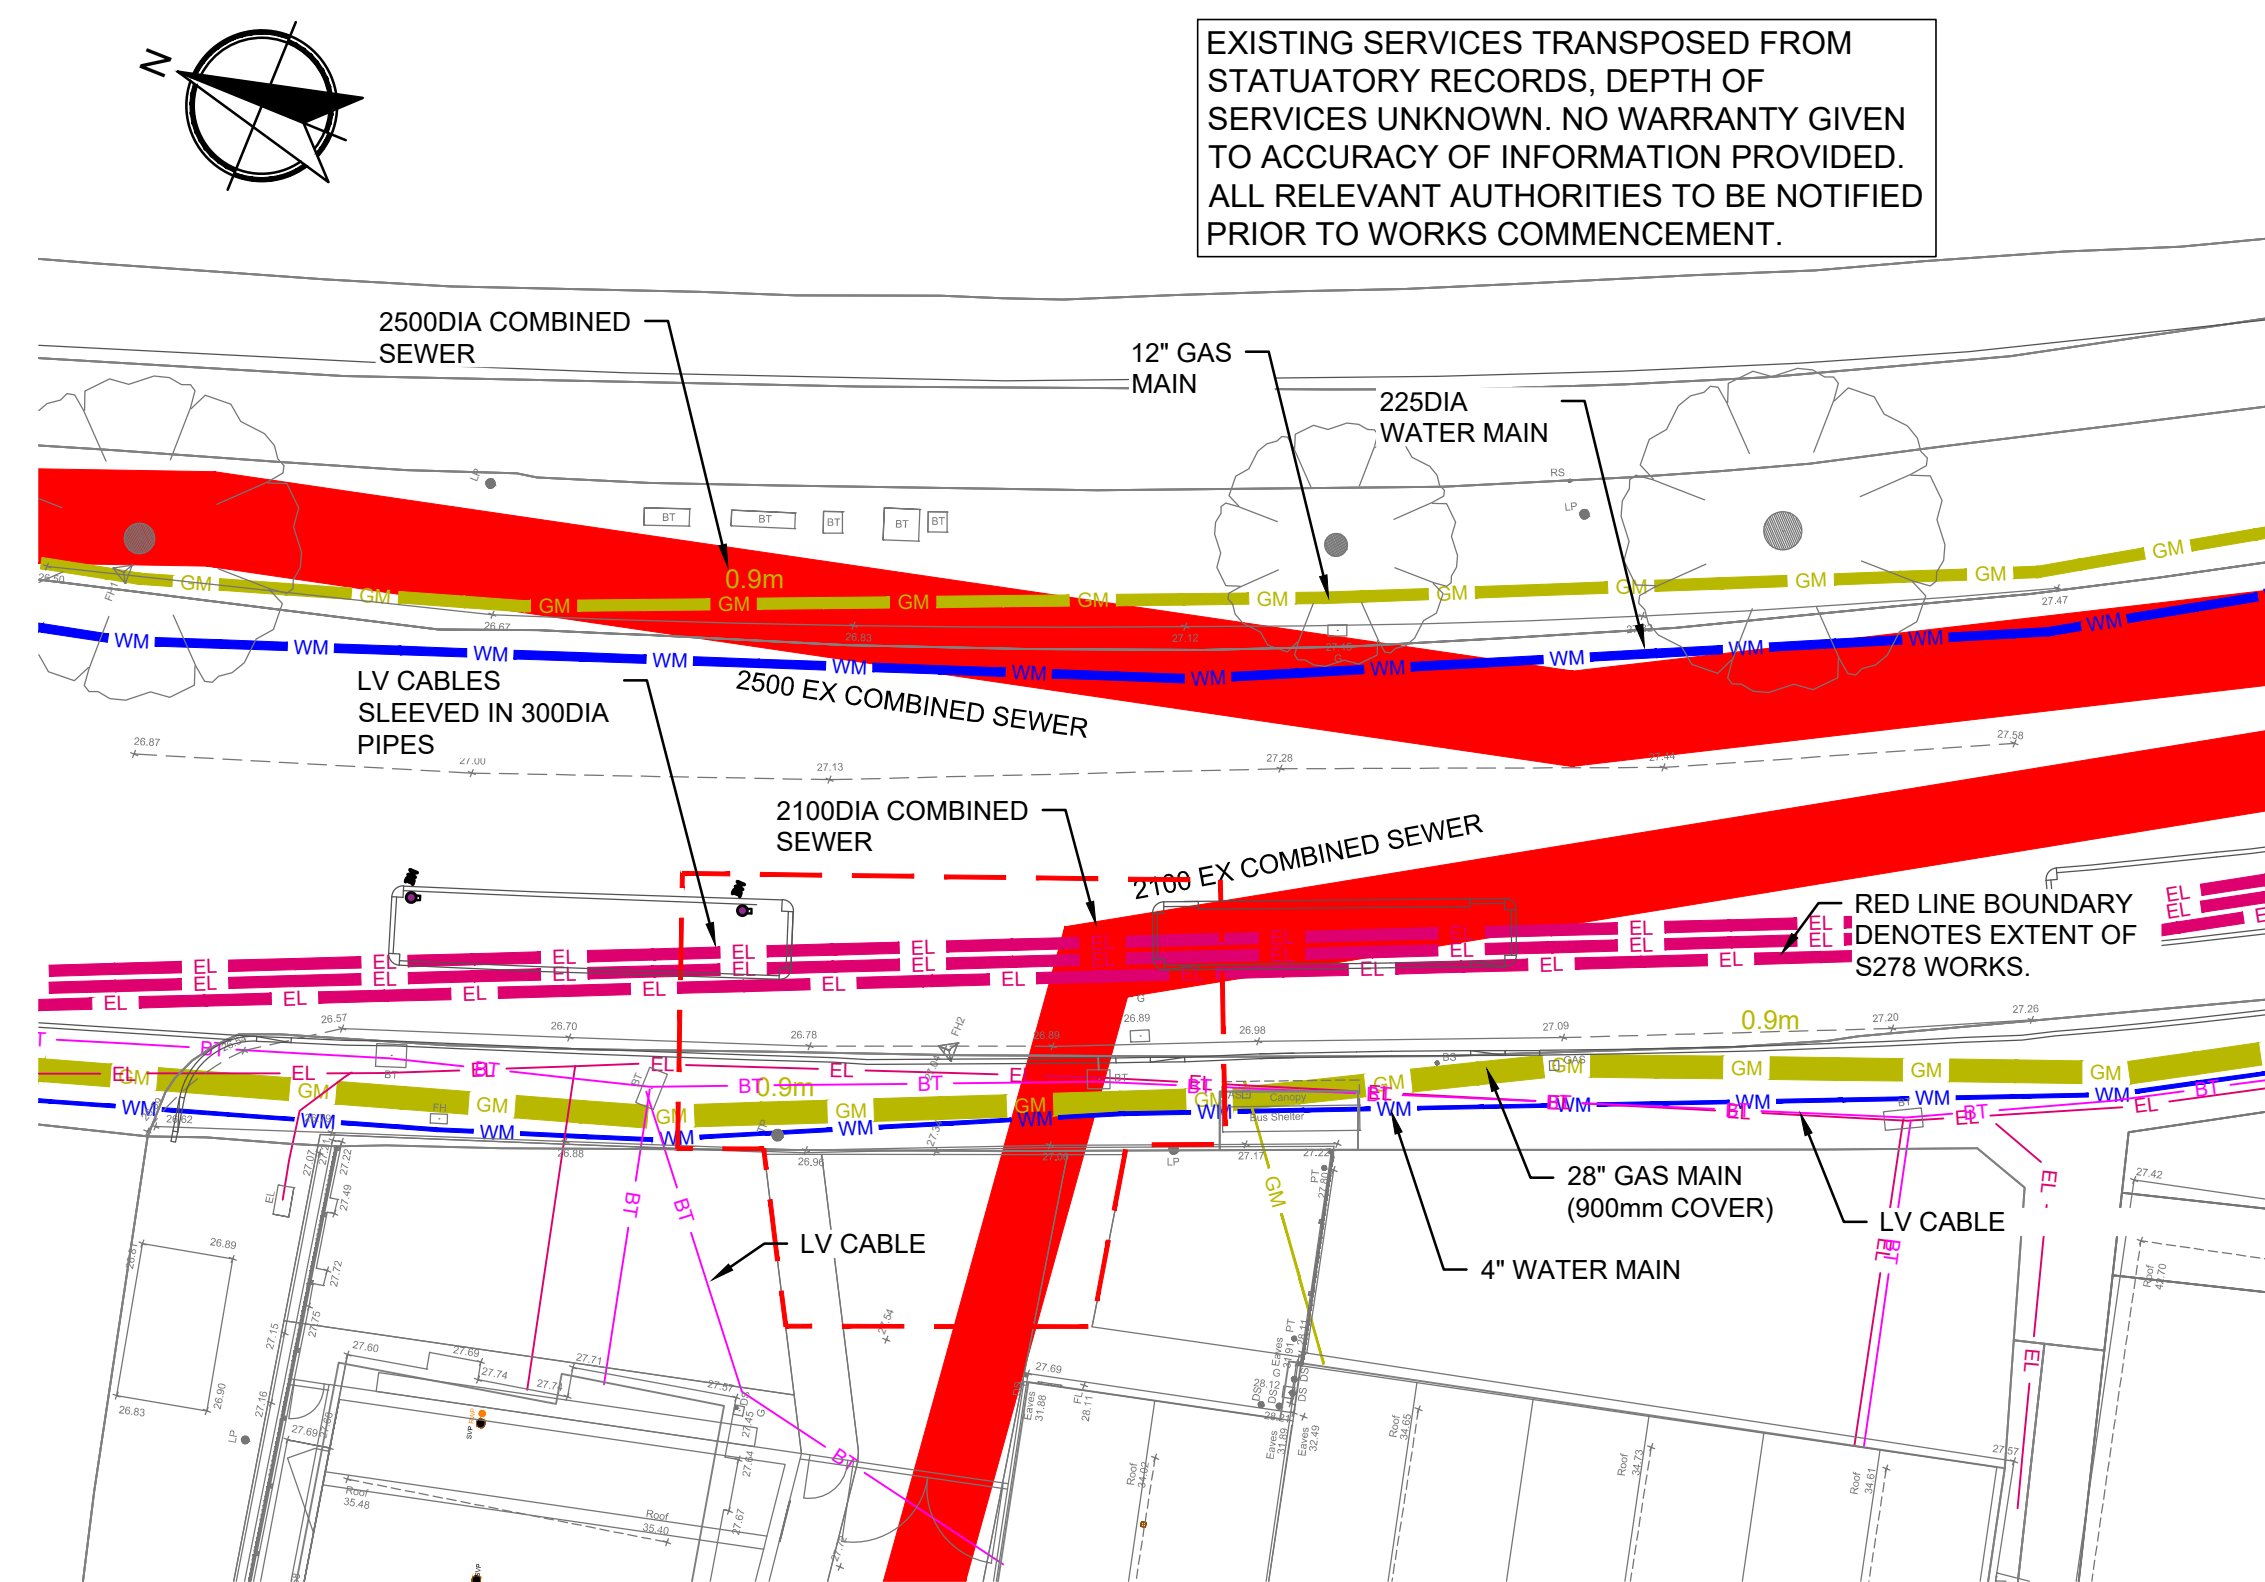


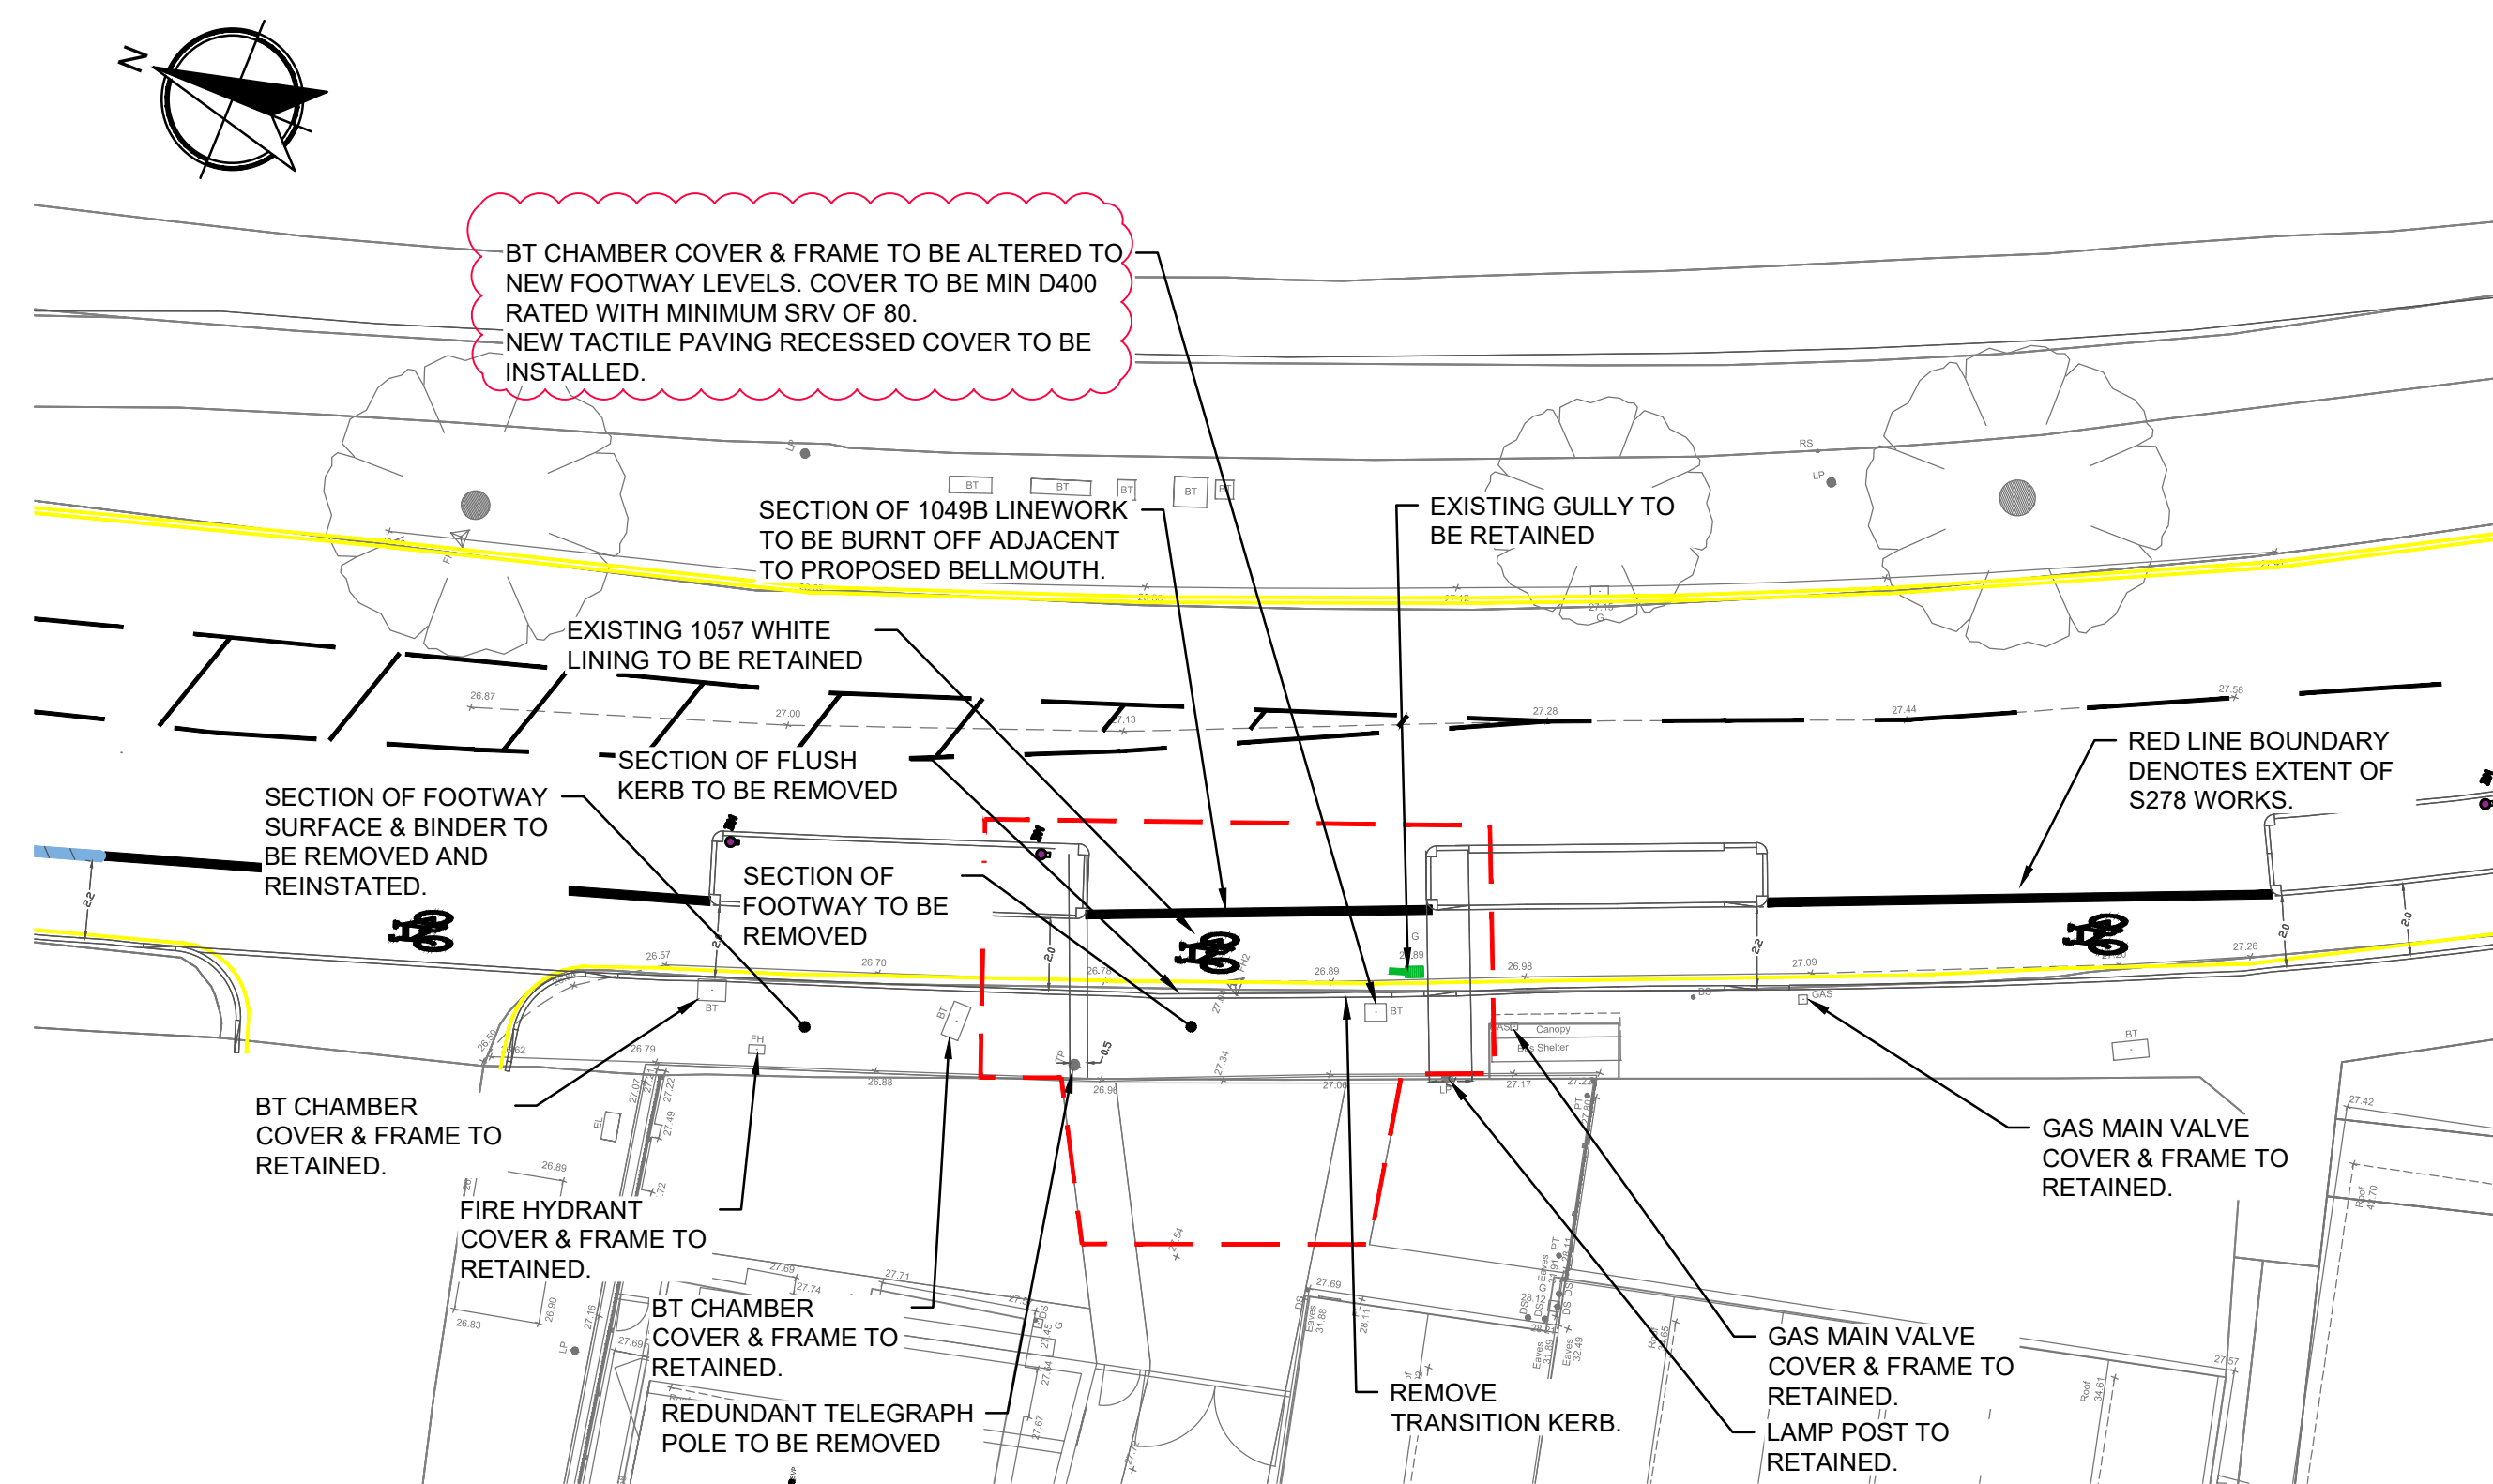

- ## GENERAL NOTES

1. DRAWINGS ARE TO BE READ IN CONJUNCTION WITH ALL RELEVANT SPECIFICATIONS, ENGINEERS, ARCHITECTS & SERVICES DRAWINGS, INCLUDING APPROVED BUILDERS WORK DRAWINGS. CONTRACTOR TO NOTIFY ENGINEER OF DISCREPANCIES BETWEEN STRUCTURAL DRAWINGS AND SPECIFICATIONS OR OTHER DRAWINGS.
2. ALL DIMENSIONS ARE IN MILLIMETRES UNLESS NOTED OTHERWISE.
3. DO NOT SCALE FROM THIS DRAWING. WORK TO DIMENSIONS OR CO-ORDINATES PROVIDED. ALL LEVELS ARE IN METRES AND ALL DIMENSIONS ARE IN MILLIMETRES, UNLESS OTHERWISE NOTED. ANY AMBIGUITIES, OMISSIONS AND ERRORS ON DRAWINGS, SHALL BE BROUGHT TO THE ENGINEERS ATTENTION IMMEDIATELY.
4. INFORMATION CONTAINED ON THIS DRAWING IS SCHEME DESIGN ONLY AND REQUIRES FURTHER DETAILED DESIGN AND CO-ORDINATION WITH THE CONTRACTOR, DESIGN TEAM AND APPROPRIATE SUB-CONTRACTORS.
5. EXISTING SERVICES TRANPOSED FROM STATUTORY RECORDS, DEPTH OF SERVICES UNKNOWN.
6. CONTRACTOR TO UNDERTAKE SITE SURVEYS TO DETERMINE DEPTH OF SERVICES IN VICINITY OF WORKS.
7. NO WARRANTY GIVEN TO ACCURACY OF INFORMATION PROVIDED.
8. ALL RELEVANT AUTHORITIES TO BE NOTIFIED PRIOR TO WORKS COMMENCEMENT.
9. COVER TO EXISTING SERVICES TO BE MAINTAINED, WHERE NOT POSSIBLE CONTRACTOR TO COORDINATE WITH RELEVANT AUTHORITY AND DETERMINE IF ADDITIONAL PROTECTIVE MEASURES ARE REQUIRED.

DETAILS SUBJECT TO MCC
APPROVAL UNDER S278

P3	12.08.21	AM	PB	S278 DESIGN WORKS UPDATED TO SUIT THE NEW MCC CYCELWAY
P2	27.01.21	AS	PB	RSA COMMENTS INCORPORATED
P1	07.01.21	AS	PG	PRELIMINARY ISSUE
No	DATE	DRAWN	REV'D SIGNED	AMENDMENT

STATUS	PURPOSE OF ISSUE
S2	FOR INFORMATION

COPYRIGHT:
The concepts and the information contained in this document are the copyright of
Scott Hughes Design Ltd. Use or copying of the document in whole or in part without
written permission of Scott Hughes Design Ltd. constitutes an infringement of copyright

		Scott Hughes Design Ltd. The Flint Glass Works, 64 Jersey Street, Manchester M4 6JW t. 0161 605 0831 f. 0161 605 0832 e.mail@scotthughesdesign.co.uk Reg No. 4899745	
CLIENT			
TYSON CONSTRUCTION			
PROJECT			
BARLOW MOOR ROAD CHORLTON			
DRAFTER		ENGINEER	
AS		PB	
TITLE		PROJECT REFERENCE: 3518	
BELLMOUTH S278 GENERAL ARRANGEMENTS SHEET 1			
SCALE	SHEET	DRAWING No	REV
A0 NOTED	A1	BMR-SHD-00-ZZ-DR-C-0300	P3