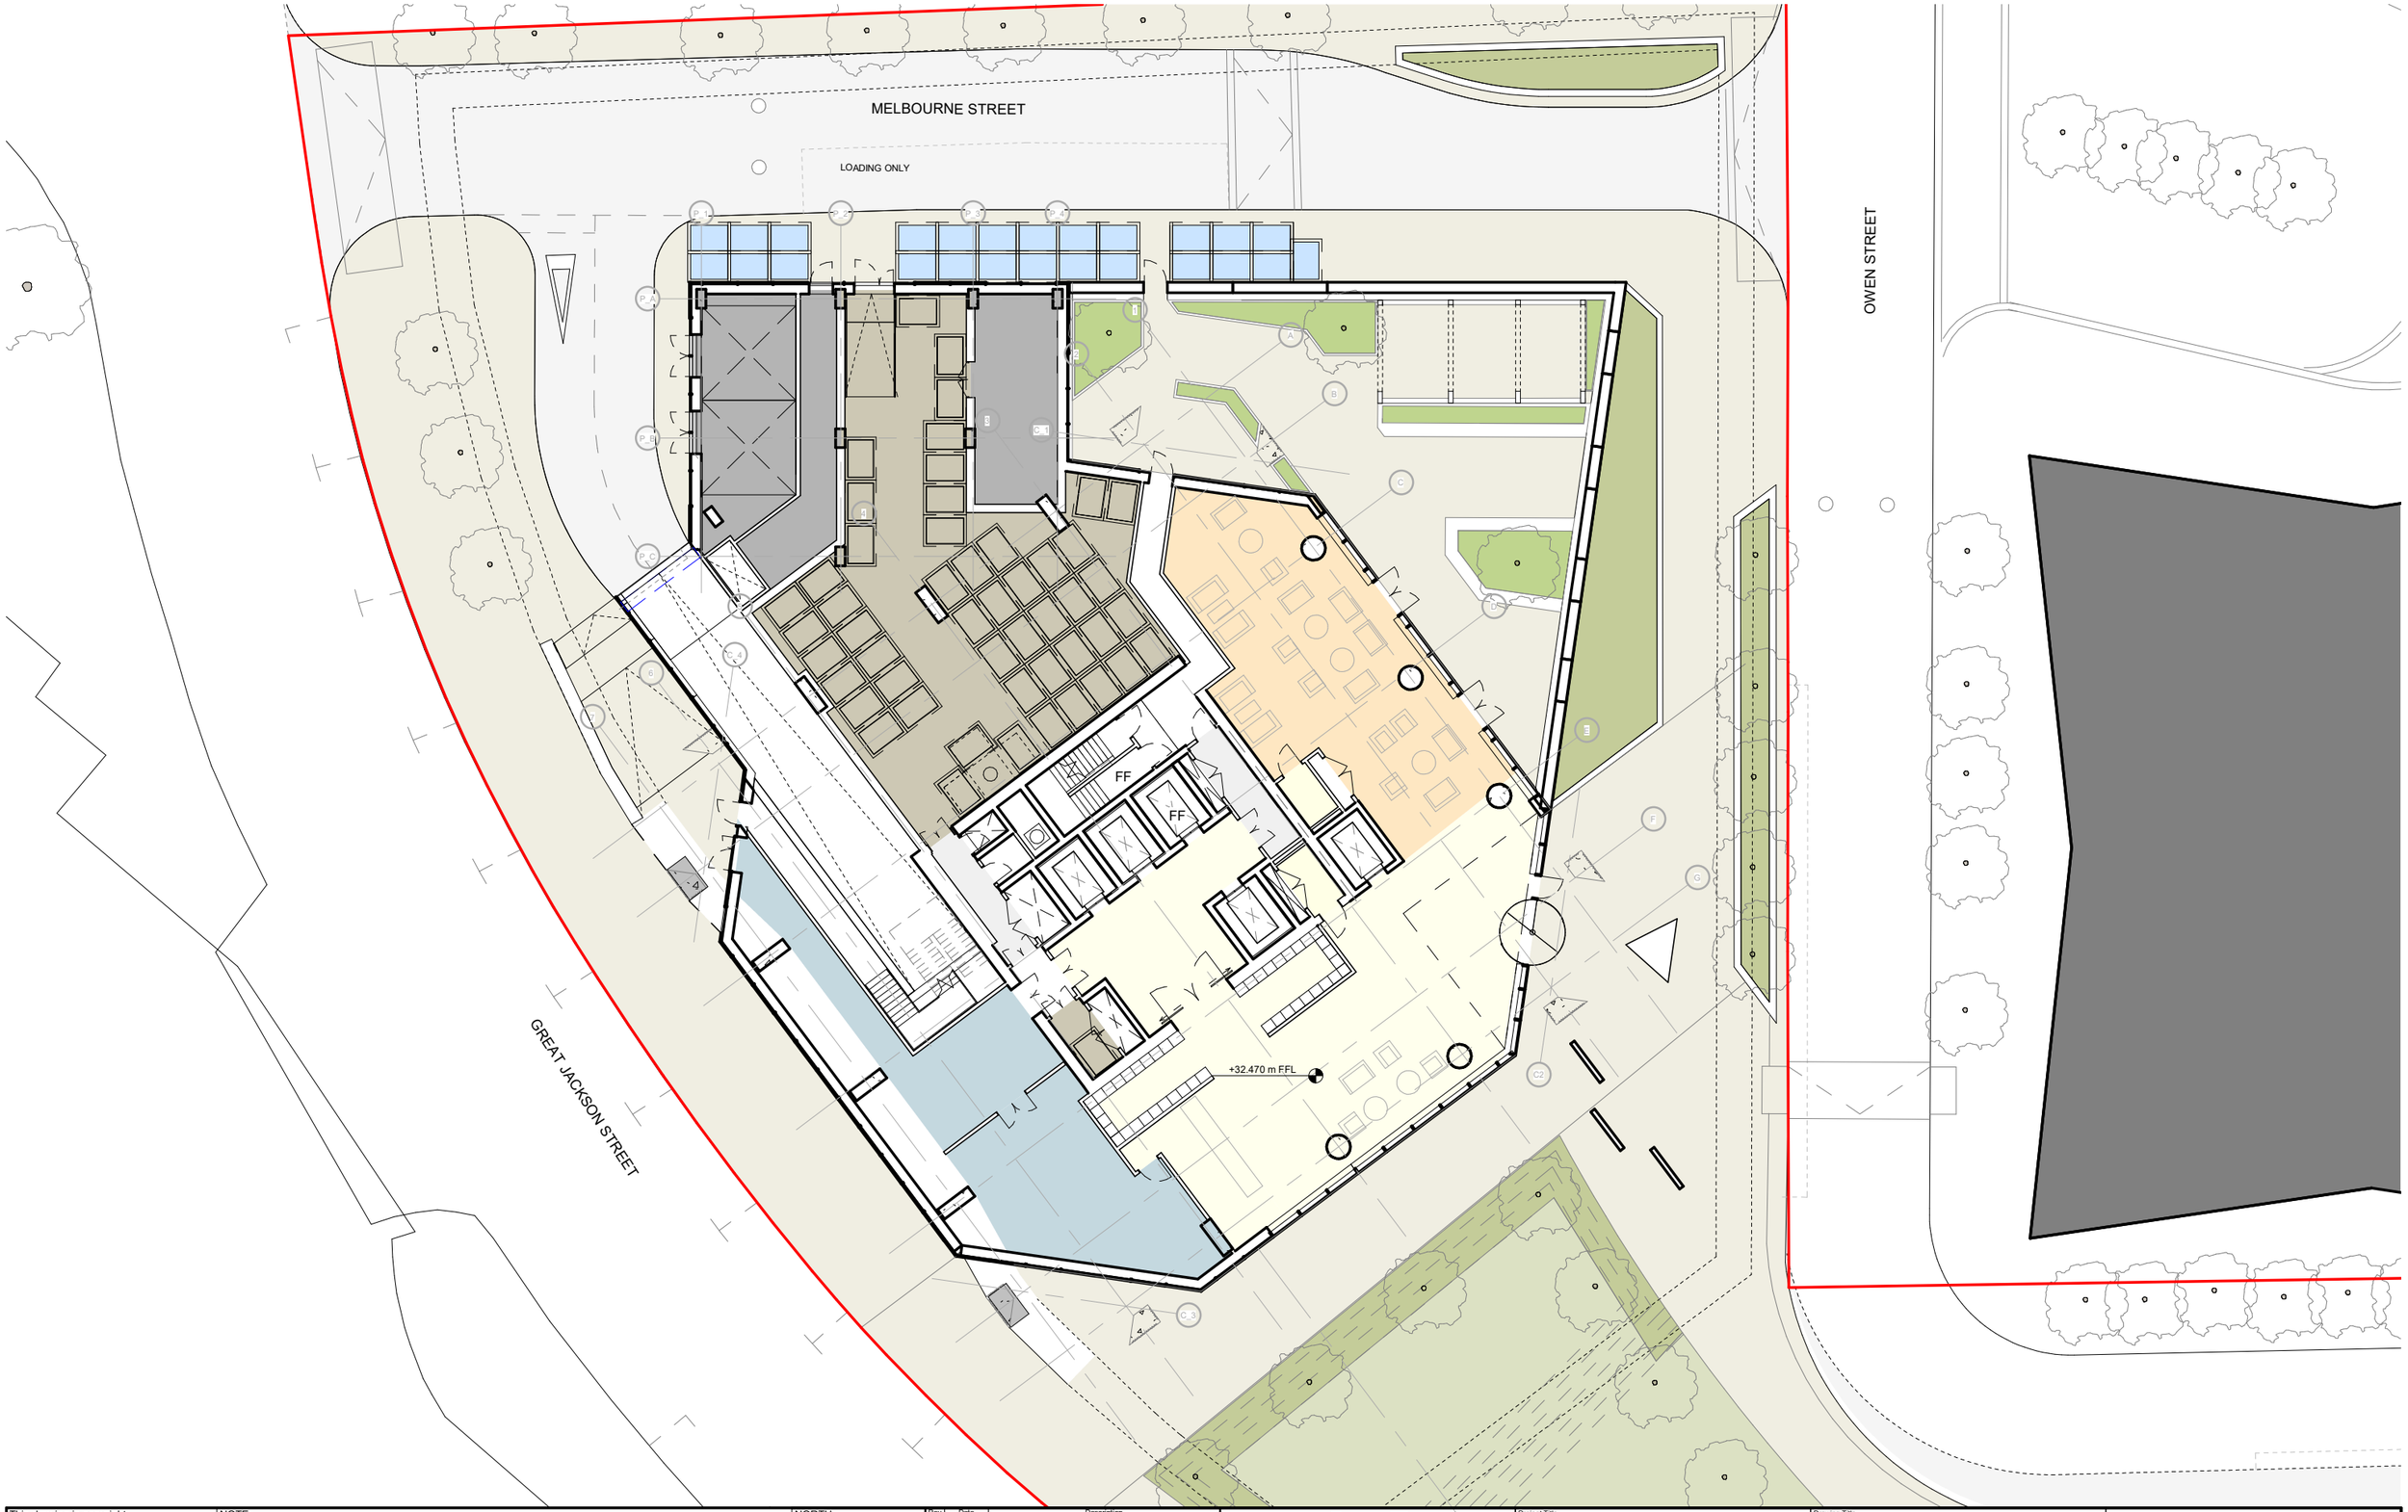

This drawing is copyright
Do not scale off dimensions.
All dimensions to be checked on site by contractor.

Contractor to report any dimensional discrepancies, errors or omissions prior to commencing on site.

NOTE:

25 Eurobins presented for Collection

NORTH

Rev	Date	Description
P01	28-02-2022	First Issue

Project Title
Great Jackson Street - Plot F
Manchester

Drawing Title
F1 Ground Floor
Bin collection Point

Project No
10334

Scale
1 : 250 @ A3

Status
FOR INFORMATION

SHP Drawing Code
10334-F1-SHP-G200-SK-Grd-010

Revision
P01

simpsonhaugh
Manchester
+44 (0)161 835 2345
London
+44 (0)20 7549 4000

© SimpsonHaugh and Partners 2020