




New doorway
formed

New door fomed - all as Planning Approval - Ref: 124456/JO/2019 and
variation 130016/JO/2021. Surrounds to doorway to be clad with
anodised aluminium, see detail sheet.


I PROPOSED ELEVATION 1:100

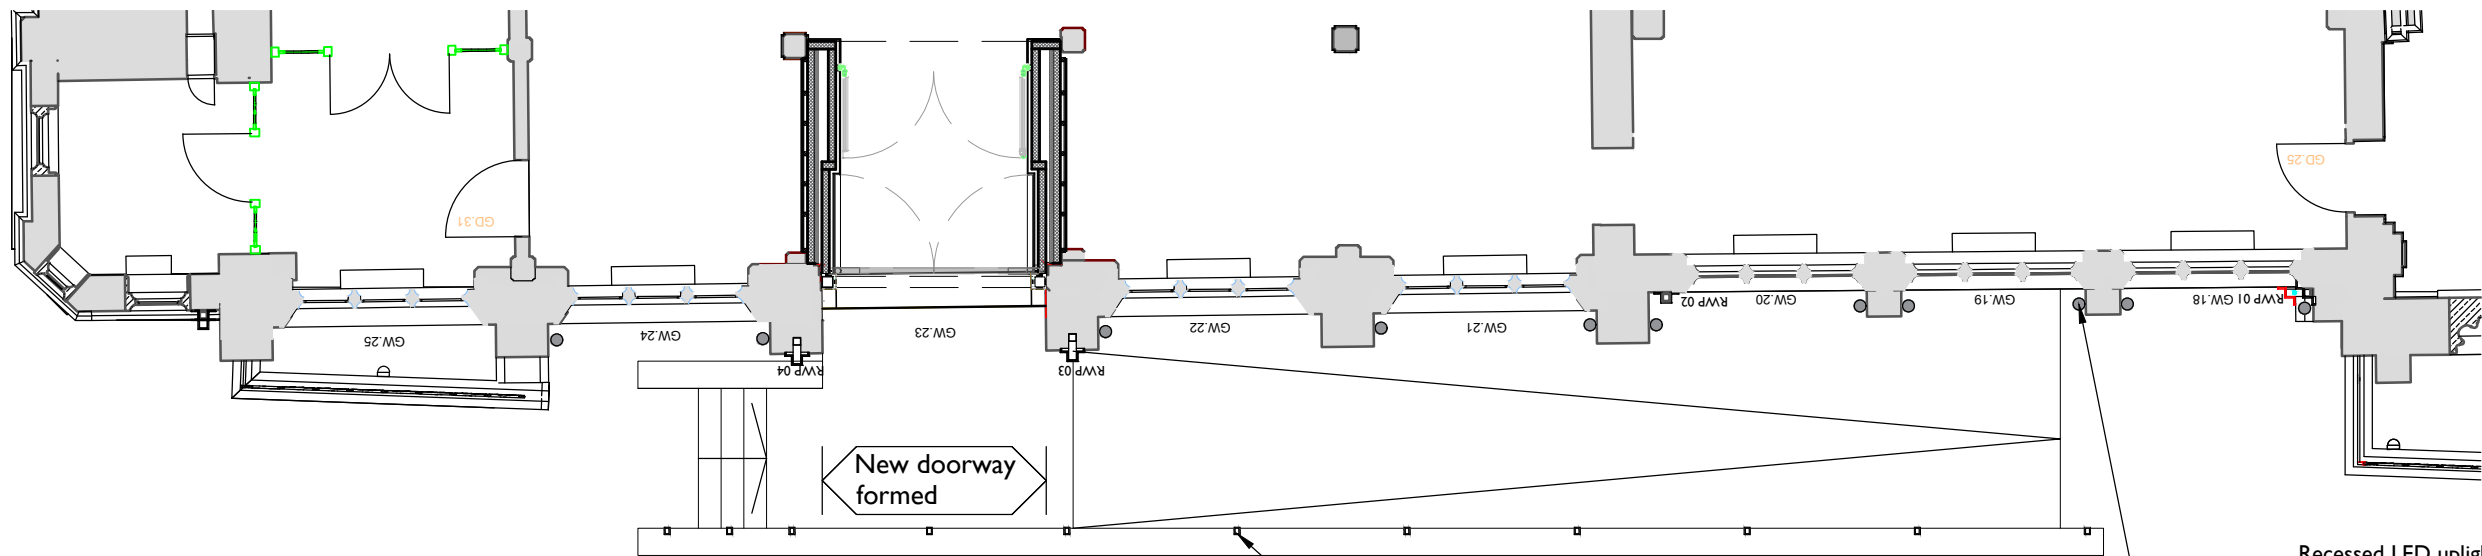

New doorway
formed

Recessed LED uplighters will be installed into the new floor structure of
the inclined pavement to cast light on the existing building.

2 PROPOSED PL:AN 1:100

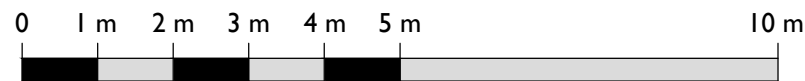

Recessed wall lights with asymmetric throw will be installed on the new
feature wall to cast light on the inclined pavement,

Notes: 03/02/2022 16:47:27
Drawings are based on survey data and may not accurately represent what
is physically present.
Do not scale from this drawing. All dimensions are to be verified on site
before proceeding with the work.
All dimensions are in millimeters unless noted otherwise.
Purcell shall be notified in writing of any discrepancies.

REV	DATE	BY	CHK	DESCRIPTION
-	15/12/2021	JB	JB	.
A	03/02/2022	JB	JB	.

CLIENT
University of Manchester
JOB NUMBER
237010
PROJECT
Manchester Museum Courtyard
TITLE
Planning
Proposed Elevation & Plan

SIZE
A3L
SCALE
1:100
LAST REVISED
03/02/2022
DRAWN
JB
CHECKED
JB
REV
A
SUITABILITY/REASON FOR ISSUE
S4 - Planning
DRAWING NUMBER
8200

