




Front View 1:50

- All original stonework to remain exposed.
- Overpanel to bin store to be perforated VM Zinc Pigmento Brown panel with insect mesh behind to provide ventilation to bin store.
- Overpanel to club to be perforated VM Zinc Pigmento Brown panel with black painted back board and insulated panel behind.
- Panelled door clad with VM Zinc Pigmento Brown, with feature shadow detail, to match Princess Street entrance.
- Divider panel and frame in Pigmento Brown

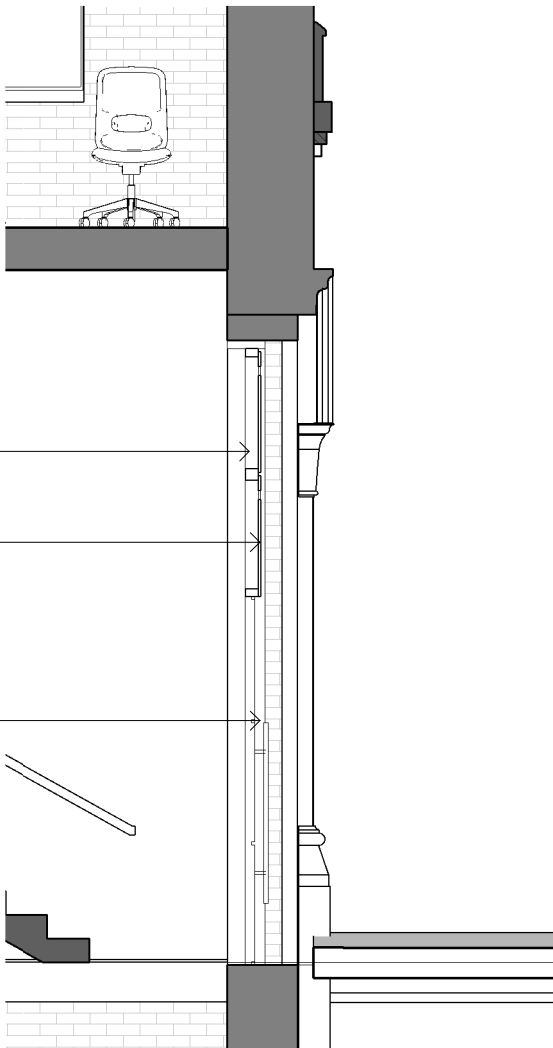

- PPC bronze frame to doors and to support Pigmento panels above
- Perforated zinc panels
- Panelled door clad with VM Zinc Pigmento Brown, with feature shadow detail, to match Princess Street entrance.

Section 1:50



© BOWKER SADLER PARTNERSHIP LIMITED

THIS DRAWING IS THE SUBJECT OF COPYRIGHT WHICH VESTS IN BOWKER SADLER PARTNERSHIP LIMITED. IT IS AN INFRINGEMENT OF COPYRIGHT TO REPRODUCE THIS DRAWING, BY WHATEVER MEANS, INCLUDING ELECTRONIC, WITHOUT THE EXPRESS WRITTEN CONSENT OF BOWKER SADLER PARTNERSHIP LIMITED WHICH RESERVES ALL ITS RIGHTS

BOWKER SADLER PARTNERSHIP LIMITED ASSERTS ITS RIGHTS TO BE IDENTIFIED AS THE AUTHOR OF THIS DESIGN

DRAWING NOT TO BE SCALED.
REPORT ERRORS & OMISSIONS TO ARCHITECT.
CHECK ALL DIMENSIONS ON SITE
DRAWING TO BE READ IN CONJUNCTION WITH THE HEALTH AND SAFETY PLAN AND ALL RELEVANT RISK ASSESSMENTS

REV.	DATE	DRN.	CHKD.
PROJECT Princess House, 105-107 Princess Street Manchester			
CLIENT LAPWINE LIMITED			
DRAWING Details to Bloom Street Entrance			
SCALE As indicated	SHEET SIZE @ A3	DRAWN AW	CHECKED DL
DATE Jan '22			
BOWKER SADLER ARCHITECTURE A: Hatherlow House, Hatherlow, Romiley, Stockport SK6 3DY T: 0161 406 7333 E: office@bowker-sadler.co.uk W: www.bowker-sadler.co.uk			
JOB No 18-094	DRAWING No 1041	REVISION	
STATUS Planning			