

All work to be carried out in strict accordance with the current Building Regulations and its latest amendments, and to the complete satisfaction of the Local Authorities Building Control.







Contractors are responsible for complying with all relevant BS etc., and check that Building Control and Environmental Health Departments are satisfied with the scope and content of all work on completion and obtain any necessary certificates.

All existing construction levels and dimensions to be checked prior to construction, especially where new construction levels and dimensions are to match existing.

All site dimensions and site levels must be checked on site.

This drawing must not be used for construction unless issued for construction.

This drawing should be read in conjunction with all relevant Engineer's and specialist's drawings and documents.

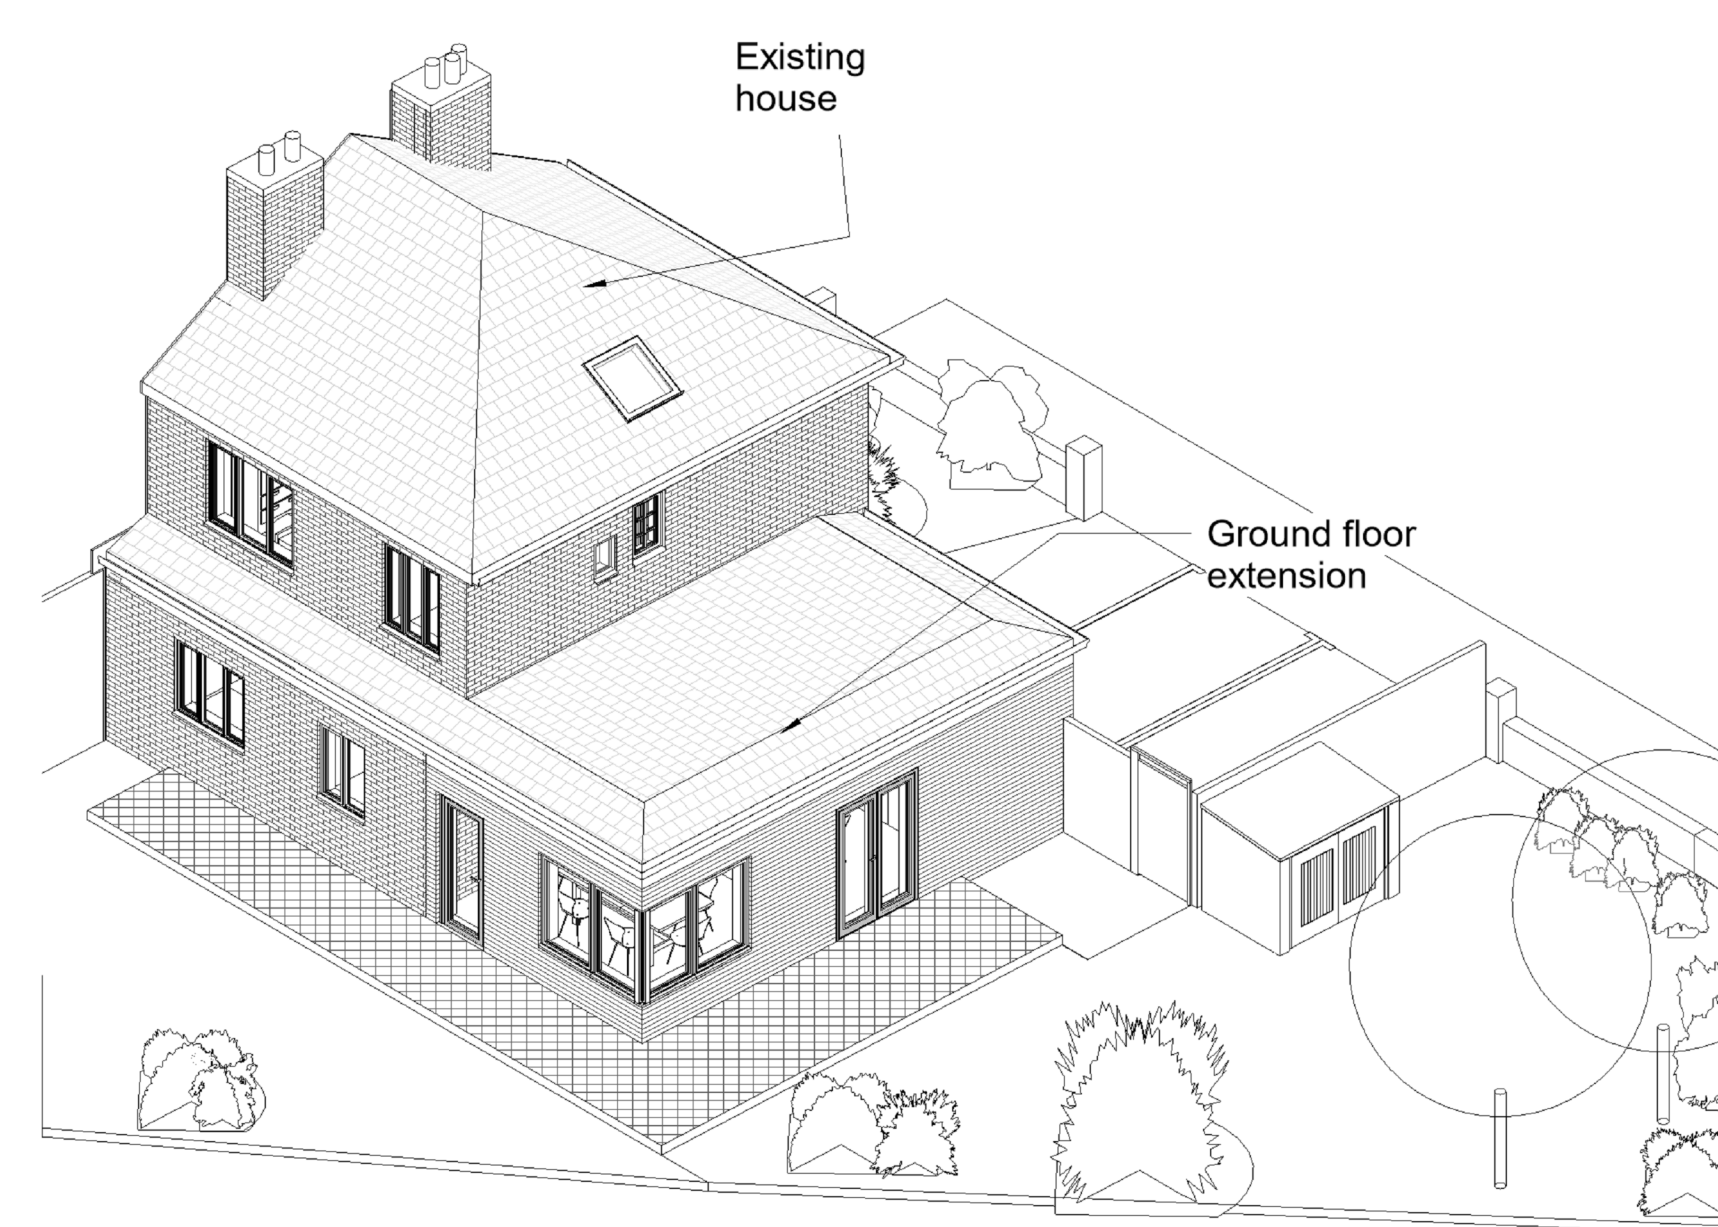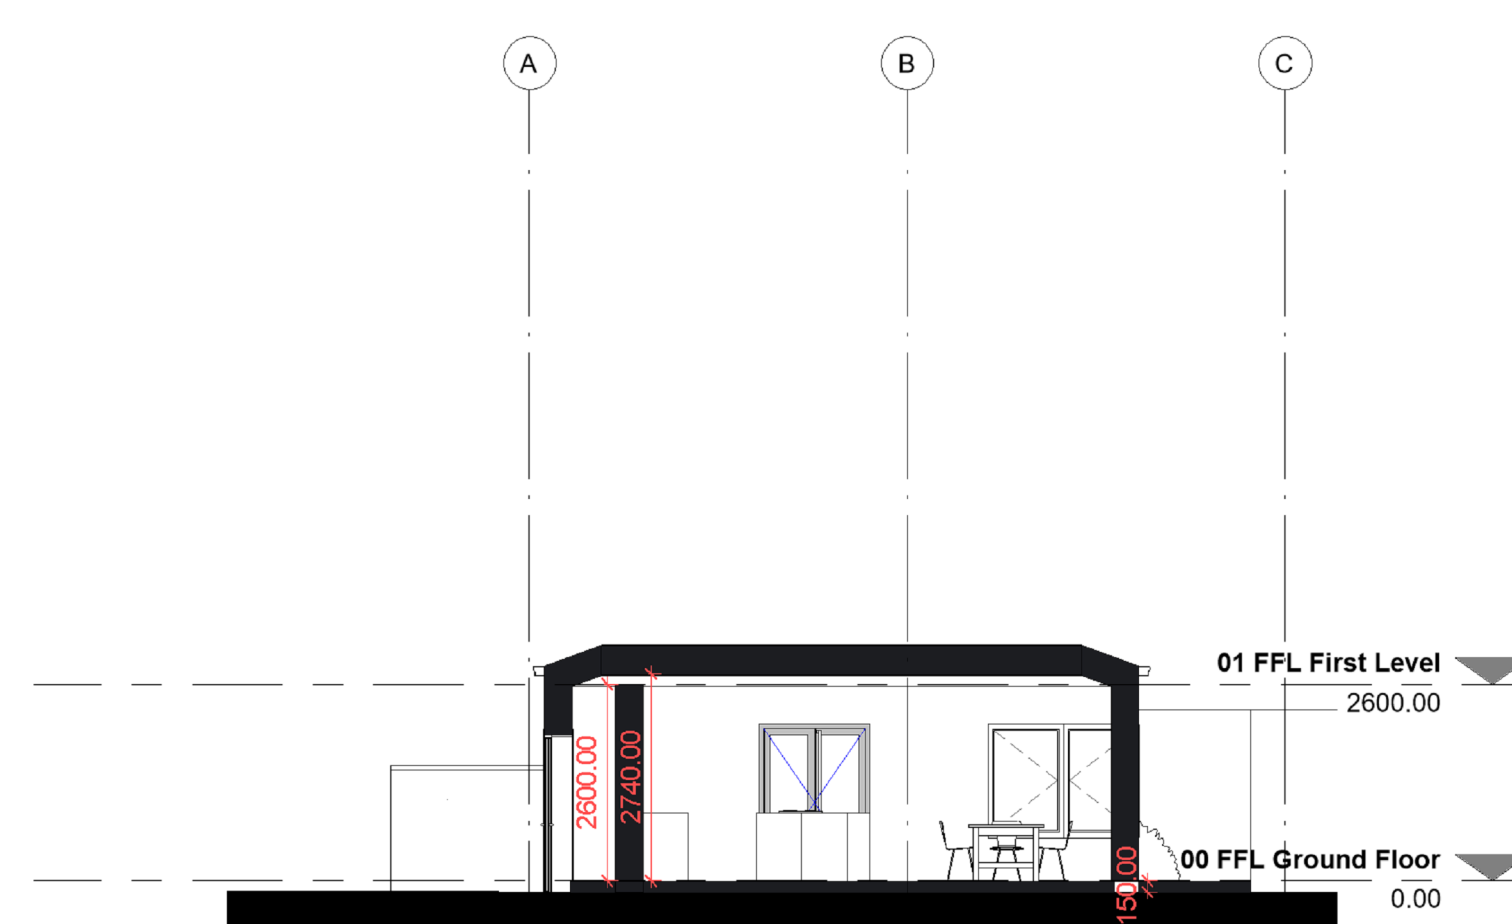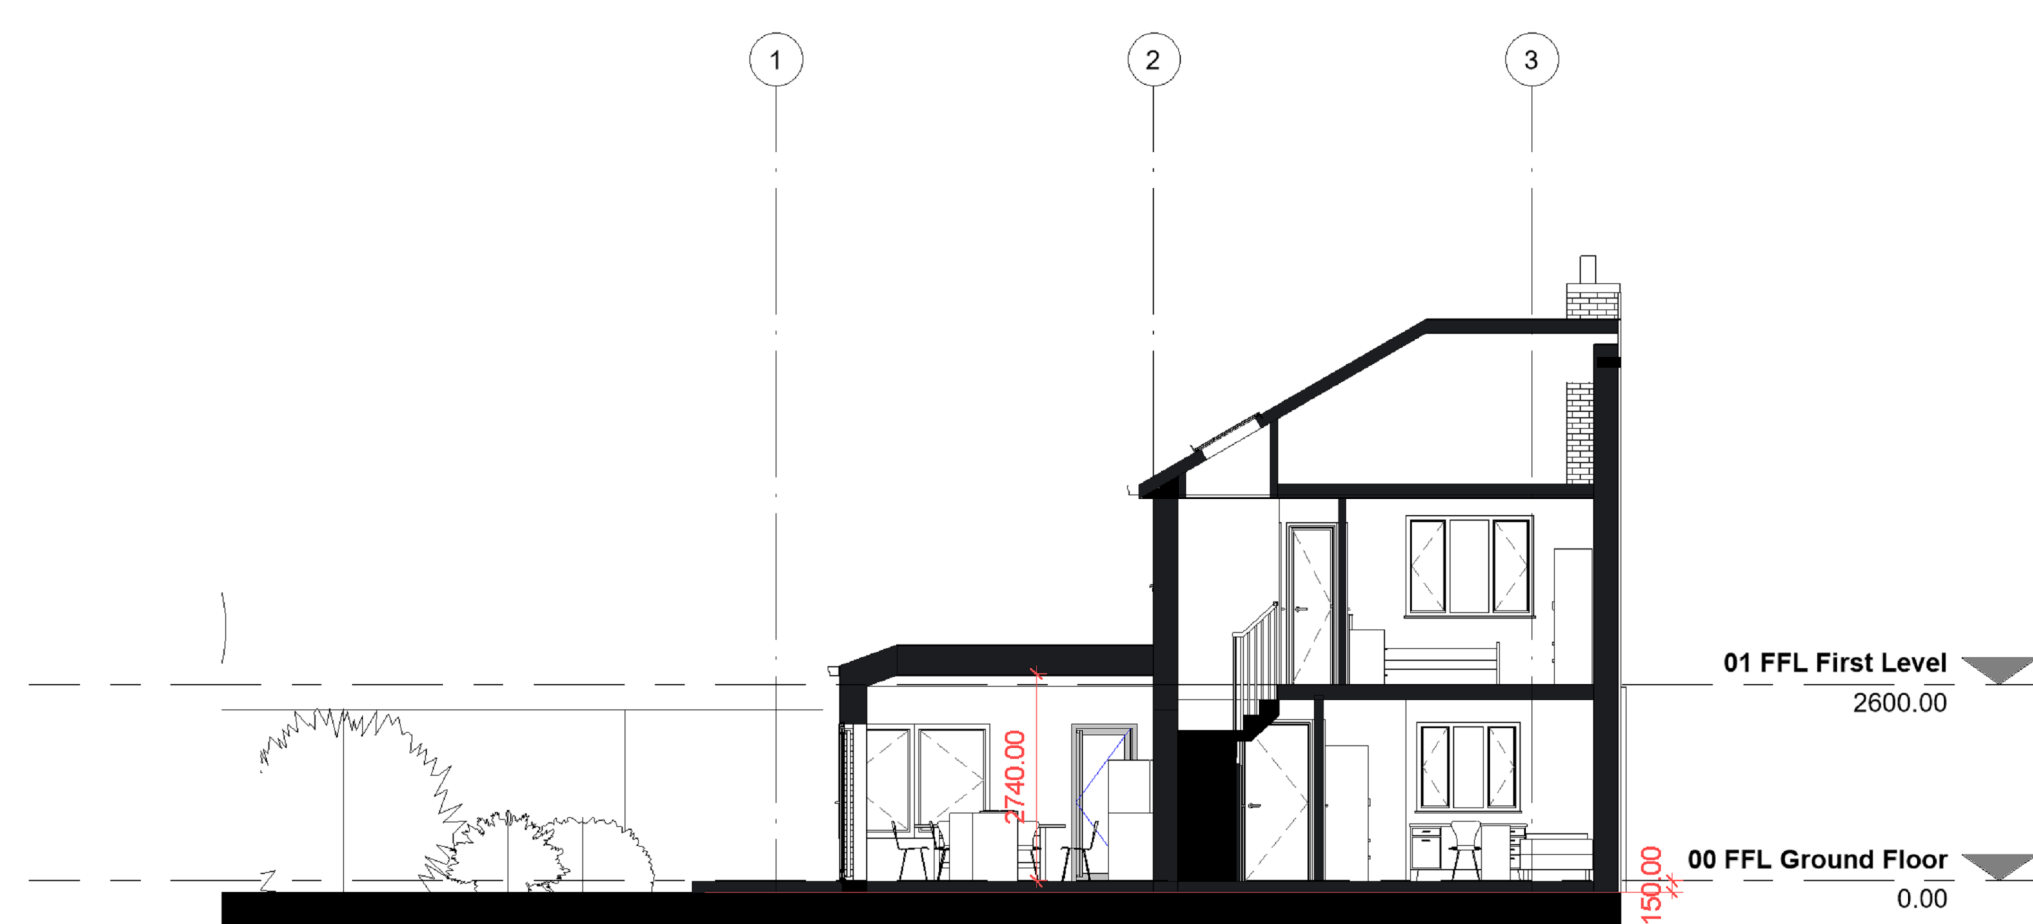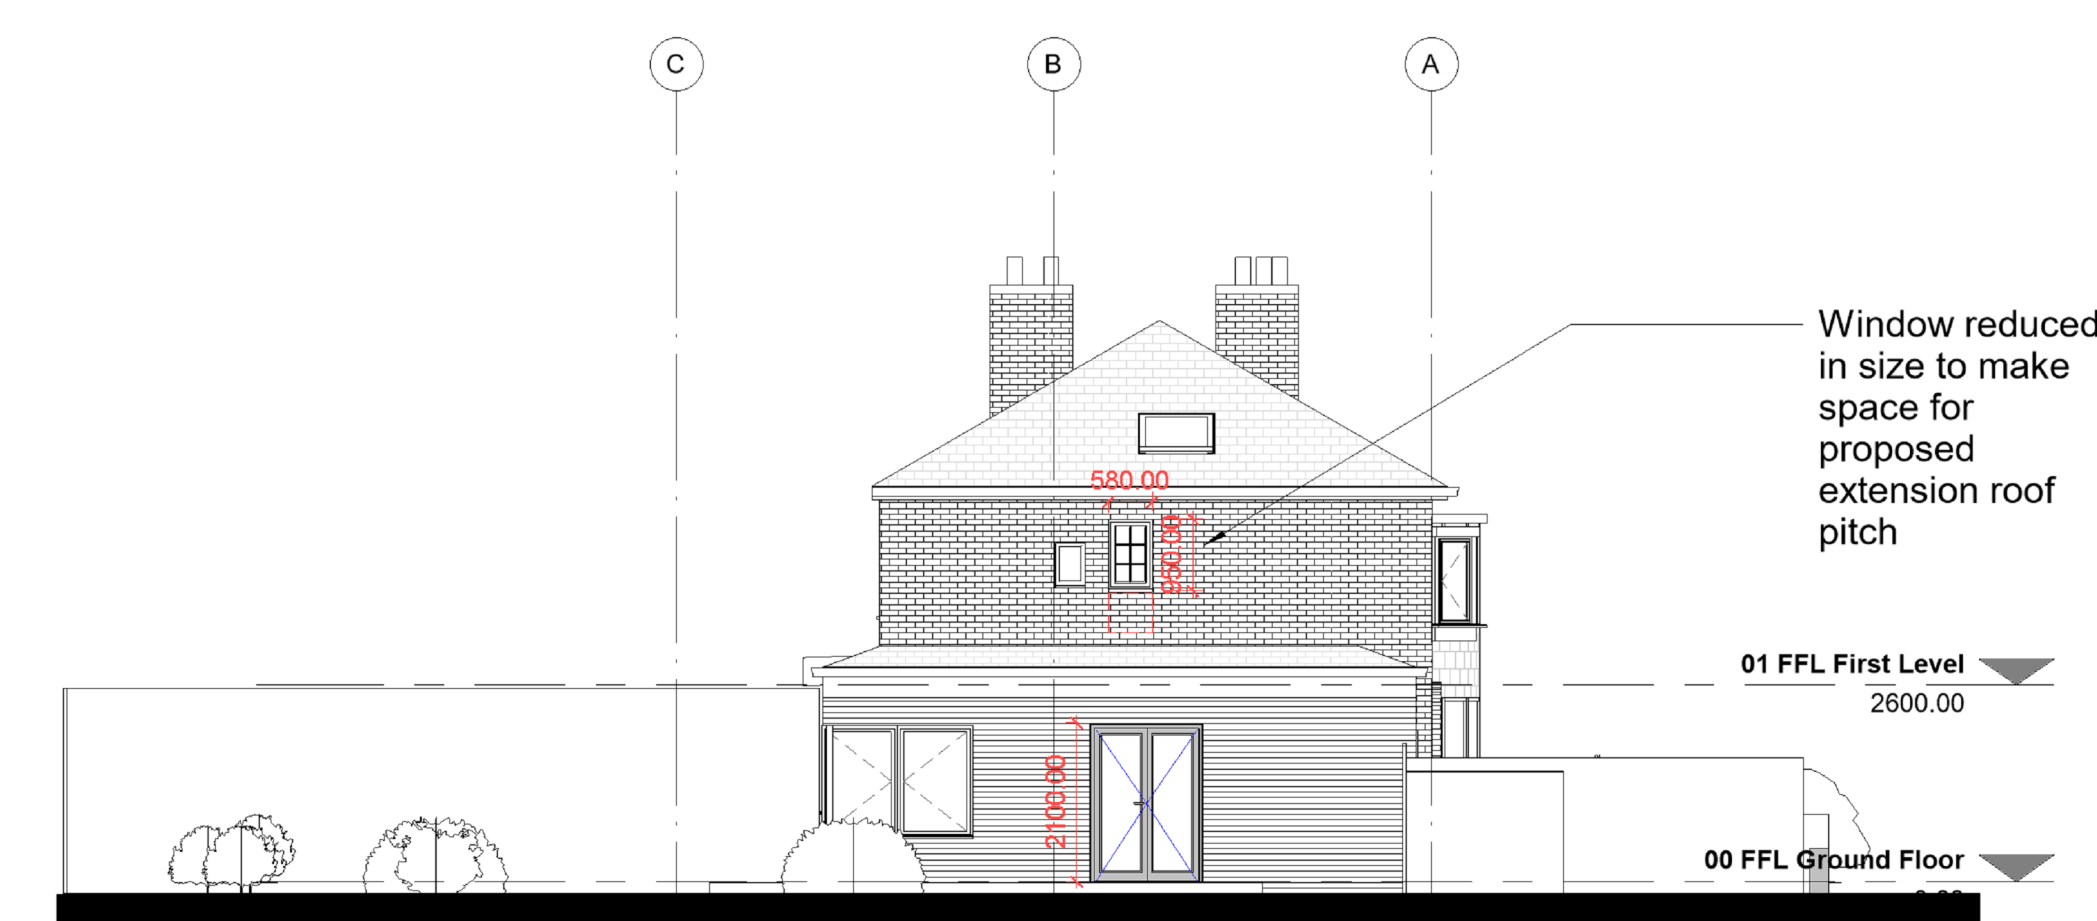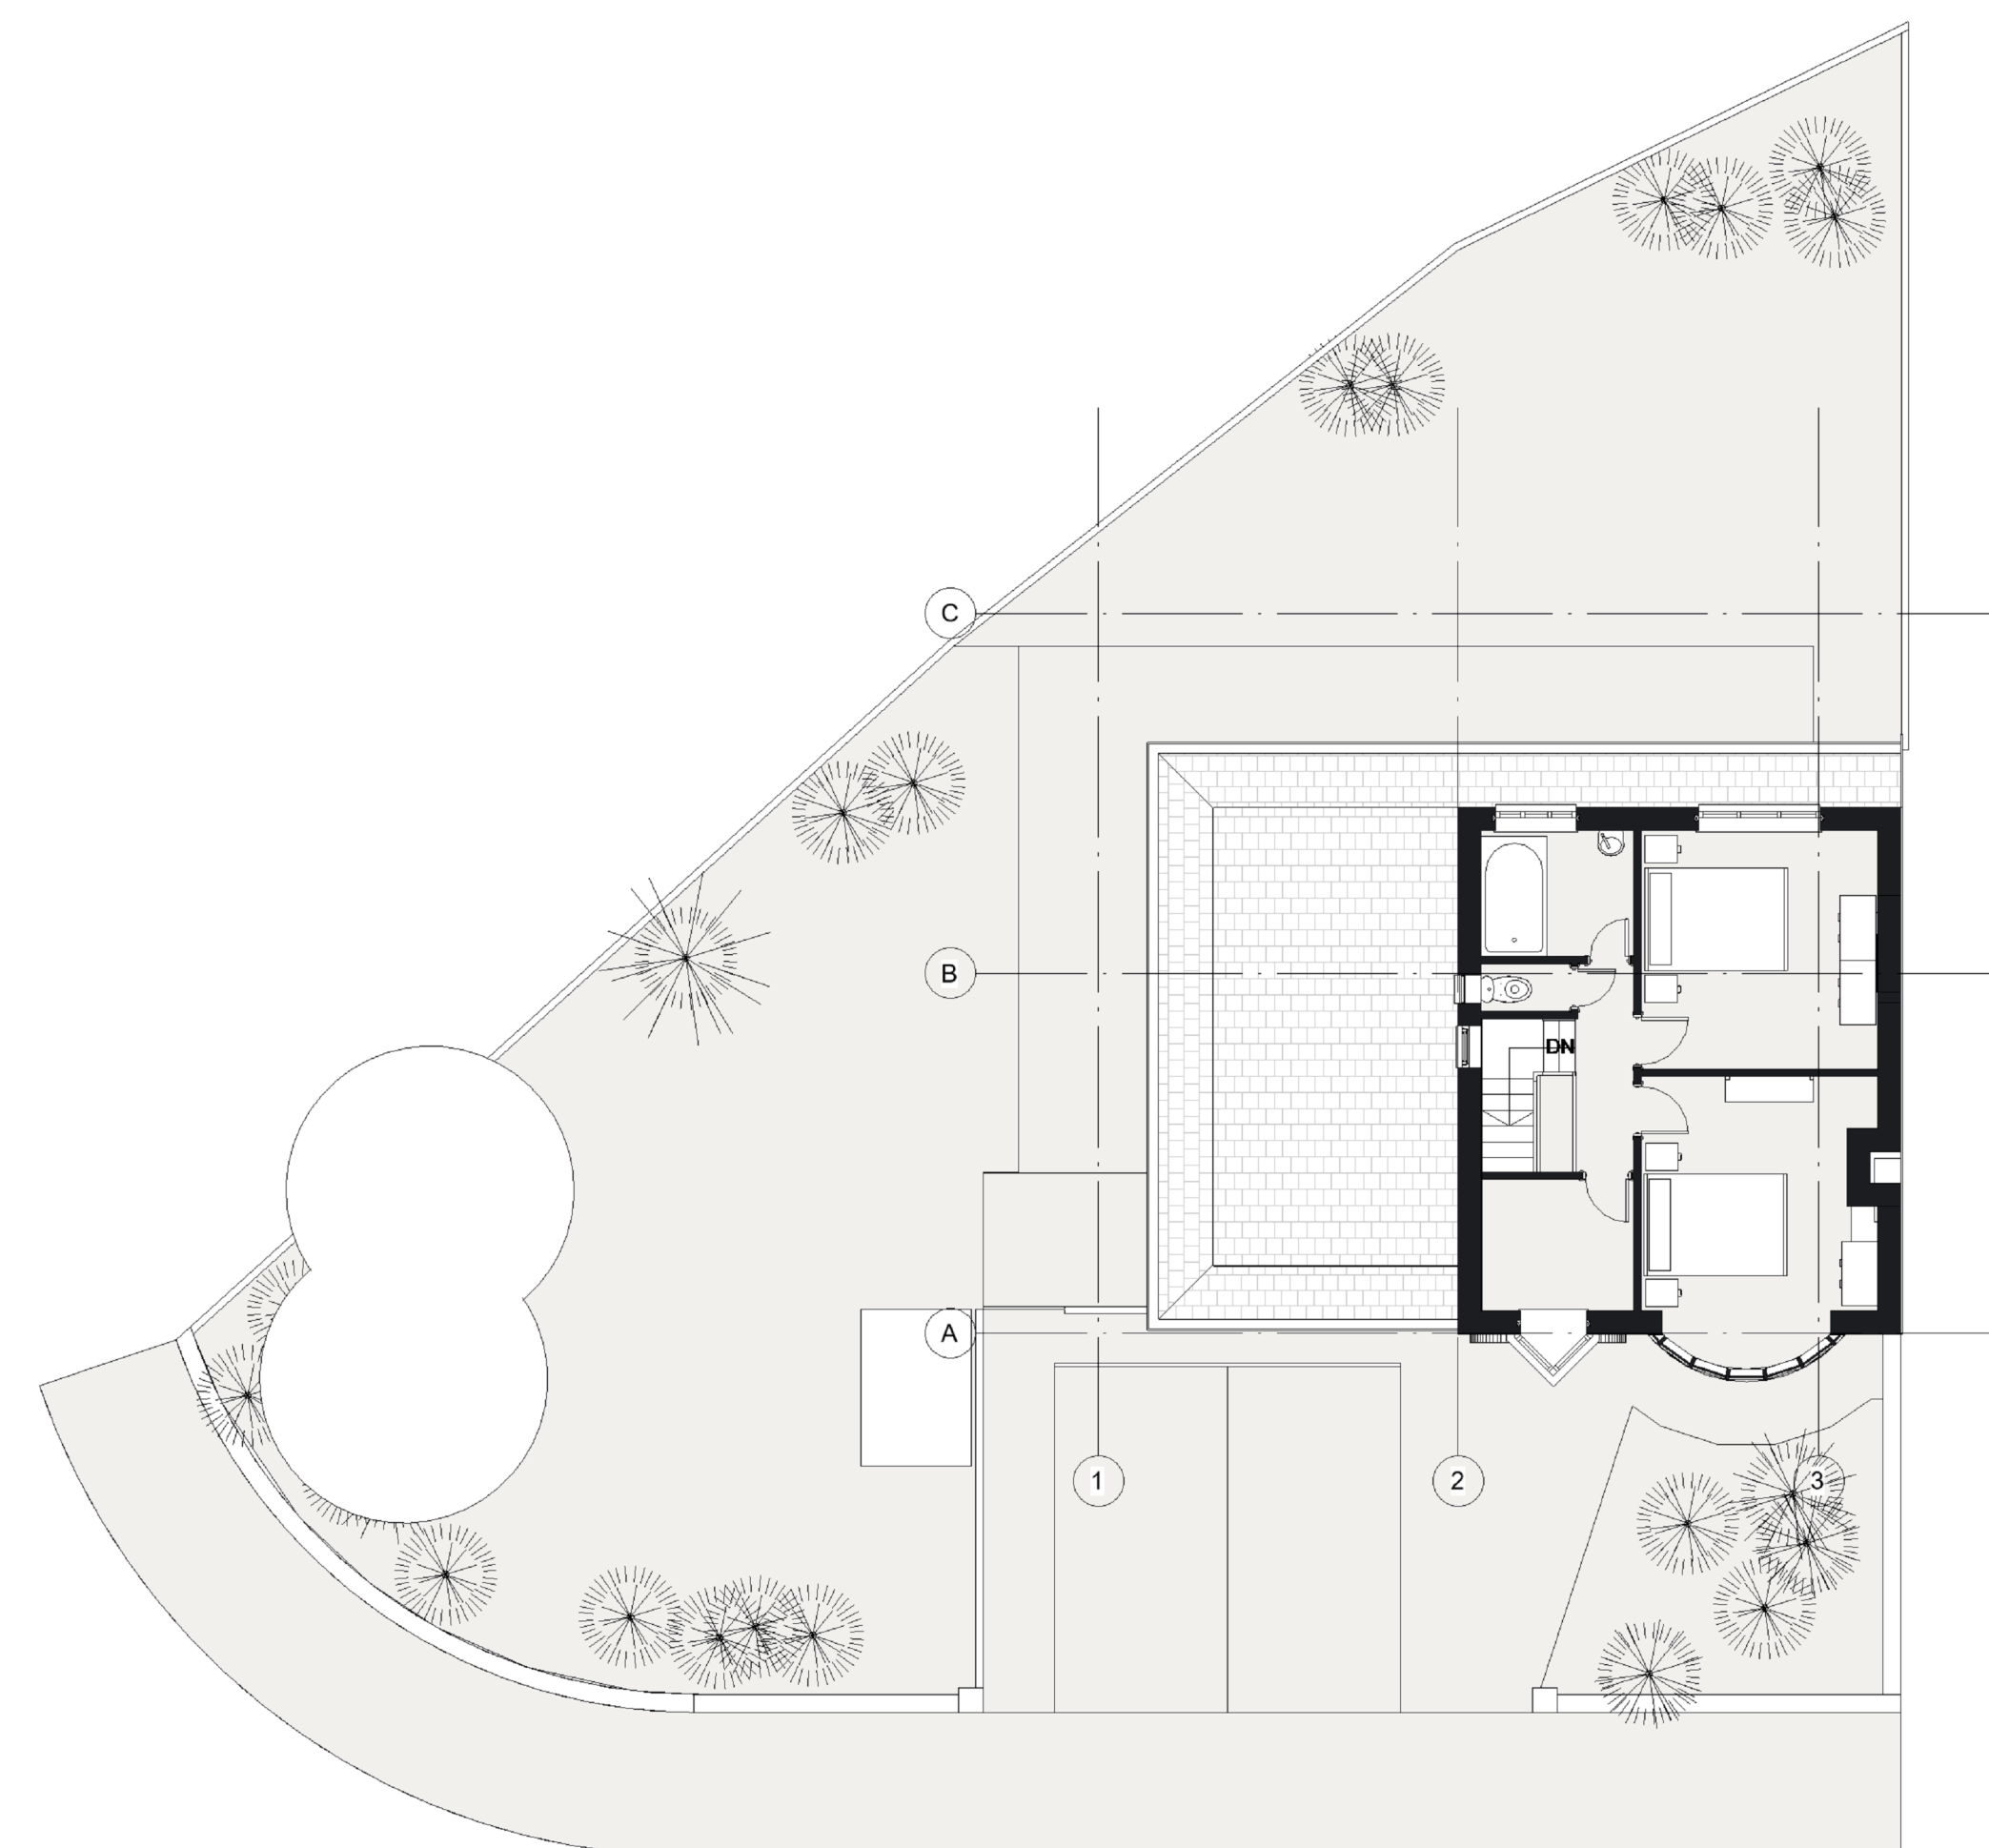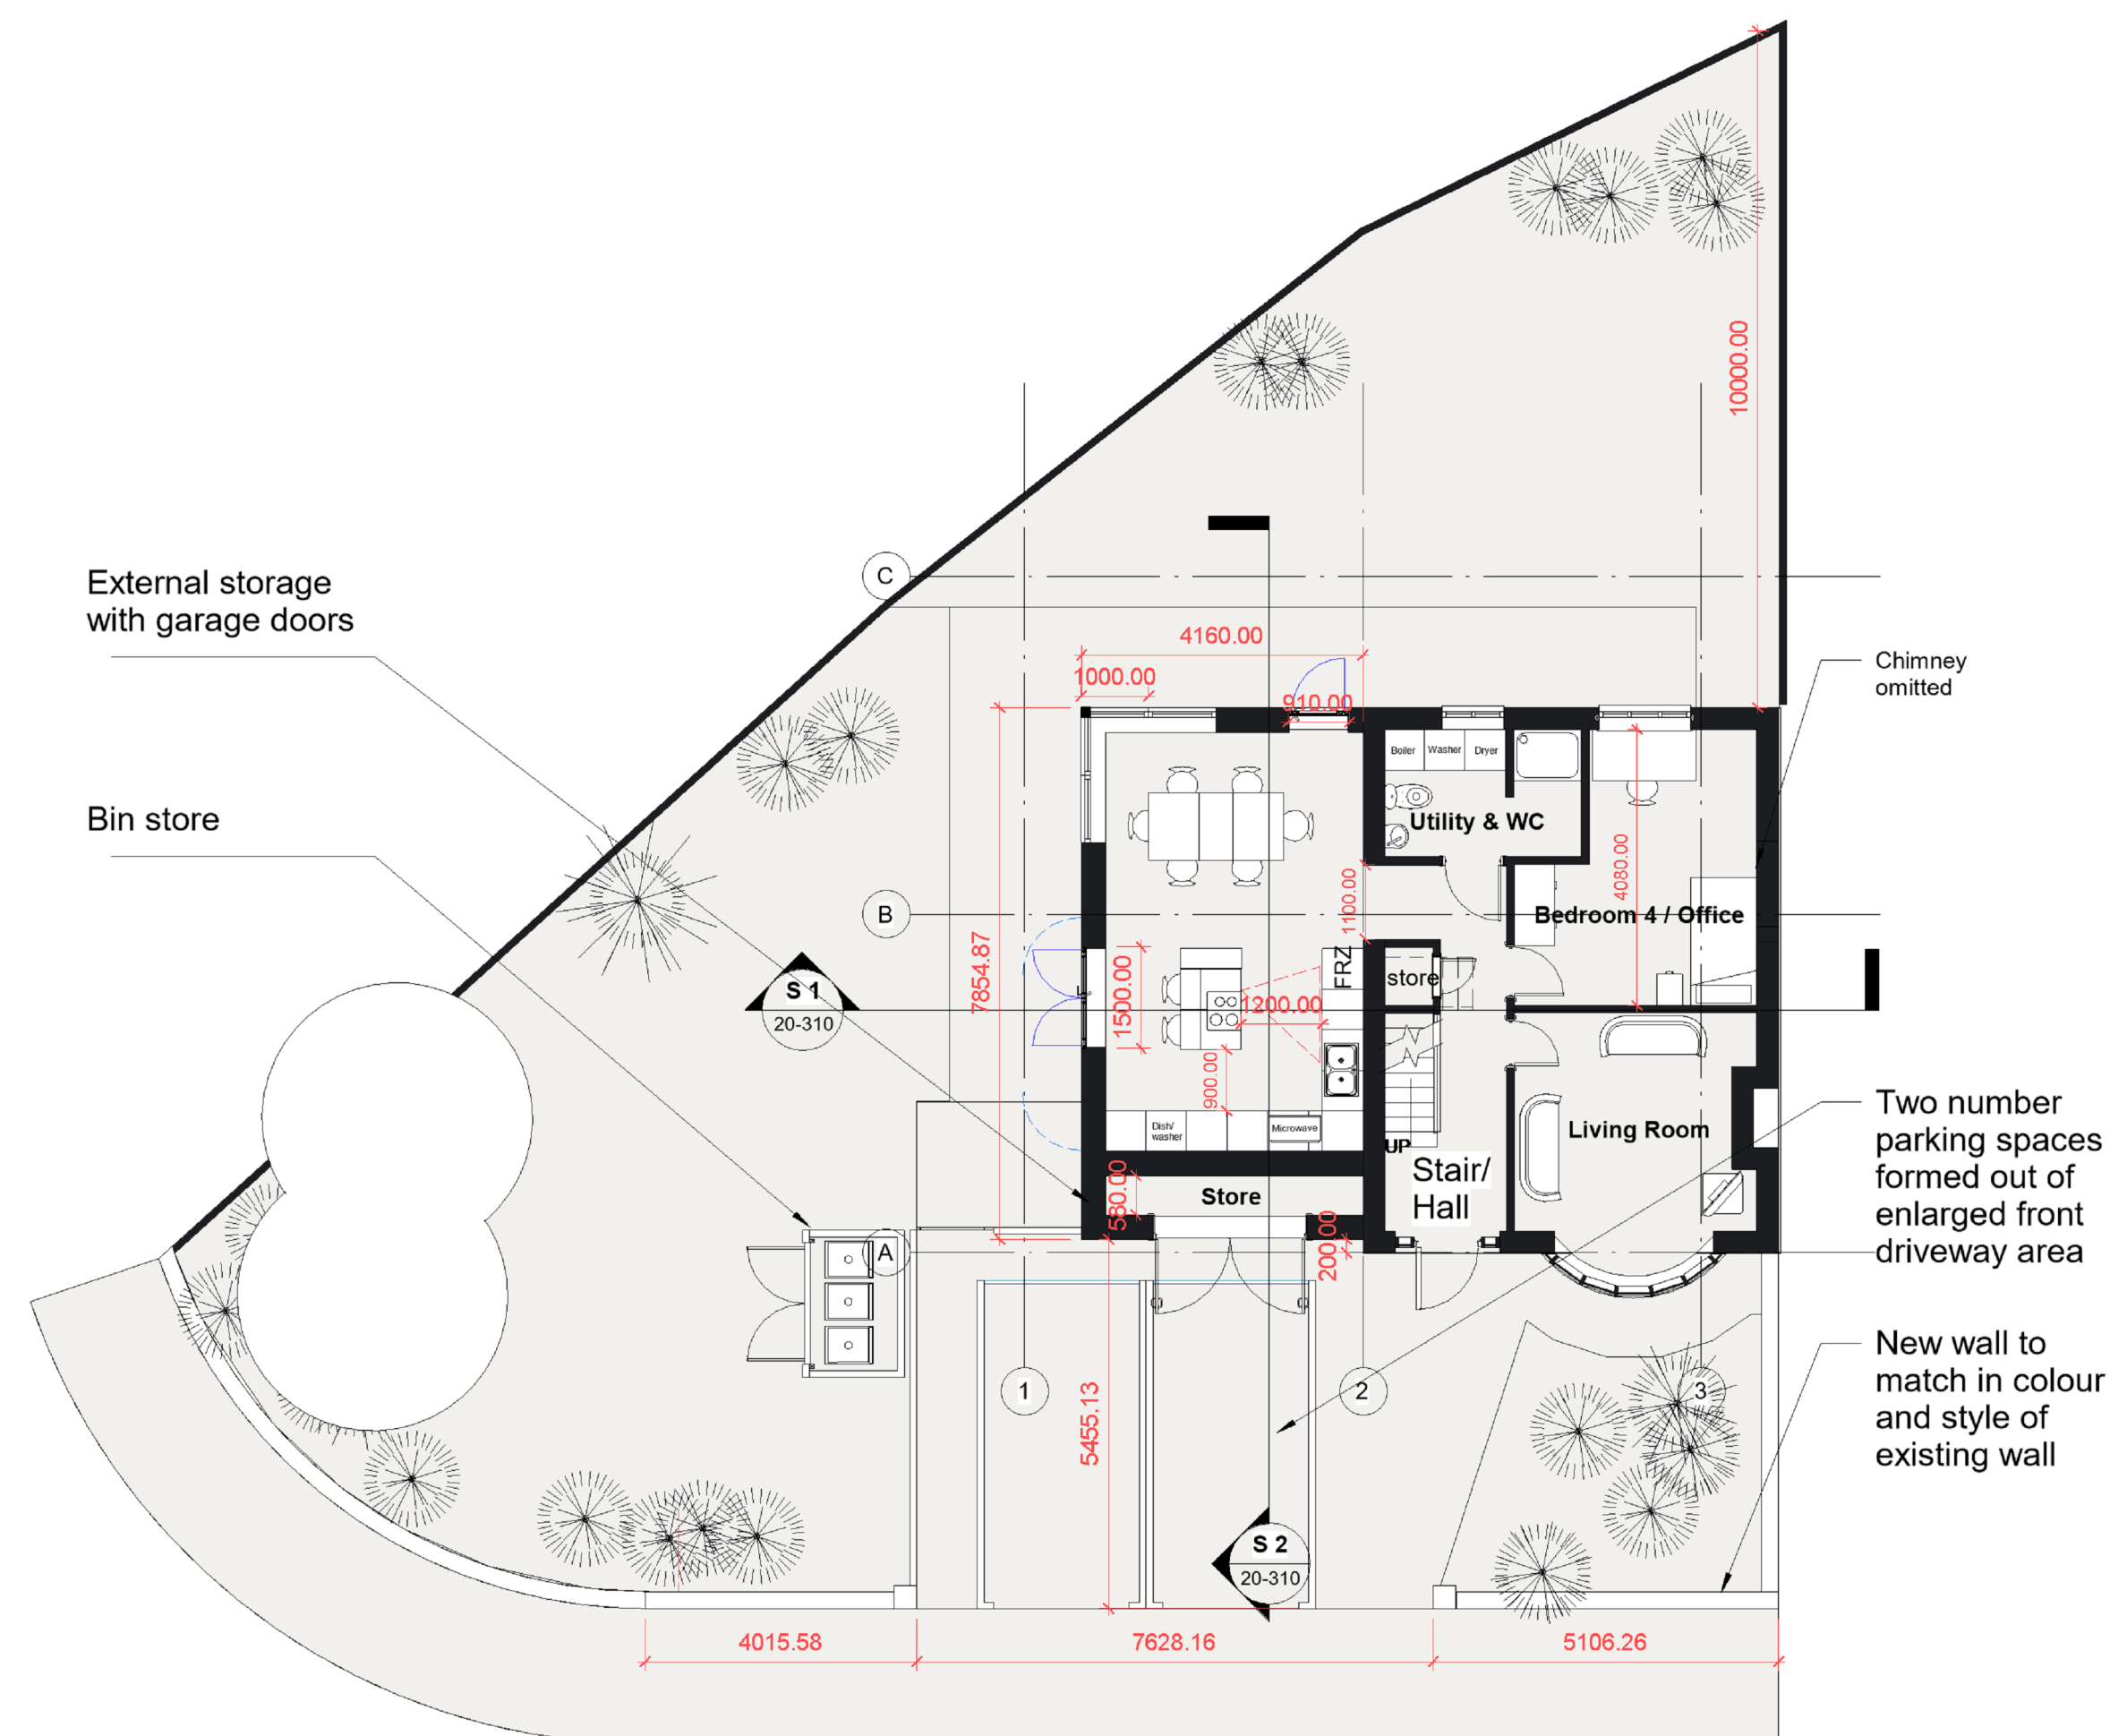

E	30.04.21	Planning Comments Confirmed	IO	K
D	27.04.21	Planning Comments Included	IO	K
C	16.03.21	Planning Issue	RD	K
B	10.03.21	Revised Design	RD	K
A	09.03.21	Revised Design	RD	K
Rev	Date	Description	By	Ch

PLANNING

HOME & MAKER

CLIENT
Jess & Adam

PROJECT
12 Repton Avenue, Manchester - Side
Extension

TITLE
Proposed Plans, Sections & Elevations
Revised Design

CREATION DATE		DRM	CHK	SUITABILITY
3/8/2001	1:100	IO	RD	

SHEET NO.	REVISION
14779 - DB3 - B01 - ZZ - DR - A - 20-310	E

PROJECT NO: R01-GRANTOR'S ONE LEVEL TYPE ROLE NUMBER
© COPYRIGHT: ALL RIGHTS RESERVED.
THIS DRAWING MUST BE READ IN CONJUNCTION WITH ALL OTHER RELEVANT DRAWINGS AND INFORMATION.

DO NOT SCALE OFF DRAWINGS. USE DISPLAYED DIMENSIONS.