

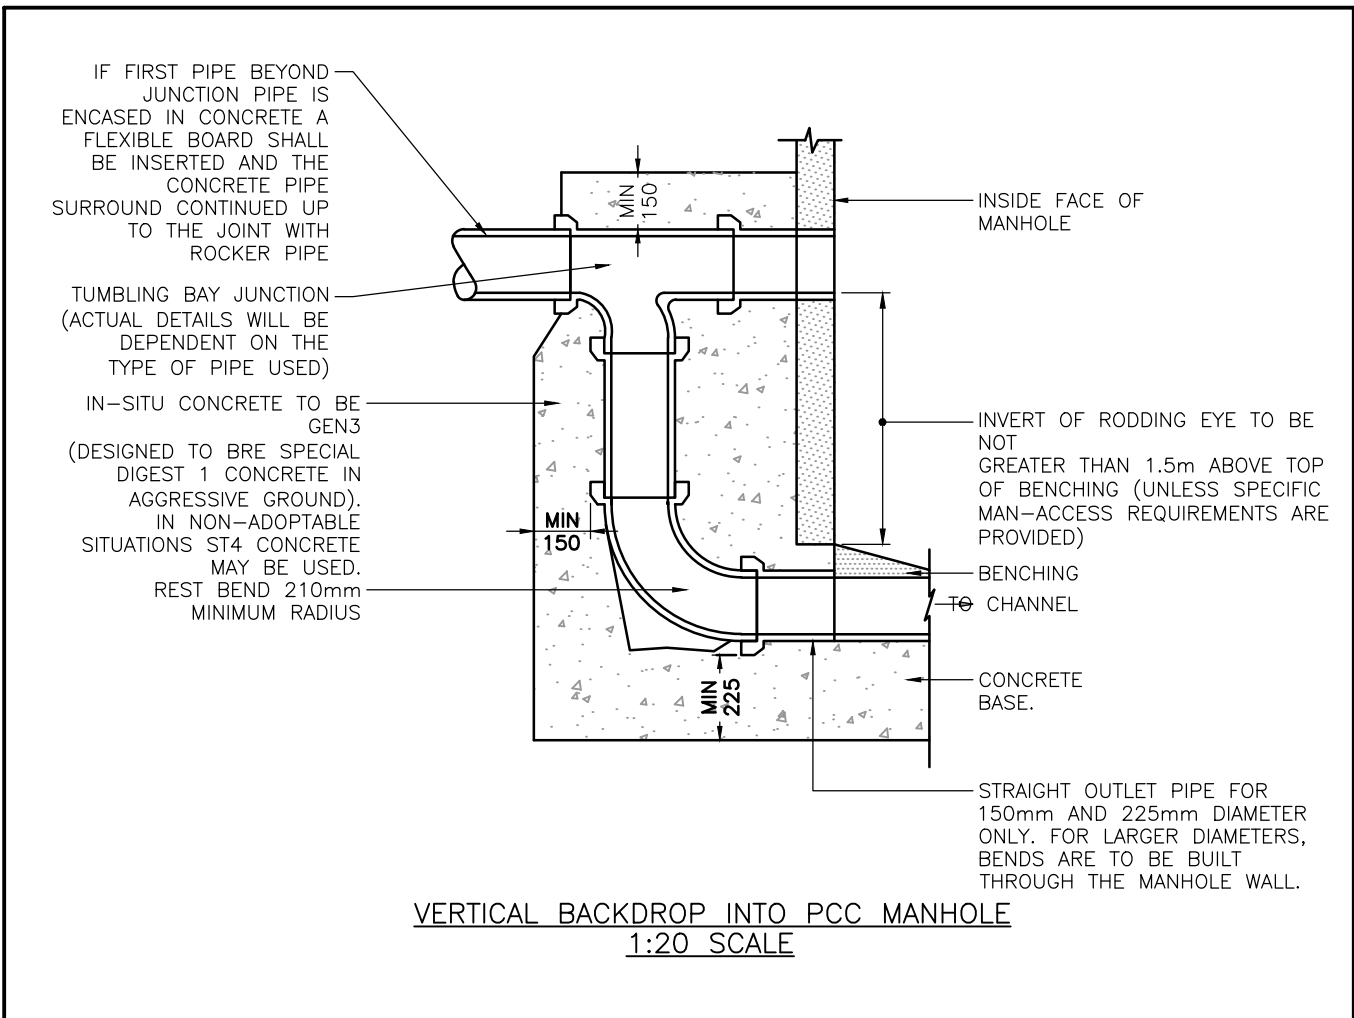
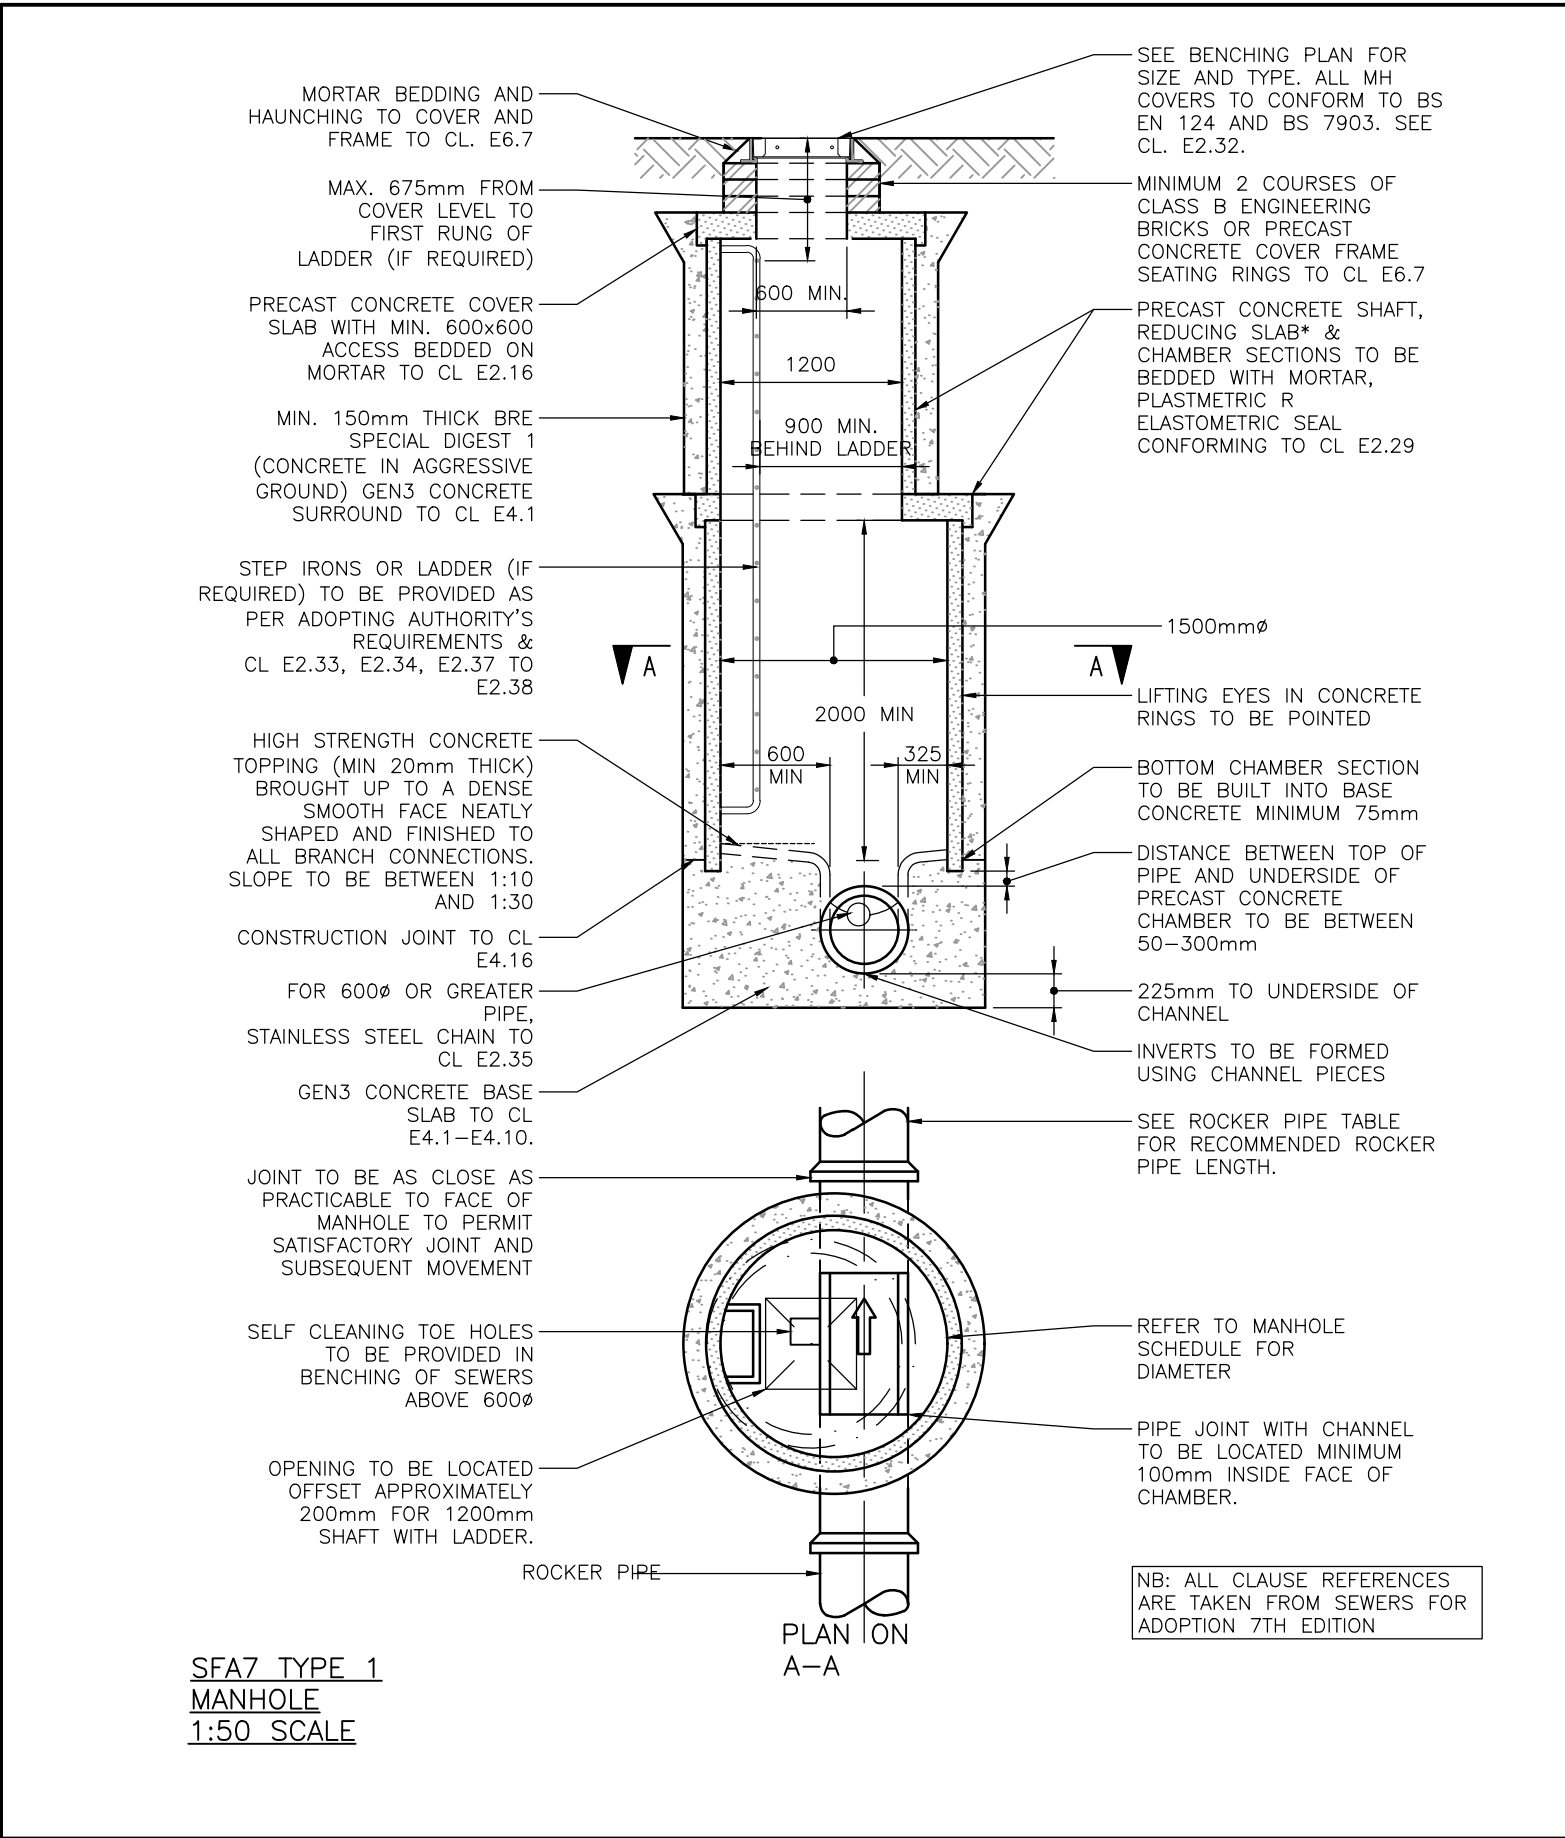


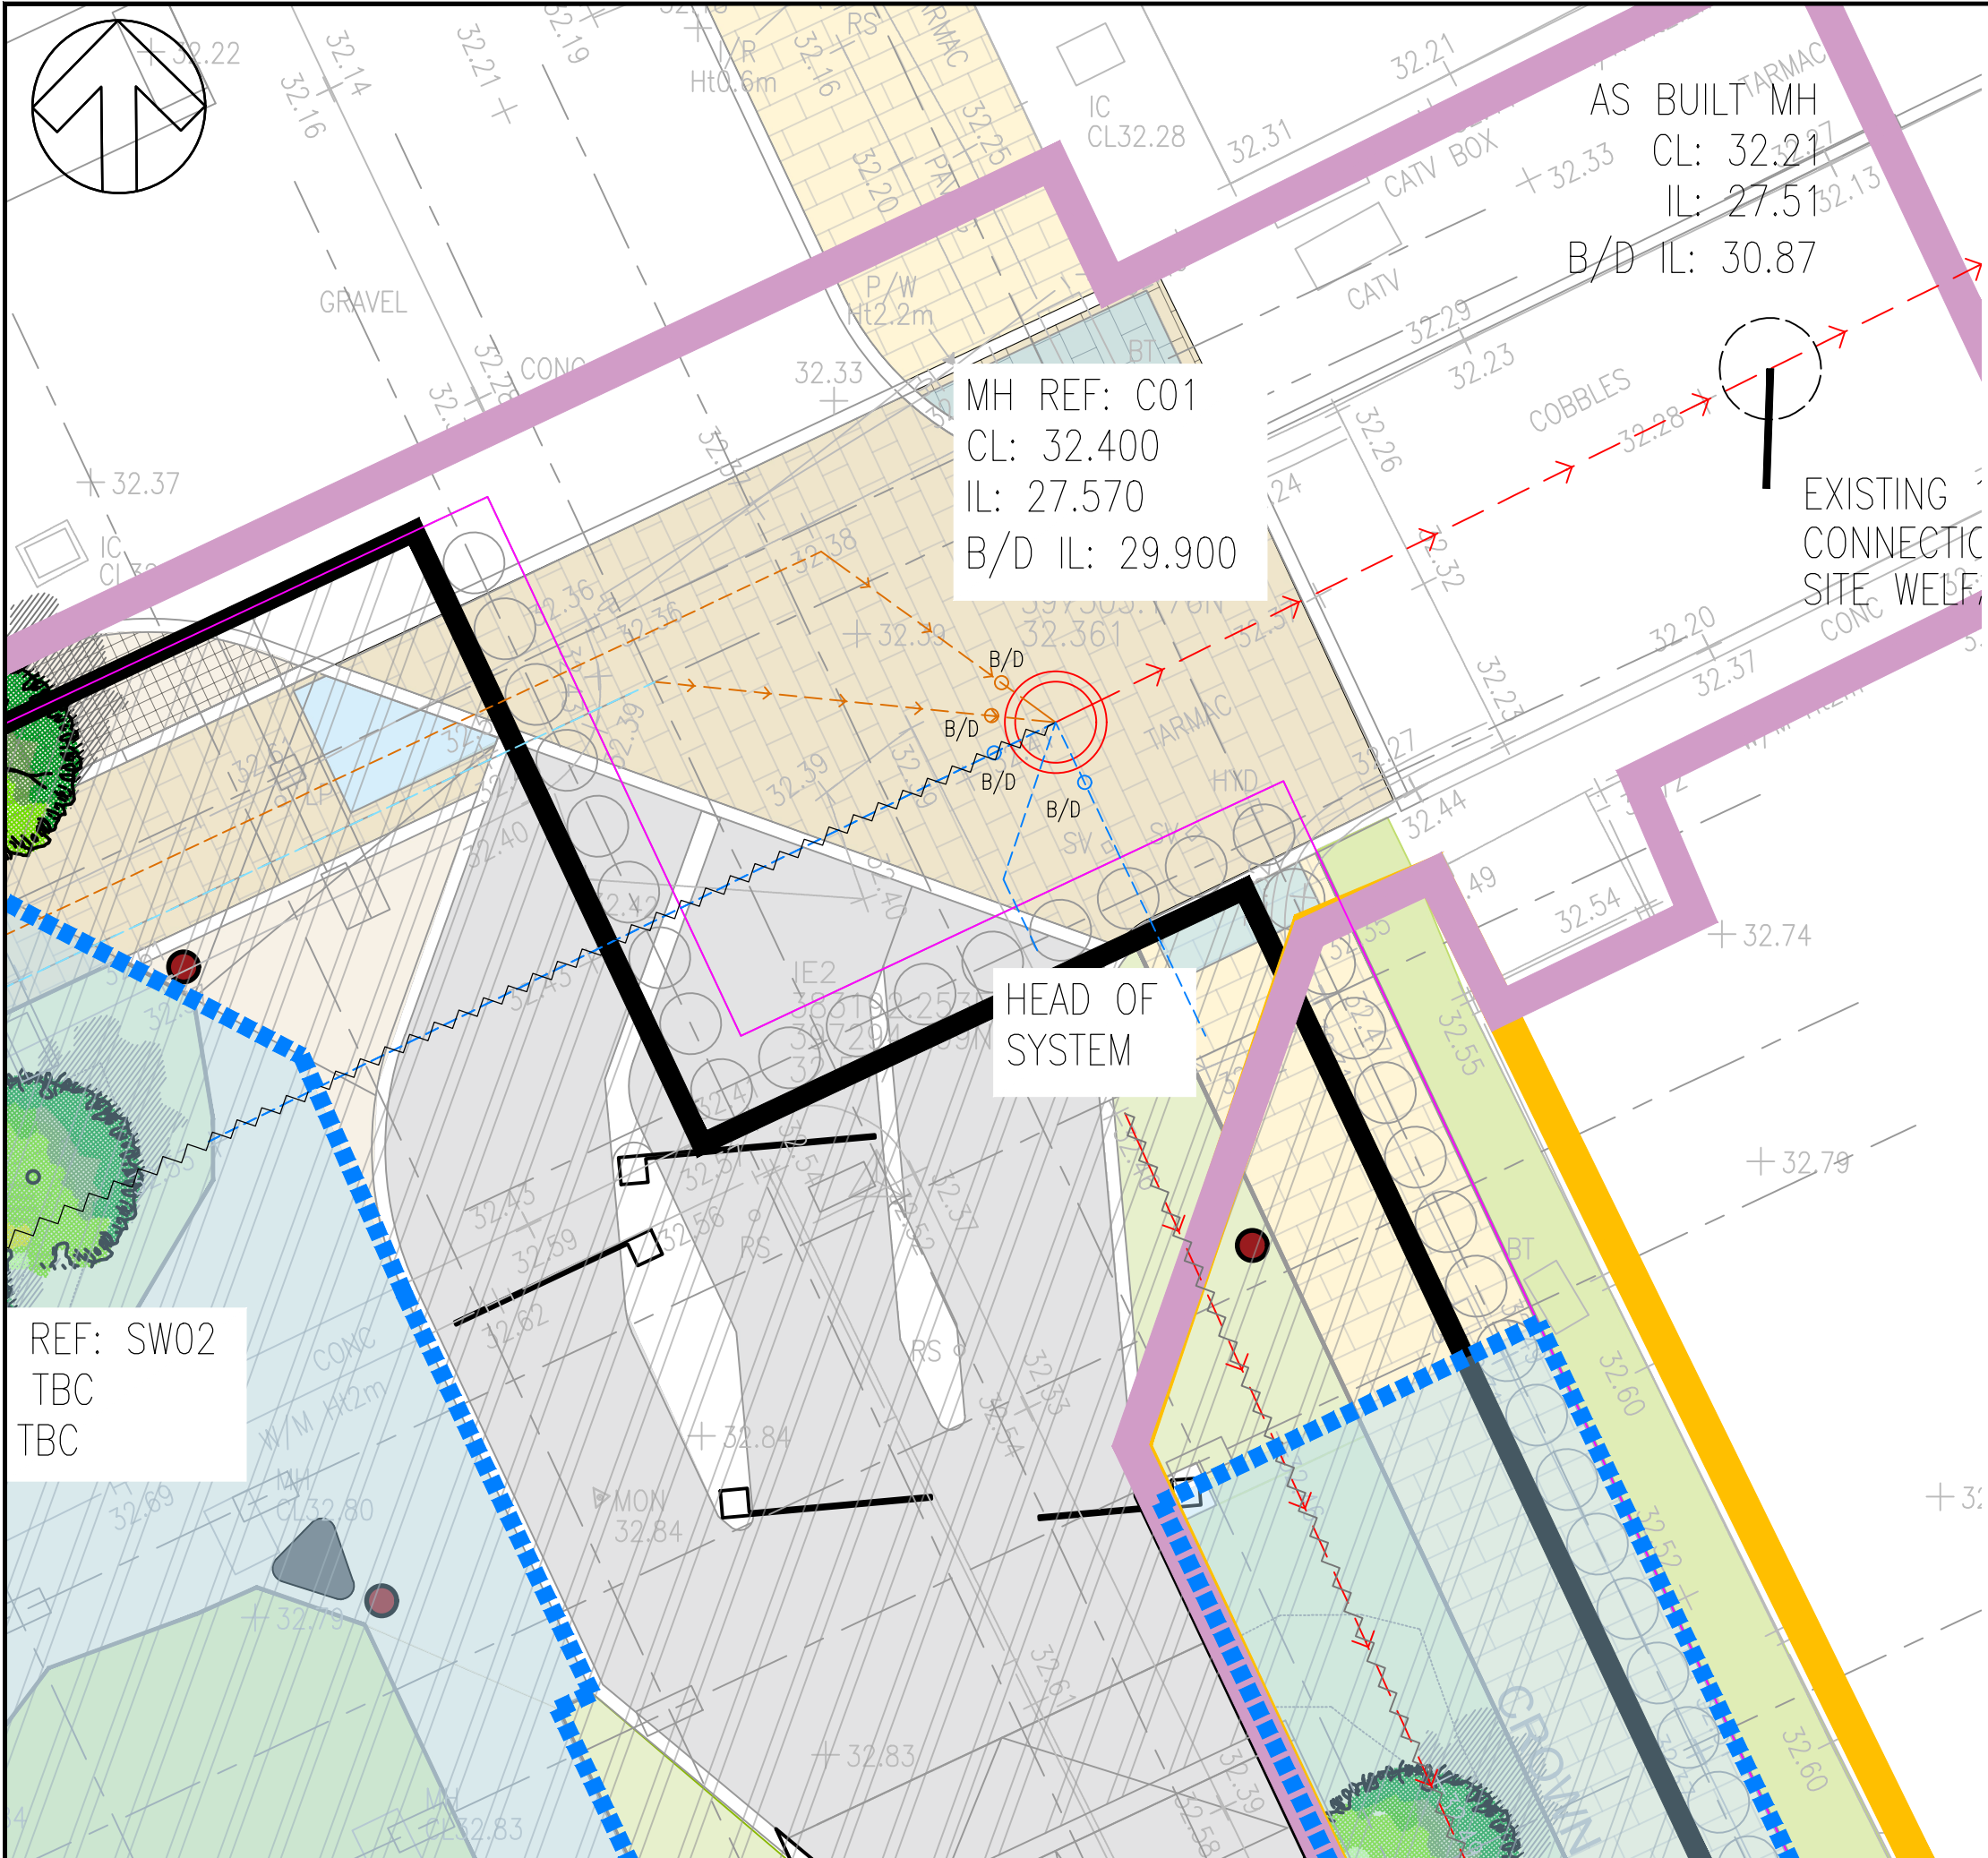

DO NOT SCALE

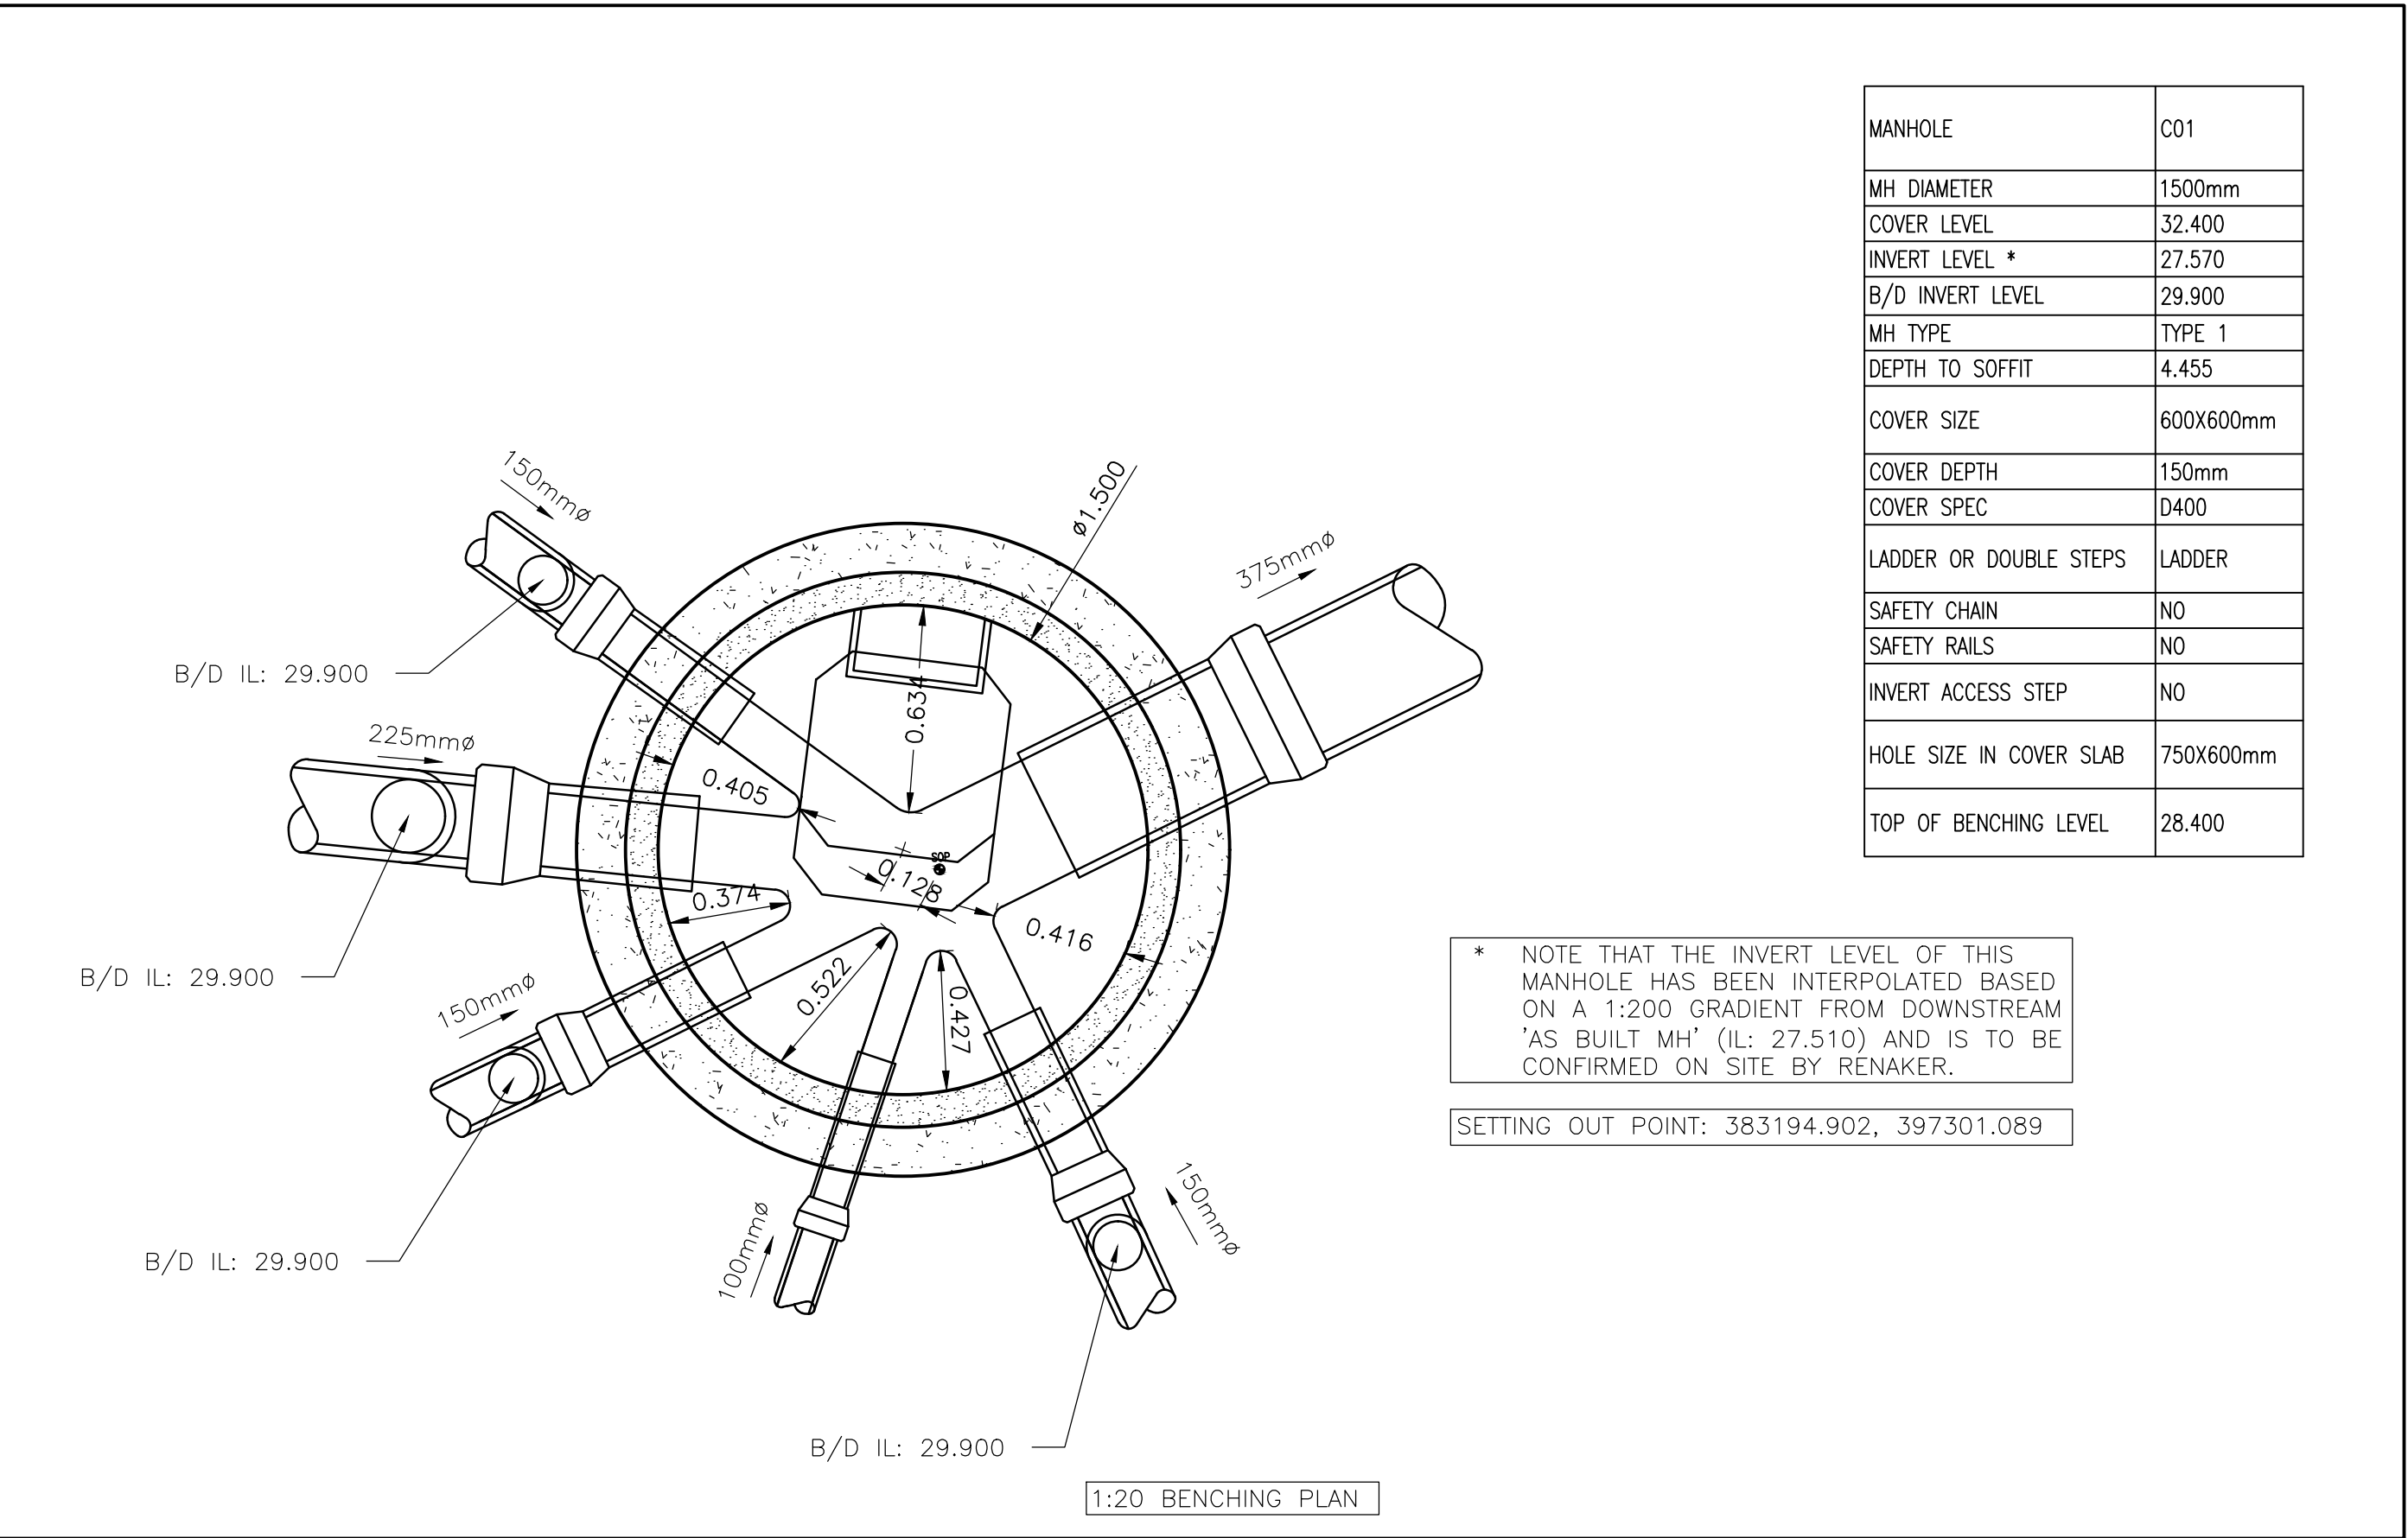

PO2	01/10/20	JAM	UPDATED WITH 150MM CONNECTIONS FROM BLUE ROOF	SM	SM
PO1	08/09/20	JAM	FIRST ISSUE	SM	SM
REV	DATE	BY	DESCRIPTION	CHK	APP
DRAWING STATUS: S3 - FOR REVIEW					
CLIENT: RENAKER BUILD LTD					
ARCHITECT: SIMPSON HAUGH					
SITE/PROJECT: CROWN STREET, ZONE 2					
TITLE: MH REF C01 IN SILVERCROFT STREET CONSTRUCTION DETAILS					
SCALE @ A1: VARIES	CHECKED: SM	APPROVED: SM			
PROJECT NO: 70064036	DESIGNED: JAM	DRAWN: JAM	DATE: October 20		
DRAWING NO: Z1-WSP-580-DE-XX-DR01				REV: P02	
© WSP UK Ltd					