


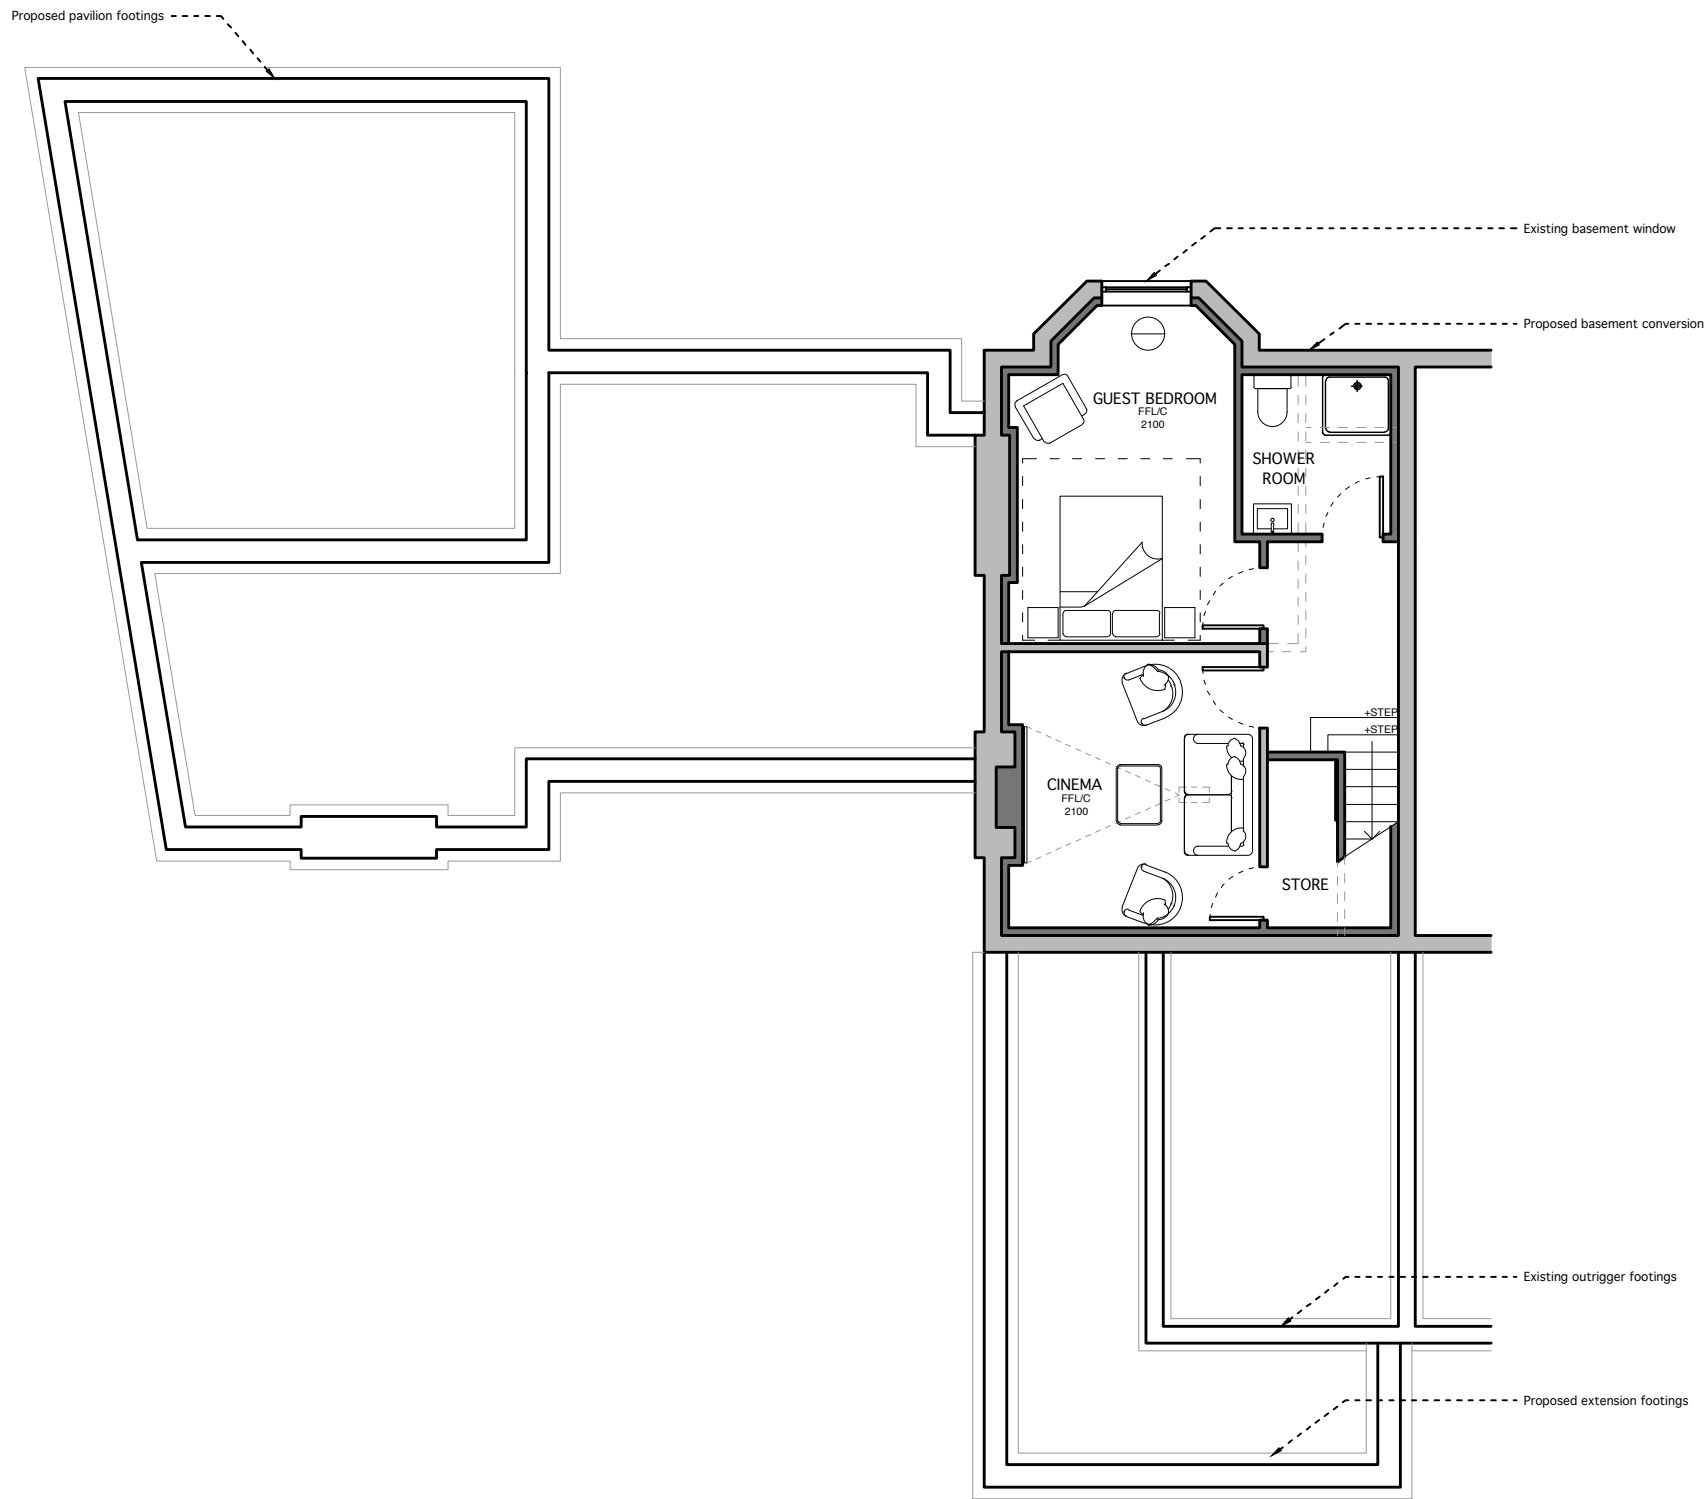


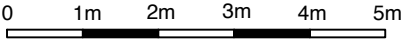


TITLE	
PROPOSED BASEMENT FLOOR PLAN	
DWG.NO.	
2255 - PL - PR - 099	
SCALE	1:100 @ A3
ISSUE	PLANNING
DATE	10 - 01- 2022
REVISION	JOB NO.
05	2255
NOTES	
Rev	Date Description
00	28/01/22 Issue 100 series to Client
01	09/02/22 Issued to Client
02	23/02/22 Issue 200 series to Client
03	23/02/22 Issue to Client
04	17/03/22 Materiality Agreed. For Client Approval
05	21/03/22 Issued to PLANNING
CLIENT	Jamie Smith & Gemma Tate
ADDRESS	38 Whitelow Road, Chorlton-cum-Hardy, Manchester, M21 9HR
PROJECT DESCRIPTION	Proposed rear and side extension and internal remodel
PROJECT ADDRESS	38 Whitelow Road, Chorlton-cum-Hardy, Manchester, M21 9HR
BUTTERFIELD ARCHITECTURE	
ARCHITECTURE \ INTERIORS \ PROJECT MANAGEMENT	
W \ WWW.BUTTERFIELD ARCHITECTURE.CO.UK E \ INFO@BUTTERFIELDARCHITECTURE.CO.UK M \ +44 (0) 7779302856 102 ROSENEATH ROAD, URMSTON, MANCHESTER, M41 5AZ	
© COPYRIGHT This drawing is protected by copyright, it may not be reproduced in any form or by any means for any purpose, without gaining written permission from Butterfield Architecture	
NOTES This drawing is to be read in conjunction with all relevant Butterfield Architecture, Structural Engineer's, Service Engineer's, and Subcontractor drawings. Review all drawings and report any discrepancies to Butterfield Architecture prior to consulting. All structural walls to be confirmed by SE / Contractor on site. Do not scale from this drawing. All dimensions and levels including any abutment to existing structures to be checked on site prior to commencement. All dimensions in millimetres unless stated otherwise. Work from figured dimensions only. No deviation from details shown on this drawing is allowed without Butterfield Architecture's prior permission in writing. All work is to be carried out in accordance with British Standard Codes of Practice, Statutory requirements and the Contract Documents.	

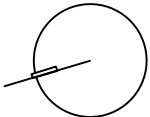


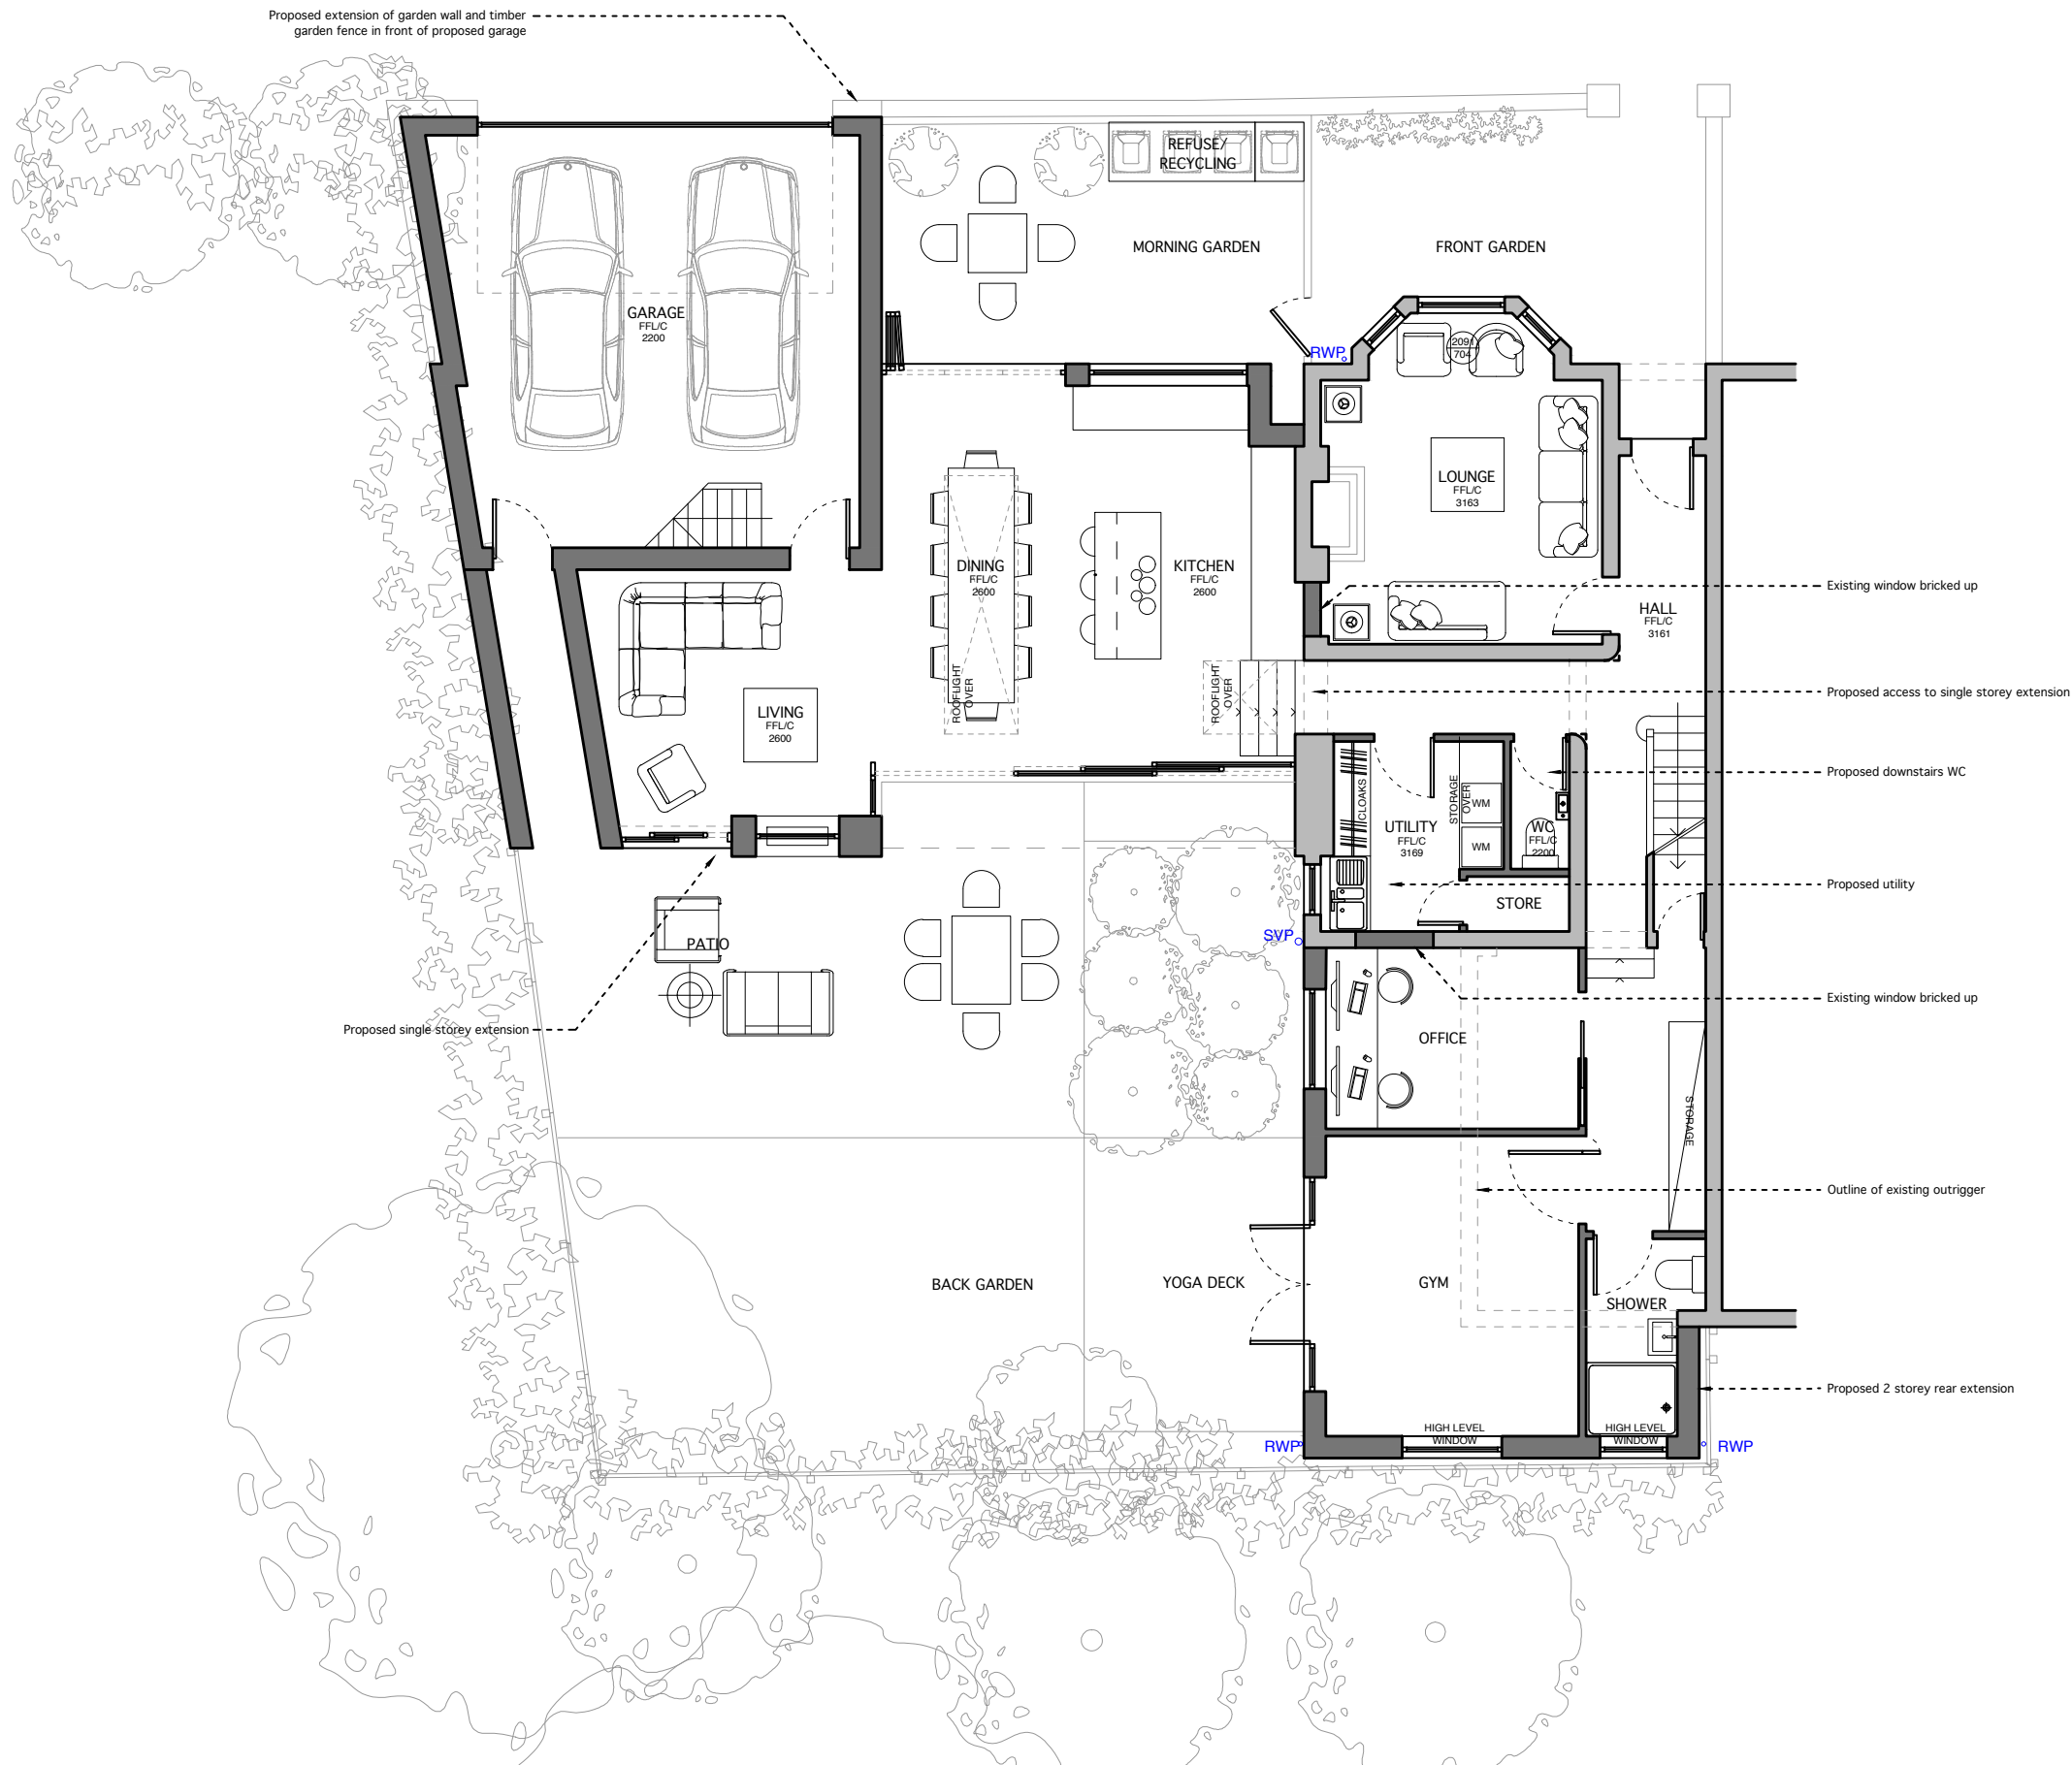



TITLE	
PROPOSED GROUND FLOOR PLAN	
DWG.NO.	
2255 - PL - PR - 100	
SCALE	1:100 @ A3
ISSUE	PLANNING
DATE	10 - 01 - 2022
REVISION	JOB NO.
05	2255
NOTES	
Rev	Date Description
00	28/01/22 Issue 100 series to Client
01	09/02/22 Issued to Client
02	23/02/22 Issue 200 series to Client
03	23/02/22 Issue to Client
04	17/03/22 Materiality Agreed. For Client Approval
05	21/03/22 Issued to PLANNING
CLIENT	
ADDRESS	
PROJECT DESCRIPTION	
PROJECT ADDRESS	
BUTTERFIELD ARCHITECTURE	
ARCHITECTURE \ INTERIORS \ PROJECT MANAGEMENT	
W \ WWW.BUTTERFIELDARCHITECTURE.CO.UK	
E \ INFO@BUTTERFIELDARCHITECTURE.CO.UK	
M \ +44 (0) 7779302856	
102 ROSENEATH ROAD, URMSTON, MANCHESTER, M41 5AZ	
© COPYRIGHT This drawing is protected by copyright, it may not be reproduced in any form or by any means for any purpose, without gaining written permission from Butterfield Architecture.	
NOTES This drawing is to be read in conjunction with all relevant Butterfield Architecture, Structural Engineer's, Service Engineer's, and Subcontractor drawings. Review all drawings and report any discrepancies to Butterfield Architecture prior to consulting. All structural walls to be confirmed by SE / Contractor on site. Do not scale from this drawing. All dimensions and levels including any abutment to existing structures to be checked on site prior to commencement. All dimensions in millimetres unless stated otherwise. Work from figured dimensions only. No deviation from details shown on this drawing is allowed without Butterfield Architecture's prior permission in writing. All work is to be carried out in accordance with British Standard Codes of Practice, Statutory requirements and the Contract Documents.	
0 1m 2m 3m 4m 5m	

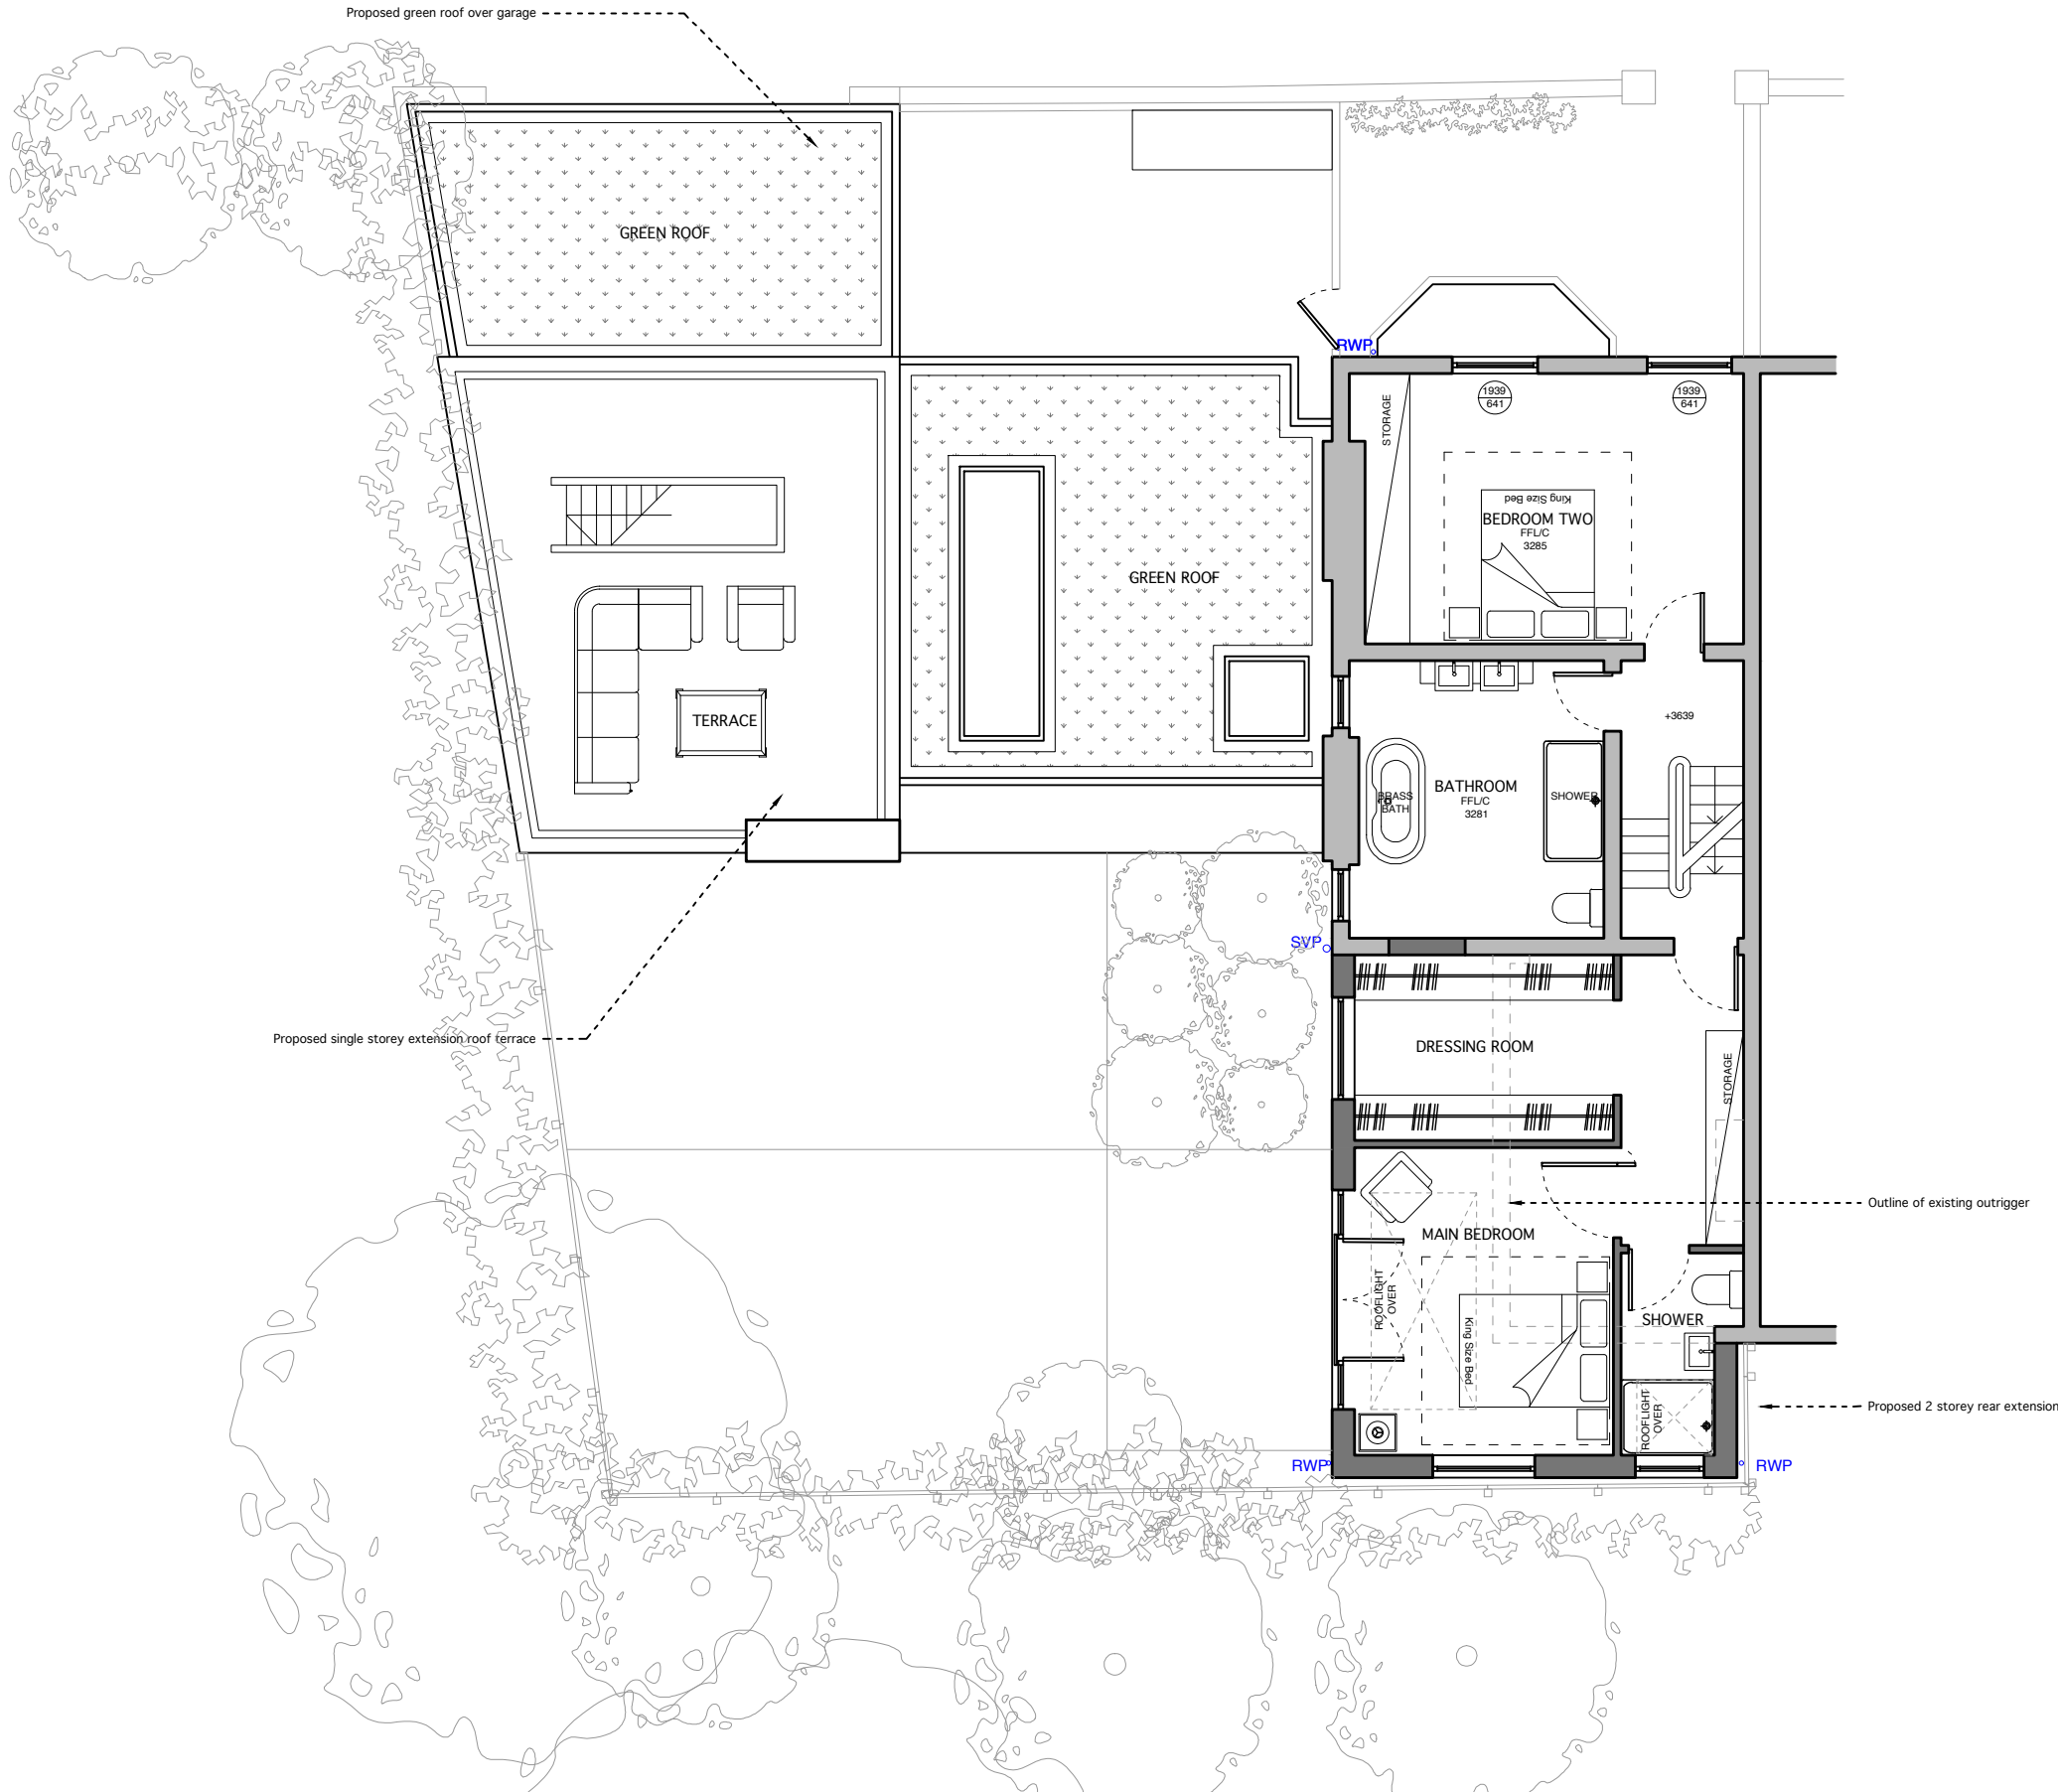


TITLE	
PROPOSED FIRST FLOOR PLAN	
DWG.NO.	
2255 - PL - PR - 101	
SCALE	1:100 @ A3
ISSUE	PLANNING
DATE	10 - 01 - 2022
REVISION	JOB NO.
05	2255
NOTES	
Rev	Date Description
00	28/01/22 Issue 100 series to Client
01	09/02/22 Issued to Client
02	23/02/22 Issue 200 series to Client
03	23/02/22 Issue to Client
04	17/03/22 Materiality Agreed. For Client Approval
05	21/03/22 Issued to PLANNING
CLIENT	Jamie Smith & Gemma Tate
ADDRESS	38 Whitelow Road, Chorlton-cum-Hardy, Manchester, M21 9HR
PROJECT DESCRIPTION	Proposed rear and side extension and internal remodel
PROJECT ADDRESS	38 Whitelow Road, Chorlton-cum-Hardy, Manchester, M21 9HR
BUTTERFIELD ARCHITECTURE	
ARCHITECTURE \ INTERIORS \ PROJECT MANAGEMENT	
W \ WWW.BUTTERFIELDARCHITECTURE.CO.UK E \ INFO@BUTTERFIELDARCHITECTURE.CO.UK M \ +44 (0) 7779302856 102 ROSENEATH ROAD, URMSTON, MANCHESTER, M41 5AZ	
© COPYRIGHT This drawing is protected by copyright, it may not be reproduced in any form or by any means for any purpose, without gaining written permission from Butterfield Architecture. NOTES This drawing is to be read in conjunction with all relevant Butterfield Architecture, Structural Engineer's, Service Engineer's, and Subcontractor drawings. Review all drawings and report any discrepancies to Butterfield Architecture prior to consulting. All structural walls to be confirmed by SE / Contractor on site. Do not scale from this drawing. All dimensions and levels including any abutment to existing structures to be checked on site prior to commencement. All dimensions in millimetres unless stated otherwise. Work from figured dimensions only. No deviation from details shown on this drawing is allowed without Butterfield Architecture's prior permission in writing. All work is to be carried out in accordance with British Standard Codes of Practice, Statutory requirements and the Contract Documents.	
0 1m 2m 3m 4m 5m	


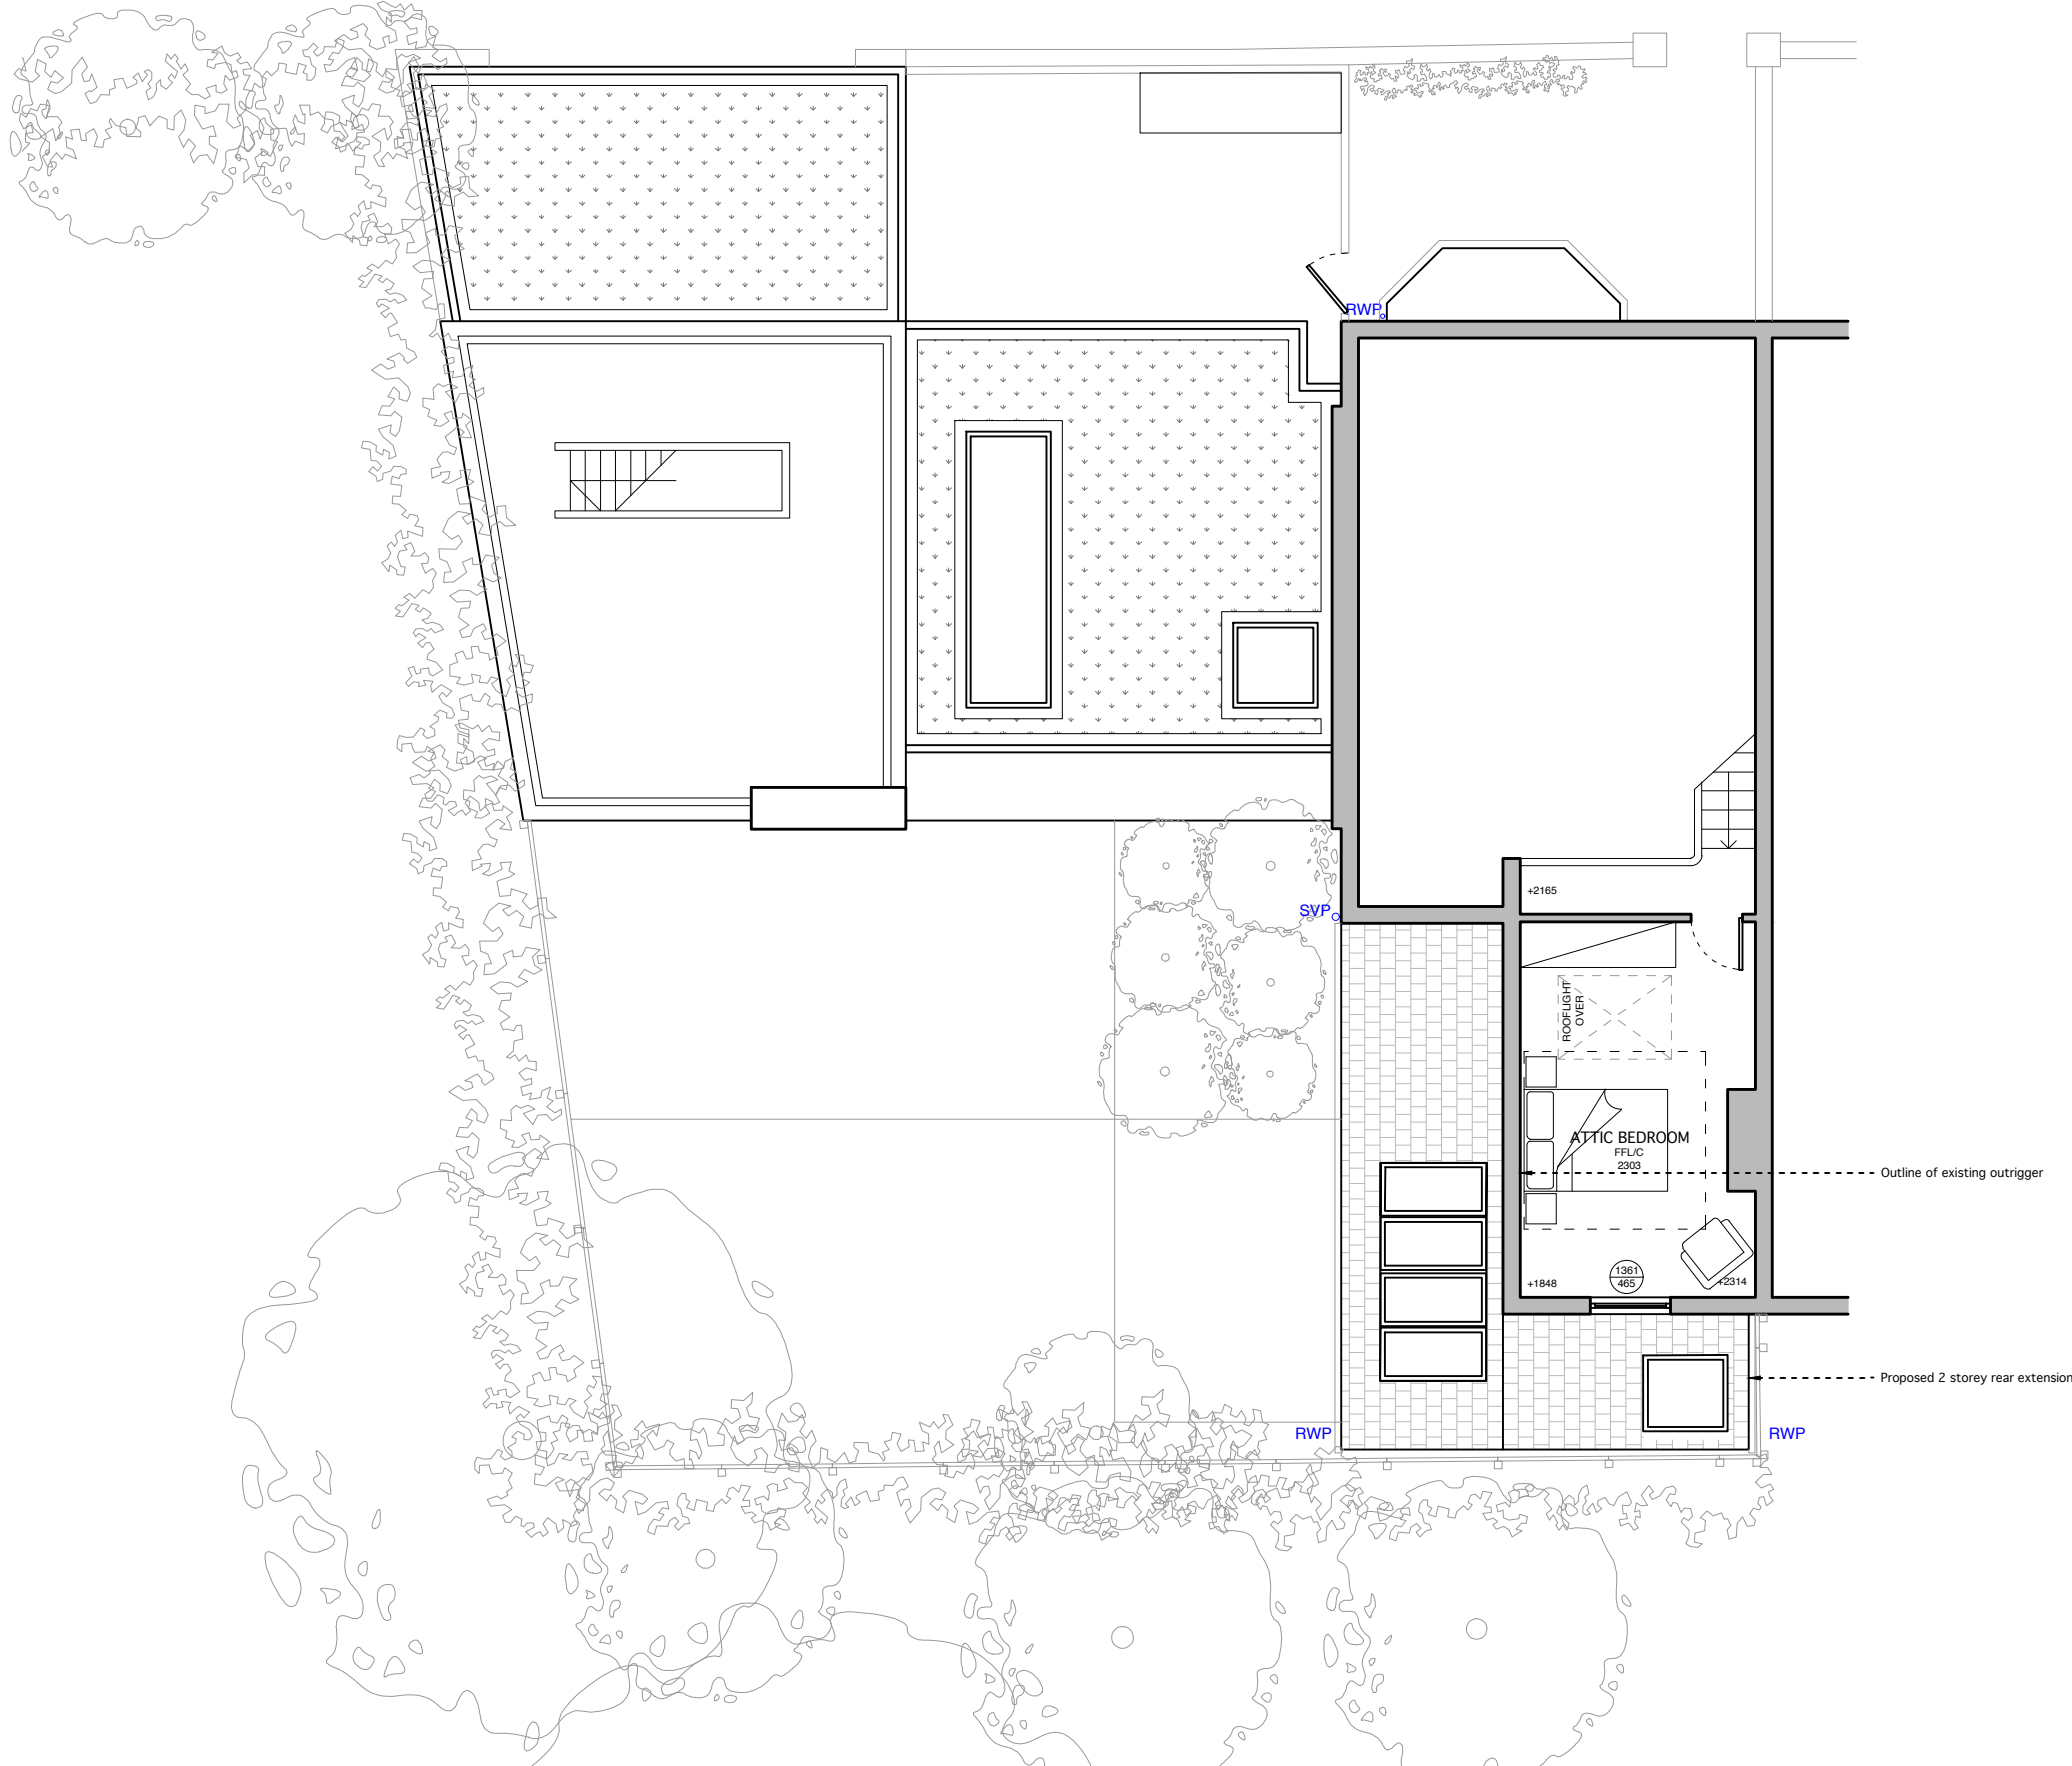



TITLE		
PROPOSED SECOND FLOOR PLAN		
DWG.NO.		
2255 - PL - PR - 102		
SCALE	1:100 @ A3	
ISSUE	PLANNING	
DATE	10 - 01 - 2022	
REVISION	JOB NO.	
05	2255	
NOTES		
Rev	Date	Description
00	28/01/22	Issue 100 series to Client
01	09/02/22	Issued to Client
02	23/02/22	Issue 200 series to Client
03	23/02/22	Issue to Client
04	17/03/22	Materiality Agreed. For Client Approval
05	21/03/22	Issued to PLANNING

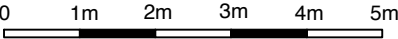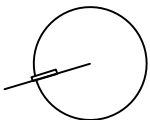

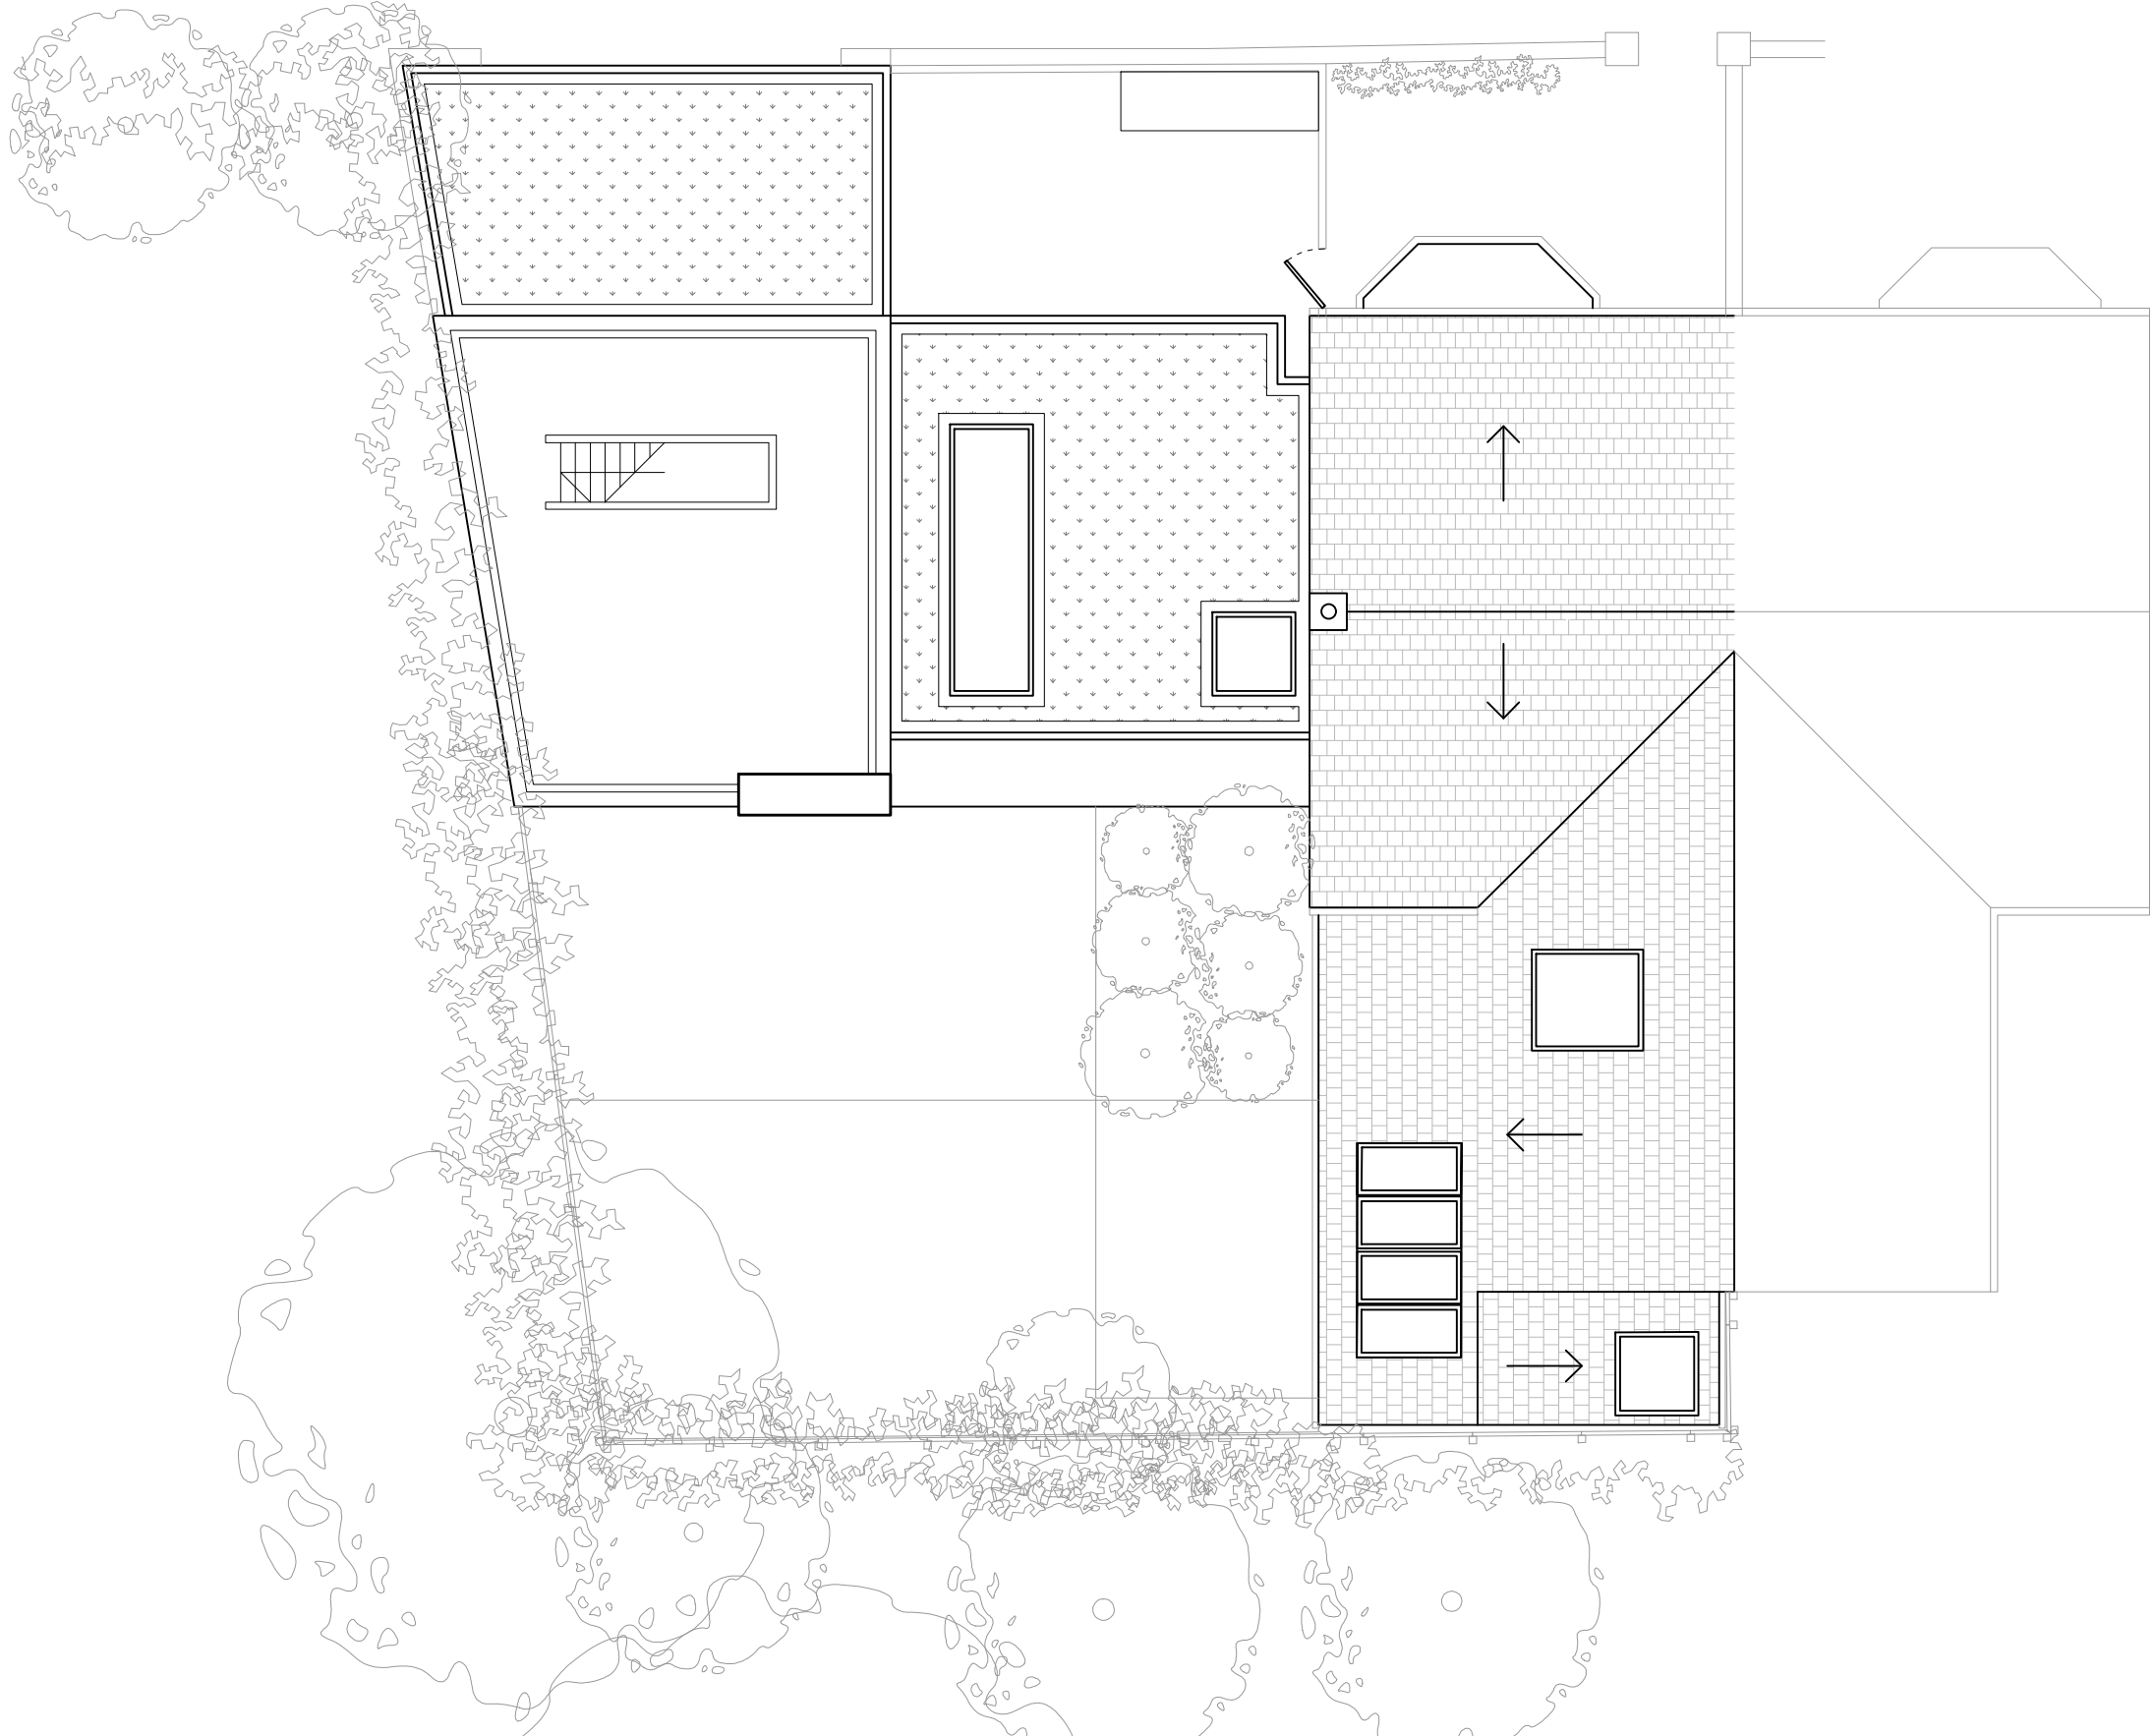


TITLE	
PROPOSED ROOF PLAN	
DWG.NO.	
2255 - PL - PR - 103	
SCALE	1:100 @ A3
ISSUE	PLANNING
DATE	10 - 01 - 2022
REVISION	JOB NO.
05	2255
NOTES	
Rev	Date Description
00	28/01/22 Issue 100 series to Client
01	09/02/22 Issued to Client
02	23/02/22 Issue 200 series to Client
03	23/02/22 Issue to Client
04	17/03/22 Materiality Agreed. For Client Approval
05	21/03/22 Issued to PLANNING
CLIENT	Jamie Smith & Gemma Tate
ADDRESS	38 Whitelow Road, Chorlton-cum-Hardy, Manchester, M21 9HR
PROJECT DESCRIPTION	Proposed rear and side extension and internal remodel
PROJECT ADDRESS	38 Whitelow Road, Chorlton-cum-Hardy, Manchester, M21 9HR
BUTTERFIELD ARCHITECTURE ARCHITECTURE \ INTERIORS \ PROJECT MANAGEMENT	
W \ WWW.BUTTERFIELD ARCHITECTURE.CO.UK E \ INFO@BUTTERFIELDARCHITECTURE.CO.UK M \ +44 (0) 7779302856 102 ROSENEATH ROAD, URMSTON, MANCHESTER, M41 5AZ	
© COPYRIGHT This drawing is protected by copyright, it may not be reproduced in any form or by any means for any purpose, without gaining written permission from Butterfield Architecture. NOTES This drawing is to be read in conjunction with all relevant Butterfield Architecture, Structural Engineer's, Service Engineer's, and Subcontractor drawings. Review all drawings and report any discrepancies to Butterfield Architecture prior to consulting. All structural walls to be confirmed by SE / Contractor on site. Do not scale from this drawing. All dimensions and levels including any abutment to existing structures to be checked on site prior to commencement. All dimensions in millimetres unless stated otherwise. Work from figured dimensions only. No deviation from details shown on this drawing is allowed without Butterfield Architecture's prior permission in writing. All work is to be carried out in accordance with British Standard Codes of Practice, Statutory requirements and the Contract Documents.	

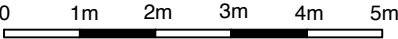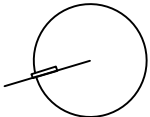

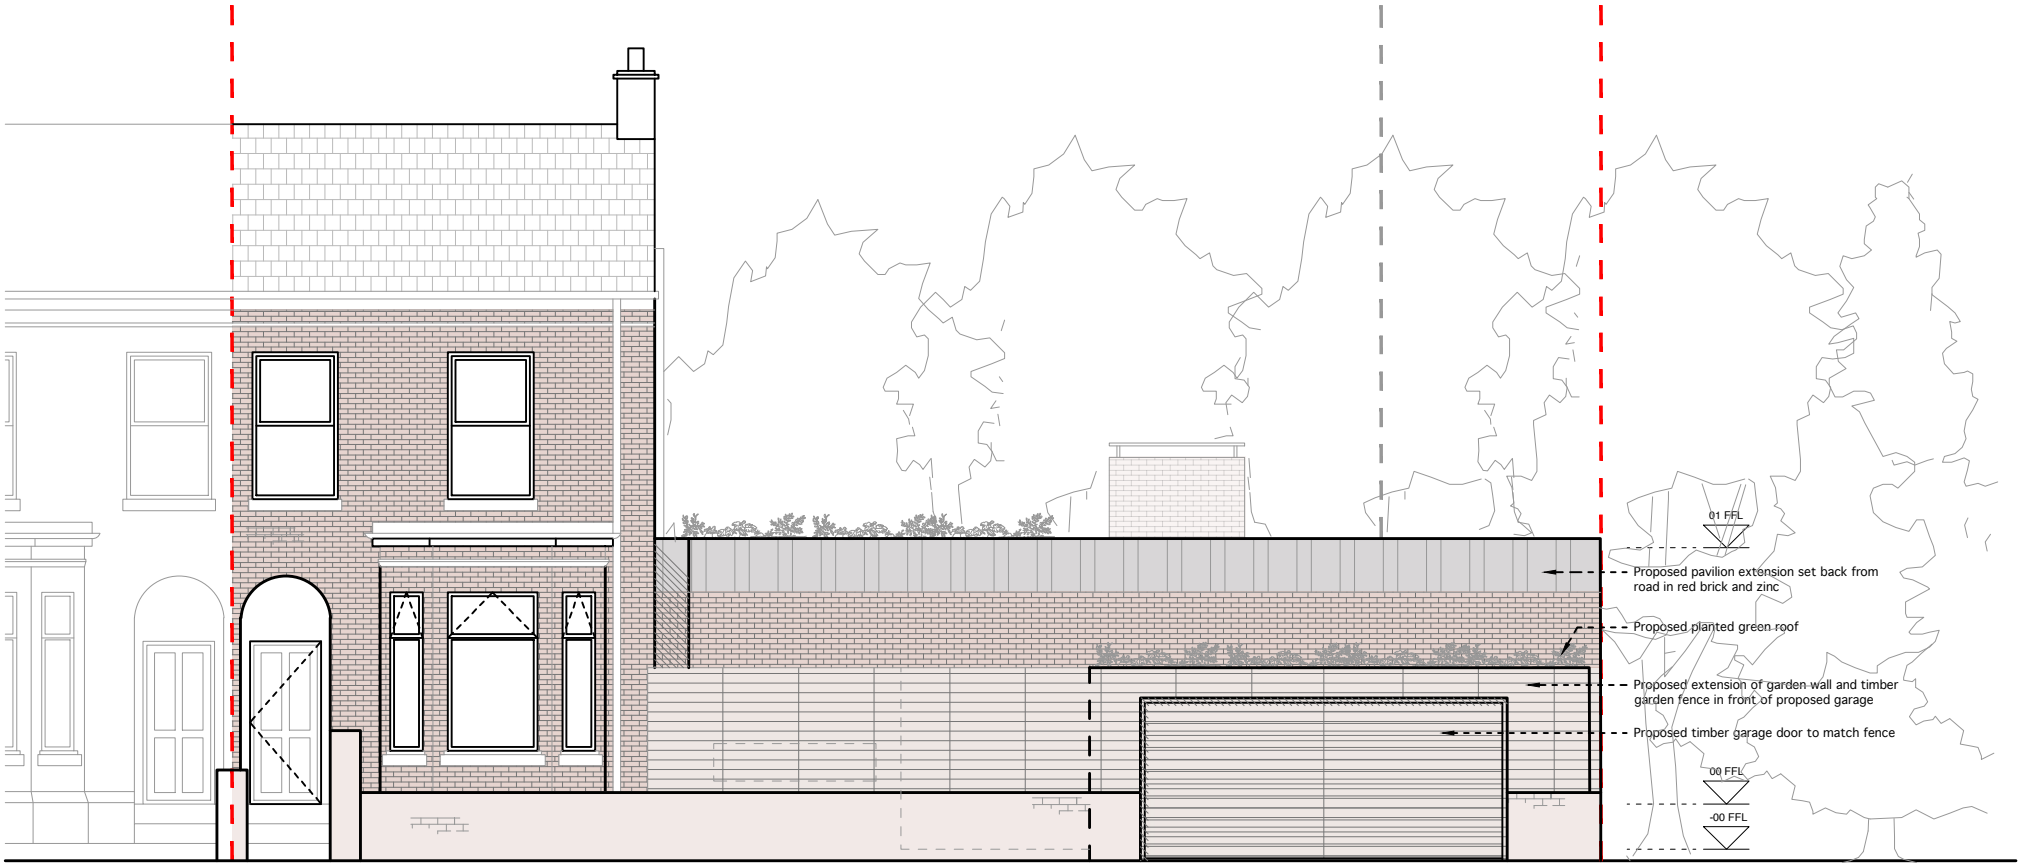


FRONT ELEVATION

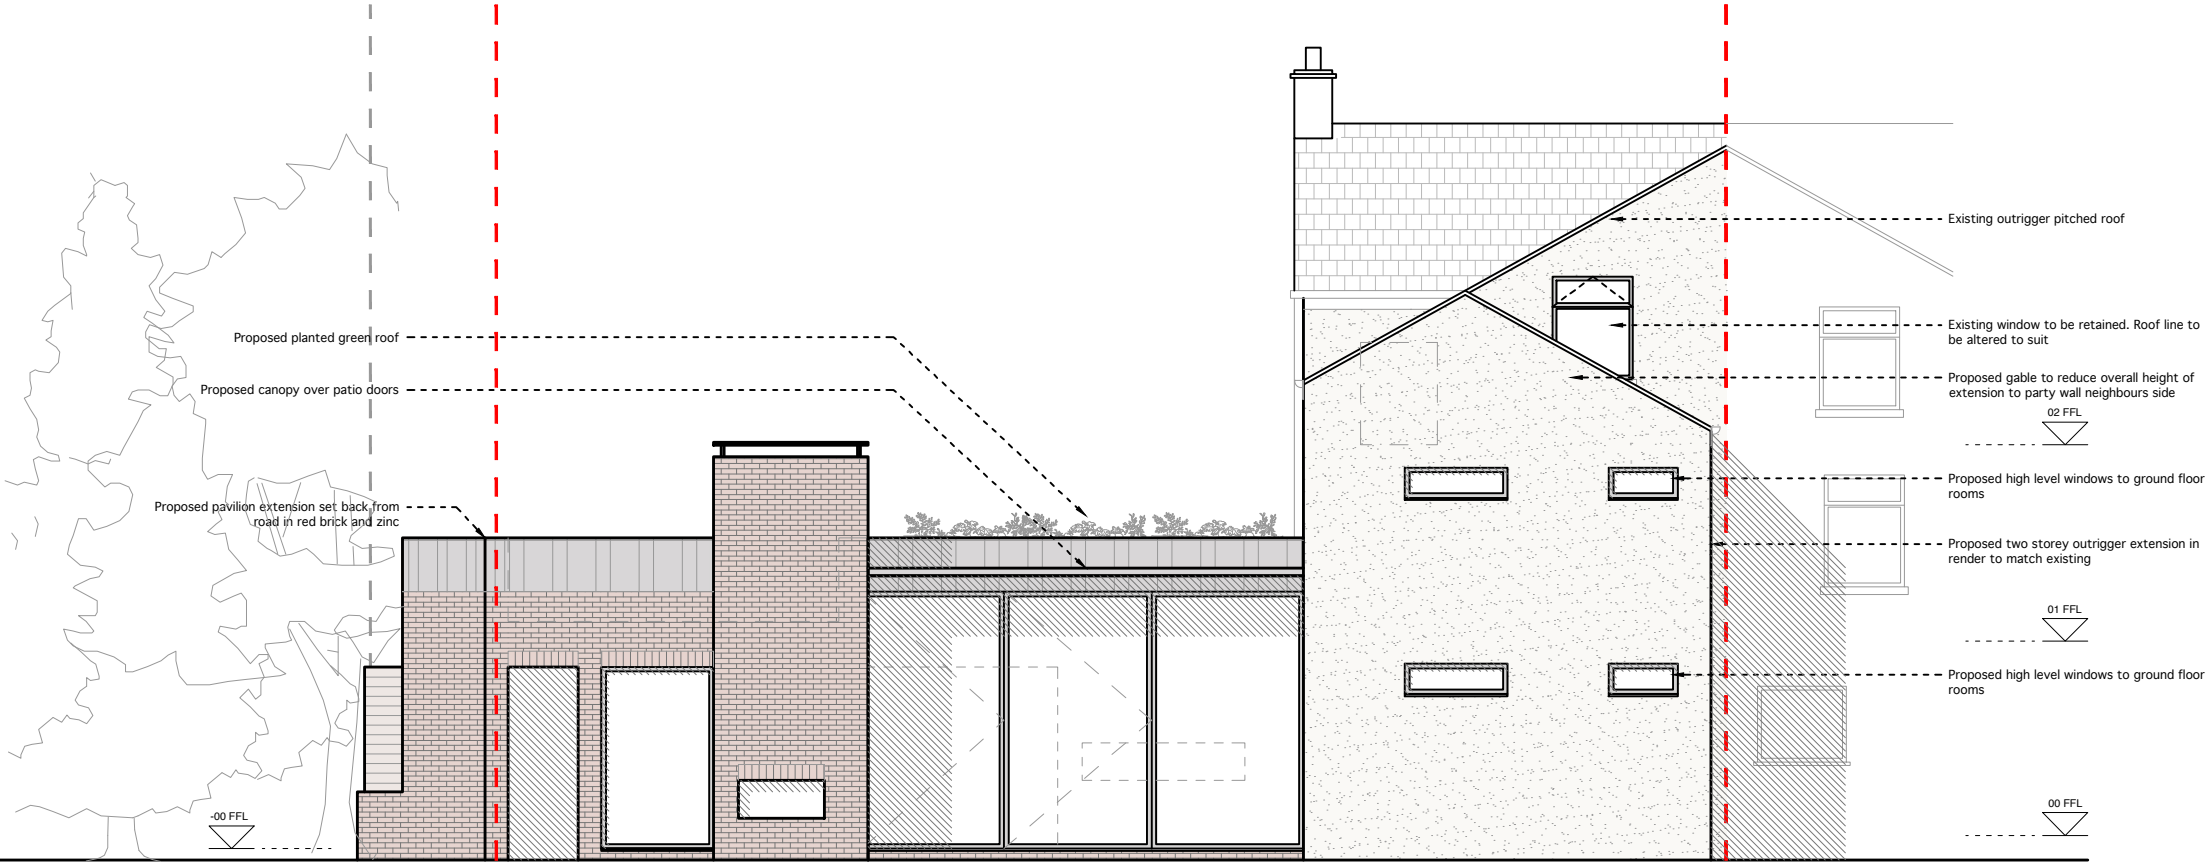


REAR ELEVATION

TITLE	
PROPOSED FRONT & REAR ELEVATION	
DWG.NO.	
2255 - PL - PR - 200	
SCALE	1:100 @ A3
ISSUE	PLANNING
DATE	10 - 01 - 2022
REVISION	JOB NO.
05	2255
NOTES	
Rev	Date
00	28/01/22
01	09/02/22
02	23/02/22
03	23/02/22
04	17/03/22
05	21/03/22
Description	
Issue 100 series to Client	
Issued to Client	
Issue 200 series to Client	
Issue to Client	
Materiality Agreed. For Client Approval	
Issued to PLANNING	
CLIENT	
ADDRESS	
PROJECT DESCRIPTION	
PROJECT ADDRESS	
BUTTERFIELD ARCHITECTURE	
ARCHITECTURE \ INTERIORS \ PROJECT MANAGEMENT	
W \ WWW.BUTTERFIELD ARCHITECTURE.CO.UK	
E \ INFO@BUTTERFIELDARCHITECTURE.CO.UK	
M \ +44 (0) 7779302856	
102 ROSENEATH ROAD, URMSTON, MANCHESTER, M41 5AZ	
© COPYRIGHT This drawing is protected by copyright, it may not be reproduced in any form or by any means for any purpose, without gaining written permission from Butterfield Architecture	
NOTES This drawing is to be read in conjunction with all relevant Butterfield Architecture, Structural Engineer's, Service Engineer's, and Subcontractor drawings. Review all drawings and report any discrepancies to Butterfield Architecture prior to consulting. All structural walls to be confirmed by SE / Contractor on site. Do not scale from this drawing. All dimensions and levels including any abutment to existing structures to be checked on site prior to commencement. All dimensions in millimetres unless stated otherwise. Work from figured dimensions only. No deviation from details shown on this drawing is allowed without Butterfield Architecture's prior permission in writing. All work is to be carried out in accordance with British Standard Codes of Practice, Statutory requirements and the Contract Documents.	
0 1m 2m 3m 4m 5m	

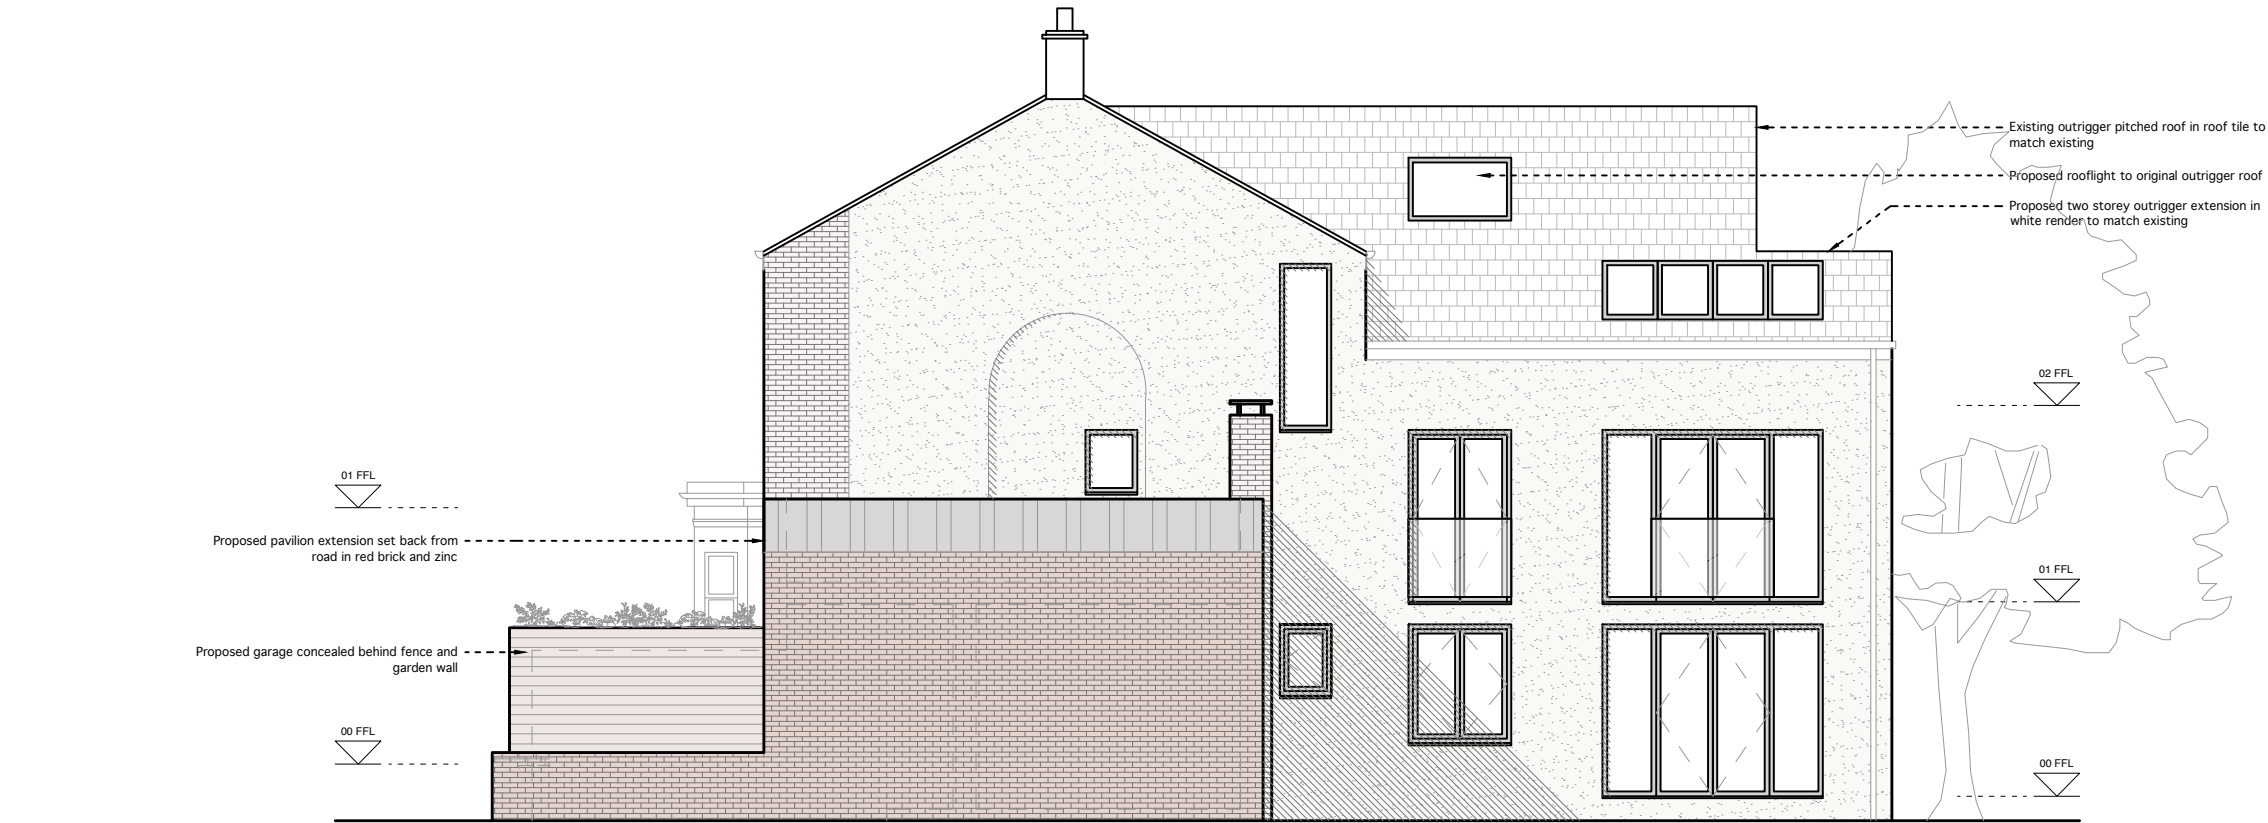

NORTH ELEVATION

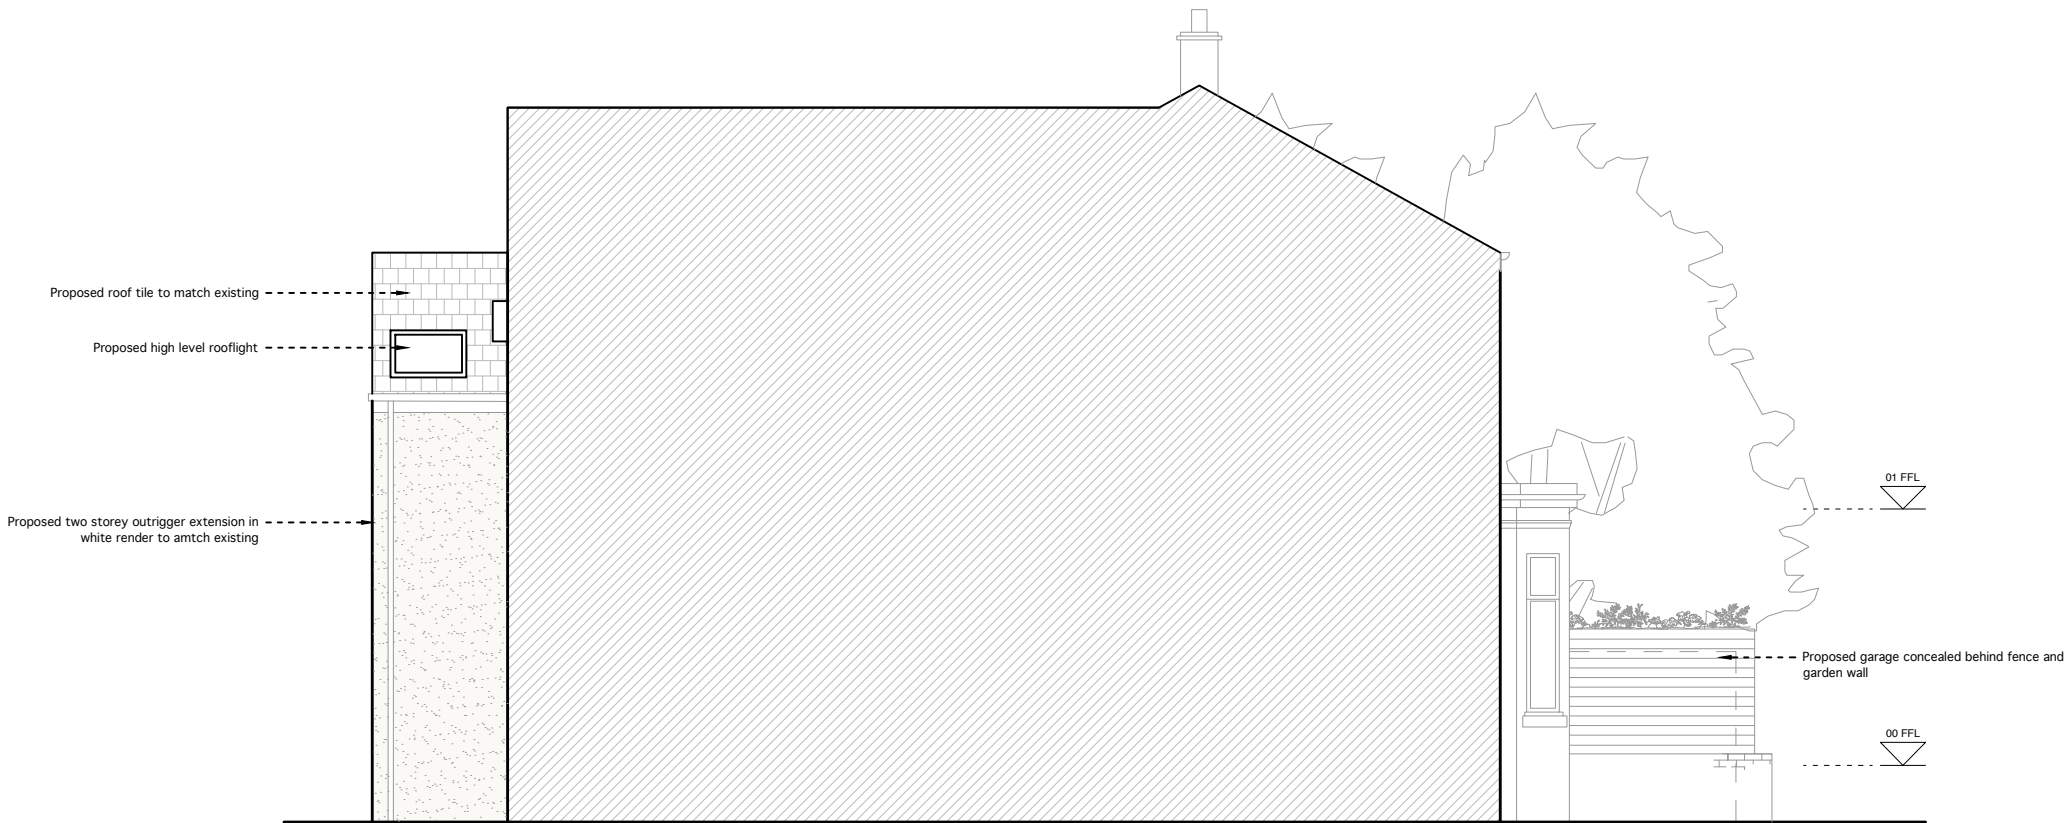

SOUTH ELEVATION

TITLE		
PROPOSED NORTH & SOUTH ELEVATION		
DWG.NO.		
2255 - PL - PR - 201		
SCALE	1:100 @ A3	
ISSUE	PLANNING	
DATE	10 - 01- 2022	
REVISION	JOB NO.	
05	2255	
NOTES		
Rev	Date	Description
00	28/01/22	Issue 100 series to Client
01	09/02/22	Issued to Client
02	23/02/22	Issue 200 series to Client
03	23/02/22	Issue to Client
04	17/03/22	Materiality Agreed. For Client Approval
05	21/03/22	Issued to PLANNING



TITLE	
PROPOSED STREET SCENE ELEVATION	
DWG.NO.	
2255 - PL - PR - 202	
SCALE	1:200 @ A3
ISSUE	PLANNING
DATE	10 - 01 - 2022
REVISION	JOB NO.
05	2255
NOTES	
Rev	Date Description
00	28/01/22 Issue 100 series to Client
01	09/02/22 Issued to Client
02	23/02/22 Issue 200 series to Client
03	23/02/22 Issue to Client
04	17/03/22 Materiality Agreed. For Client Approval
05	21/03/22 Issued to PLANNING
CLIENT	Jamie Smith & Gemma Tate
ADDRESS	38 Whitelow Road, Chorlton-cum-Hardy, Manchester, M21 9HR
PROJECT DESCRIPTION	Proposed rear and side extension and internal remodel
PROJECT ADDRESS	38 Whitelow Road, Chorlton-cum-Hardy, Manchester, M21 9HR
BUTTERFIELD ARCHITECTURE ARCHITECTURE \ INTERIORS \ PROJECT MANAGEMENT	
W \ WWW.BUTTERFIELD ARCHITECTURE.CO.UK E \ INFO@BUTTERFIELDARCHITECTURE.CO.UK M \ +44 (0) 7779302856 102 ROSENEATH ROAD, URMSTON, MANCHESTER, M41 5AZ	
© COPYRIGHT This drawing is protected by copyright, it may not be reproduced in any form or by any means for any purpose, without gaining written permission from Butterfield Architecture NOTES This drawing is to be read in conjunction with all relevant Butterfield Architecture, Structural Engineer's, Service Engineer's, and Subcontractor drawings. Review all drawings and report any discrepancies to Butterfield Architecture prior to consulting. All structural walls to be confirmed by SE / Contractor on site. Do not scale from this drawing. All dimensions and levels including any abutment to existing structures to be checked on site prior to commencement. All dimensions in millimetres unless stated otherwise. Work from figured dimensions only. No deviation from details shown on this drawing is allowed without Butterfield Architecture's prior permission in writing. All work is to be carried out in accordance with British Standard Codes of Practice, Statutory requirements and the Contract Documents.	

