



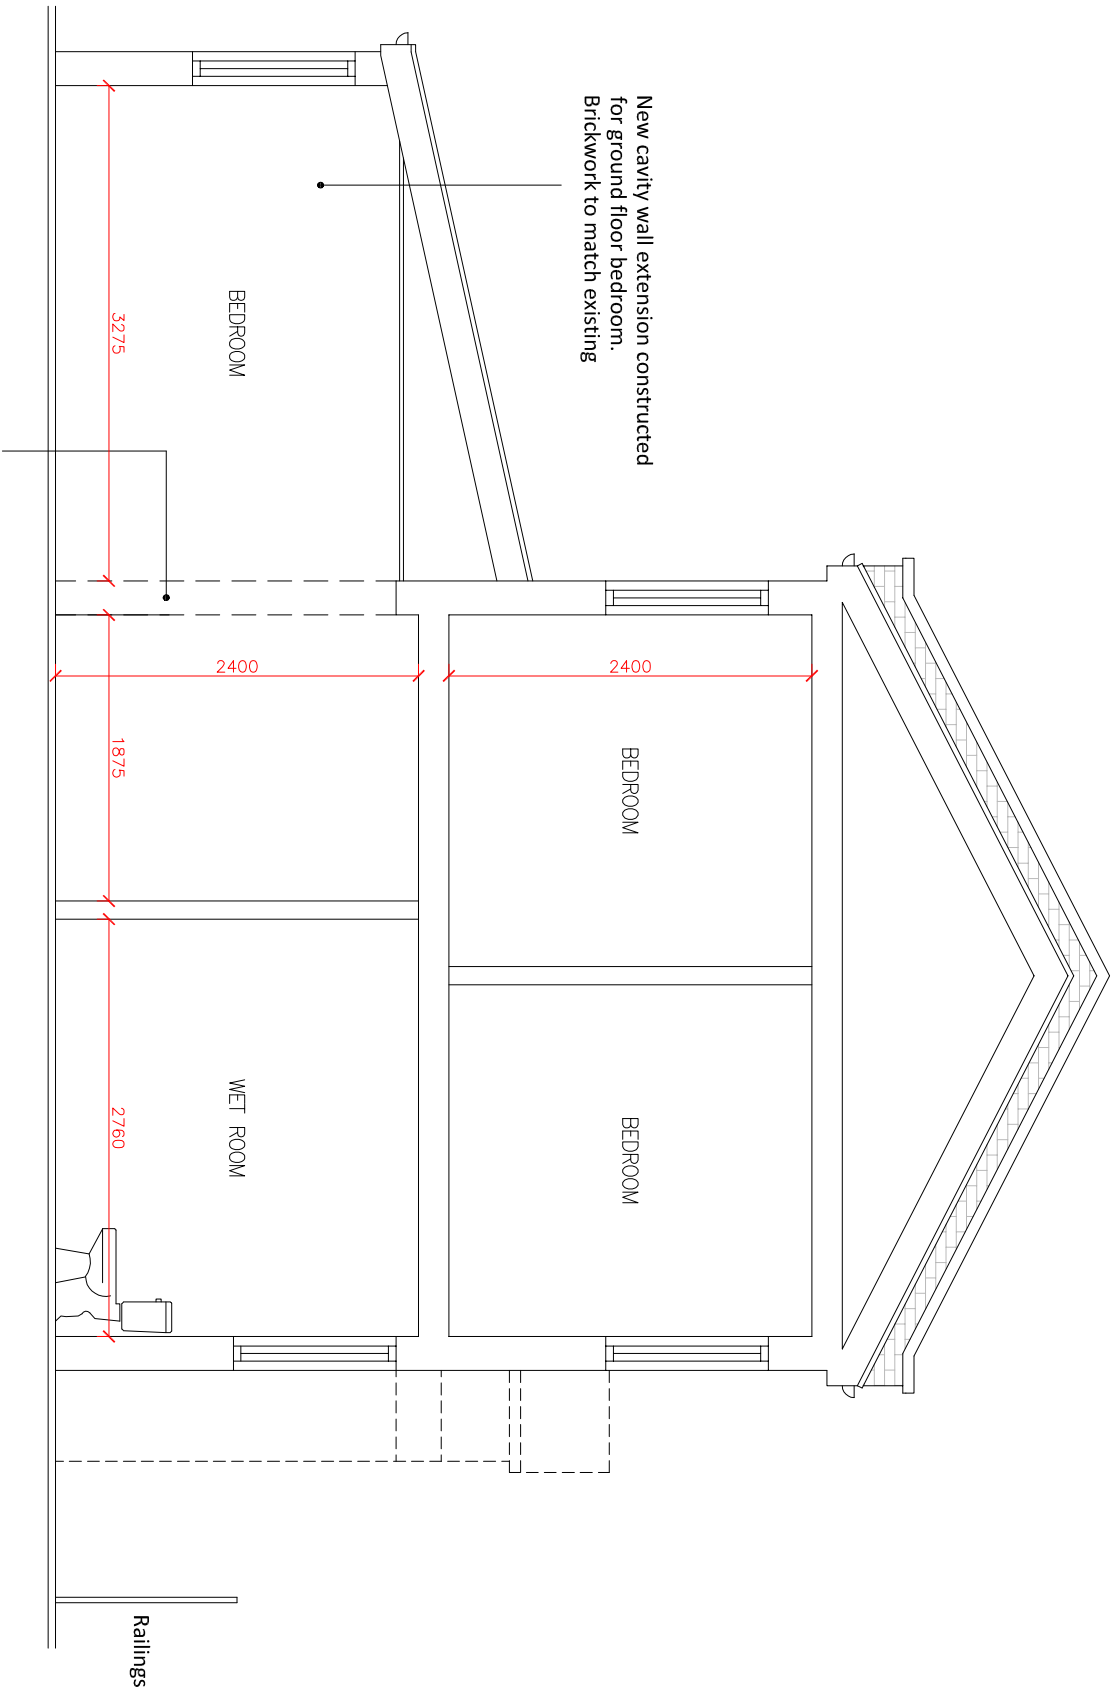

PROPOSED CROSS SECTION: A-A
Scale 1:50

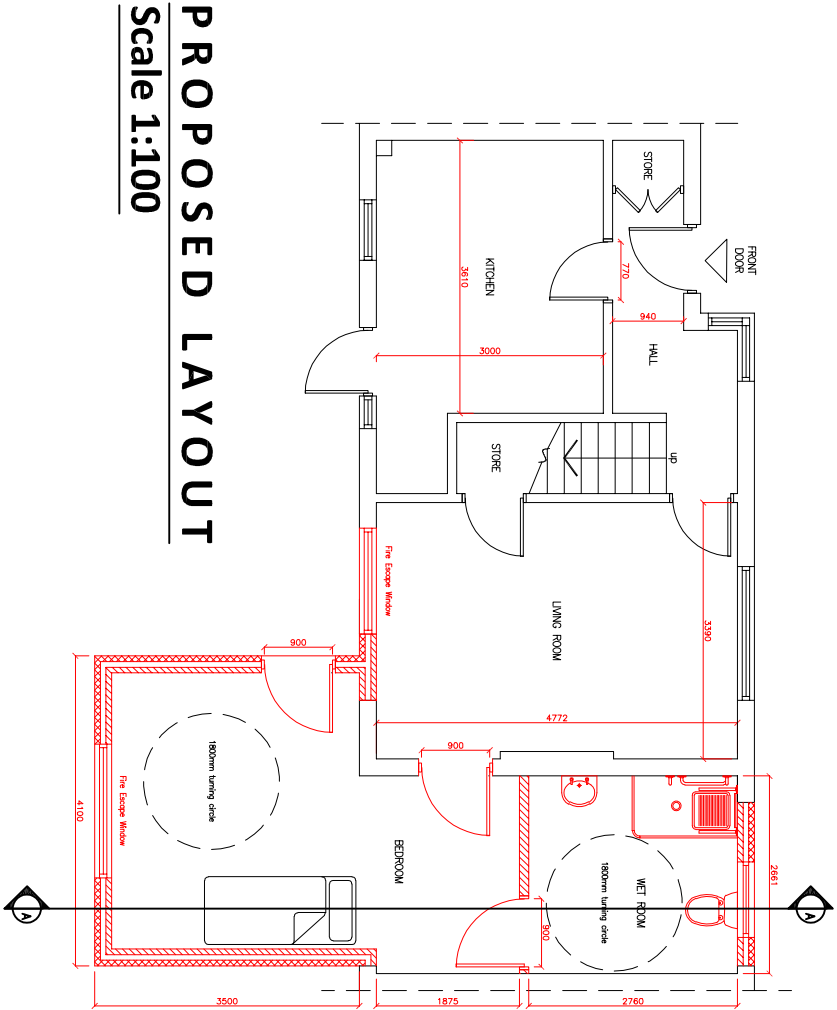

PROPOSED LAYOUT
Scale 1:100

REV	DESCRIPTION	DATE	BY	CHK
Project:				
8 Malloy Street, Manchester				
Drawing Title:				
Proposed Cross Section A-A				
Drawing No.:				
041-009				
Scale @ A3				
1:50				
Revision:				
.				
Status:				
AU				
Date:				
07/02/22				