COPYRIGHT OF ATELIER MB LTD
DO NOT SCALE FROM THIS DRAWING
DIMENSIONS TO BE CHECKED ON SITE

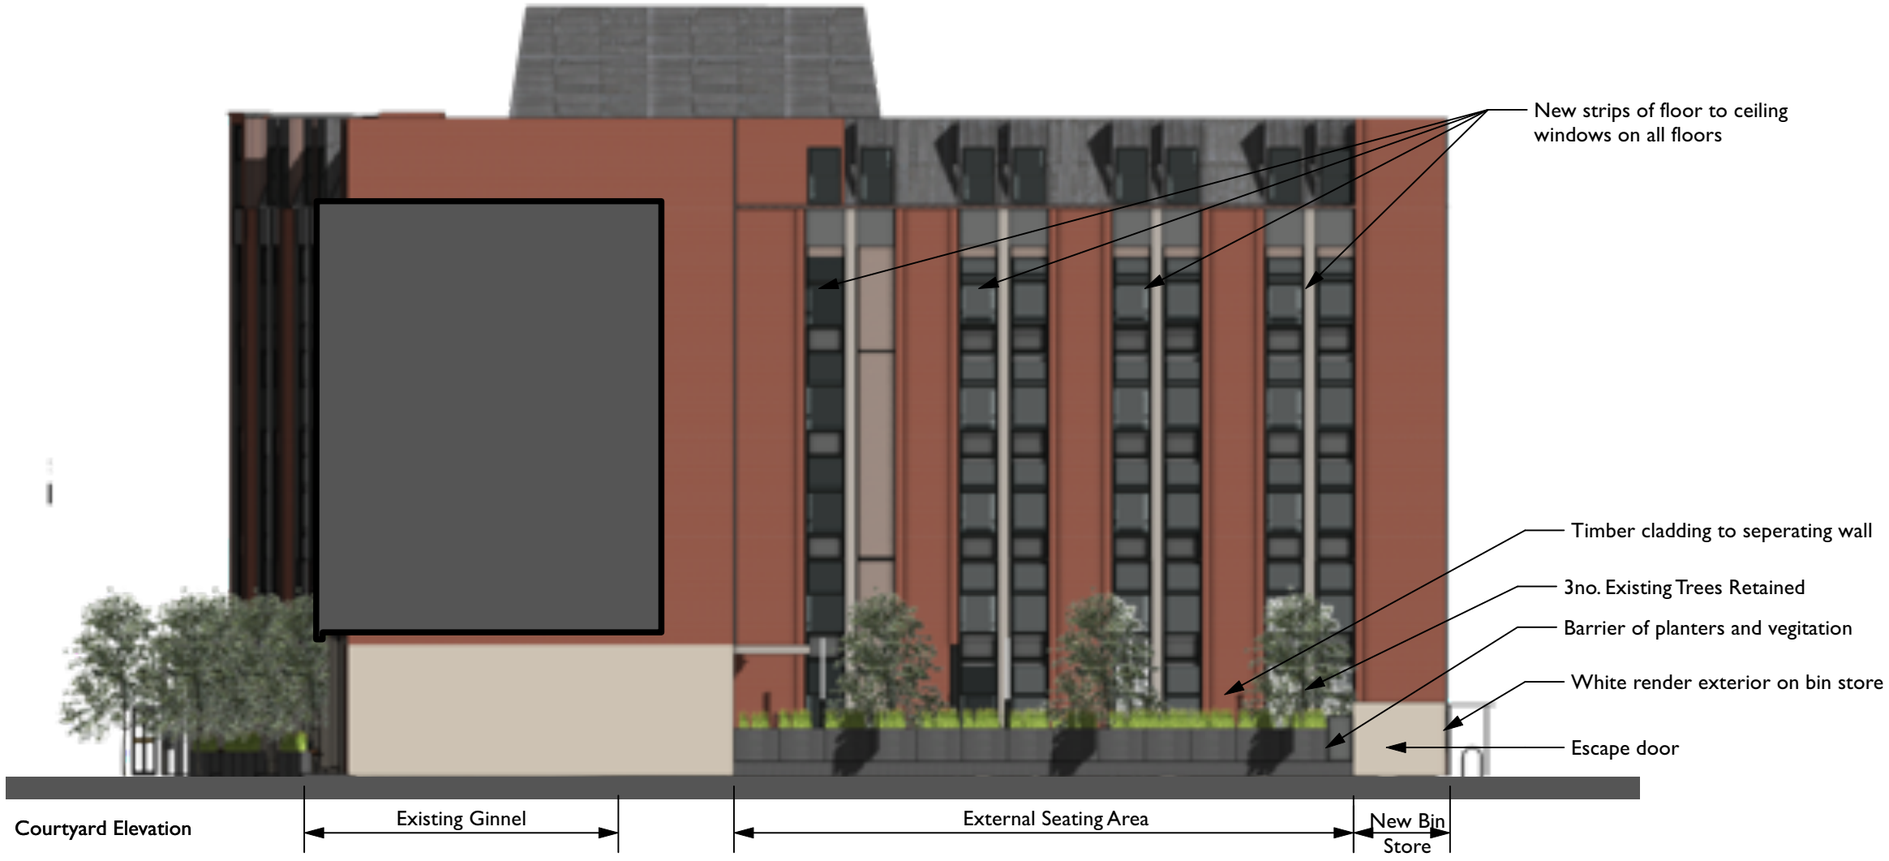

Courtyard Elevation



Rear Elevation

Rev	Note	DRN	CHK
B 01/02/2022	Ground floor entrance and facade remodeled, fifth floor dormer and corner windows added	RJD	AB
A 04/06/2021	Windows Updated	BC	AB

125 Portland Street, Manchester

Proposed Elevations - Sheet 2

scheme	1877
drwg no.	**P(210)**
revision	B
scale	1:200 @ A3
date first drawn	March 2021
drawn	RJD

SK sketch E existing P proposed T tender C construction FI final issue

www.ateliermb.co.uk
t 0161 236 0051
e architect@ateliermb.co.uk

Atelier MB
Urban Architects