


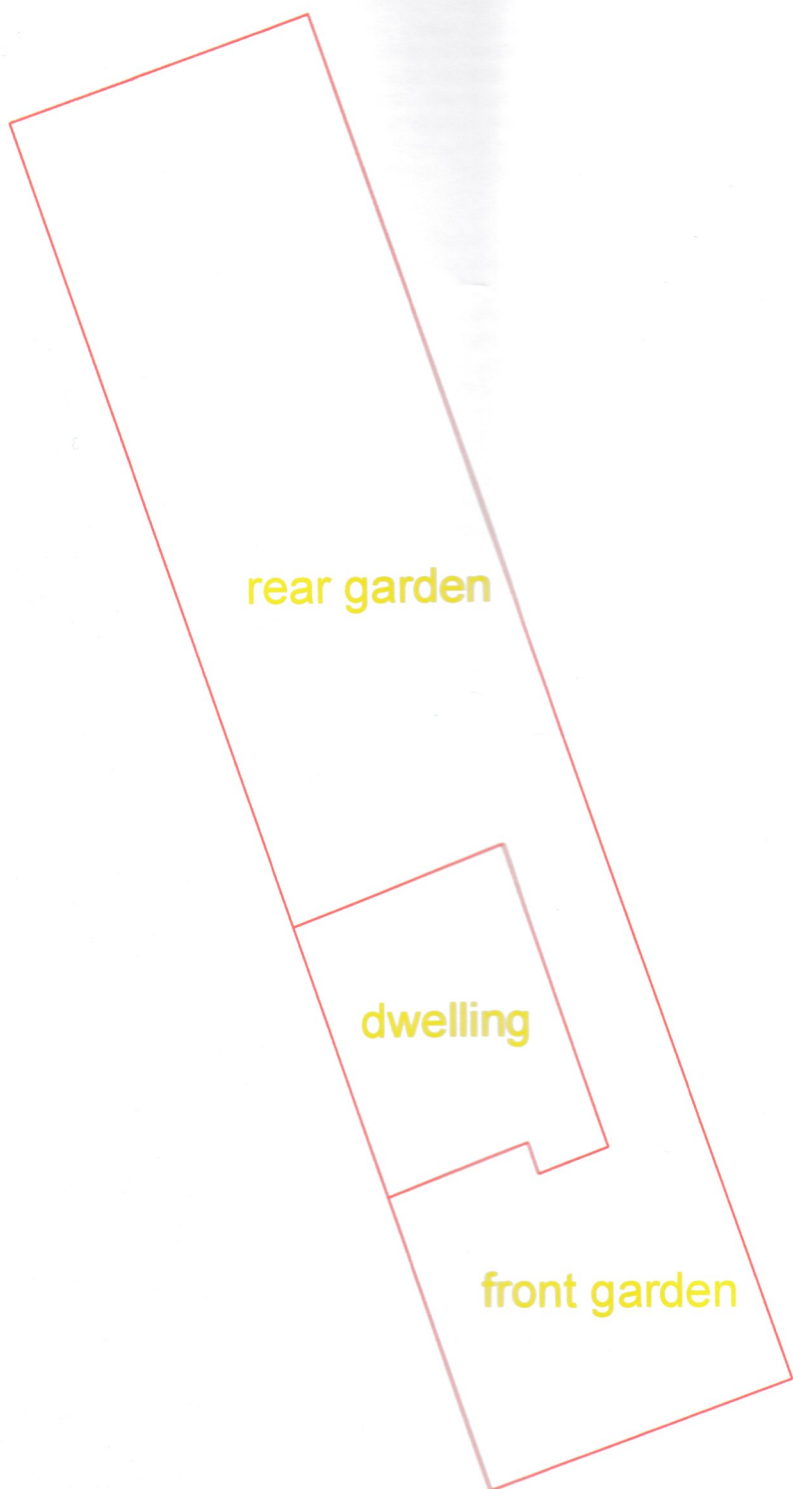

Site Plan 1:200

TO BE PRINTED ON A3