


10-12 BANKWELL STREET

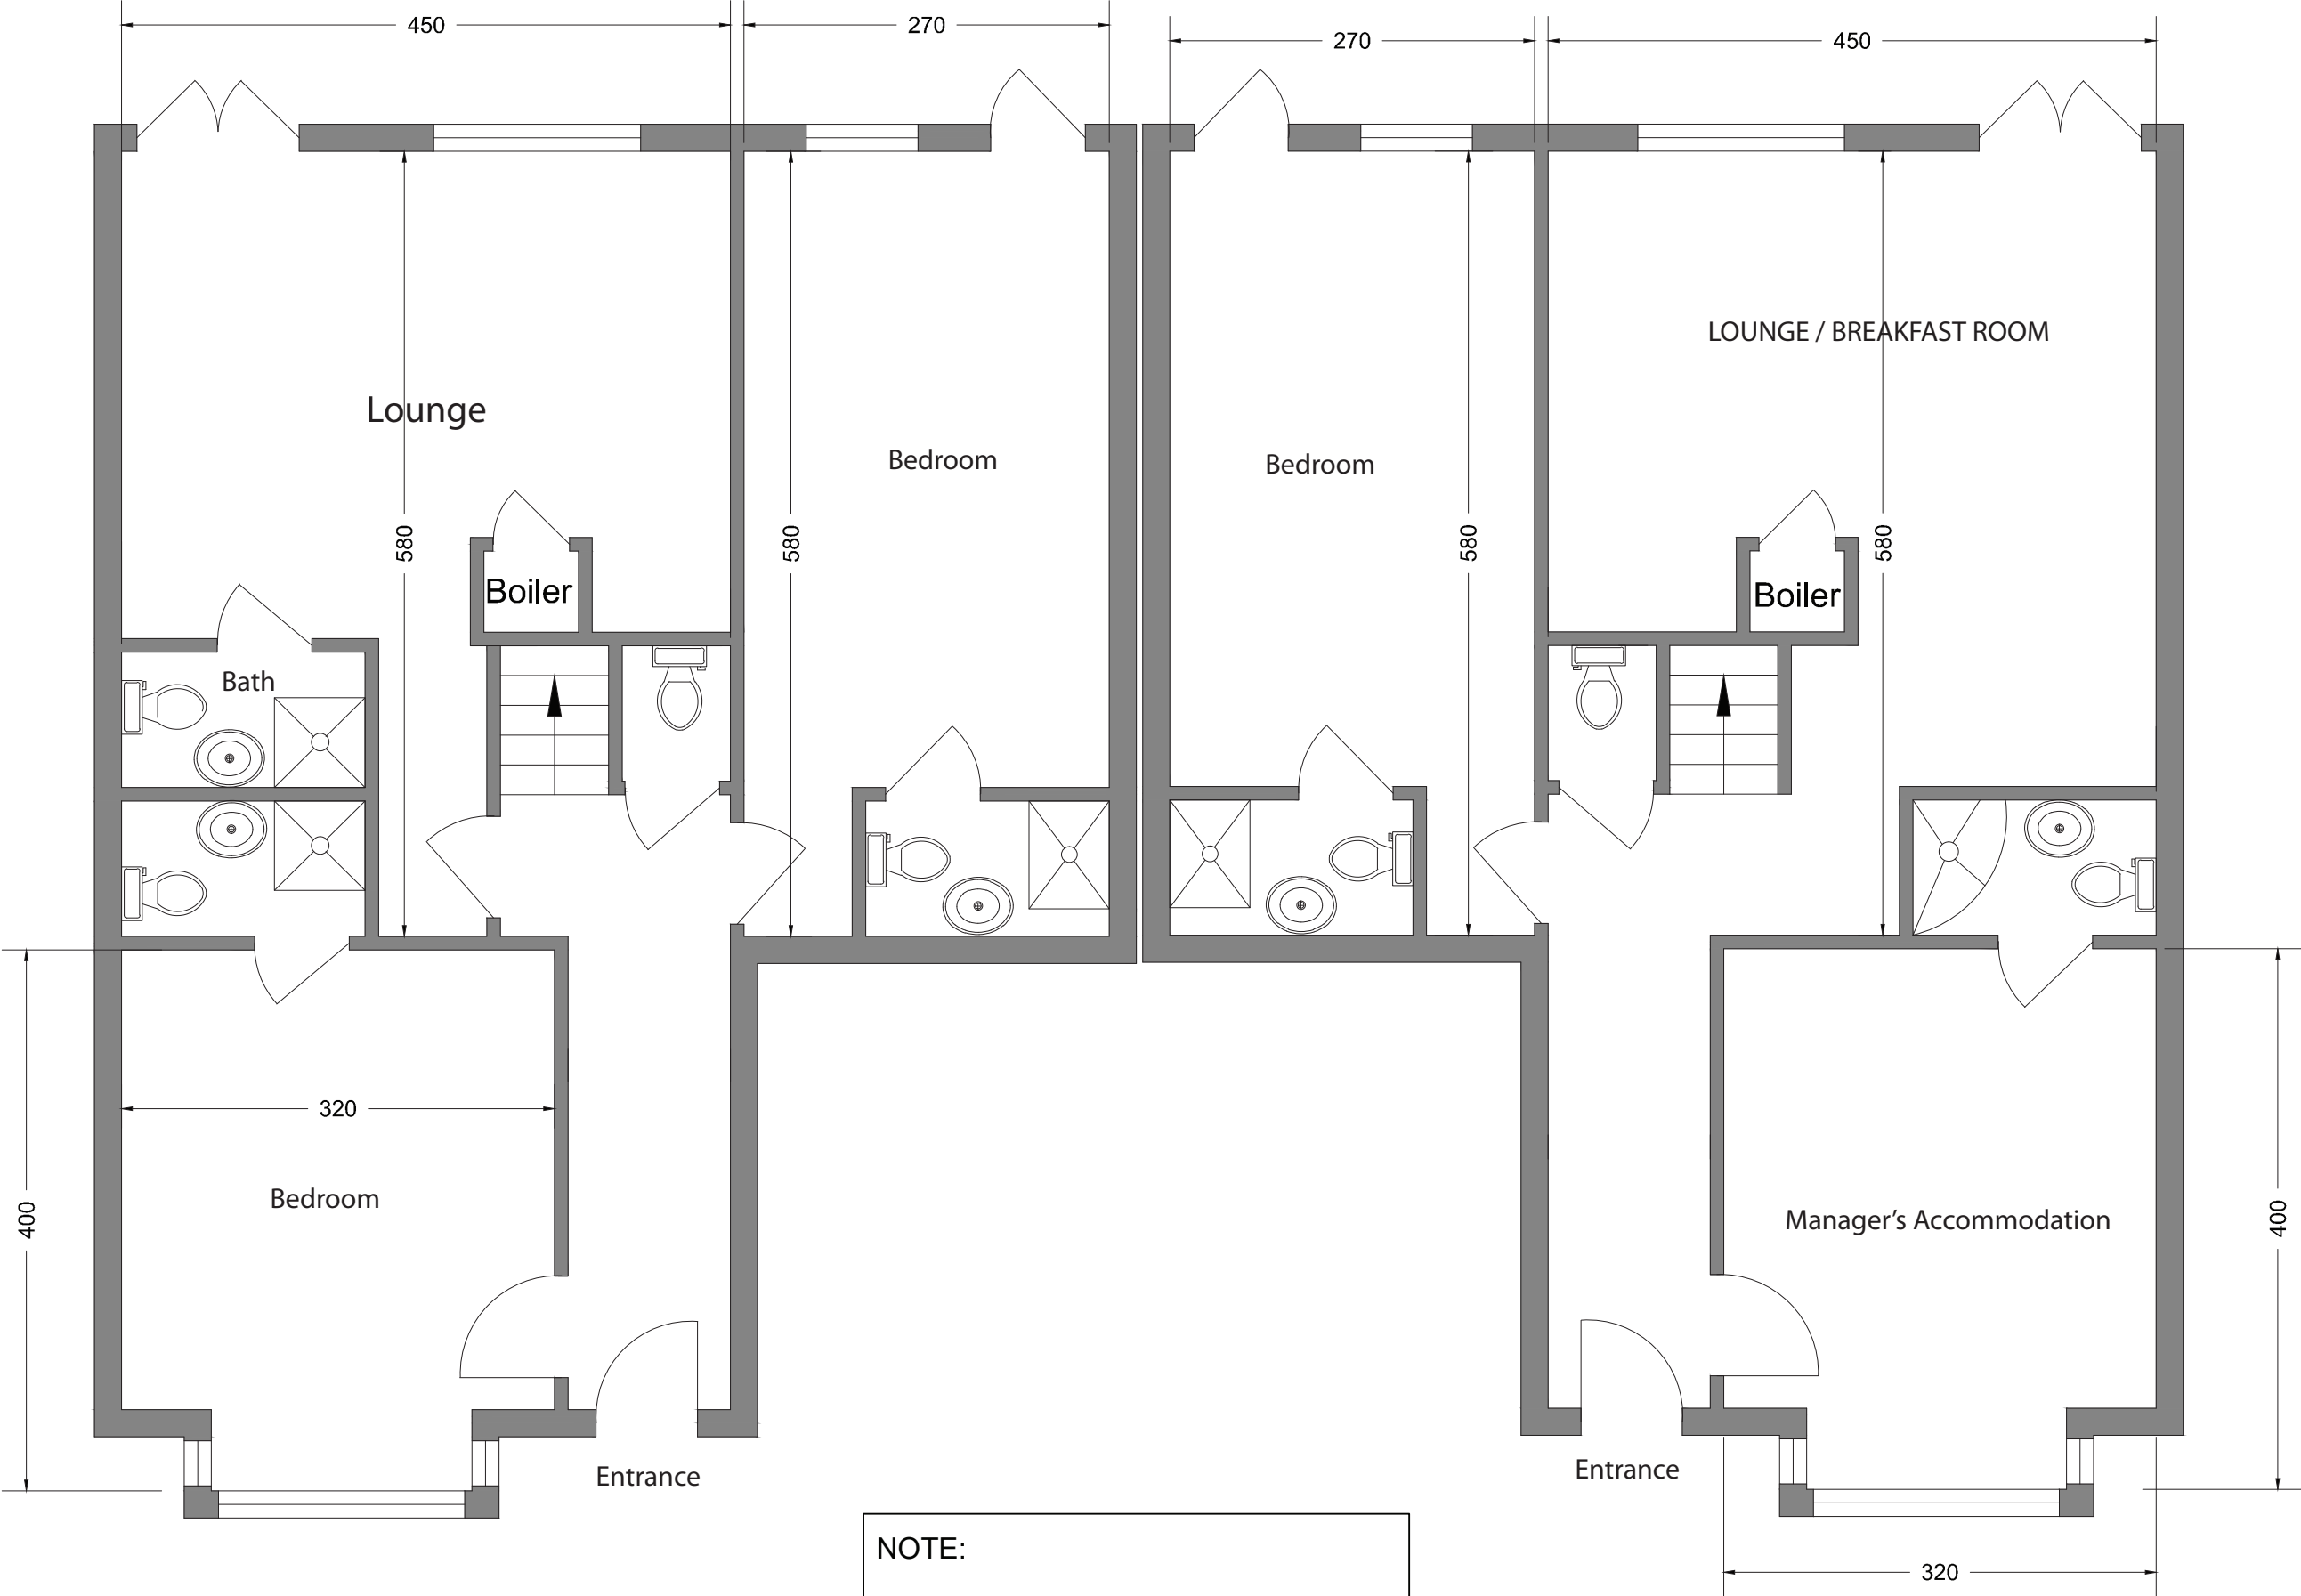

GROUNDFLOOR - PROPOSED USE

- NOTE:
- 1. All dimensions are in Centimeter.
 - 2. Outer wall thickness is 20cm and the inner wall thickness is 10cm.
 - 3. Drawing scale 1:50.