




1 PROPOSED VIEW ALONG HONOR STREET
NOT TO SCALE



The copyright of this drawing is vested with Corstorphine & Wright Ltd and must not be copied or reproduced without the consent of the company.

Rev.	Description	Date	Drawn	Chk.
------	-------------	------	-------	------

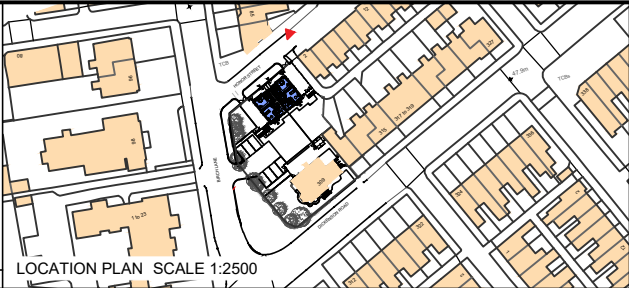

Client
ZENO LIMITED
Project
DICKENSON ROAD
MANCHESTER
Drawing Title
VISUAL 01
Drawing Status
PLANNING

Corstorphine & Wright

Manchester Studio The Stables, Paradise Wharf, Ducie Street, Manchester, M1 2JN 0161 272 8100 corstorphine-wright.com					Revision P-05
Drawing No. 19584-0314					Date 03.11.2021
Drawn DN	Checked LM	Paper Size A3	Scale NTS		