


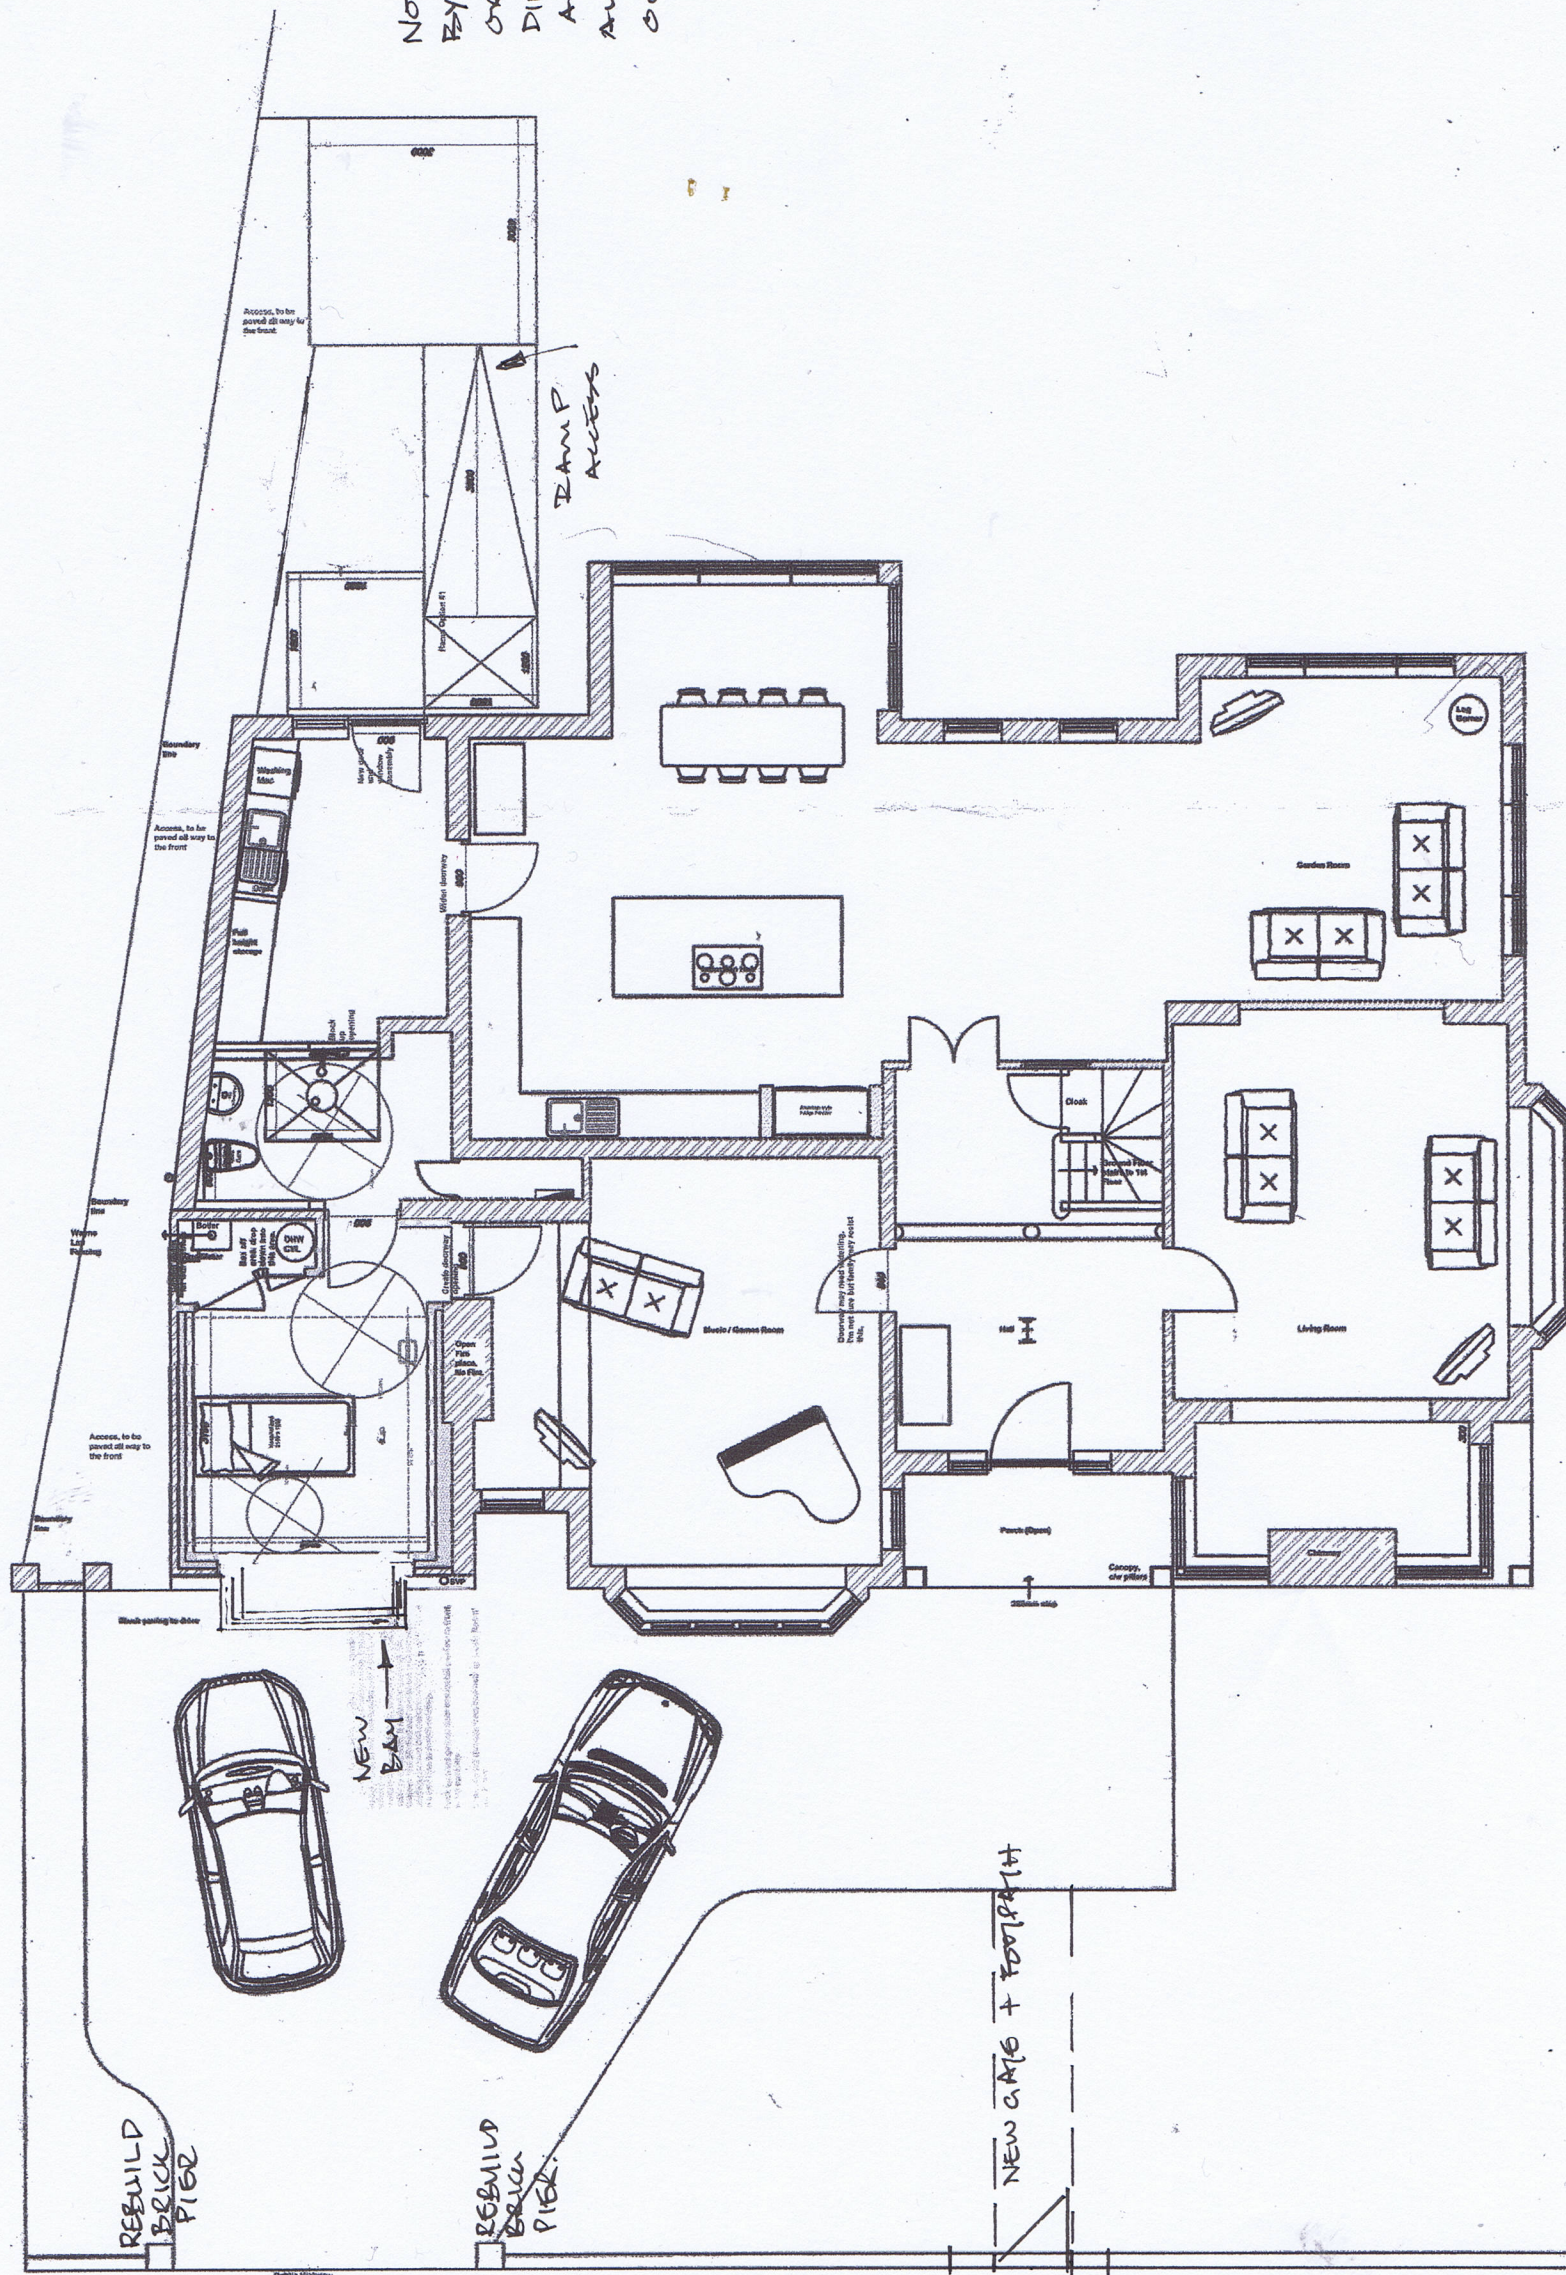

NOTE LAYOUT PREPARED
BY MANCHESTER LOCAL CARE
ORGANISATION
DIRECTORATE FOR CHILDREN
AND FAMILIES
AND AGREED WITH
OCCUPATIONAL THERAPIST.

Proposed Alterations at 20 Elm Road

Didsbury

M20 6XD

Proposed Plan

Scale 1:100@A3