



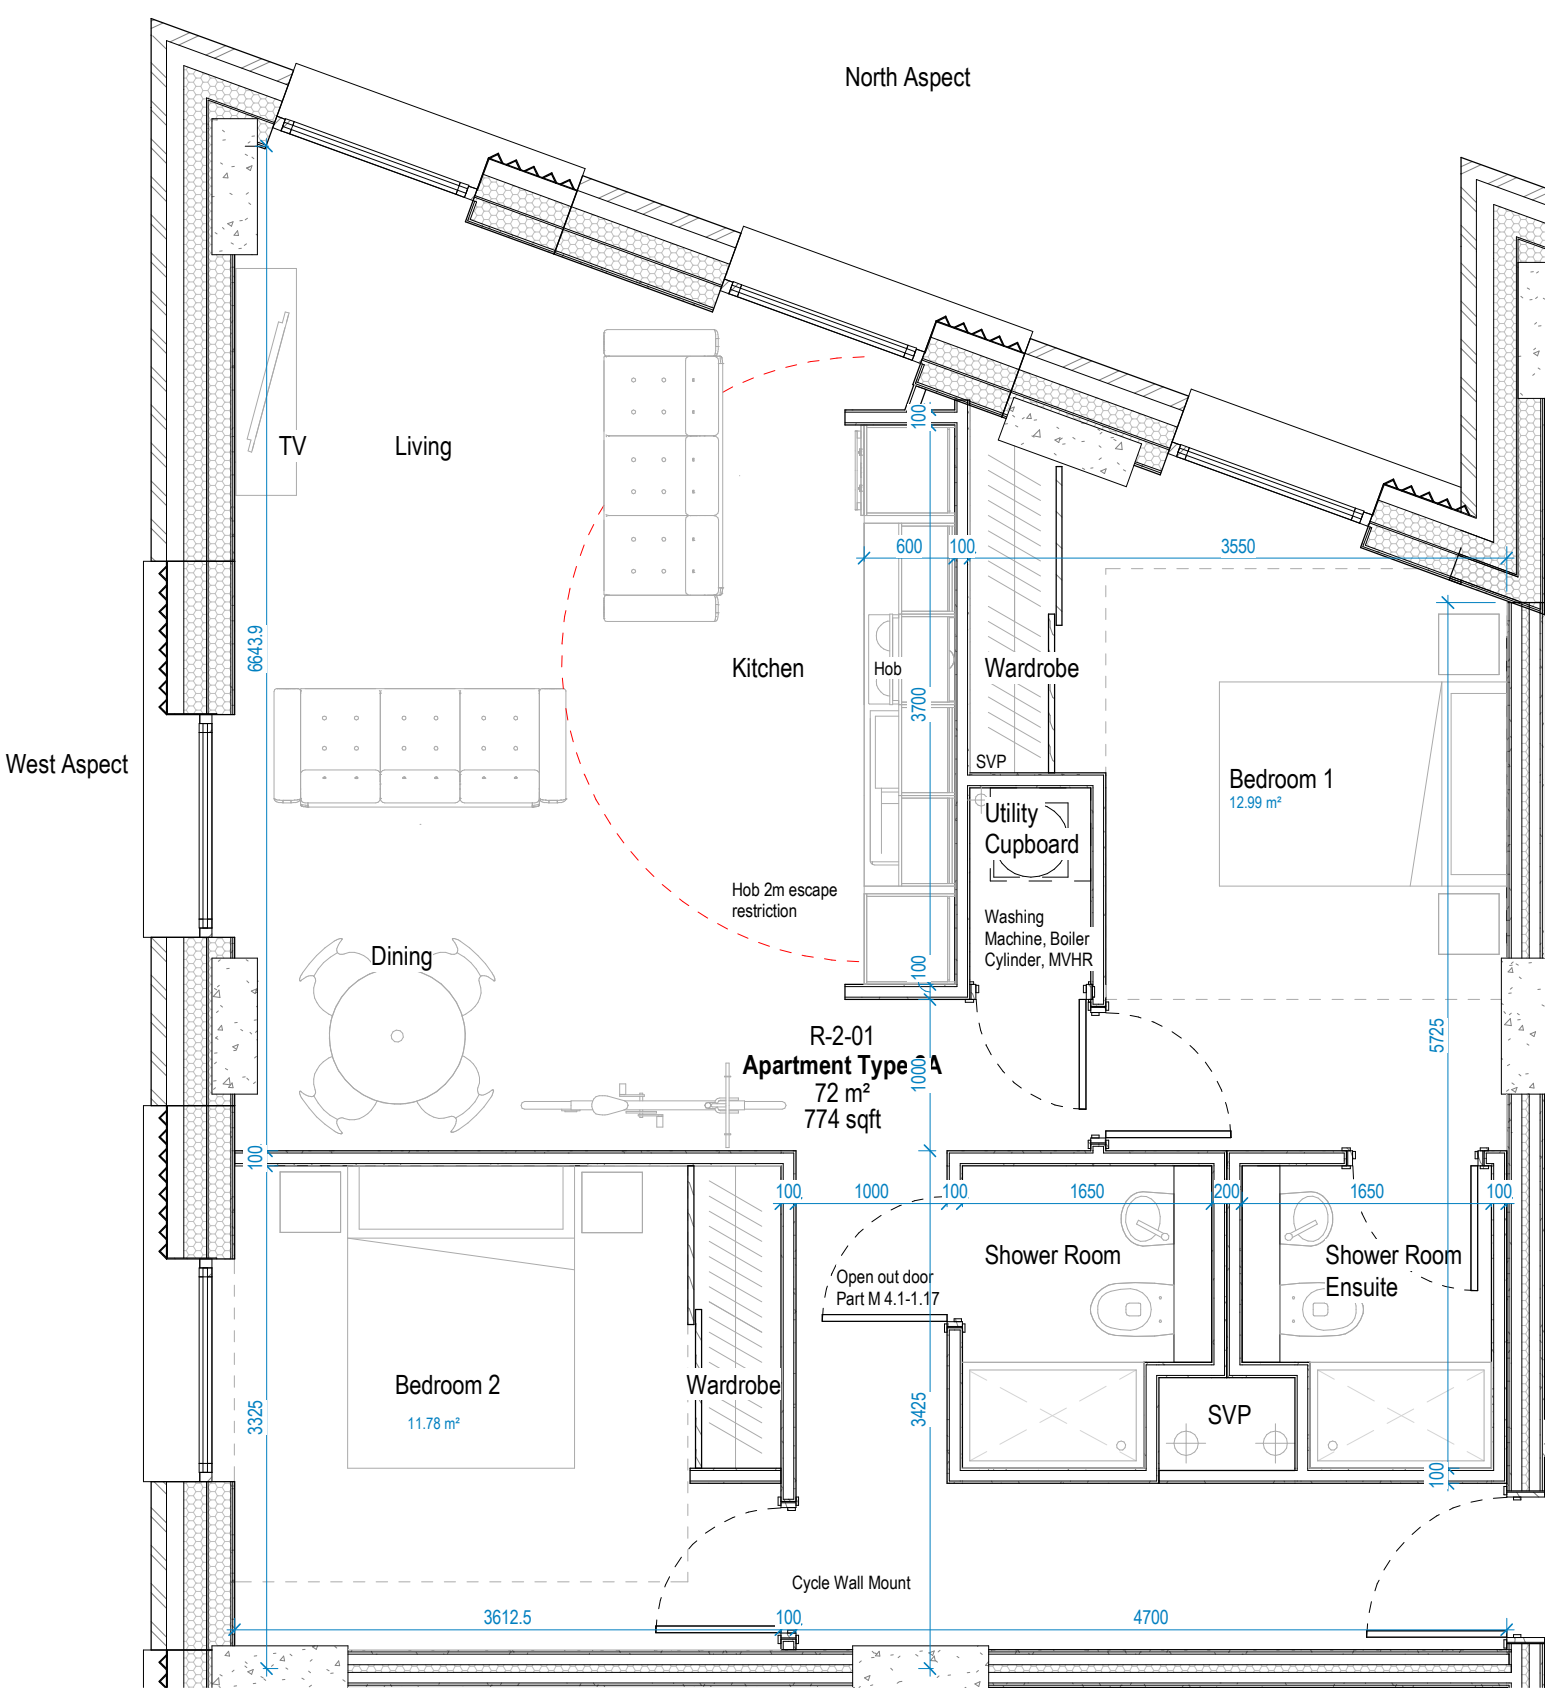

2A Apartment Type 2A
1:50

2 Bedroom, 4 Person


- NDSS Area Requirement: 70m2
- 2 Shower Rooms including 1 Ensuite
- Dual Aspect: North & West Facing

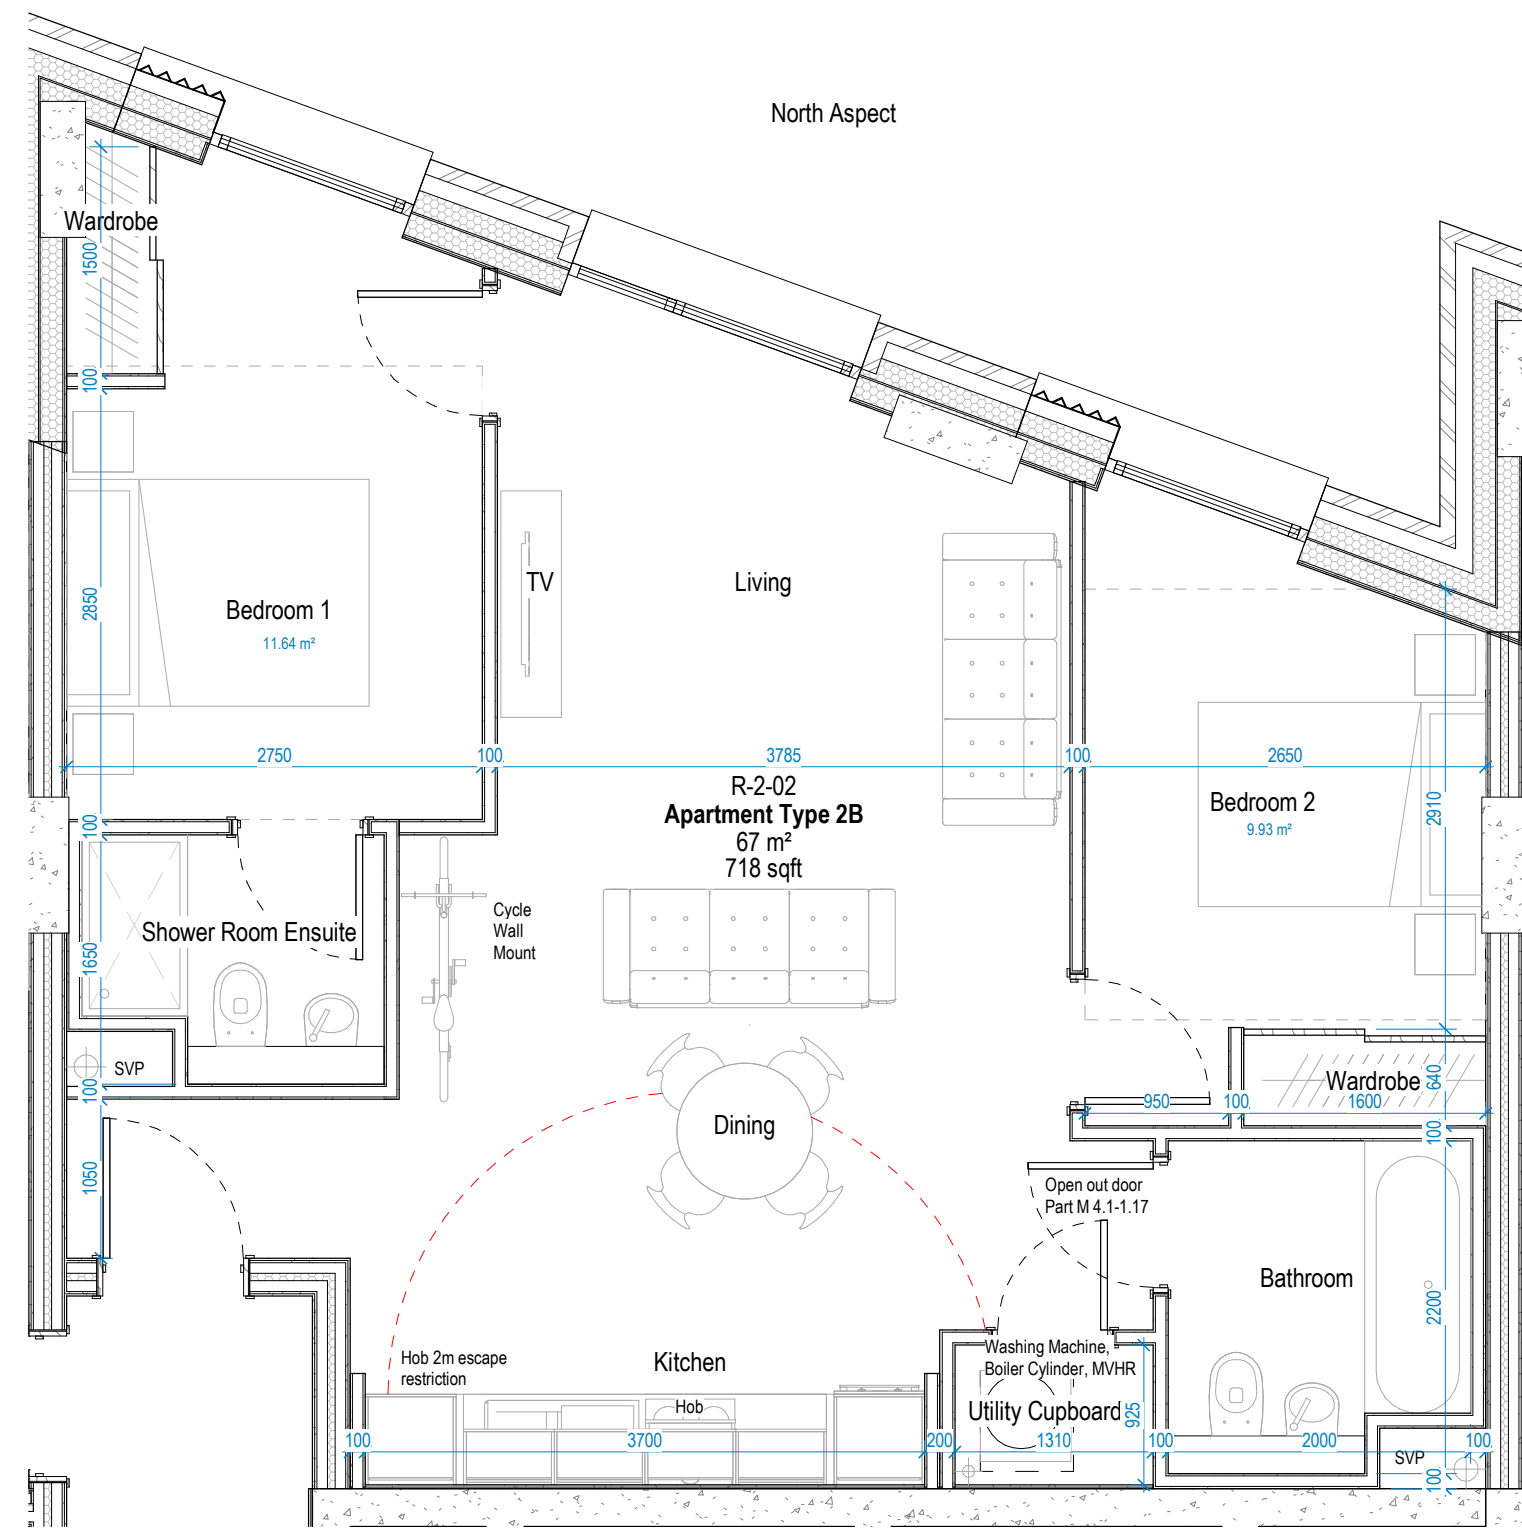

2B Apartment Type 2B
1:50

2 Bedroom, 3 Person


- NDSS Area Requirement: 61m2
- 1 Bathroom, 1 Shower Ensuite
- Single Aspect: North Facing

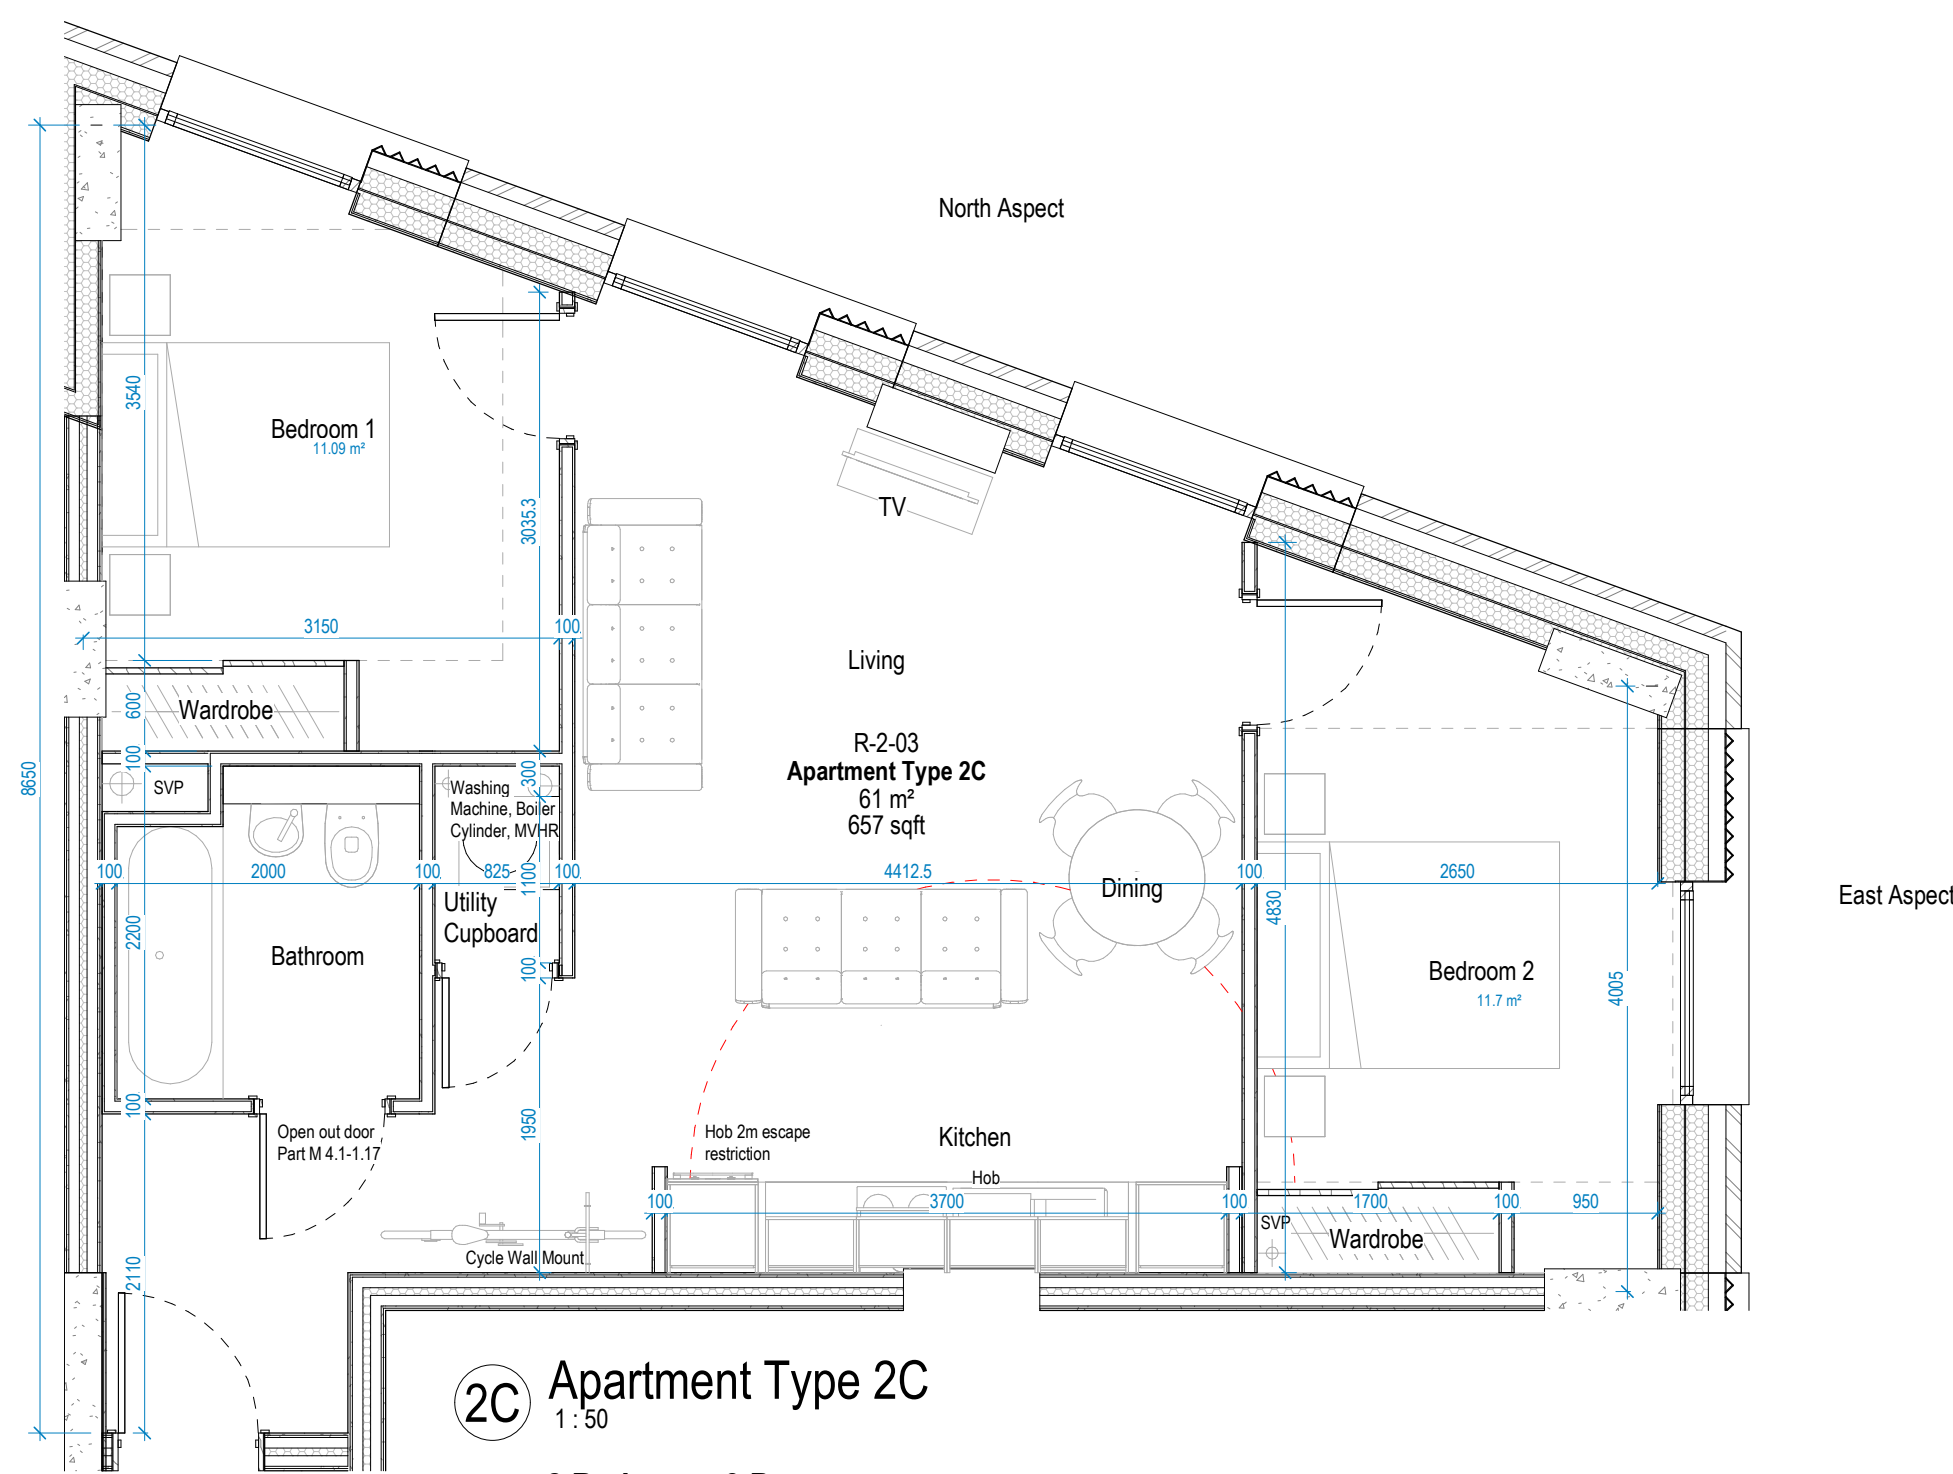

2C Apartment Type 2C
1:50

2 Bedroom, 3 Person


- NDSS Area Requirement: 61m2
- 1 Bathroom
- Single Aspect: North Facing Living Room

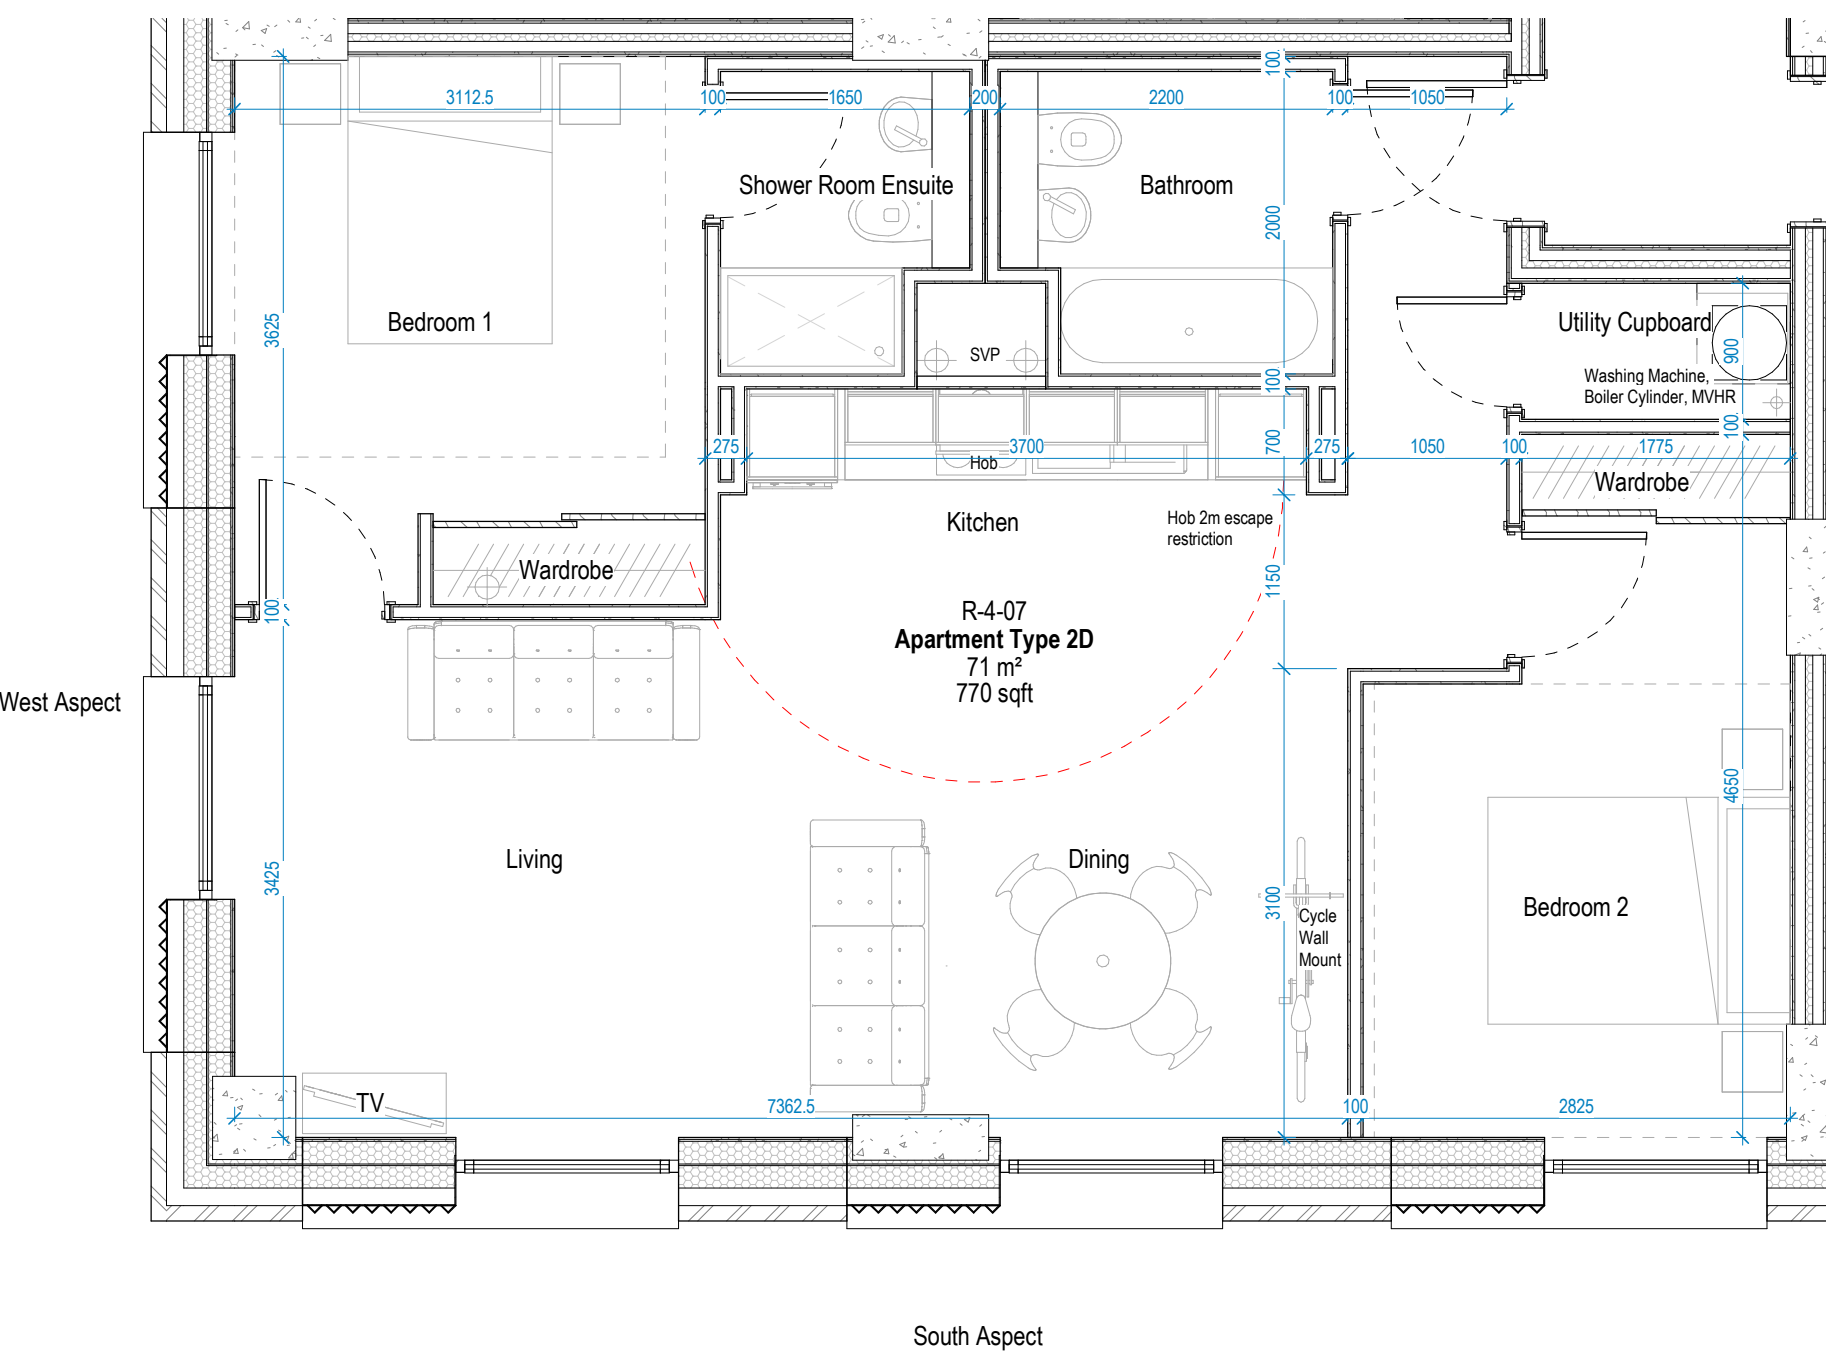

2D Apartment Type 2D
1:50

2 Bedroom, 4 Person


- NDSS Area Requirement: 70m2
- 1 Bathroom, 1 Shower Ensuite
- Dual Aspect: South & West Facing
- Handed Dual Aspect: South & East Facing
- Apartment type also in handed version

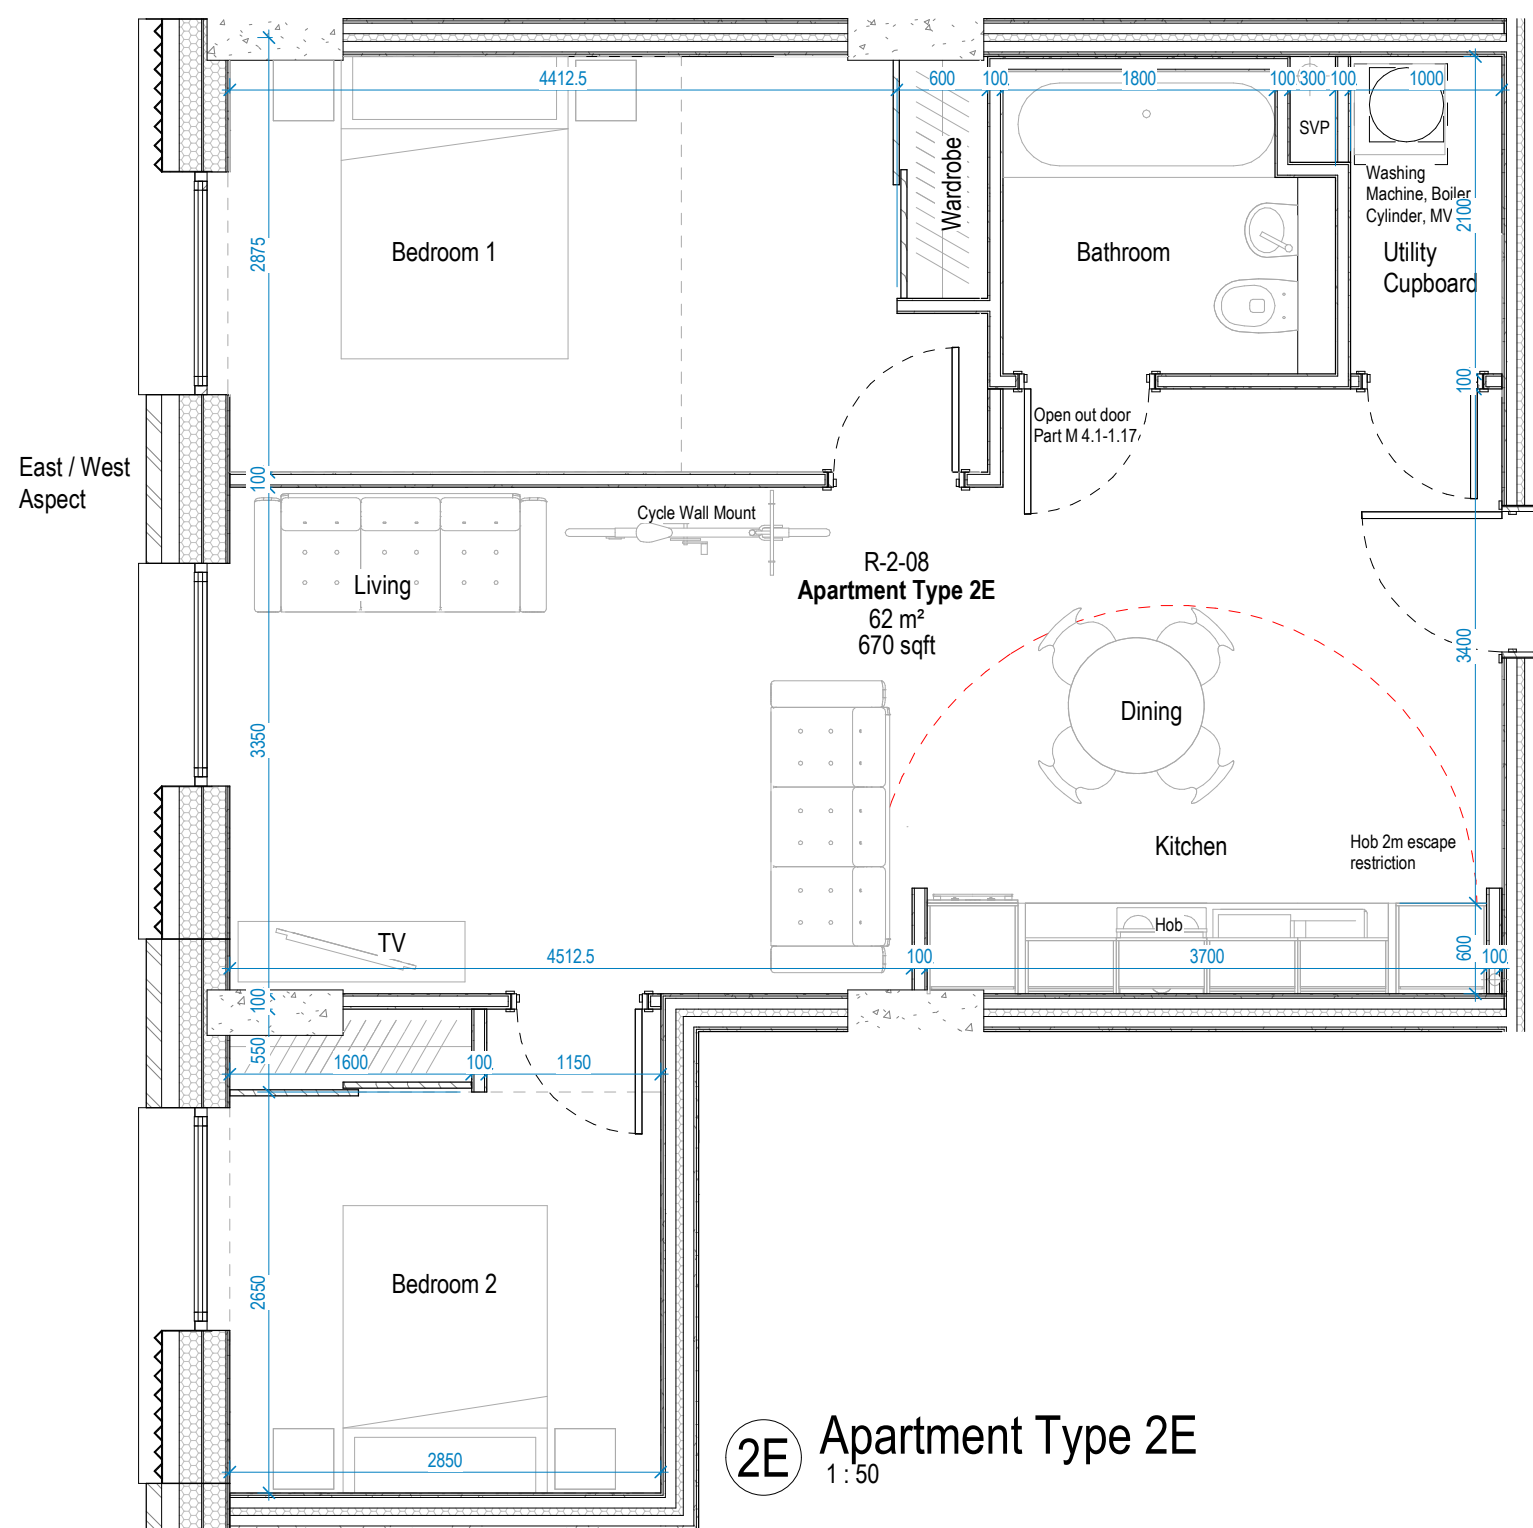

2E Apartment Type 2E
1:50

2 Bedroom, 3 Person

- NDSS Area Requirement: 61m2
- 1 Bathroom
- Aspect: West Facing
- Handed Aspect: East Facing
- Apartment type also in handed version

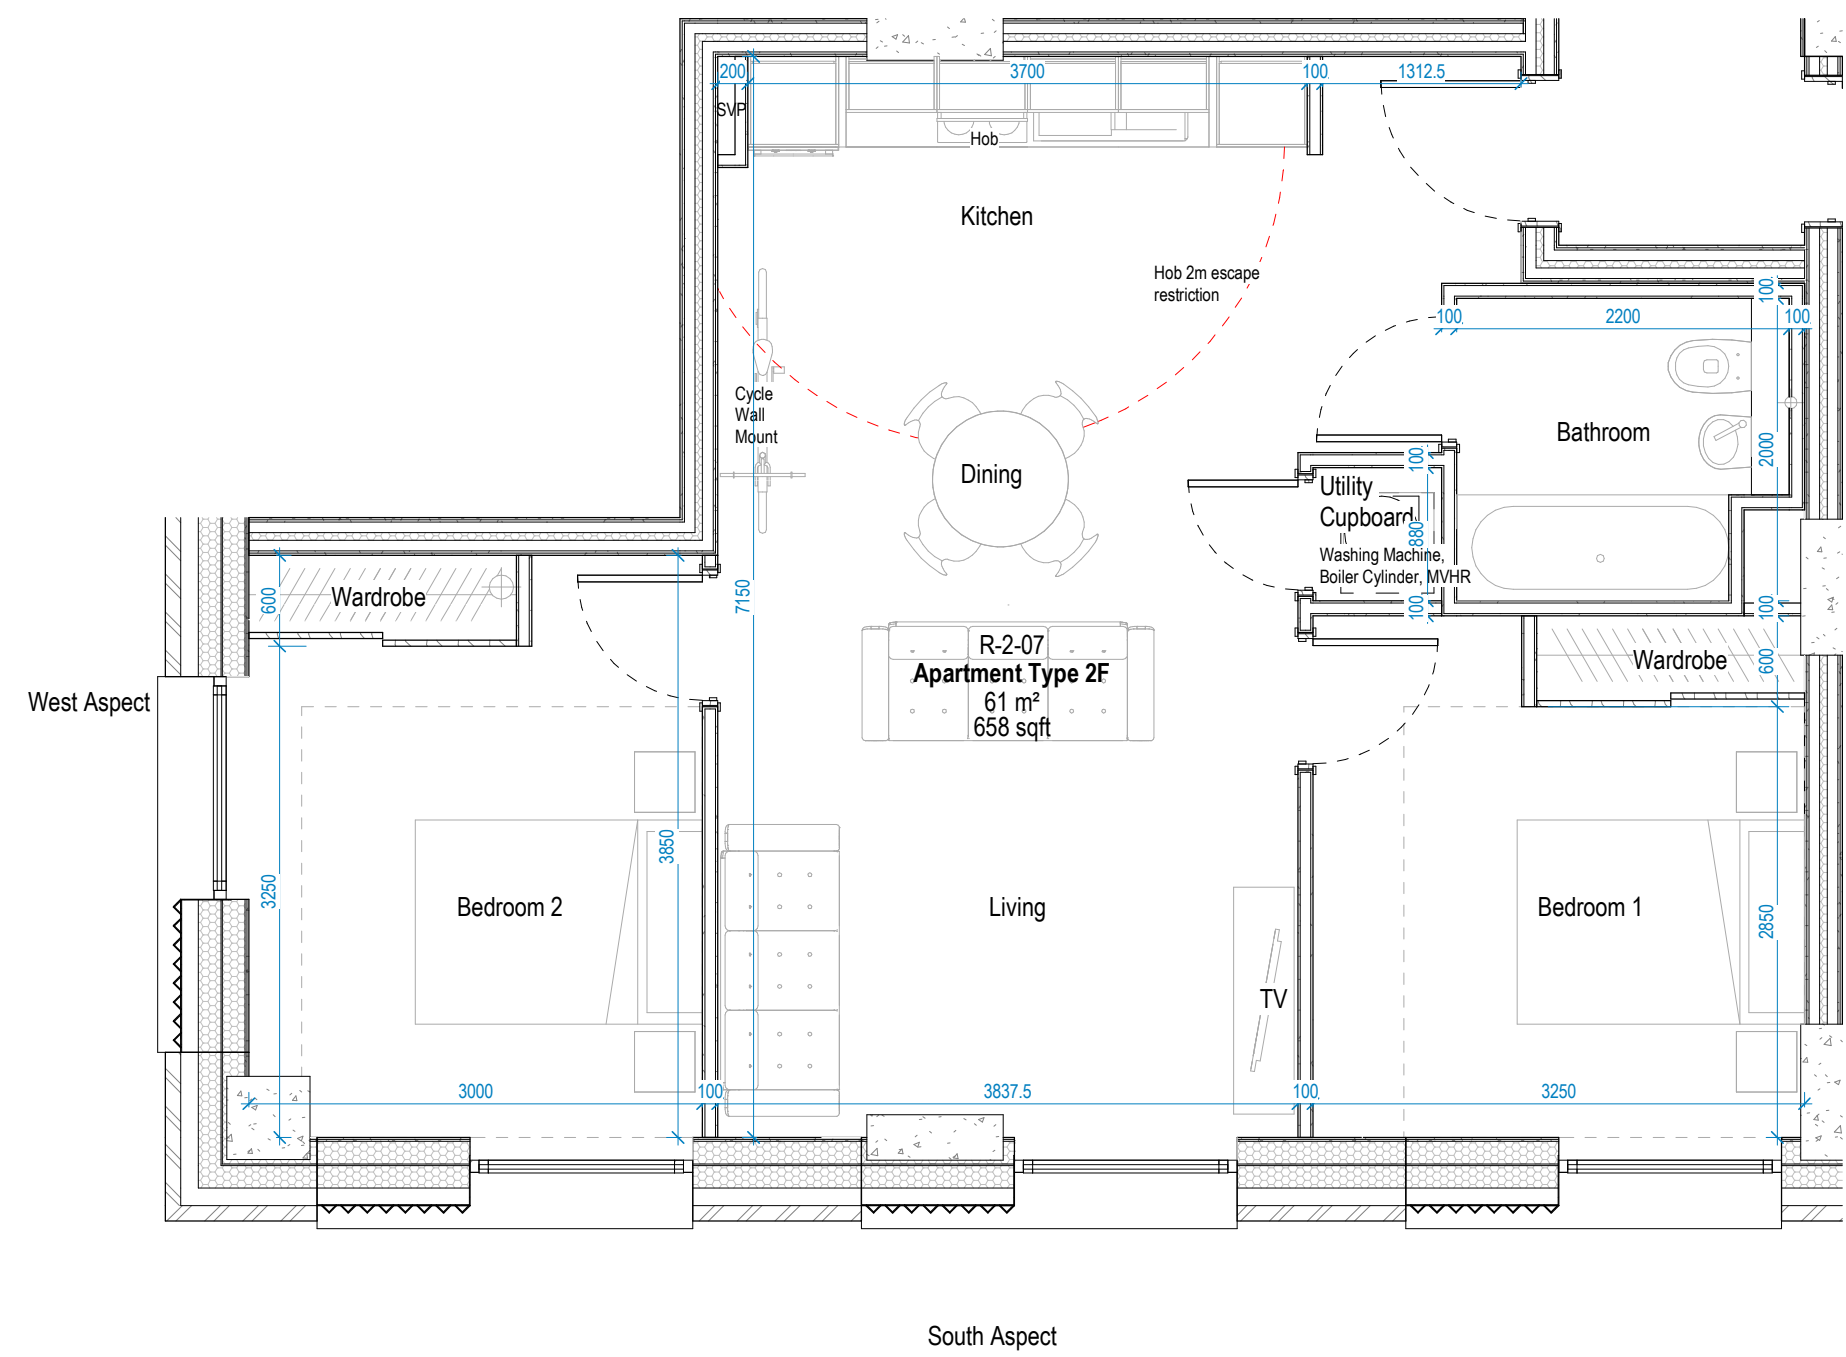

2F Apartment Type 2F
1:50

2 Bedroom, 3 Person

- NDSS Area Requirement: 61m2
- 1 Bathroom
- Dual Aspect: South & West Facing
- Handed Dual Aspect: South & East Facing
- Apartment type also in handed version



BUILDING DESIGN PARTNERSHIP SHALL HAVE NO RESPONSIBILITY FOR ANY USE MADE OF THIS DOCUMENT OTHER THAN FOR THAT WHICH IT WAS PREPARED AND ISSUED.

ALL DIMENSIONS SHOULD BE CHECKED ON SITE.


DO NOT SCALE FROM THIS DRAWING

ANY DRAWING ERRORS OR DIVERGENCIES SHOULD BE BROUGHT TO THE ATTENTION OF BUILDING DESIGN PARTNERSHIP AT THE ADDRESS SHOWN BELOW.

DRAWINGS SHALL BE READ IN CONJUNCTION WITH THE FOLLOWING BEFORE WORK COMMENCES:

- THE CDM DESIGN ISSUES REGISTER
- THE BDP RISK SERIES OF DRAWINGS
- THE PROJECT CDM RISK REGISTER

PO8	Planning Updates	JSMB	30.11.21
PO7	Planning Issues	JSMB	01.11.21
REVISION	DESCRIPTION	DESIGN CHECKED	DATE

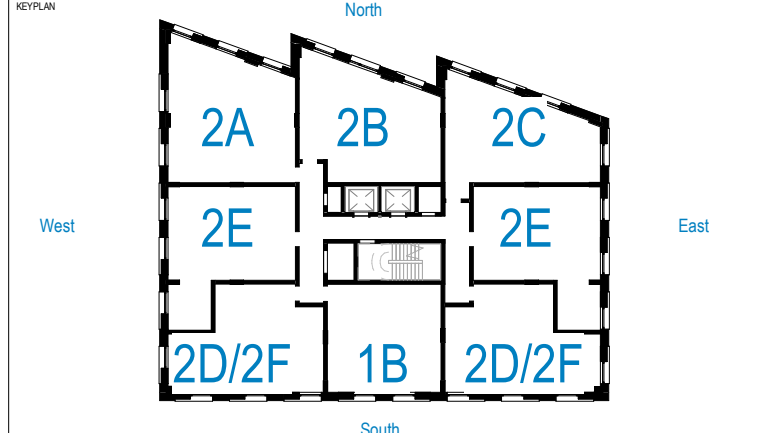

CLIENT

CAPITAL&CENTRIC

BDP.

11 Ducie Street
PO Box 85
Piccadilly Basin
Manchester
M60 3JA
United Kingdom

T +44 (0)161 828 2200
www.bdp.com

PROJECT TITLE	Ferrous
REF ID NUMBER	P3001911
DRAWING TITLE	Apartment Types - Sheet 1
SCALE	@ A1
DATE FIRST ISSUED	08.04.21
DRAWING BY	BDP-FRS-XX-XX-DR-A-220301
REVISION	P08