


This drawing is the property of Sheila Bird Group.
Copyright is reserved by them and the drawing is issued on the
condition that it is not copied, reproduced, retained or disclosed
to any unauthorised person either wholly or in part without the
consent in writing from Sheila Bird Group.

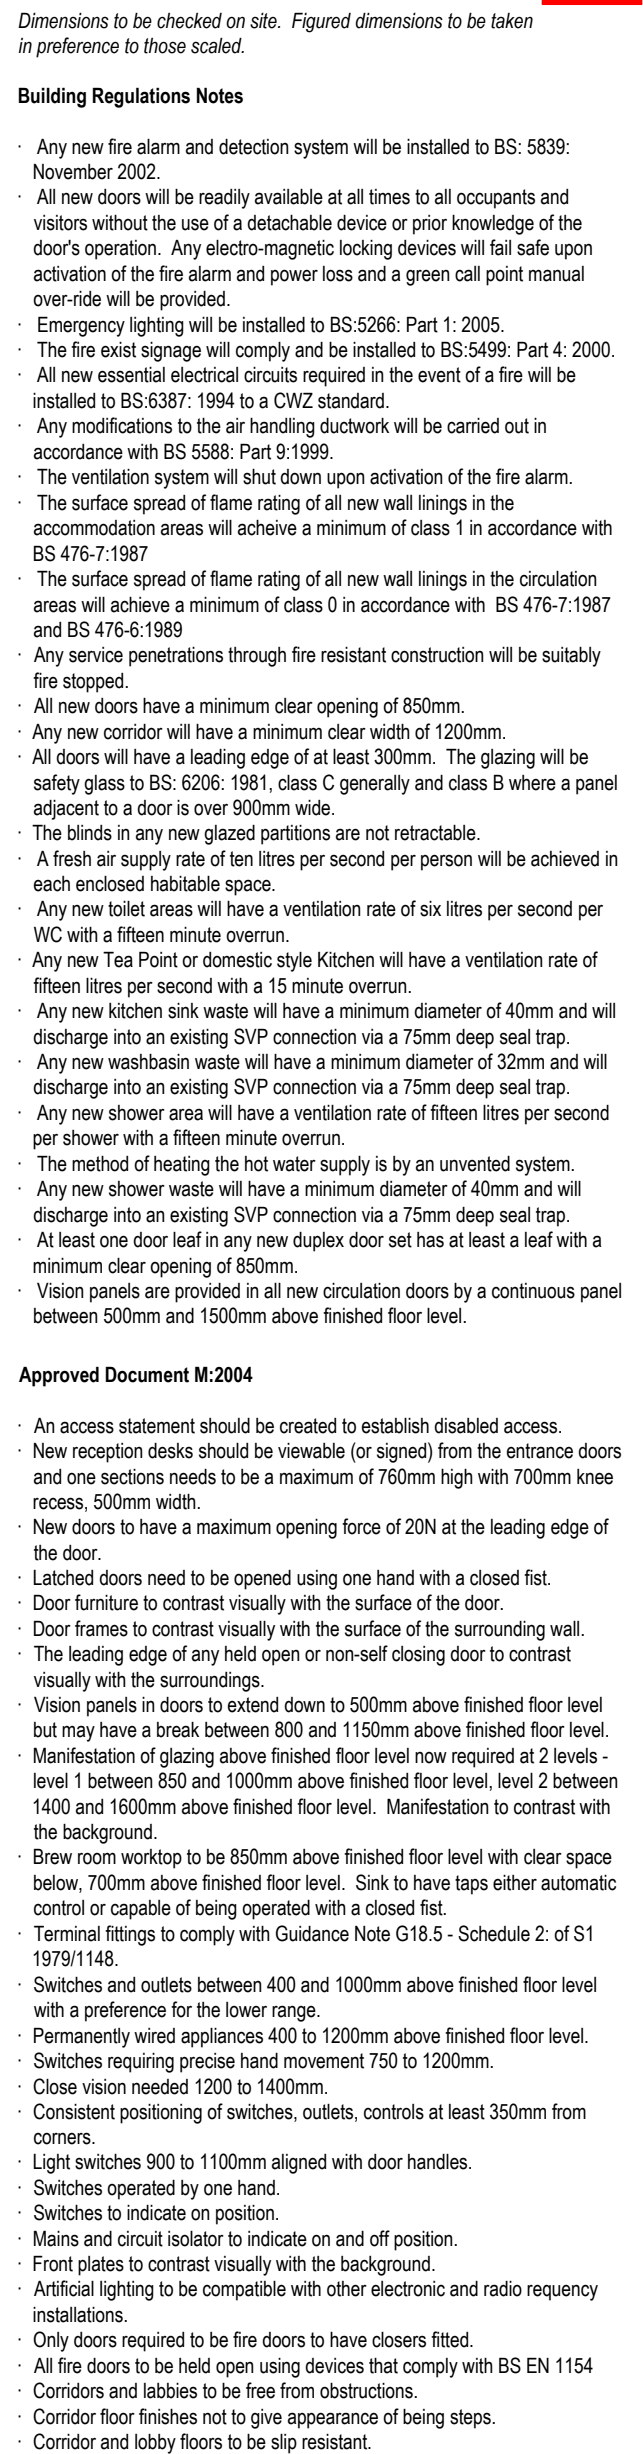

H	FLOORING TO WC SIDE CORRIDOR AMENDED TO POLYFLOR	21-09-2
G	BASE PLAN AMENDED	21-09-2
F	BASE PLAN AMENDED	13-08-2
E	FINISHES ADDED; NOTES ADDED	05-07-2
D	DEVELOPMENT PHASE	28-06-1
C	BASE PLAN AMENDED	20-06-1
B	ESCAPE DOOR ADDED TO KITCHEN AREA; DUMB WAITER (POSSIBLE) LOCATION SHOWN	19-06-18
A	RECEPTION AREA AMENDED	17-06-18
	REVISION DETAILS	DATE

Sheila Bird Group				
Client	OnePlusFour			Mazel House
Location	New Century Hall, Manchester			13 Stanley Street
Description	Proposed Basement - FLOORING LAYOUT			Manchester
Project No.	...	Date	20-05-19	M8 BSH
Eng No.				(0161) 832 5832
Scale	1:100 @ A1	Rev		(0161) 832 5832
Dwg No.	4021-F00-002	H		cad@sheilabird.co.uk
				www.sheilabird.com