




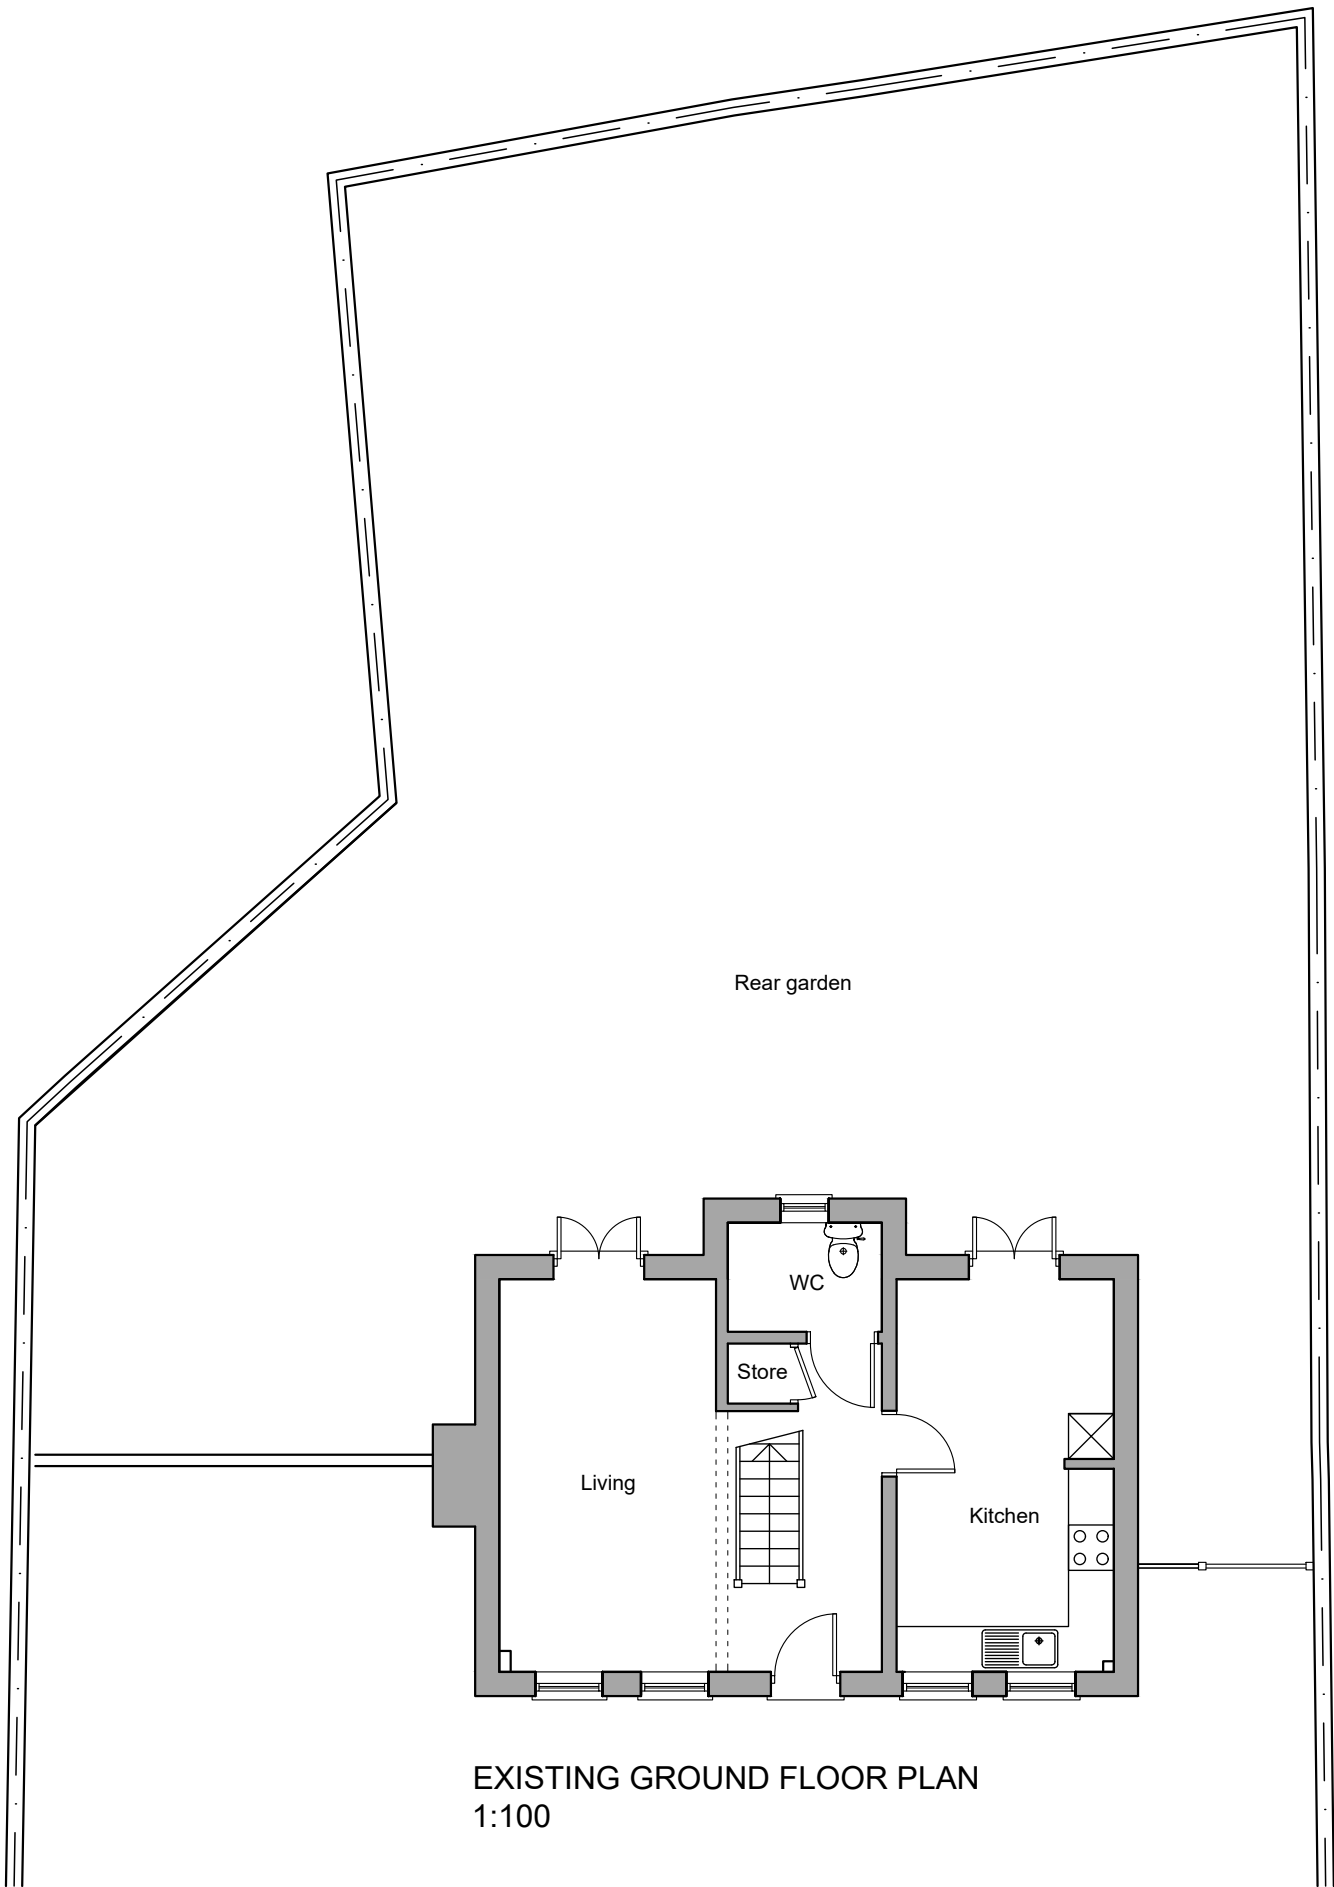

EXISTING GROUND FLOOR PLAN
1:100

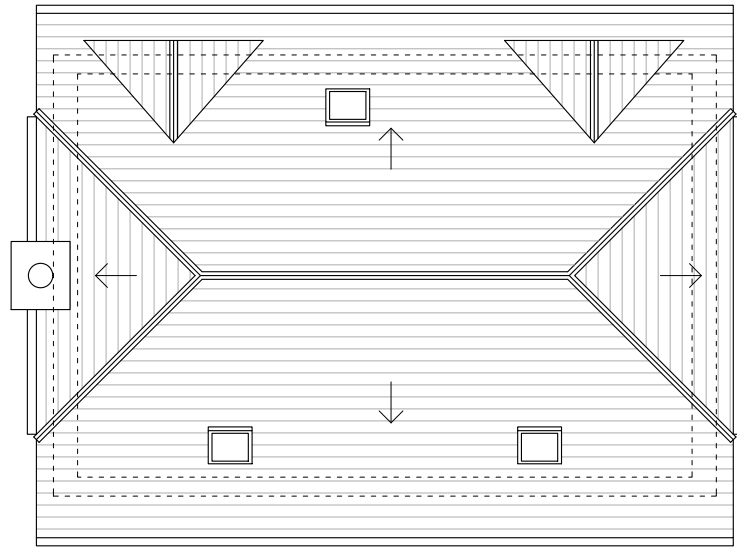

EXISTING ROOF PLAN
1:100

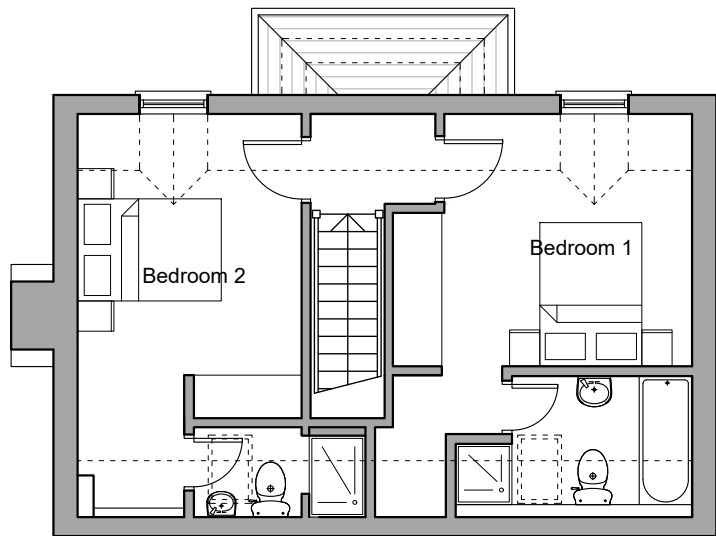

EXISTING FIRST FLOOR PLAN
1:100

