


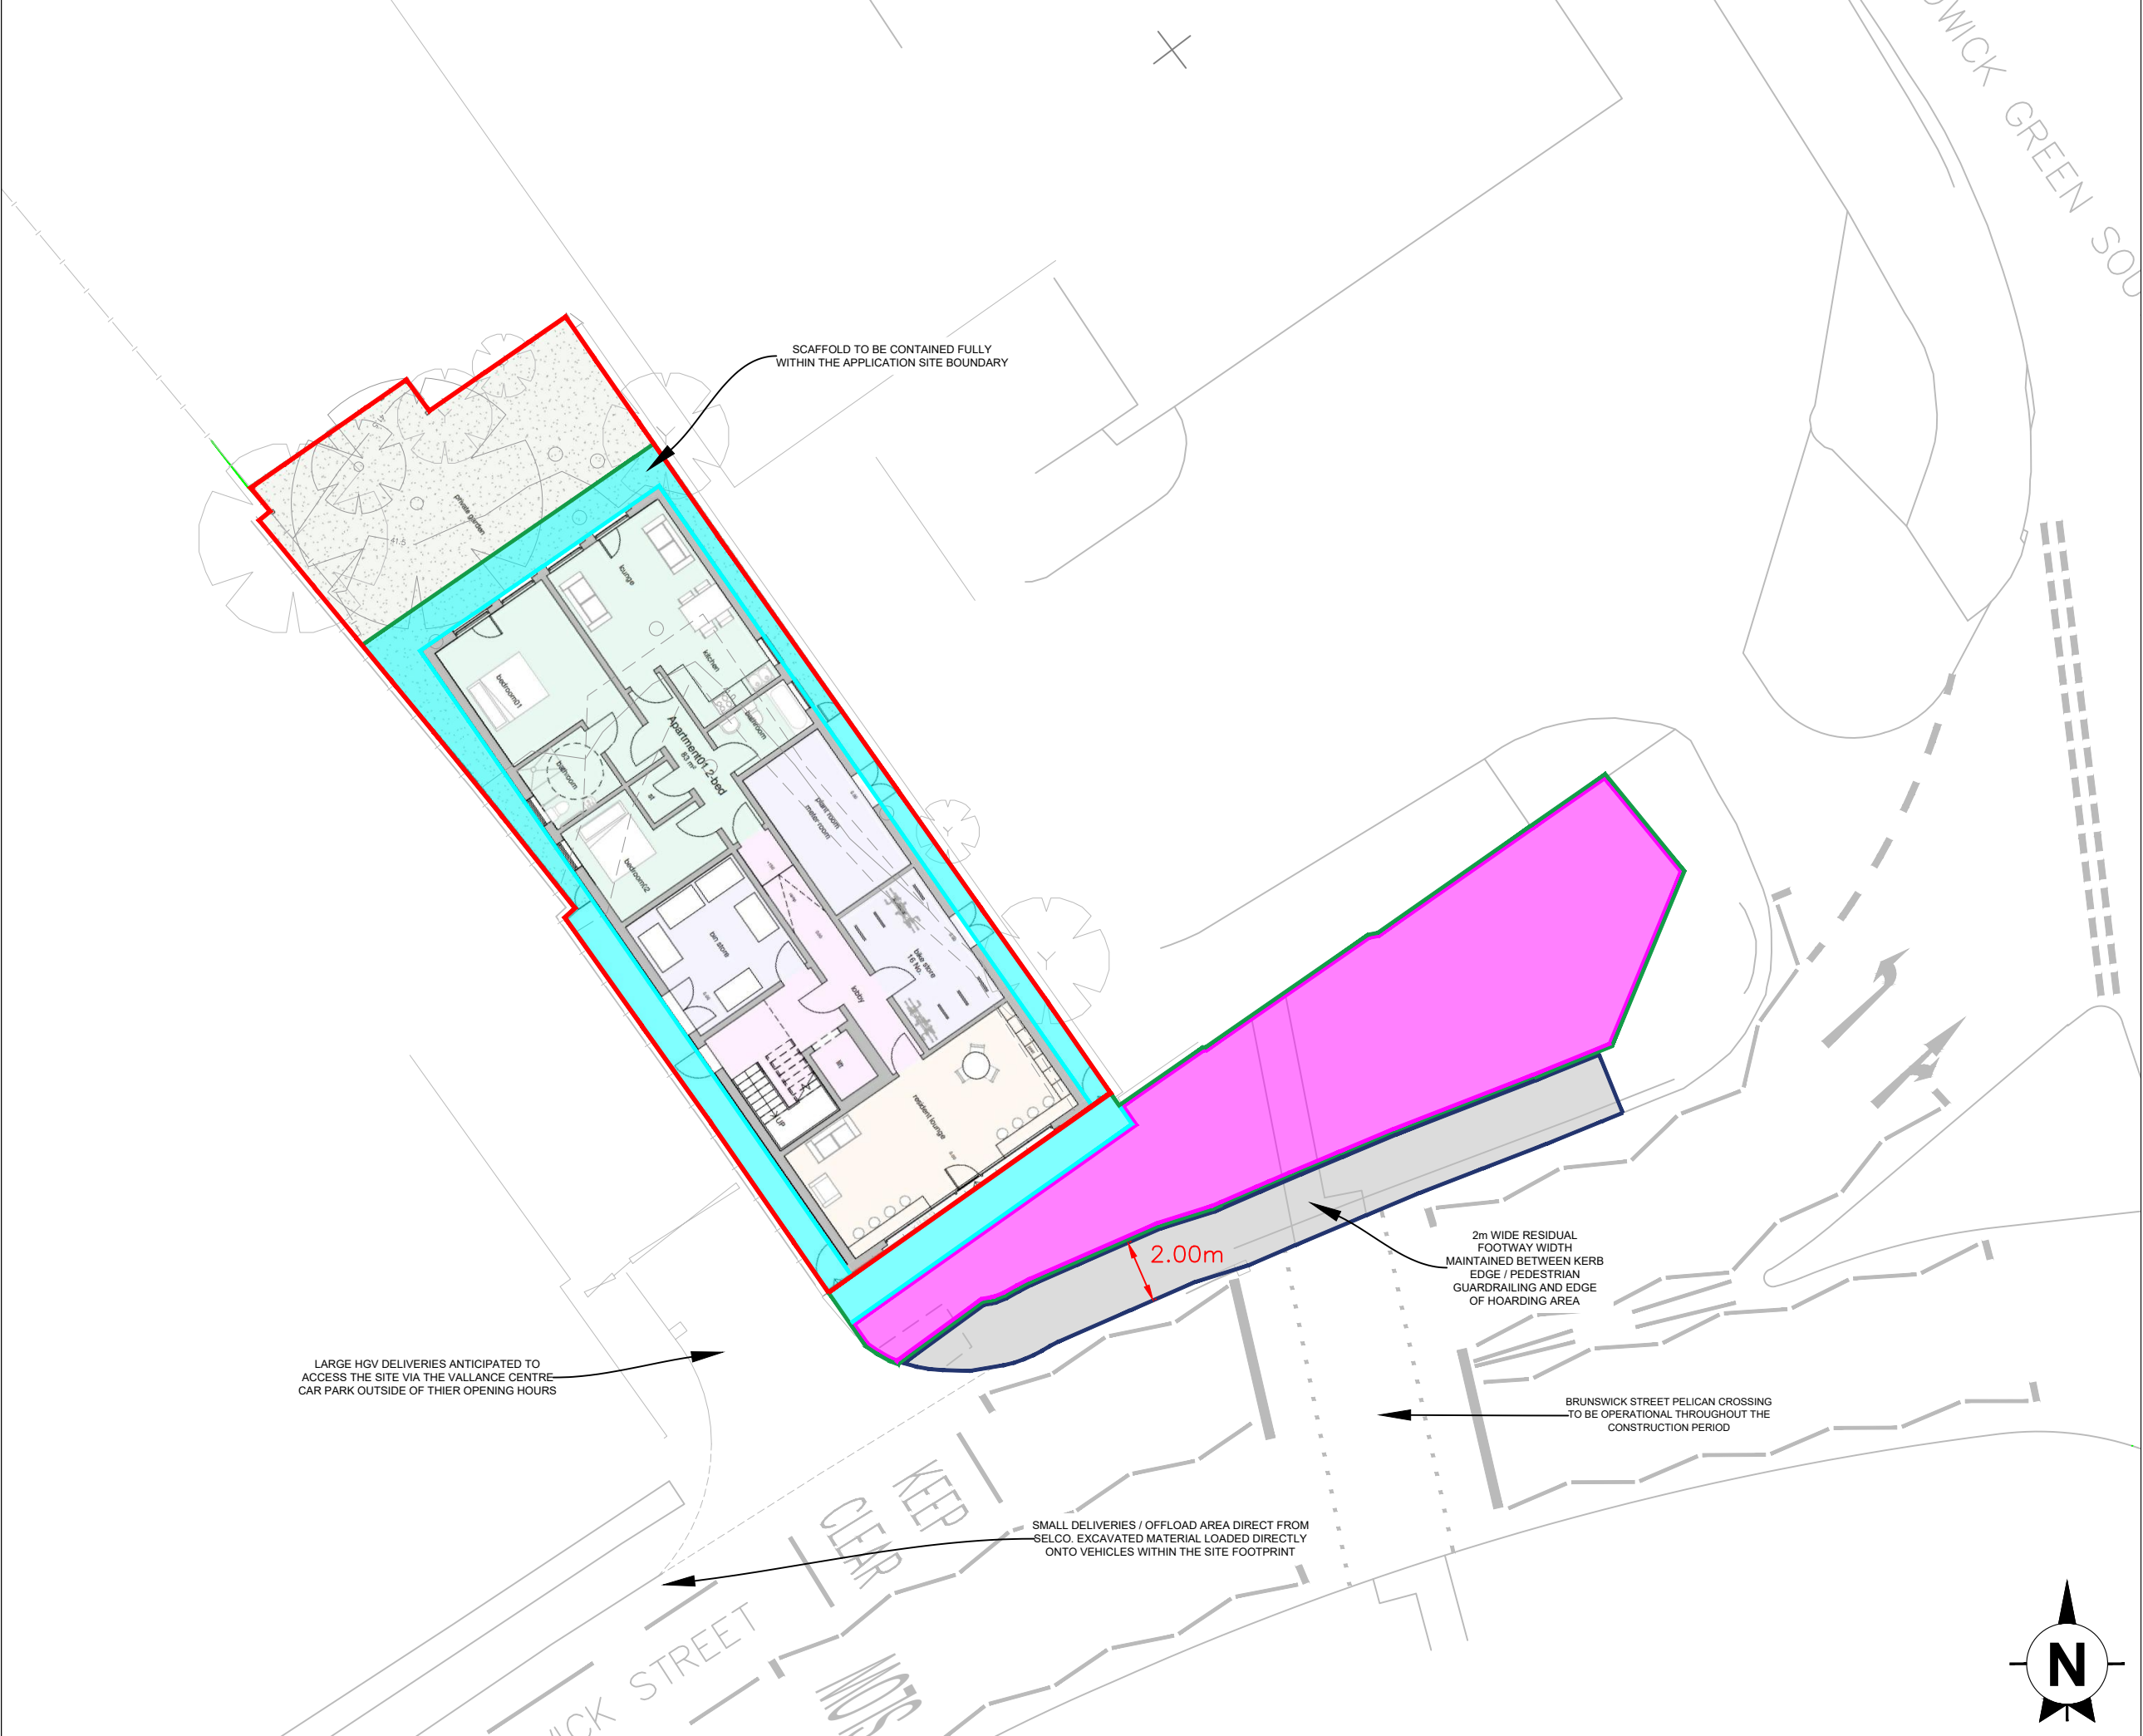

This drawing is the copyright of AXIS P.E.D Limited and may not be loaned, copied or reproduced in any way -or used for any offer, quote, tender or construction purposes without written consent of the company to do so

Follow any figured dimensions - do not scale for construction purposes. IF IN DOUBT ASK.

| Revision History |              | Date    |
|------------------|--------------|---------|
| A                | MINOR AMENDS | 19-1-22 |

**KEY**

- APPROXIMATE SITE BOUNDARY
- HOARDING / HERAS FENCING
- SCAFFOLD EXTENT
- SITE COMPOUND
- RESIDUAL FOOTWAY

|                                                           |                |                                                                                   |             |
|-----------------------------------------------------------|----------------|-----------------------------------------------------------------------------------|-------------|
| Chester Office:<br>Well House Barns<br>Bretton<br>CH4 8DH |                | South Manchester Office:<br>Canella House<br>76 Water Lane<br>Wilmslow<br>SK9 5BB | <b>axis</b> |
| 0844 8700 007 - www.axisped.co.uk                         |                |                                                                                   |             |
| client: BRUNSWICK LIVING LIMITED                          |                |                                                                                   |             |
| project: BRUNSWICK ST, ARDWICK                            |                |                                                                                   |             |
| drawing title: SITE LOGISTICS PLAN                        |                |                                                                                   |             |
| date: 17.01.2022                                          | drawn by: ST   | checked: AB                                                                       |             |
| drawing number: 2732-01-DO1                               | status: PRELIM |                                                                                   |             |
| scale(s): 1:200@A3                                        | rev: A         |                                                                                   |             |
| planning environment design                               |                |                                                                                   |             |