


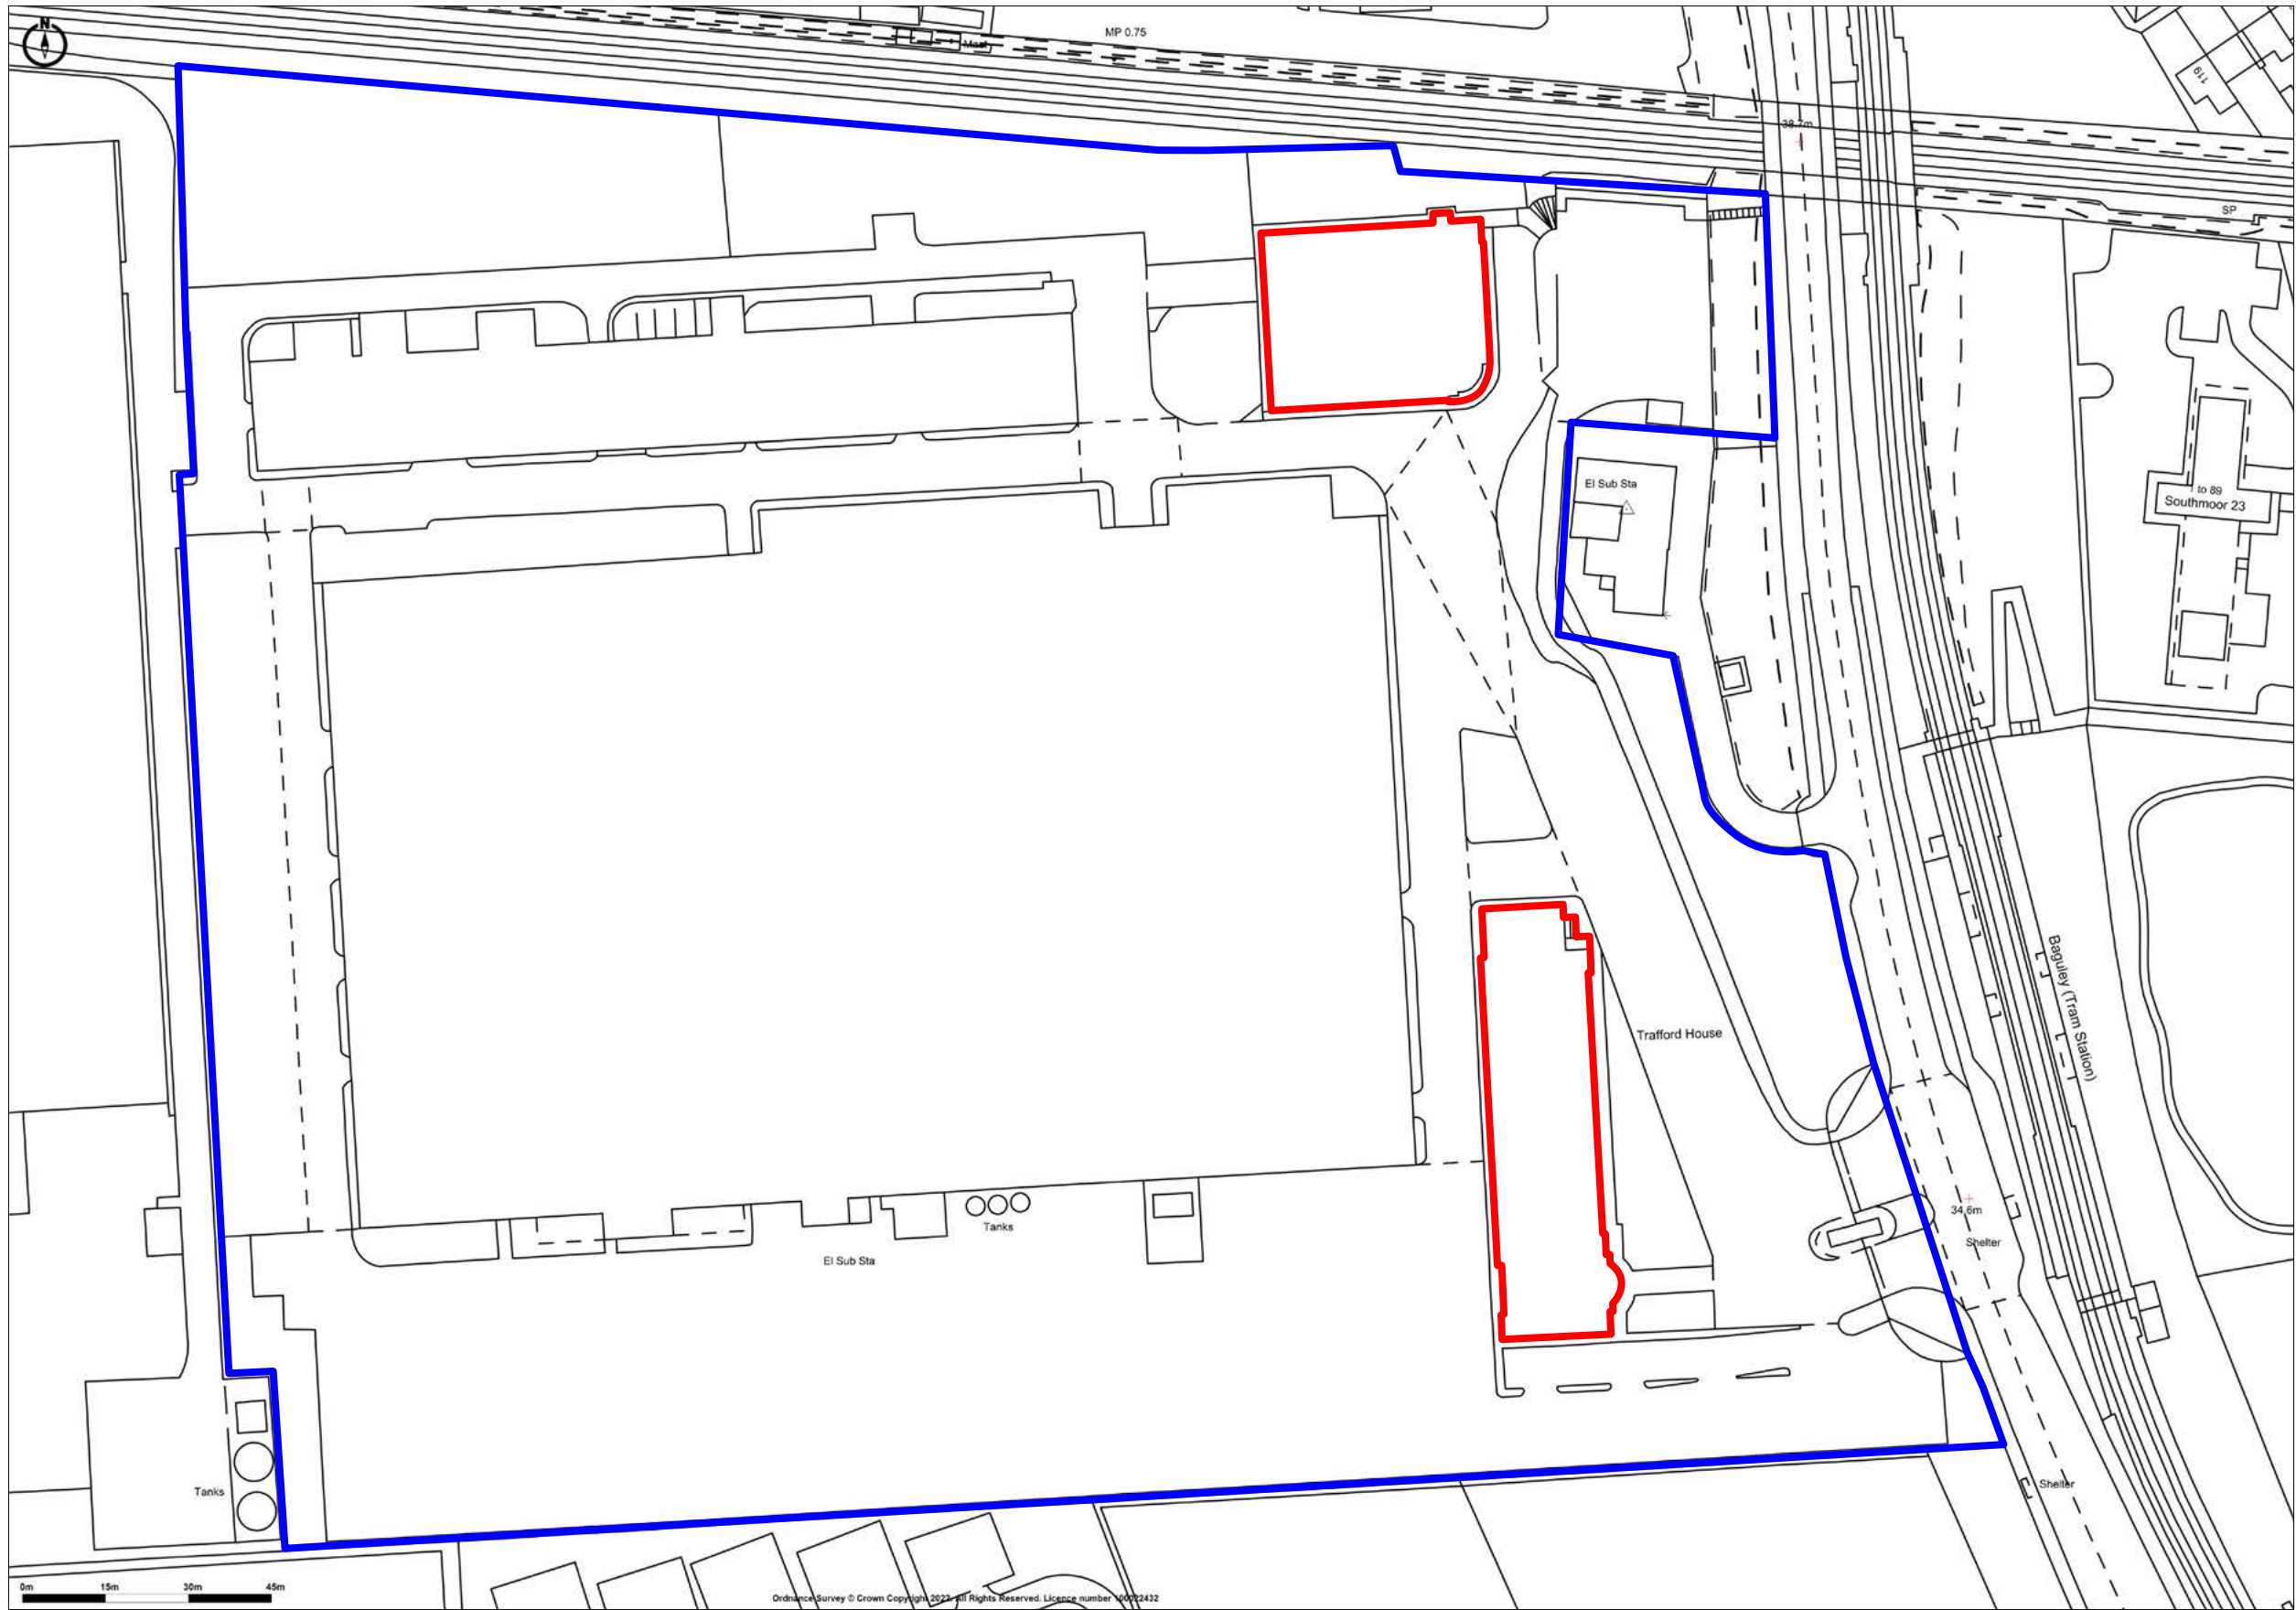

Promap
LANDMARK INFORMATION

Ordnance Survey © Crown Copyright 2022. All Rights Reserved.
Licence number 100022432
Plotted Scale - 1:1250. Paper Size - A3

Ordnance Survey © Crown Copyright 2022. All Rights Reserved. Licence number 100022432

Key Site boundary Ownership boundary	Project Southmoor Industrial Estate, Manchester	LPA Manchester City Council	WSP UK Ltd Toronto Square Leeds LS1 2HJ T 020 3848 2500 UKPlanningComment@wsp.com		
	Title Site location plan	Date: 29.03.22 Scale: 1:1,250@A3 Project No: 70082893 Drawing No: 70082893/1 Drawn By: MKR			
	Client Summer Estate Holdings Limited				