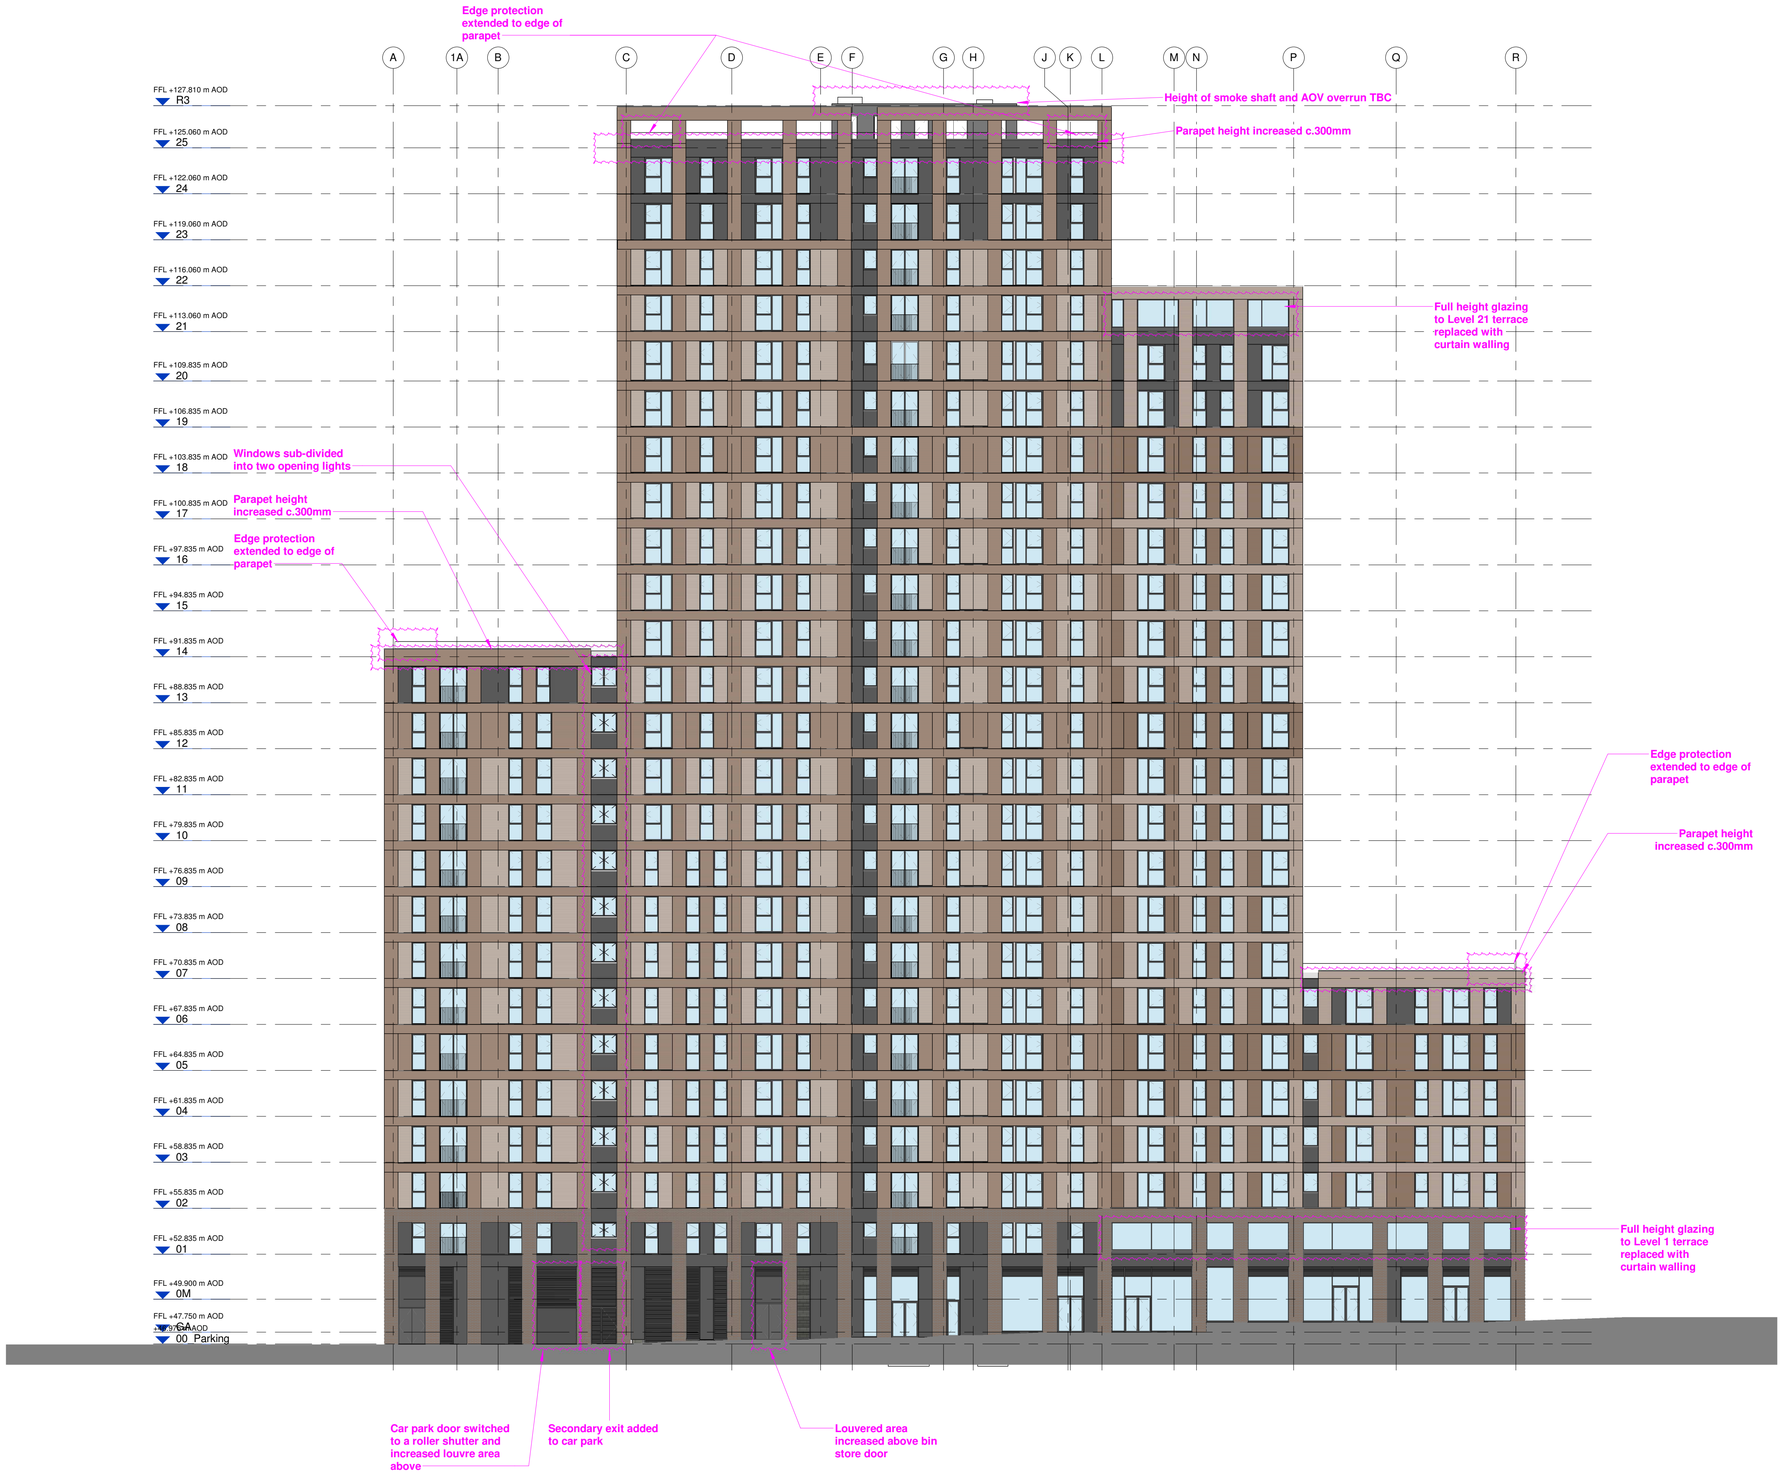

A1

© COPYRIGHT
The copyright in this drawing is vested in AXIS and no license or assignment of any kind has been, or is, granted to any third party whether by provision of copies or originals or otherwise unless agreed in writing.

DO NOT SCALE FROM THIS DRAWING
The contractor shall check and verify all dimensions on site and report any discrepancies in writing to AXIS before proceeding work

FOR ELECTRONIC DATA ISSUE
Electronic Data / drawings are issued as "read only" and should not be interrogated for measurement. All dimensions and levels should read, only from those values stated in text on the drawing.

REV.	DATE	AMENDMENT
P00	211206	First Revision
P01	211213	Revision 02
P02	220303	Revision 03 - NMA

KEYPLAN

CLIENT

Midgard Ltd

AXIS ARCHITECTS
77 Parkway Camden Town London NW1 7PU
T: +44 (0)20 7504 1700 E: enquiries@axisarchitects.co.uk

PROJECT
The Castings

SCALE@A1	DATE	ORIGINATOR	CHECKED	AUTHORISED
1 : 200	220303	Author	Checker	Approver

General Arrangement
East Elevation

Stage 4

STATUS	PURPOSE FOR ISSUE	SR NO.
S2	Planning	9196

DRAWING NO. REV.

CAS - AXIS - BU1 - XX - DR - A - 00-2502P02