



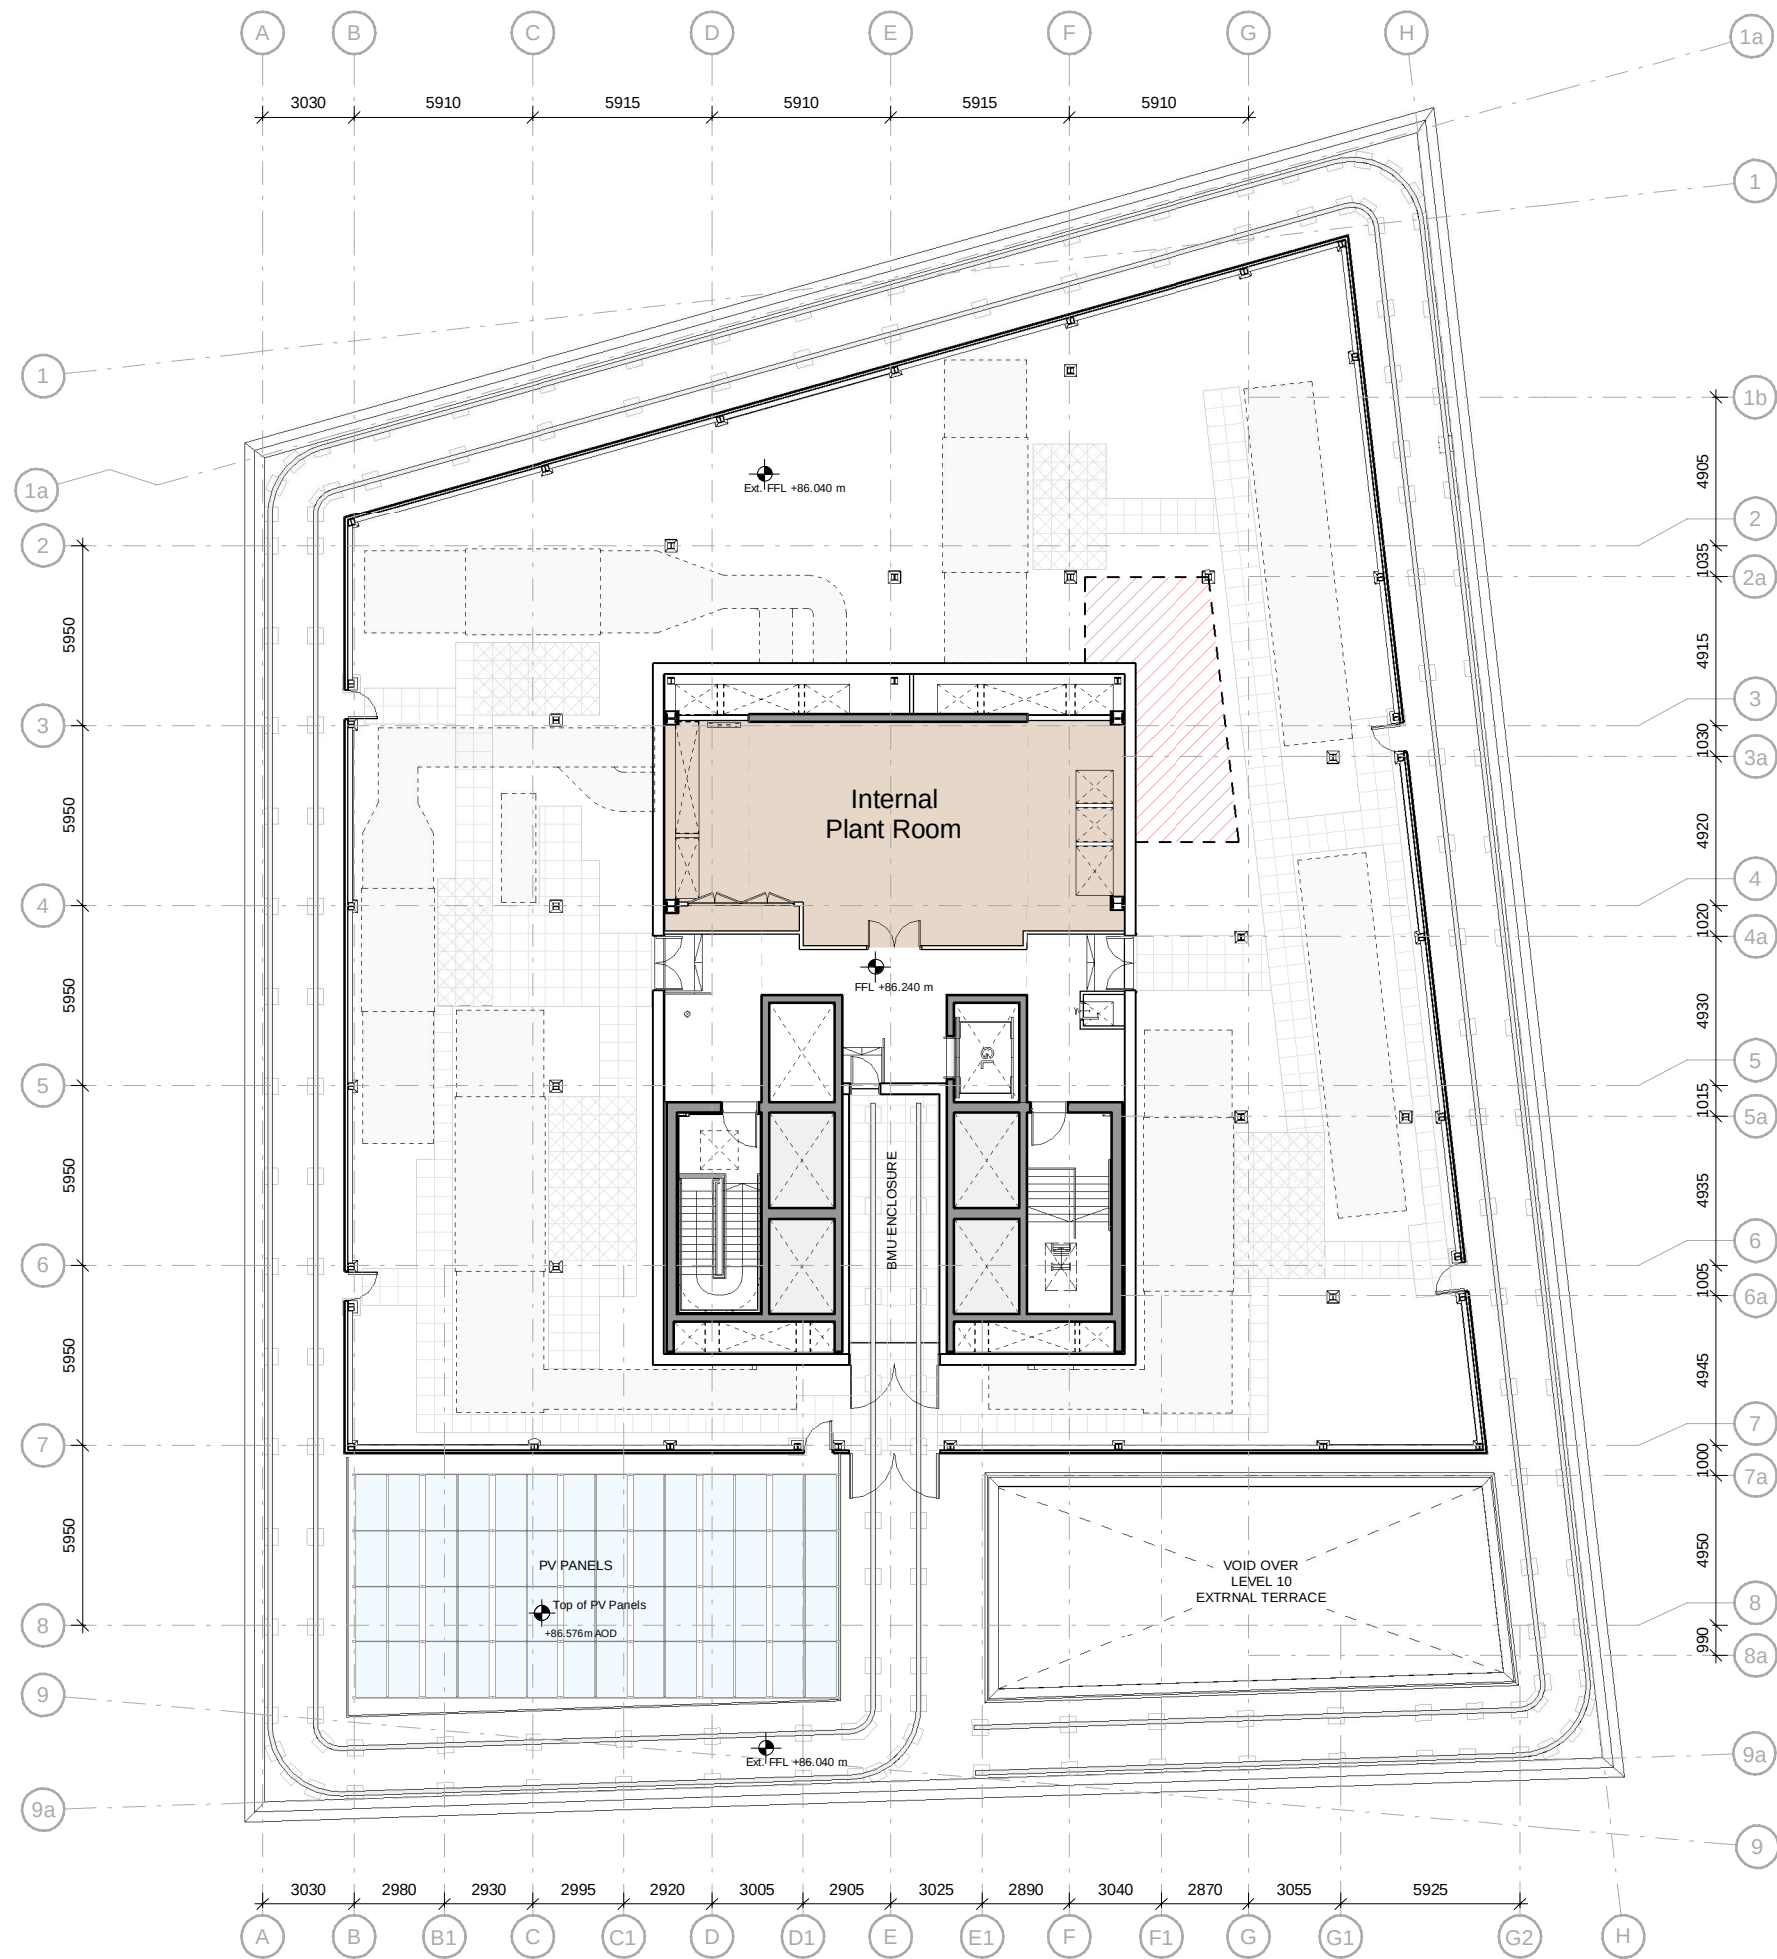

This drawing is copyright
Do not scale off dimensions.
All dimensions to be checked on
site by contractor.
Contractor to report any
dimensional discrepancies,
errors or omissions prior to
commencing on site.

Local Drawing No. 10257-SHP-Z1-11-PL-A-B5D3-G200-001

Internal Plant Room

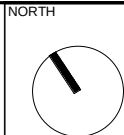

Rev	Date	Description
00	24/04/2019	Planning Application Submission
01	28/03/2022	NMA Drawing Submission



Project Title
NOMA - 4 Angel Square
Miller Street, Manchester

Status
PLANNING

Drawing Title GA Plan- Level 11	
Job No 10257	Scale 1 : 250 @ A3
BSI Drawing Code 10257-SHP-Z1-11-PL-A-B5D3-G200-001	Revision 01



Manchester
+44 (0)161 835 2345

London
+44 (0)20 7549 4000