



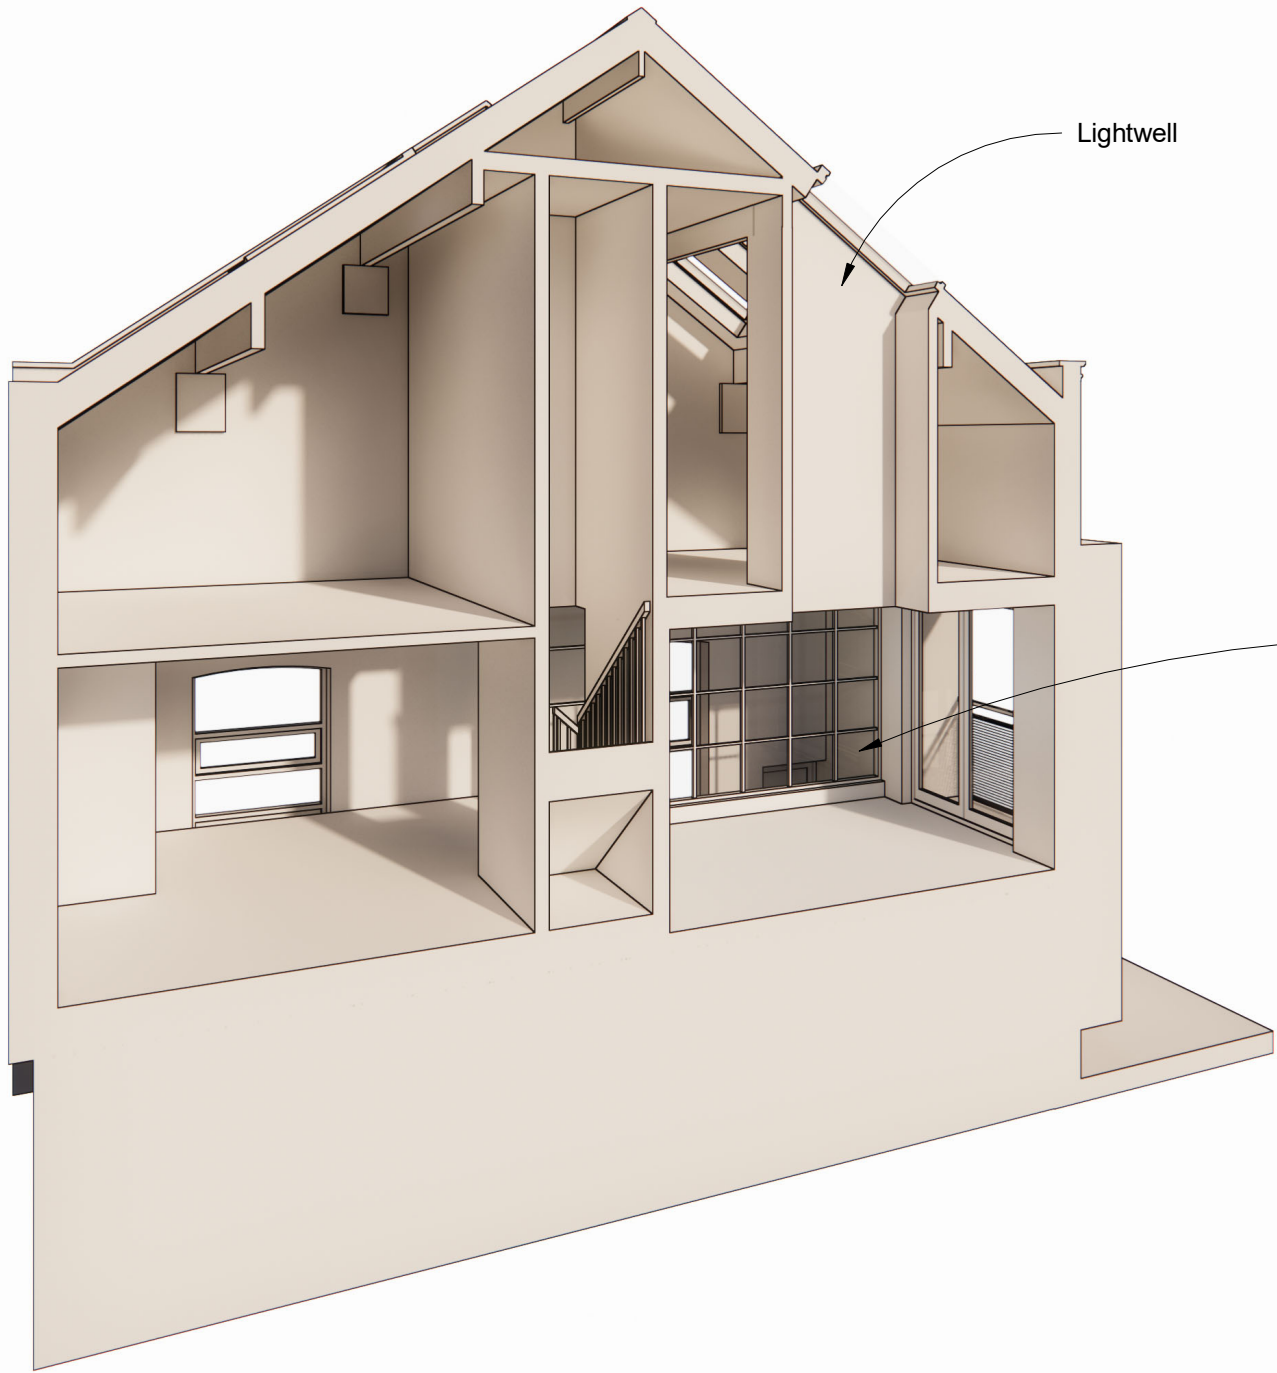

Lightwell

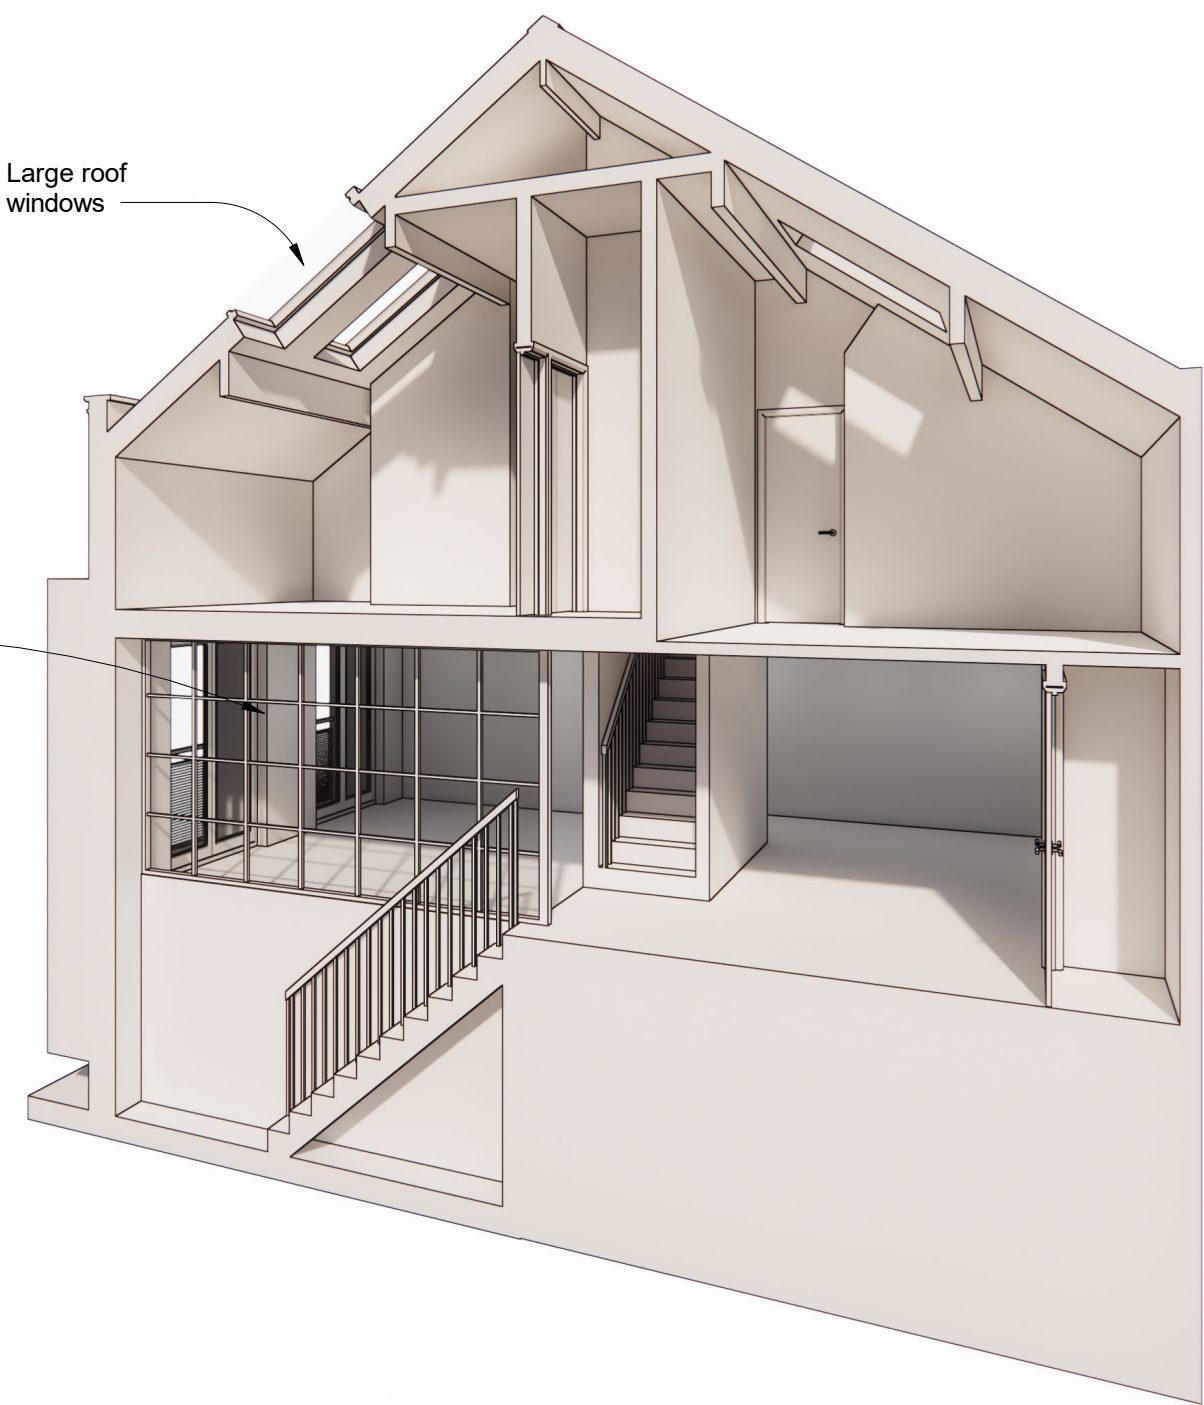

Large roof windows

Black framed crittal glazing



Notes:
This drawing is copyright. Figured dimensions are to be followed in preference to scaled dimensions and particulars are to be taken from the actual work where possible. Any discrepancy must be reported to the architect immediately and before proceeding. If in doubt, ask.

B	External double door material amended	20.01.22
A	Updated following client comments	18.01.22
rev	description	date

Revision Schedule

Rev No: B

Drawn by: DW

Project No:

DP2138

Project:

Apartment 34, Britannia Mills,
Manchester, M15 4LA

Drawing Title:

3D Axonometric Images

Drawing No:

DP-2138-PL-05

Date:

20/01/22

Scale:

@A2

Client:

Johnson

Architect:



Draw Plan Ltd - Suite 2, Newton House, Faraday Street,
Birchwood Park, Warrington, WA3 6FW

Telephone: 07384 977700
Email: hello@drawplan.co.uk
Website: www.drawplan.co.uk