
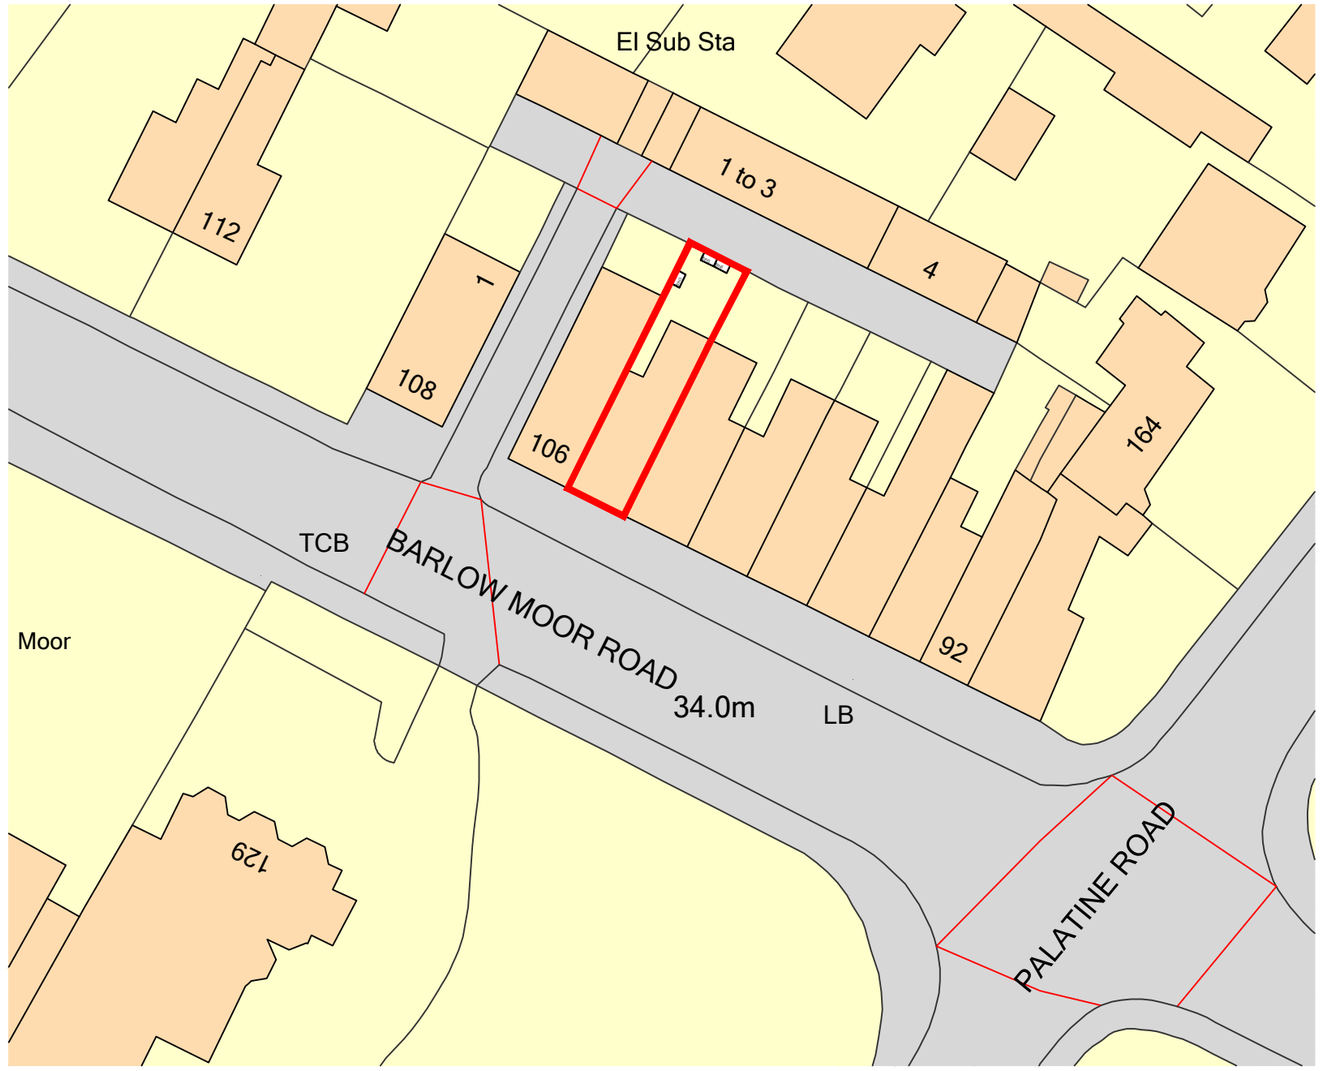


Location 1:500

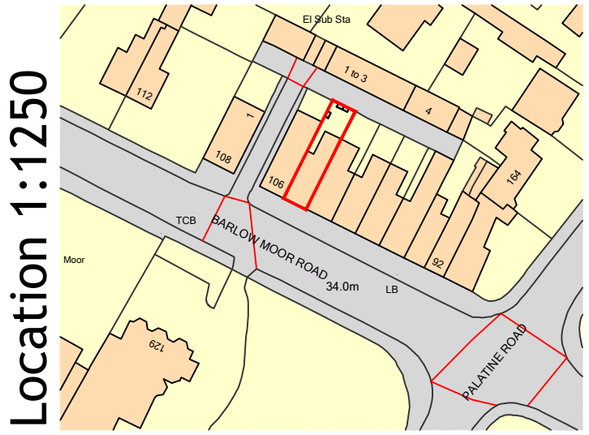

Location 1:1250

Ordnance Survey, (c) Crown Copyright 2018. All rights reserved. Licence number 100022432

1:1250

25m 0 25m 50m 75m 100m 125m

All levels and dimensions must be checked on site by contractor prior to commencemt of works. Any variations must be reported to the client.

All information hereon in is the copyright of the designer. Copying in full or in part is forbidden without the written permission from the designer.

Client: Ash Hussain

Project: 104 Barlow Moor Road Didsbury

Title: OS PLAN

M A H E Architecture

Revision: .

Drawing Number: 779-03

Dwg Scale: 1:500 a3 1:1250