
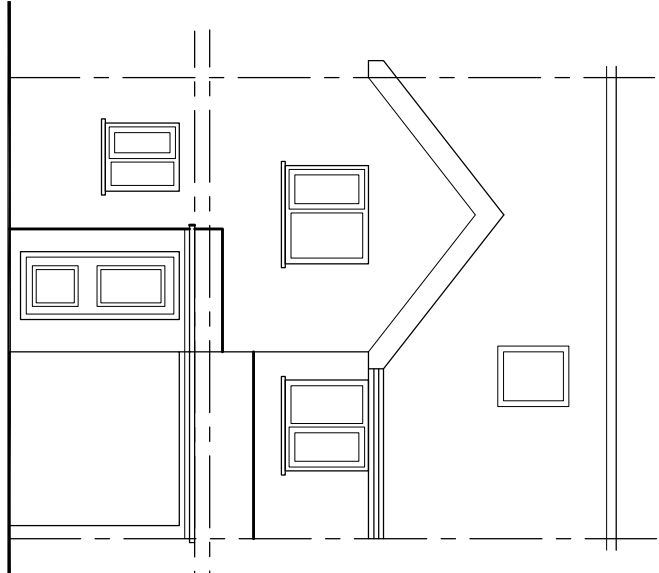
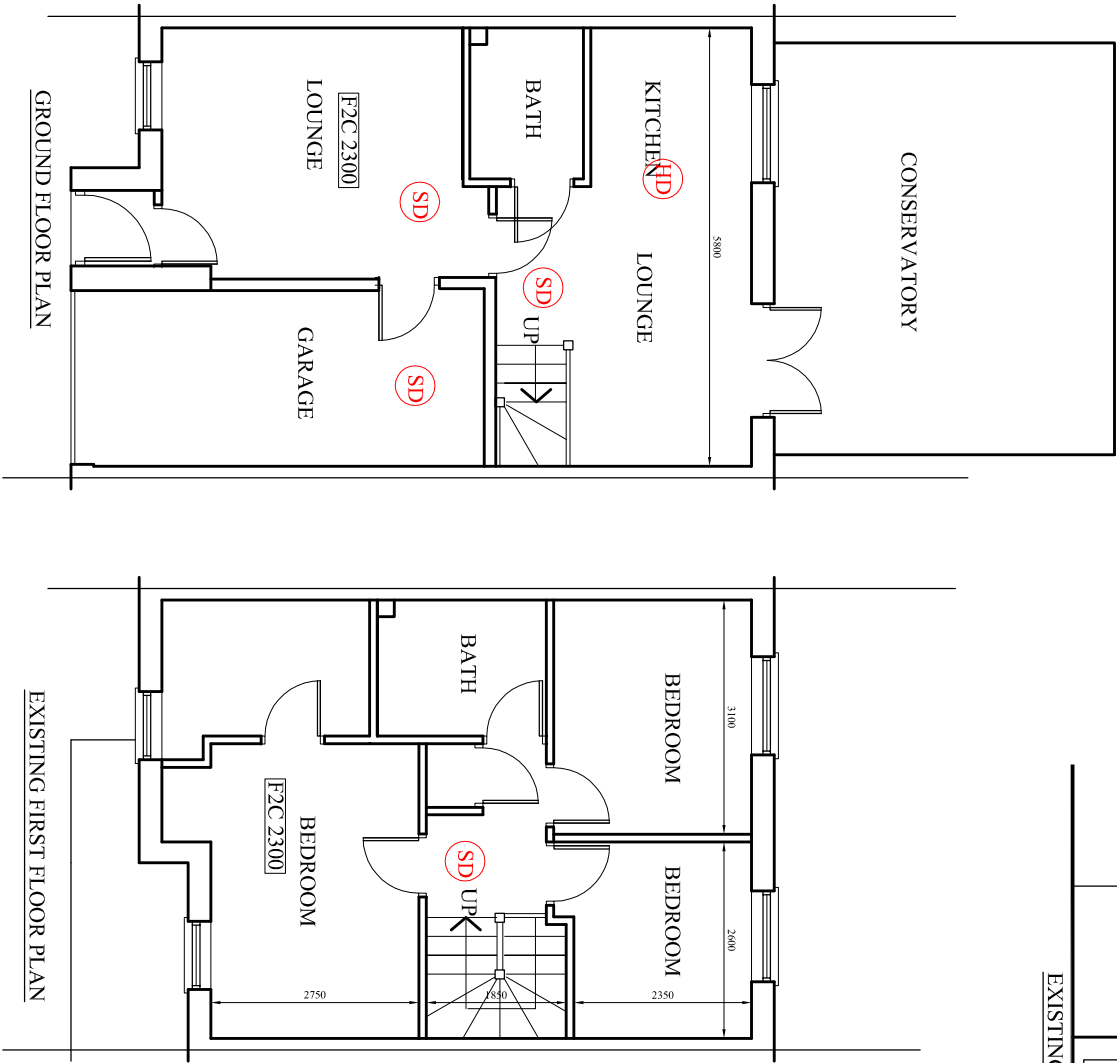


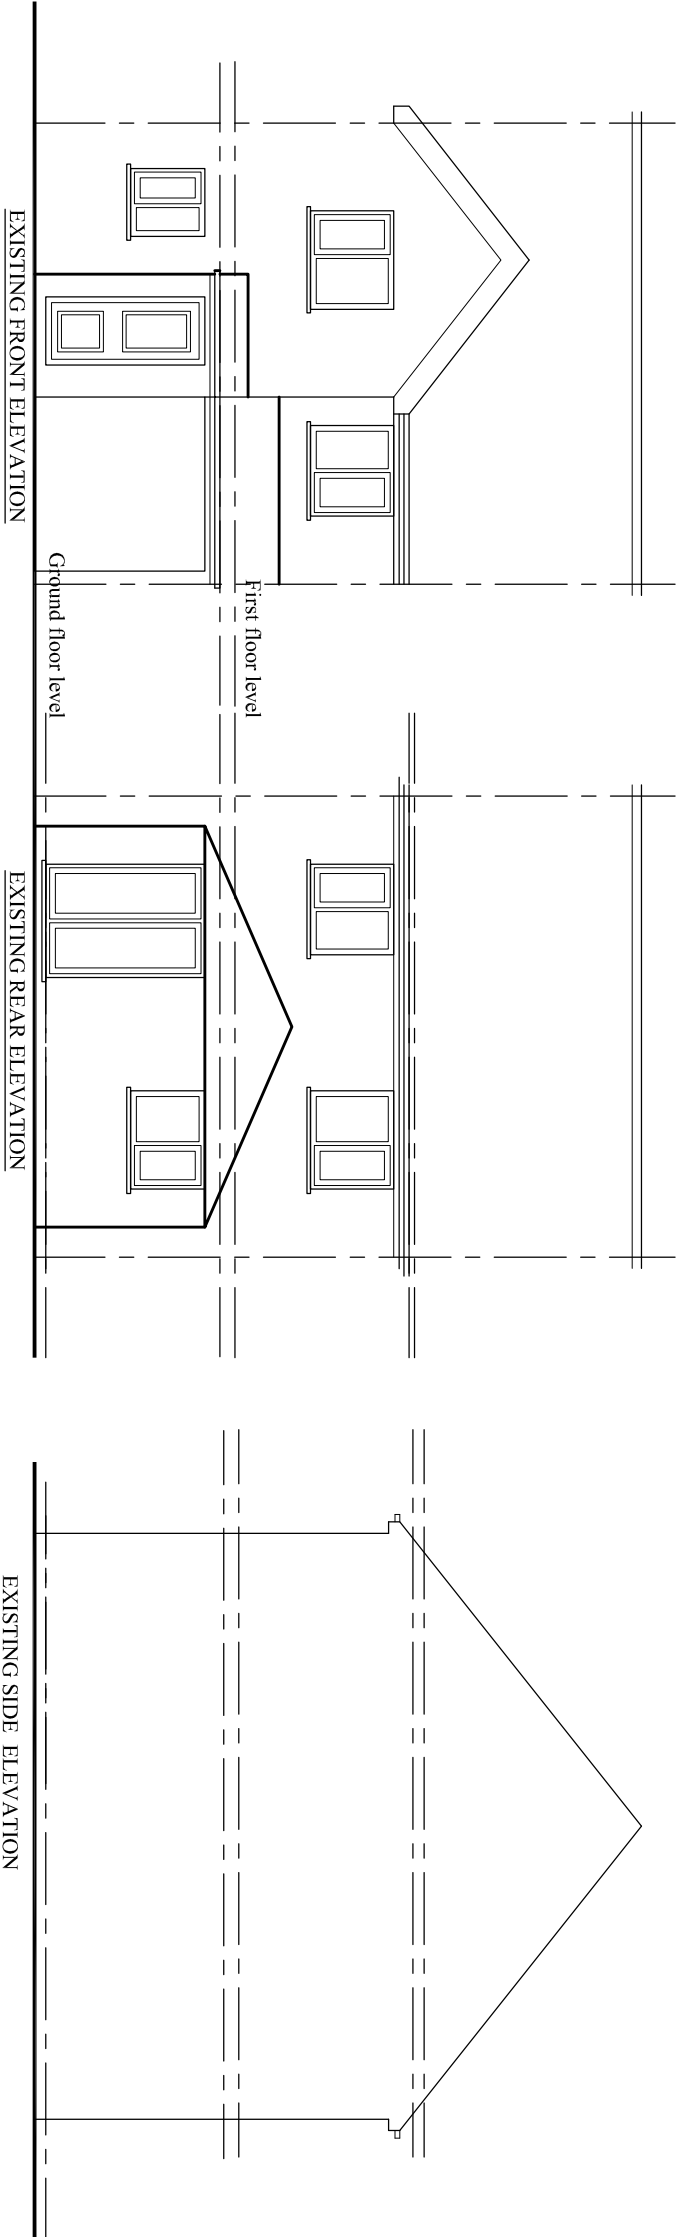

PROJECT
24 Falshaw Way, Gorton

CLIENT
Mr. Marlon Tata

DRAWING TITLE
Existing Plan

JOB No
NA-B01

SCALE
1:100@A3

DATE
Sep. 2021

REVISION
-

na design

t: 0782 895 3405

e: niamat@hotmail.co.uk